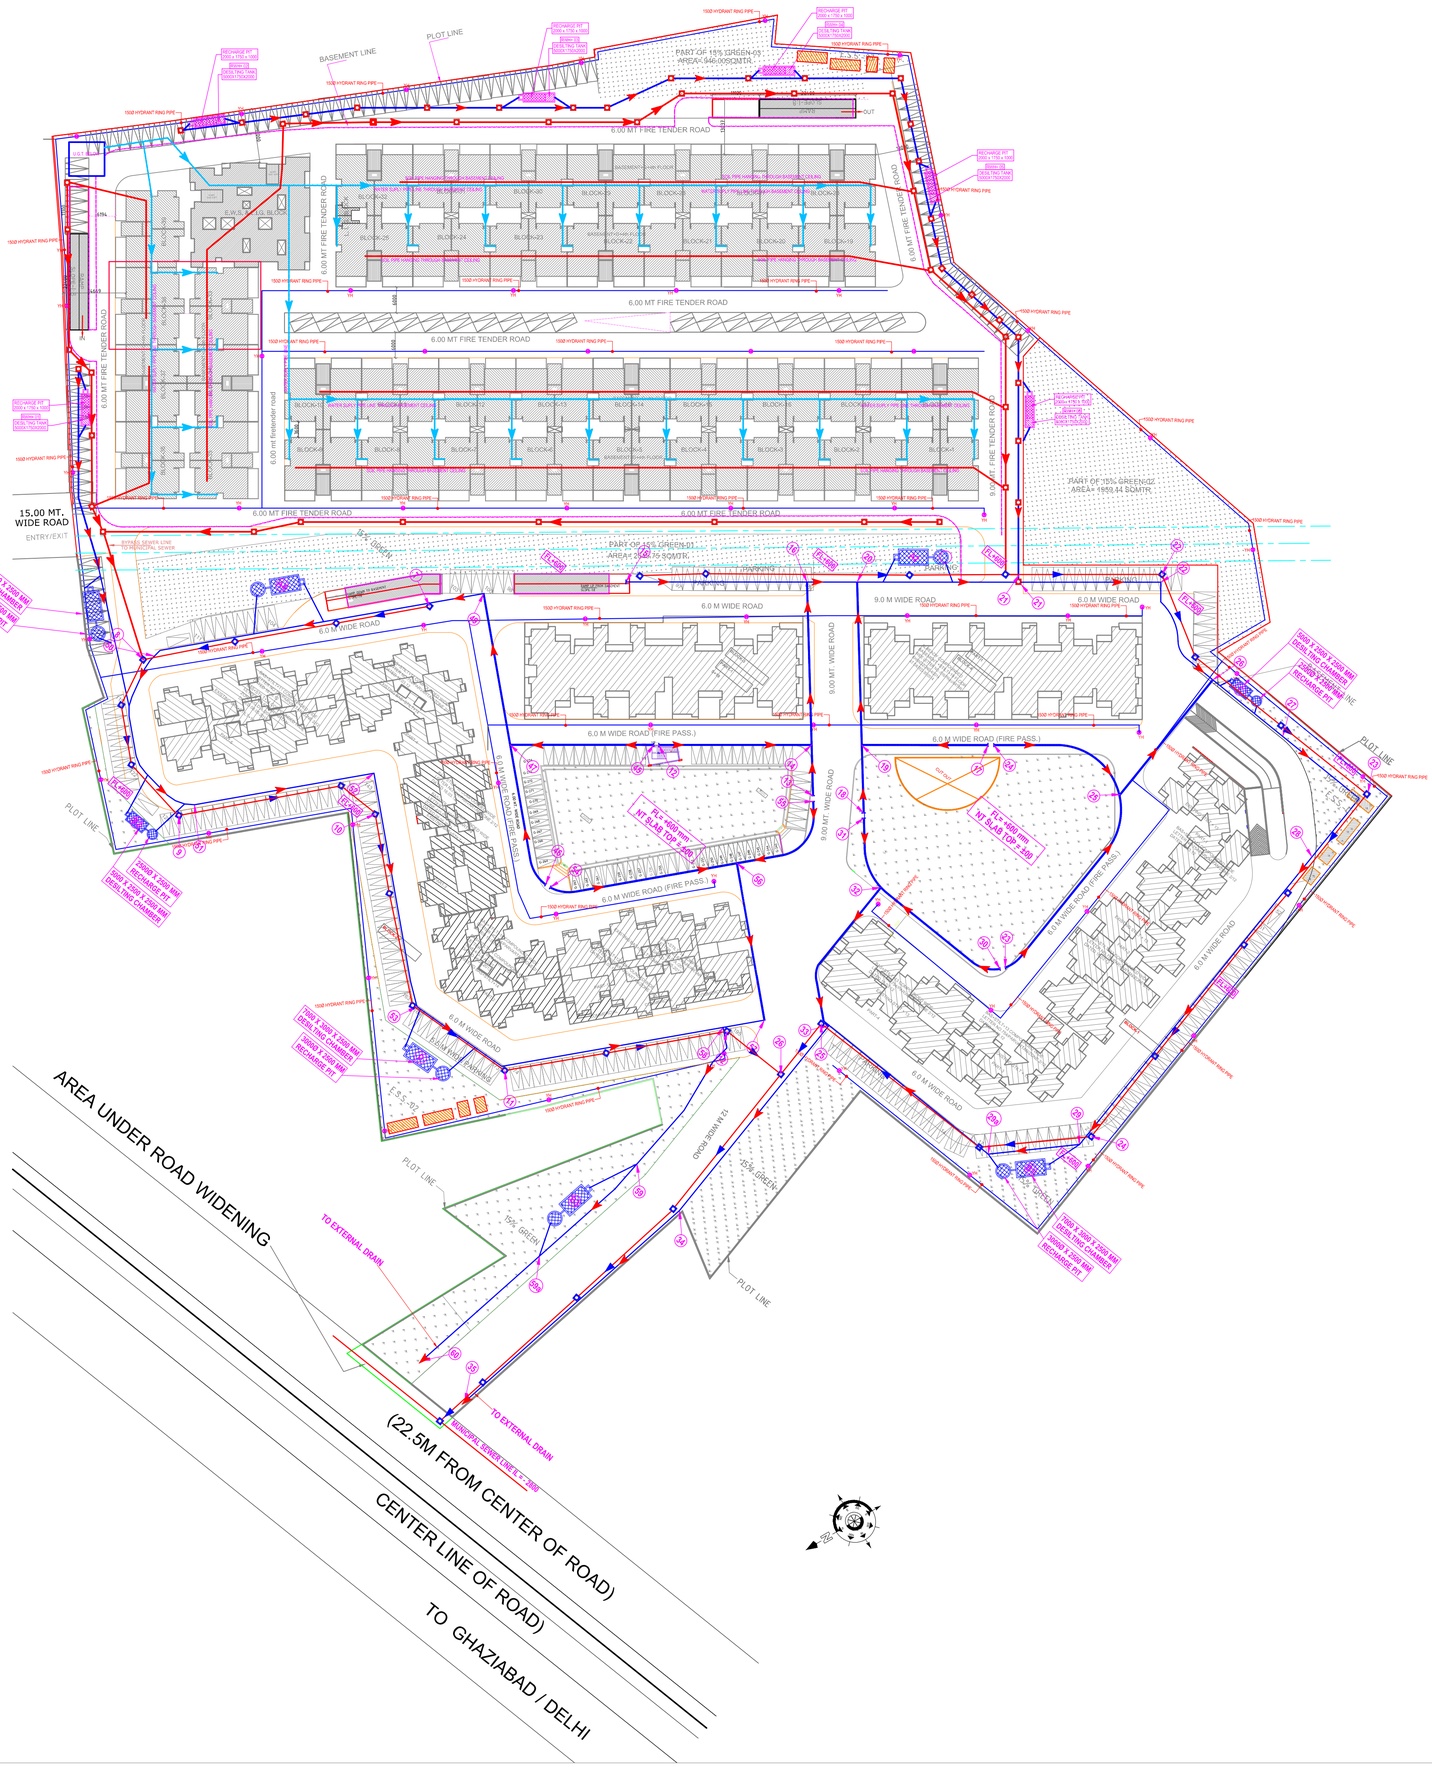

PROJECT TITLE

PROPOSED GROUP HOUSING
khasra no. 804,805,806,807,808,809,812,813,
814,815, 816 ,817, 818, 819, 820,
821, 838, 839, 840, 851,852
VILLAGE HARSOO NH-24 GHAZIABAD (U.P.)

OWNER :

M/S. PANCHSHEEL BUILDTECH PVT. LTD

DRAWING TITLE:-

SERVICES SITE PLAN

ARCHITECTS:-

PANCHSHEEL BUILDTECH (P) LTD.
H-169, SECTOR - 63 , NOIDA (U.P.)

OWNER'S SIGN	ARCHITECT'S SIGN.
ENGINEER'S SIGN	