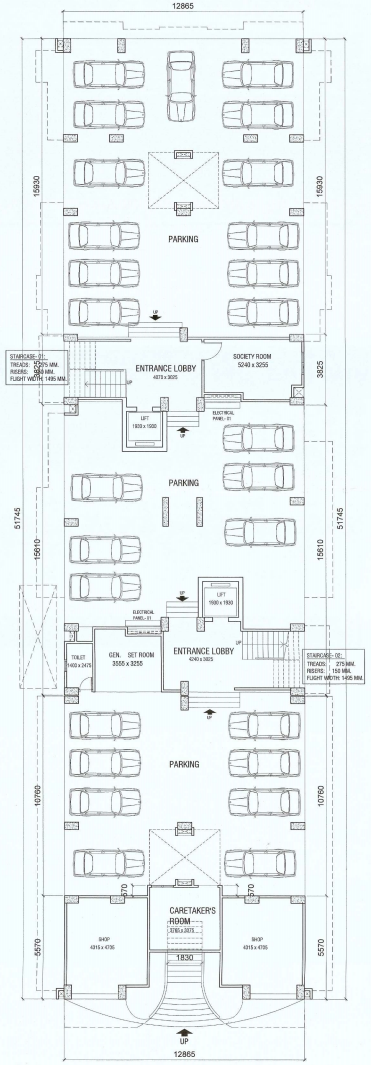

GROUND FLOOR PLAN
(SCALE- 1:100)

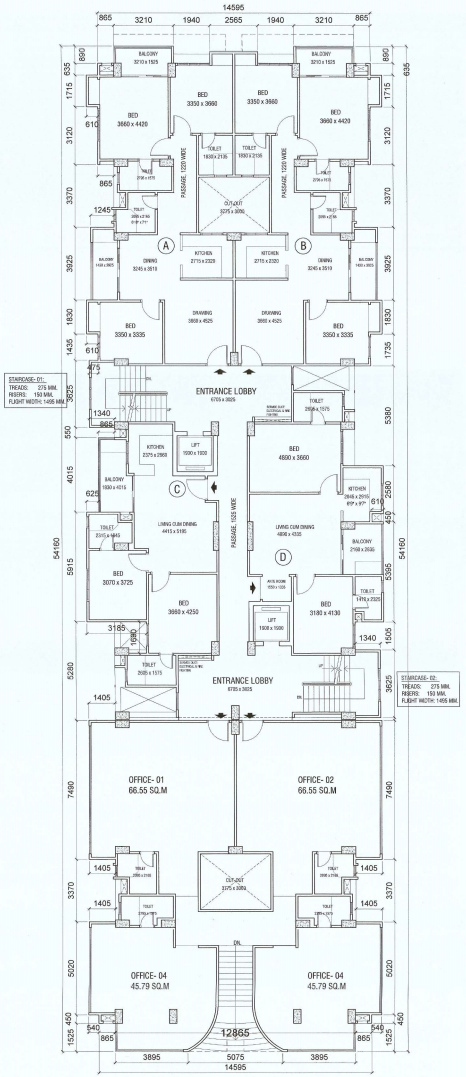

FIRST FLOOR PLAN
(SCALE- 1:100)

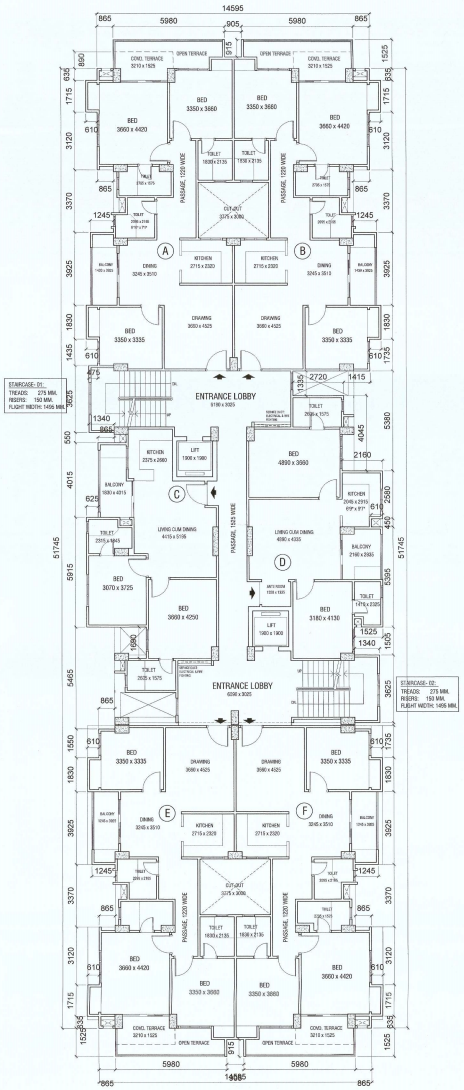

SECOND, FOURTH & SIXTH FLOOR PLAN
(SCALE- 1:100)

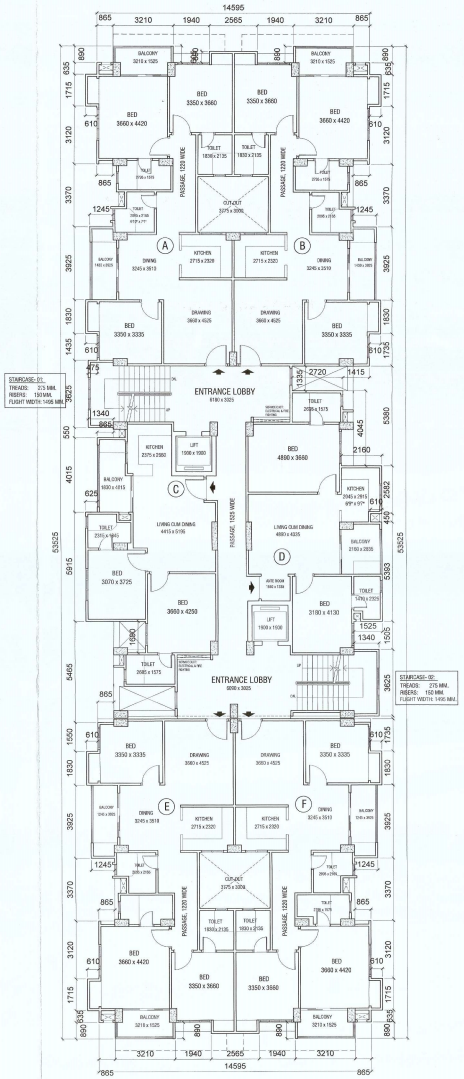

THIRD & FIFTH FLOOR PLAN
(SCALE- 1:100)

NOTES:

A) ALL DIMENSIONS ARE IN MM.

B) DRAWINGS NOT TO BE MEASURED ONLY WRITTEN DIMENSIONS MAY BE FOLLEWED

SHEET-01

Ar. D. J. MAHANTA, ATA, MCDA
Regn.No.-CA/99/24510

DIGI-CO.
PARTNER

TEZPUR DEVELOPMENT AUTHORITY

"subject to the conditions laid down in the other page of the drawing as well as printed on the reverse page of it."

RECOMMENDED BY
Town Planner (Senior Secretary)
Tezpur Development Authority
Tezpur

APPROVED BY
Chairman,
Tezpur Development Authority
Tezpur

SL. NO.	Issues/ Revisions/ Incorporation	Date	Signature
01	Issued for Authority Approval	19/04/2022	

PROJECT: PROPOSED COMMERCIAL CUM APARTMENT BUILDING AT TEZPUR UNIVERSITY ROAD, VILL.- HARIGAON, COVERED BY DAG NO.- 849 & K.P. PATTA NO.- 75, UNDER MOUZA- HALLESWAR, TEZPUR, PIN- 784001, DIST.- SONITPUR, ASSAM.

DWG. NO.: AAD_TEZ_01_01

PROMOTER: DIGI-CO, House Number 59, Madhabdevpur, Rehabari, Guwahati 781008, Assam

ORIENTATION: N

Draft By: BARSHA | Checked By: DJ_MAHANTA | Date: 18-04-2022 | Scale: 1:100

DRAWING TITLE: AUTHORITY APPROVAL DRAWING (FLOOR PLANS)

Project Consultant: associated builders

ARCHITECTS: DJ MAHANTA & ASSOCIATES

COPYRIGHT: THIS DRAWING IS THE PROPERTY OF THE ARCHITECT AND IS NOT TO BE COPIED OR REPRODUCED WITHOUT PRIOR WRITTEN PERMISSION