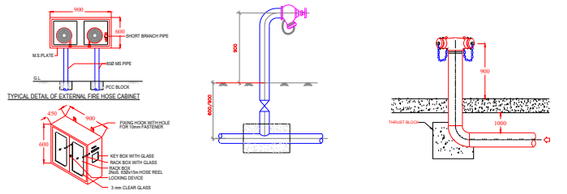

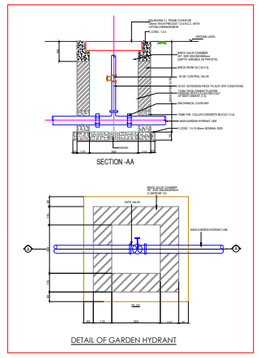

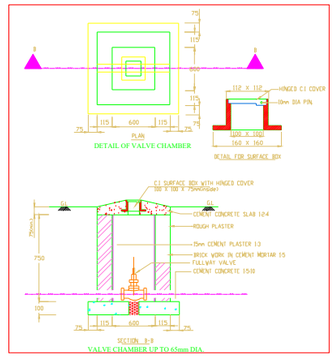

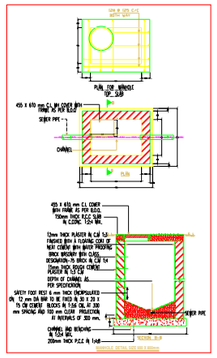

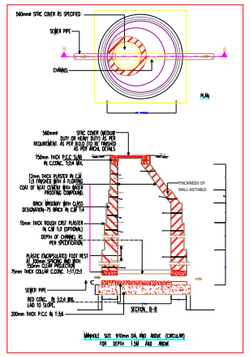

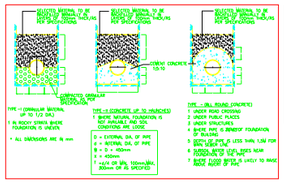

SYMBOL	DESCRIPTION
EFH	EXTERNAL FIRE HYDRANT C/C 45m
	2 WAY FIRE DRAW OUTLET CONNECTION
	4 WAY FIRE BRIDGE INLET CONNECTION
	EXTERNAL FIRE RING MAIN PIPE

SYMBOL	DESCRIPTION
	MUNICIPAL WATER SUPPLY PIPE
	TANKER WATER SUPPLY PIPE
	IRRIGATION WATER SUPPLY PIPE
	FLUSHING WATER SUPPLY PIPE
	DOMESTIC WATER SUPPLY PIPE
GH	GARDEN HYDRANT

SYMBOL	DESCRIPTION	MATERIAL
	DRAINAGE LINE	R.C.C,NP-3
	CATCH BASIN SIZE 450x450	
	STORM WATER MANHOLE	
	RAIN WATER HARVESTING PIT	

SYMBOL	DESCRIPTION
	SOIL PIPE
	WASTEPIPE
	SEWAGE PIPE
SW	CIRCULAR SEWAGE MANHOLE 910@
DB	GARBAGE COLLECTION

NOTES: –

1. ALL DIMENSIONS ARE TO BE READ AND NOT MEASURED.
2. ANY DISCREPANCIES MUST BE BROUGHT TO THE NOTICE OF THE ARCHITECT BEFORE EXECUTION AT SITE.
3. THIS DRAWING IS THE PROPERTY OF 42MM AND IS NOT TO BE COPIED, REPRODUCED, HANDED OVER TO A THIRD PARTY OR USED FOR ANY PURPOSE OTHER THAN FOR WHICH IT HAS BEEN ISSUED.

LEGEND :-

S. No.	SYMBOL	DESCRIPTION
1.		1X36W GATE LIGHT
2.		90 W LED POLE LIGHT
3.		FEEDER PILLER
4.		LOOPING

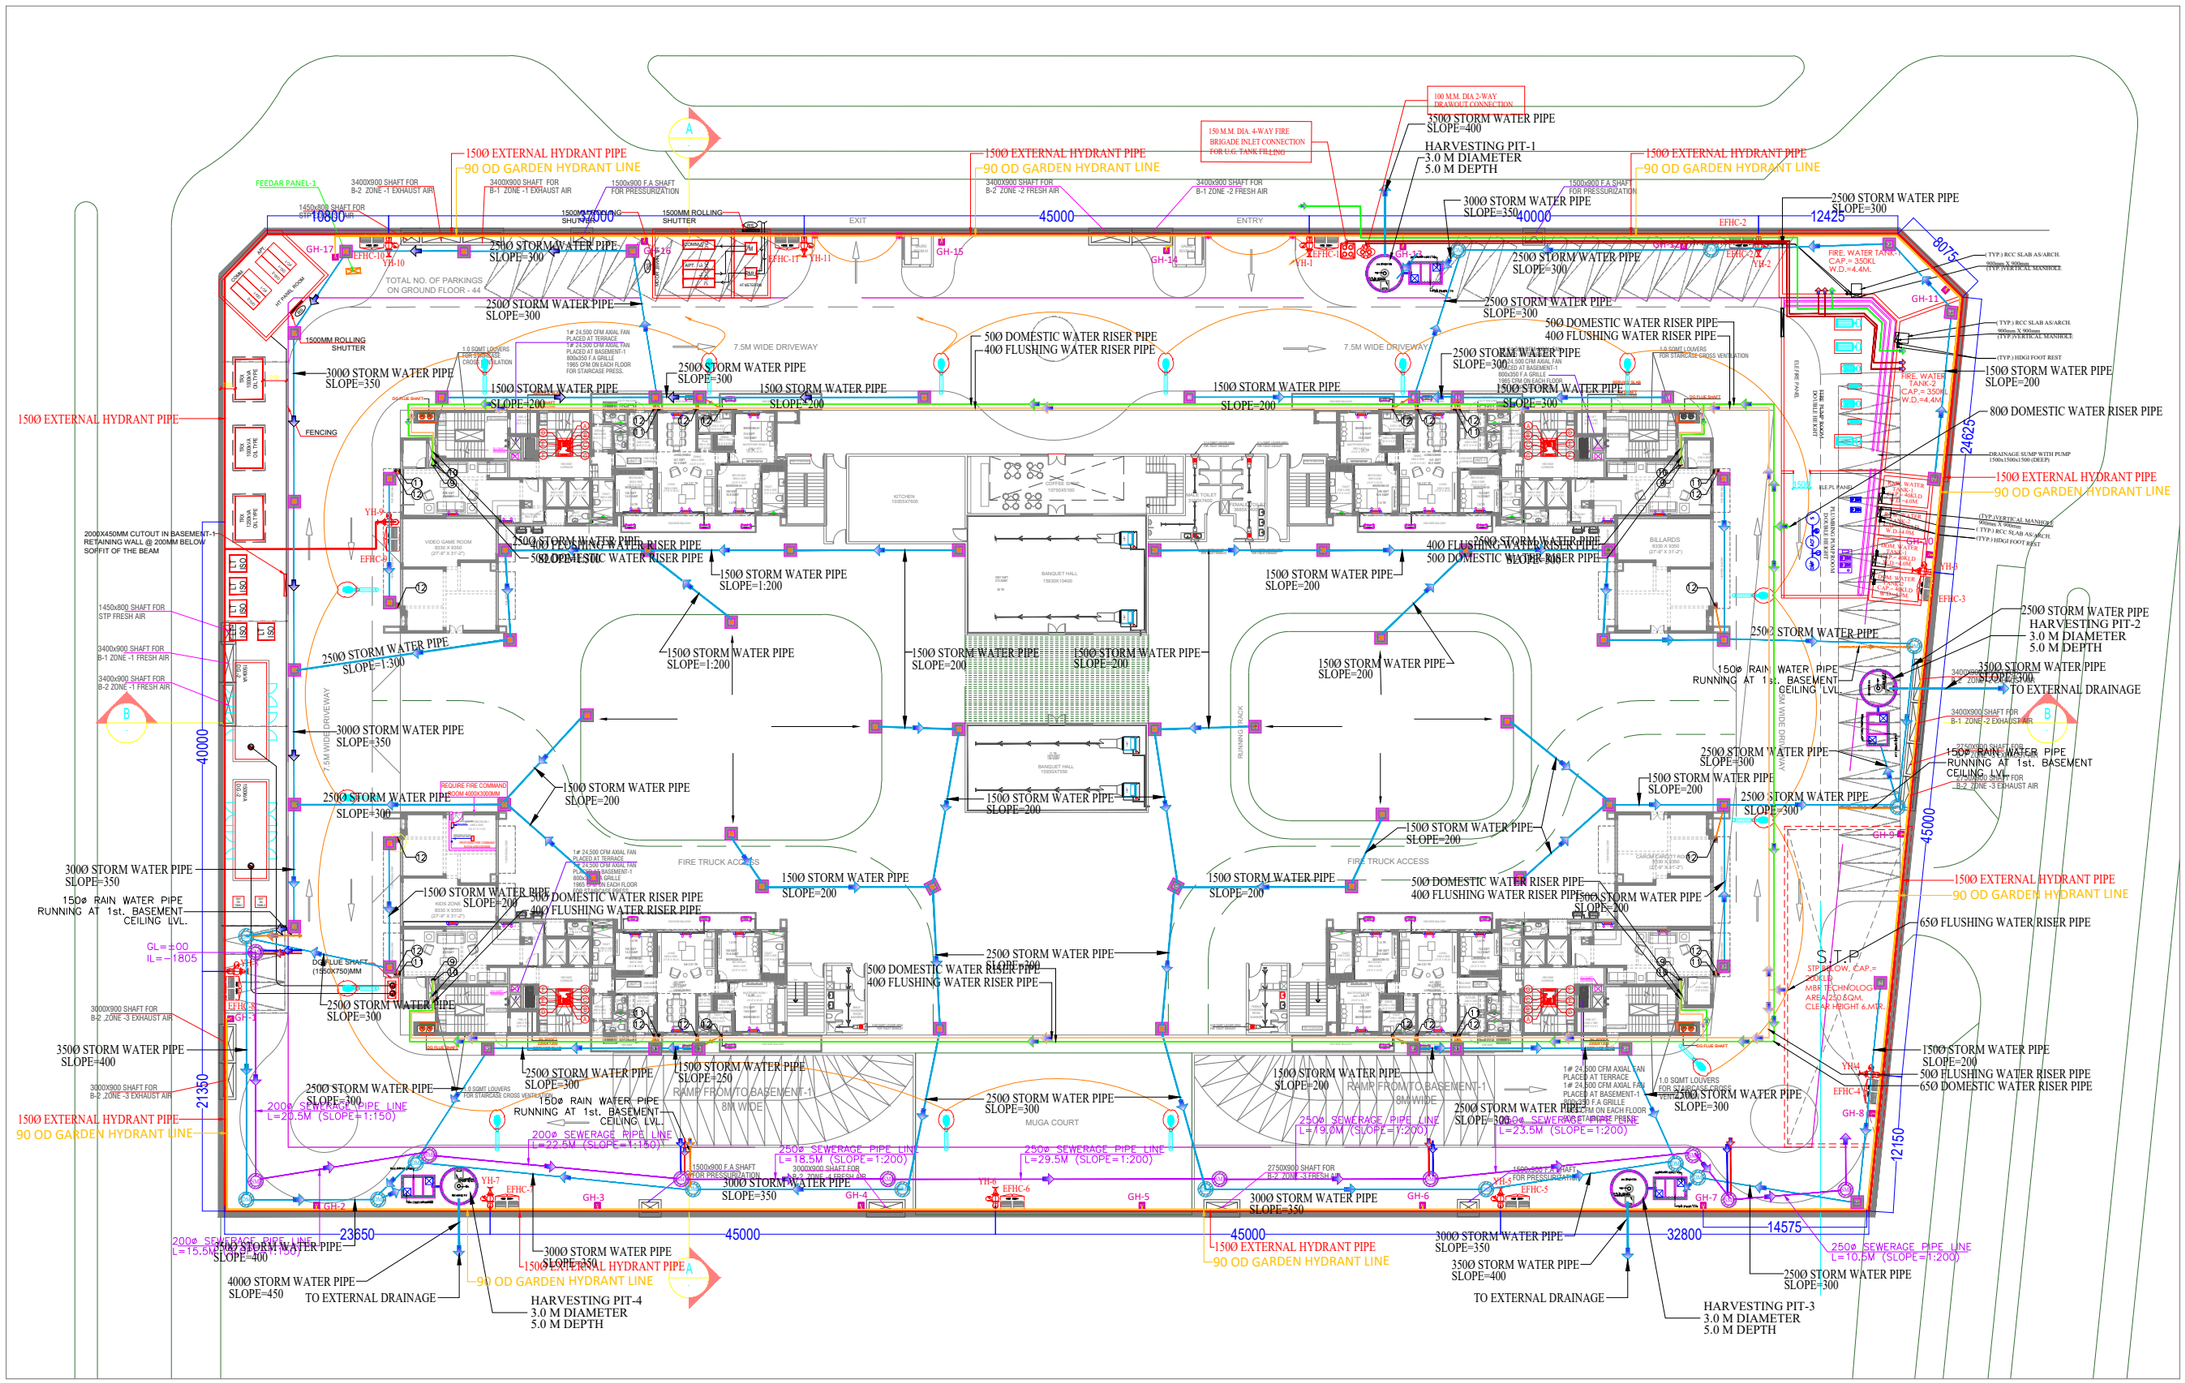

LEGEND

CODE	DESCRIPTION

OWNER

SHALIMAR CORP.
Titanium Corporate Park,
Vibhuti Khand,
Gomti Nagar, Lucknow, U.P.

MASTER PLANNING

JT+Partners
P.O.Box 413606, Dubai, UAE
Tel: +971 (0)4 452 1135
Web: www.jt-Partners.com

ELECTRICAL & HVAC

PDA CONSULTANT
REGD OFFICE:
PLOT NO-190,SECOND FLOOR
PATPARGANJ INDUSTRIAL AREA, DELHI-110092, INDIA
TEL. +91-11-42408301/42408302

PLUMBING & FIRE

PDA CONSULTANT
REGD OFFICE:
PLOT NO-190,SECOND FLOOR
PATPARGANJ INDUSTRIAL AREA, DELHI-110092, INDIA
TEL. +91-11-42408301/42408302

STRUCTURAL

TPC TECHNICAL PROJECTS CONSULTANT PVT. LTD.
B-74,SECTOR-57,NOIDA- 201301,UTTAR PRADESH
INDIA
PH:(011)-+91-120-4306800,+91-120-4306804
Email-arun@tpcl.in

LANDSCAPE

PROJECT

PROPOSED SUBMISSION DRAWING FOR THE GROUP HOUSING BUILDING (TOWER -1 to 4) GROUP HOUSING PLOT NO- PLOT NO GH-21, KHASRA NO: 240P, 241P,244P, 218, 219P, 217, 214P,215P,216P,229P & 220P,VILLAGE-BAGHAMAU INTEGRATED TOWNSHIP, SHALIMAR ONE WORLD AT LUCKNOW OWNER - M/S. SHALIMAR CORP. LIMITED THROUGH AUTHORISED SIGNATORY SHEO JANAM CHAUDHARY

ARCHITECT

ARCHITECT

42mm ARCHITECTURE
BASEMENT, D-215 SAKET,
NEW DELHI - 110017

ISSUED / REVISION

No.	DESCRIPTION	DATE

DRAWN BY	SCALE
	1:500
CHECKED BY	DATE
	20-02-2024

DRAWING TITLE

GROUP HOUSING - 21

SITE PLAN
EXTERNAL SERVICES LAYOUT

DWG NO.