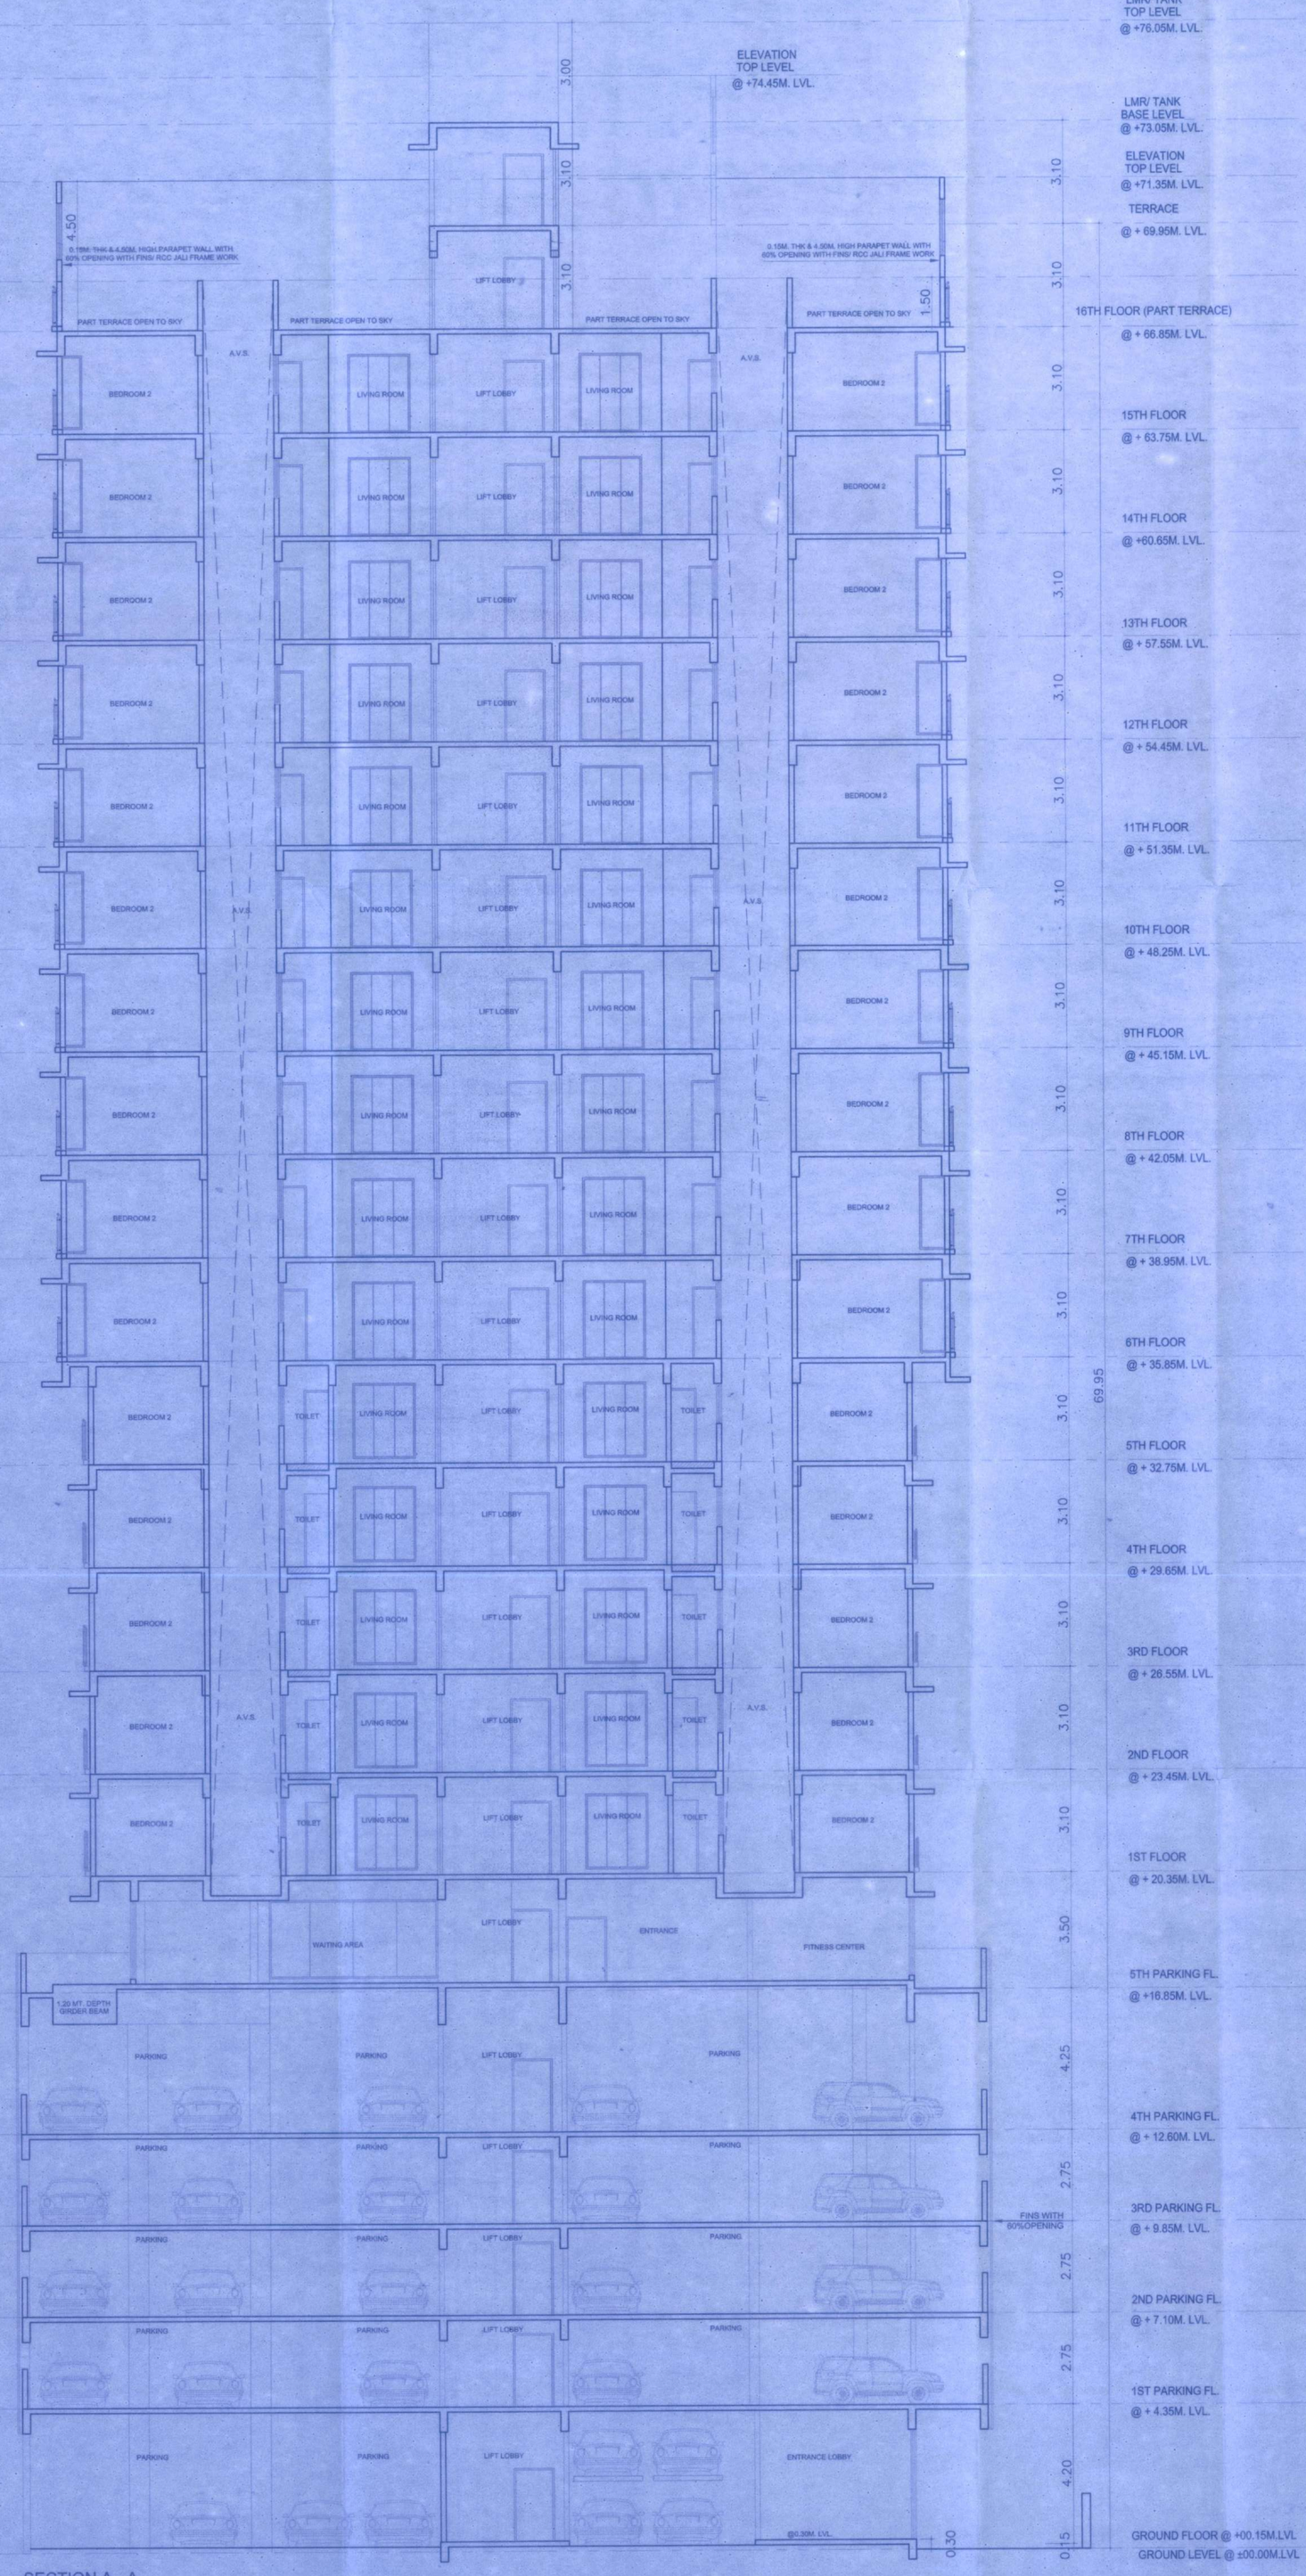

SECTION A - A
SCALE = 1:100

PROFORMA - B
CONTENTS OF SHEET
SECTION A – A
STAMP OF DATE OF RECEIPT OF PLANS
STAMP OF APPROVAL OF PLANS

Approved Subject to the condition
Mentioned in this office permission
Letter no. SRA/ENG/.....
Dt.....16 FEB 2023.....
16/02/23
Executive Engineer
Slum Rehabilitation Authority

DESCRIPTION OF PROPOSAL & PROPERTY

proposed redevelopment on plot bearing c.t.s. no. 833 /101, village ambivali, andheri west, mumbai.

NAME OF OWNER

Platinum Strategic Developers LLP

For PLATINUM STRATEGIC DEVELOPERS LLP
DESIGNATED PARTNER

JOB NO.	DATE	DWG NO.	SCALE	DRN BY	CHKD BY
		02	1:100		

NORTH

ASPIRE ARCHITECTS & CONSULTANTS
ARCHITECTS
Ground Floor, Kumudini Building, 7th Rajawadi Road Rajawadi, Besides Neelkanth Valley, Ghatkopar (East) Mumbai 400 077.