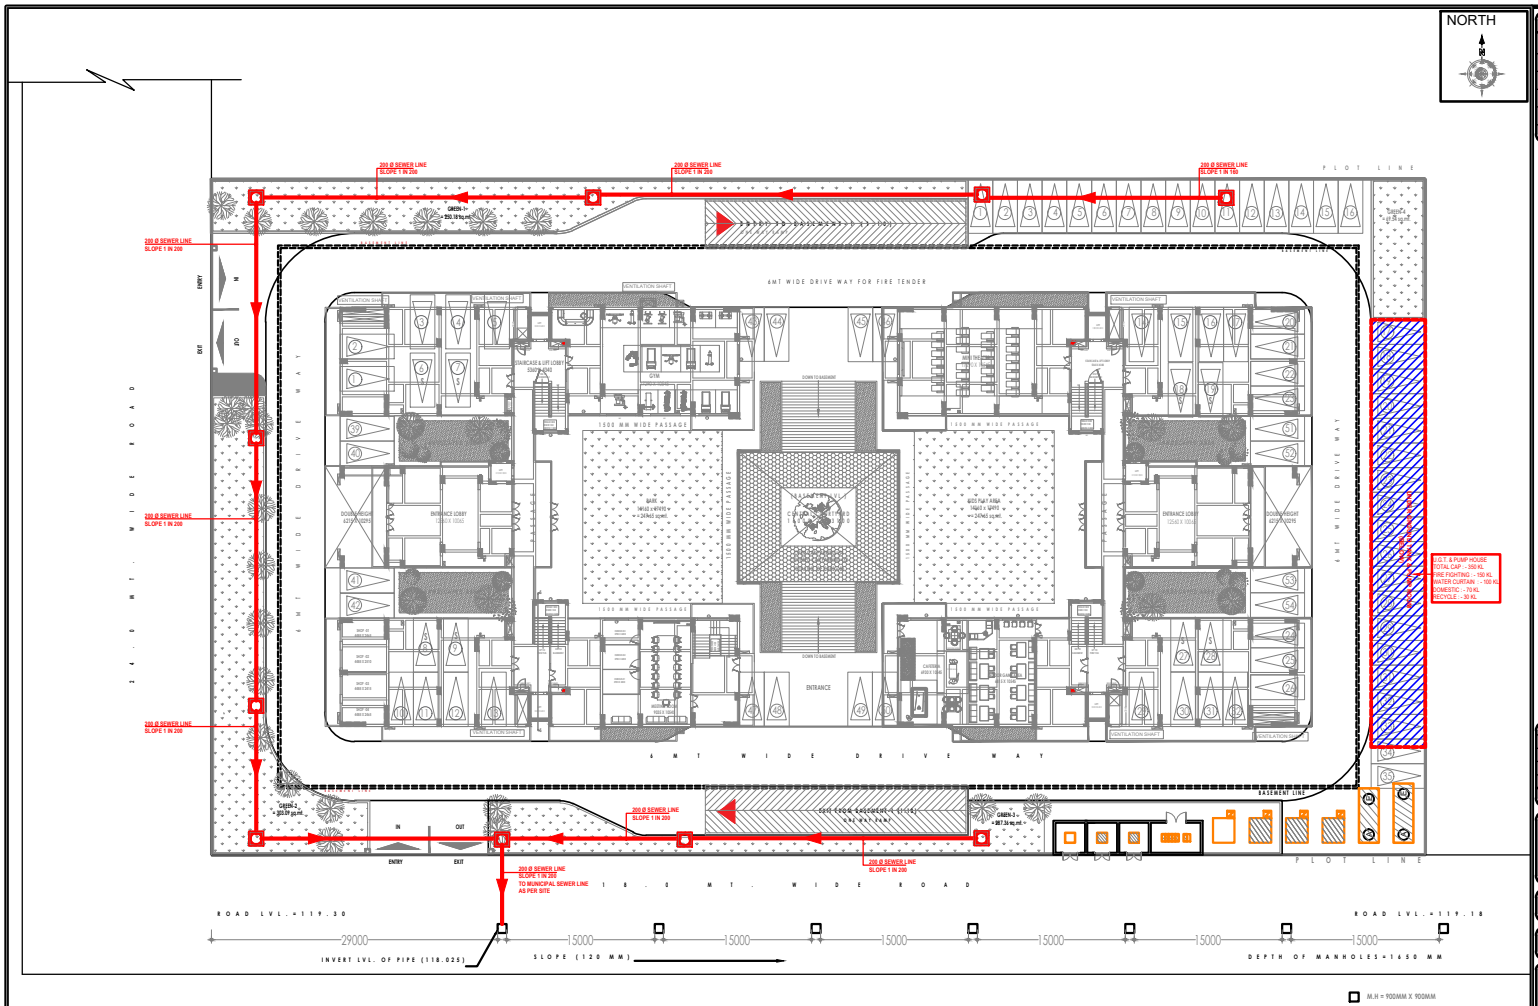

SITE PLAN

LEGEND :

S. No.	SYMBOL	DESCRIPTION
1.	M.H	MANHOLE
2.		SEWER LINE
3.		BASEMENT RETAINING WALL

rev. no.	date	revision
--	--	--

project
GROUP HOUSING FREE HOLD
PLOT NO. 12/GH-03 AREA ADMEASURING 8425.50 SQ.MT. SITUATED AND LYING AT VRINDAVAN YOJNA-3, LUCKNOW UTTAR PRADESH

title
LAYOUT PLAN

subtitle
EXTERNAL SEWERAGE SYSTEM

drawing released for
- [x] SUBMISSION
- [ ] APPROVAL
- [ ] ADVANCE COPY
- [ ] CONSTRUCTION

drg. no. VY / 23/805 / ES - 02	drawn by Prem Saini
scale 1 : 225	designed by Badri Vishal
date 03.04.2024	checked by Anand Havelia

architects
dee STUDIO
ARCHITECTURE. INTERIOR. LANDSCAPE. INDUSTRY DESIGN. CALLIGRAPHY
C2809, Indira Nagar, Lucknow

services consultant
Consummate Engineering Services (P) Ltd.
Noida Office : B - 67, Sector - 67, Noida - 201 301
Lko. Office : R 006, Rohtas Plumeria, Gomti Nagar, Lucknow
Tel : (0120) 2303588 (30 Lines)
e mail : mail@cespl.in, website : www.cespl.in