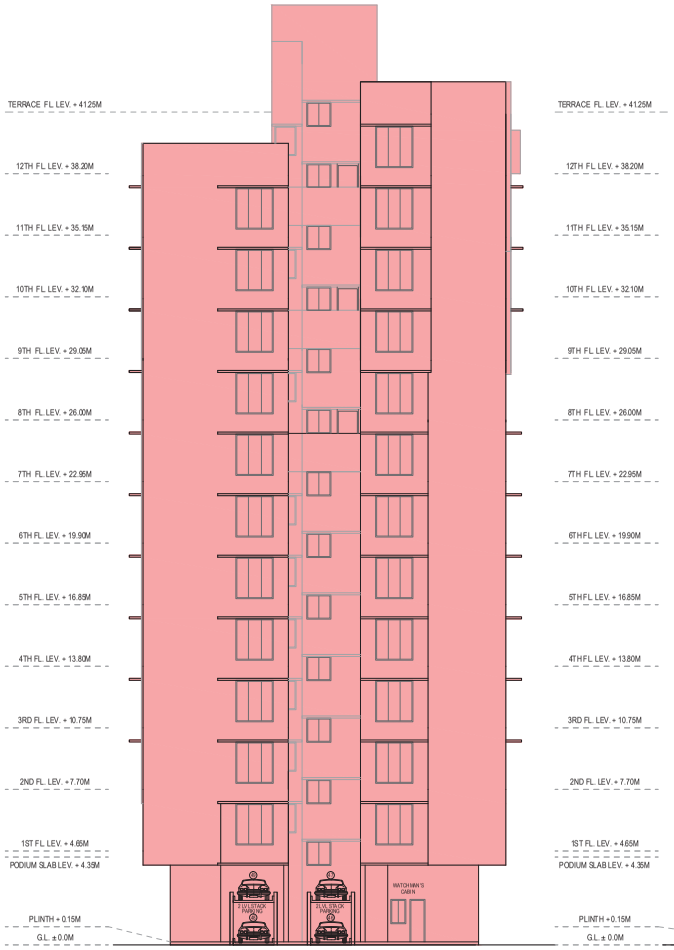

NORTH SIDE ELEVATION

SCALE 1:100

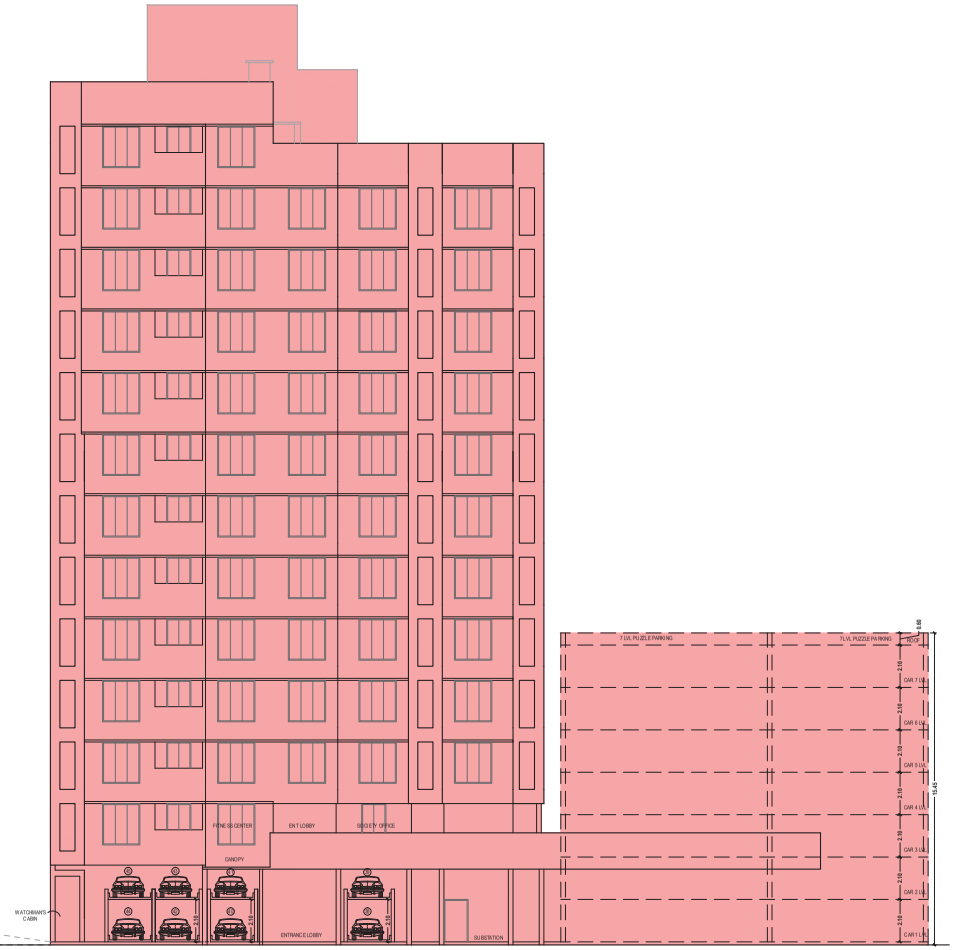

WEST SIDE ELEVATION

SCALE 1:100

PROFORMA B — SHEET- 4/5

CONTENTS OF SHEET.

NORTH SIDE ELEVATION
WEST SIDE ELEVATION

DATE AND STAMP OF RECEIPT OF PLANS.

DATE AND STAMP OF APPROVAL OF PLANS.

THE PREVIOUS PLANS SANCTIONED UNDER NO.
P-5503/2020/(1550/4/A & 1550/4/B)/M/W Ward/CHEMBUR-W/ IOD/1/New
THIS CANCELS APPROVAL TO THE DATED 09/07/2021

APPROVED SUBJECT TO THE CONDITIONS
MENTIONED IN THIS OFFICE LETTER NO.
P-5503/2020/(1550/4/A & 1550/4/B)/M/W Ward/CHEMBUR-W

Vinod Laxman Dixit	sinkar mahesh balkrishna	Bajirao Lahu Patil
S.E. (B.P.) II	A.E. (B.P.) M	E.E. (B.P.) E.S. - I

DESCRIPTION OF PROPOSAL & PROPERTY

PROPOSED RESIDENTIAL BLDG ON PLOT
BEARING C.T.S NO. 1550/4/A, 1550/4/B, VILLAGE-CHEMBUR,
GHATLA VILLAGE ROAD, CHEMBUR, MUMBAI-400071.

NAME & SIGN. OF OWNER

SHREE KRISHNA HOMES PVT. LTD.
C.A. TO OWNER

SUNDEEP ANAND JAGASIA

DATE	DRG.NO	SCALE	DRAWN BY	CHECKED BY
17-08-2021	M/D-04	1:100	SURASHREE	RAJASHREE

NORTH

NAME AND SIGNATURE OF LICENSED SURVEYOR:

UJAS NARSHI PATEL

MR. UJAS N. PATEL
LIC NO: P/640000076/L/S
202, NEELKANTH SADAN, HINGWALA LANE,
GHATKOPAR (EAST), MUMBAI 400077
TEL.: +91-9967043393