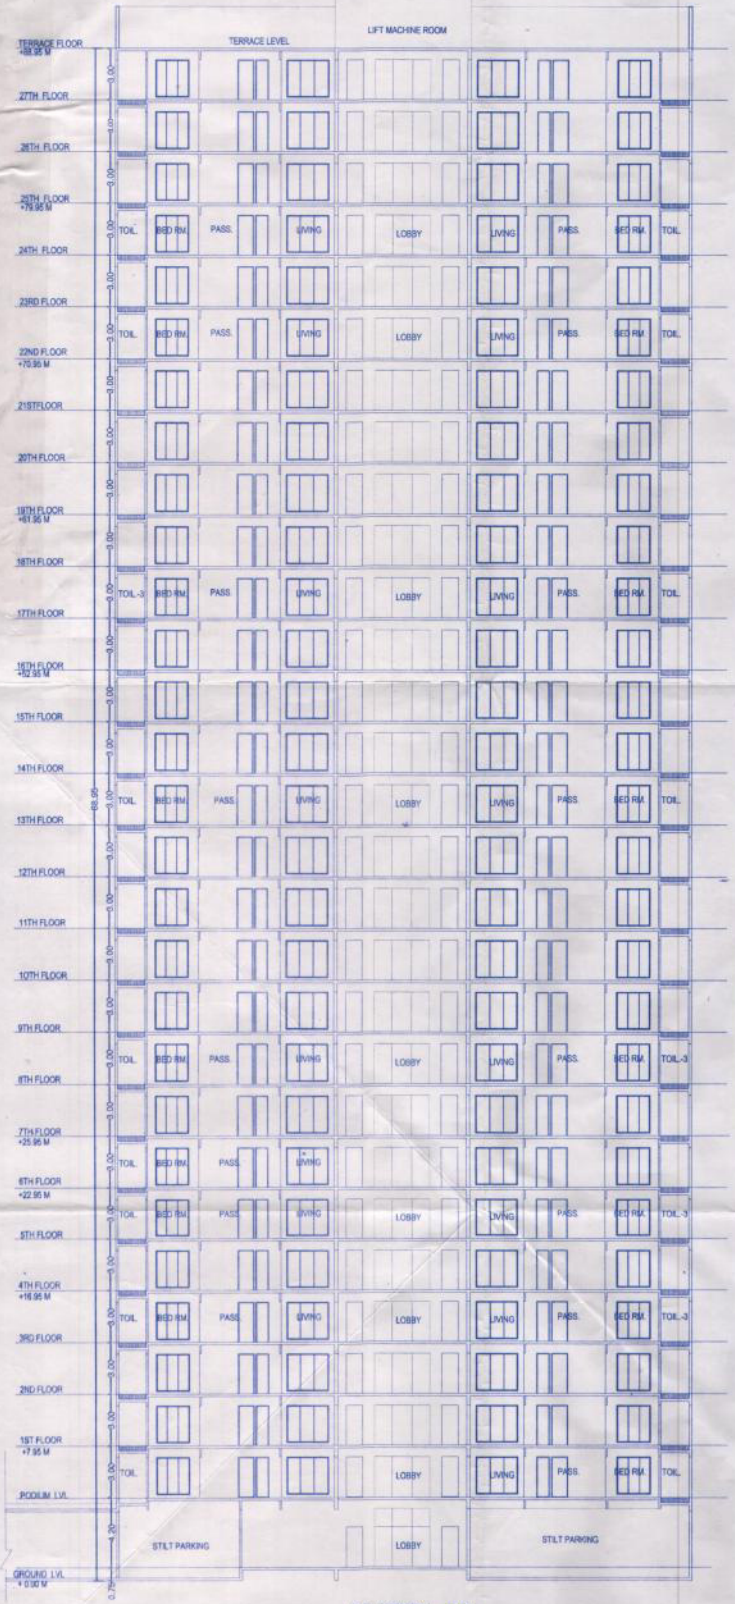

SECTION - BB
SCALE 1:150

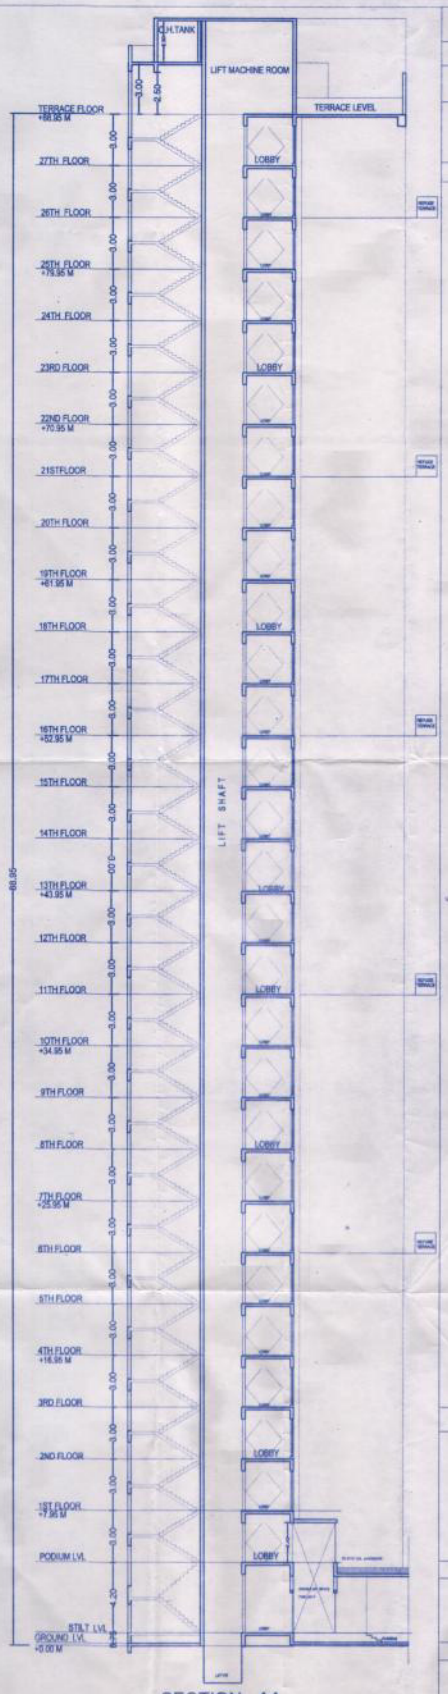

SECTION - AA
SCALE 1:150

PROFORMA - B

DRG. NO. 7/11

CONTENTS OF SHEET

SECTION - AA & BB

BLDG-1-WING 'I' (PLOT -A)
(ST+PO./GR.+27th FL)

STAMP OF APPROVAL OF PLANS

Occupation is hereby granted
Subject to conditions mentioned
in this Office Letter
No. TMC/TD-OP/2010/ccdo346/P.No.5=55/0/04/16
Dated 13/04/17

Deputy Engineer
(TDD)

(Sunil Joshi)
Executive Engineer
(TDD)

Thane Municipal Corporation
The City of Thane

DESCRIPTION OF PROPOSAL AND PROPERTY

PROPOSED BUILDING ON PLOT BEARING S.NO.22, S. NO 23, S.NO.24/1 TO 7, 8a,8b,9,10,S.NO.25/2,3,5,7,8,9,10,11, S.NO.26/1,2,4,5,6,7,8,9,10,11,12, S. NO 27/1,2,3,4 to 10,S.NO.29/1 TO 5, S.NO.29/1 to 9, S.NO. 30/1,4,5,6,8 S.NO.31/1,2,3,4,5,6,7,8,9, S.NO.32/1 to 14, S.NO.33/1,2,3,4,5,6a,6b,7,8,9,10, 11,12,13,14,15,16,17,18,19,20,21 , S.NO.34/1,2,3,4,5,6,7,8,9 AT MAJIWADE OLD S.NO. 95/6b,12,14A,15,20,21,22,23,24a,24b,25b,26b,28,32 (NEW NO.183), S.NO. 96/2,3a,3b,3c,3d,4,5,6,9a,9b+7a,7b,7c,8 (NEW NO.184) AT VILLAGE BALKUM,THANE .

NAME OF OWNER

(AUTHORISED SIGNATORY)
SHREE SAI NATH ENTERPRISES
CONSTRUCTION & DEVELOPERS PVT.LTD.

ARCHITECTS NAME AND ADDRESS

PRADEEP KAMBLE & ASSOCIATES CA/87/10471
B/101, 1st FL. JANKI SAUTERA COMPLEX,
PANDIT MALVIYA PATH, RAMNAGAR,
DOMBIVALI (E) 421 201. TEL.- 0251 2862542.