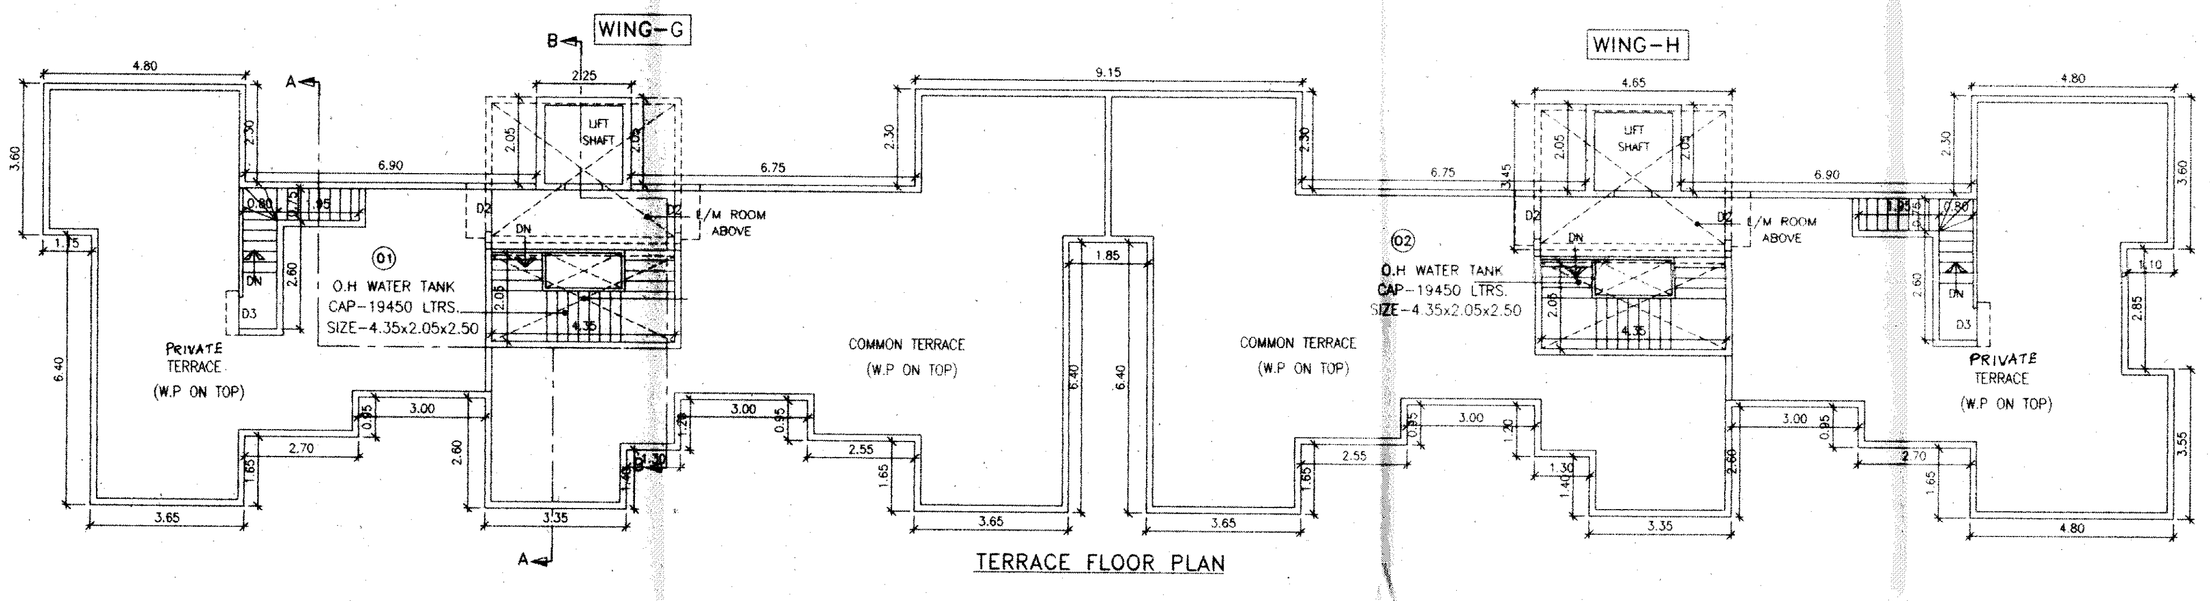

TERRACE FLOOR PLAN

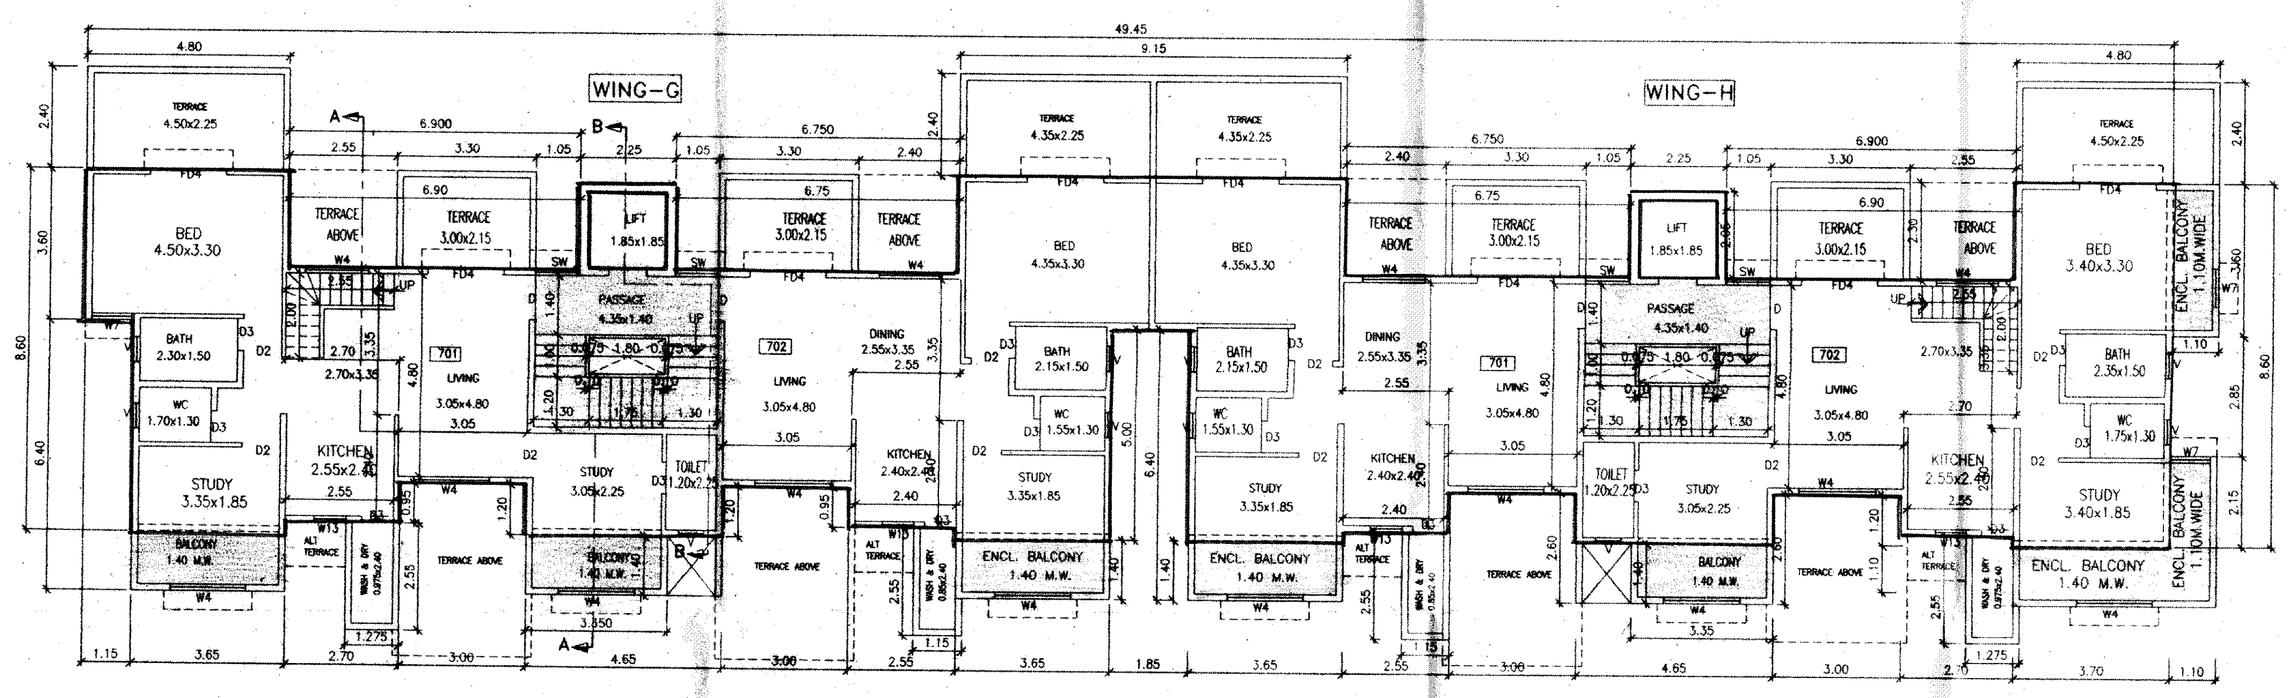

7TH FLOOR PLAN

TRUE COPY
Sanction No. BP/P'saudagar/34/2015
Dated 03/11/2015
Check Incharge
HOD (Licensing)
Signature of Architect
Shashank Phadke
For Solespace Liaisoning
& Consulting Architect

STAMP OF APPROVAL 13/14

FLOOR PLANS & AREA CALCULATION
WING-GH
sanctioned No BP/P'saudagar/34/2015
subject to conditions mentioned in the office order No
even dated:- 3/11/2015

pimpri
Date:- 3/11/2015

SEAL
P.C.M.C

o.c. signed
by city engineer

S/d-XXX
For- city engineer
P.C.M.C

NOTE:-
DRAWINGS ARE PREPARED ON BASIS OF DOCUMENTS PRODUCED/SUBMITTED BY OWNER/P.A.H. THE PROCUREMENT AND GENUINITY OF DOCUMENTS PRODUCED IS SOLE RESPONSIBILITY OF THE OWNER/P.A.H. THE LIABILITY OF ARCHITECT IS RESTRICTED TO PURELY ARCHITECTURAL ASSIGNMENTS ONLY.

SCHEDULE OF OPENINGS

DOORS	WINDOWS
D - 1.20 x 2.10	W4 - 1.80 x 1.20
D2 - 1.00 x 2.10	V - 0.60 x 0.90
D3 - 0.75 x 2.10	W7 - 0.90 x 1.20
OP - 0.90 x 2.10	W13 - 0.85 x 0.90
FD4 - 1.80 x 2.10	S.W. - 1.05 x 1.20

NORTH

W S N E

TITLE

FLOOR PLANS & AREA CALCULATION
WING-GH

PROJECT

PROPOSED BUILDING PLAN
S.NO. 76(P) , C.T.S. NO. 1078(P),
1080(P),1088 (P),1089(P)
AT PIMPLE SAUDAGAR
PUNE.

OWNER'S SIGN. NAME & ADDRESS

FOR RAVIRAJ VENTURE.
MR. RAVI SAKALA.

Scale	1:100,1:200	REVISION
Date	19-06-15	
Drg. No.	M3,M4	
Job No.	P-232	
Dealt	SOM/Jayashree	
Checked		

solespace
liaisoning & consulting architects.
(a division of solespace)
1st floor, 1097, near hays hotel,
Pimpri, Pune-411 018.
tel./fax.:-(020) 27458650/58, 65101406