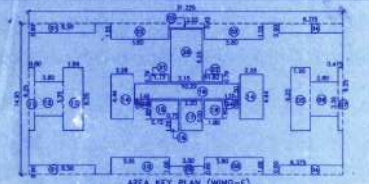

AREA KEY PLAN (WING-F)
(2ND,3RD,4TH,5TH,6TH,7TH,8TH&10TH FL) (SCALE 1:200)

AREA CALCULATION (WING-F) (2ND,3RD,4TH,5TH,6TH,7TH,8TH&10TH FL)

31.225 × 14.95 = 466.81 SQM.

DEDUCTIONS

1) 6.50 × 0.90 × 2 = 11.70 SQM	14) 2.28 × 4.44 × 2 = 20.25 SQM
2) 5.80 × 1.55 × 2 = 17.98 SQM	15) 2.72 × 1.85 = 5.03 SQM
3) 3.55 × 0.42 = 1.49 SQM	16) 0.75 × 1.20 = 0.90 SQM
4) 6.375 × 0.90 × 2 = 11.47 SQM	17) 2.20 × 3.00 = 6.60 SQM
5) 1.96 × 6.25 = 12.25 SQM	18) 1.80 × 1.80 = 3.24 SQM
6) 2.80 × 3.35 = 9.38 SQM	19) 10.29 × 1.50 = 15.44 SQM
7) 0.475 × 6.25 = 2.97 SQM	20) 3.15 × 5.25 = 16.54 SQM
8) 5.80 × 1.68 = 9.74 SQM	21) 1.77 × 0.79 = 1.40 SQM
9) 3.50 × 0.60 = 2.80 SQM	22) 1.82 × 0.79 = 1.44 SQM
10) 5.85 × 1.68 = 9.83 SQM	23) 1.45 × 0.55 = 0.80 SQM
11) 0.60 × 6.25 = 3.75 SQM	24) 1.37 × 0.55 = 0.75 SQM
12) 2.80 × 3.35 = 9.38 SQM	
13) 1.96 × 6.25 = 12.25 SQM	

TOTAL = 187.38 SQM

TOTAL B'UP AREA AT 2ND,3RD,4TH,5TH,6TH,7TH&10TH FL (WING-F)
466.81 − 187.38 = 279.43 SQM.

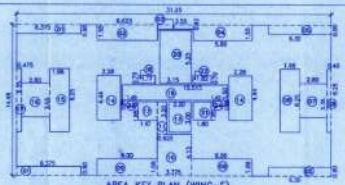

AREA KEY PLAN (WING-E)
(2ND,3RD,4TH,5TH,6TH,7TH,8TH&10TH FL) (SCALE 1:200)

AREA CALCULATION (WING-E) (2ND,3RD,4TH,5TH,6TH,7TH,8TH&10TH FL)

31.25 × 14.95 = 467.19 SQM.

DEDUCTIONS

1) 6.375 × 0.90 × 2 = 11.47 SQM	14) 2.28 × 4.44 × 2 = 20.25 SQM
2) 6.025 × 1.55 = 9.34 SQM	15) 1.96 × 6.25 = 12.25 SQM
3) 3.55 × 0.42 = 1.49 SQM	16) 2.80 × 3.35 = 9.38 SQM
4) 5.80 × 1.55 = 8.99 SQM	17) 0.475 × 6.25 = 2.97 SQM
5) 6.30 × 0.90 × 2 = 11.34 SQM	18) 1.77 × 0.79 = 1.40 SQM
6) 1.96 × 6.25 = 12.25 SQM	19) 10.51 × 1.50 = 15.77 SQM
7) 2.80 × 3.35 = 9.38 SQM	20) 3.15 × 5.25 = 16.54 SQM
8) 0.40 × 6.25 = 2.50 SQM	21) 1.80 × 1.80 = 3.24 SQM
9) 5.00 × 1.68 × 2 = 20.16 SQM	22) 1.82 × 0.79 = 1.44 SQM
10) 3.375 × 4.13 = 13.94 SQM	23) 1.45 × 0.55 = 0.80 SQM
11) 0.925 × 3.20 = 2.96 SQM	24) 1.42 × 0.55 = 0.78 SQM
12) 1.87 × 1.85 = 3.64 SQM	
13) 2.20 × 3.00 = 6.60 SQM	

TOTAL = 198.88 SQM

TOTAL B'UP AREA AT 2ND,3RD,4TH,5TH,6TH,7TH&10TH FL (WING-E)
467.19 − 198.88 = 268.31 SQM.

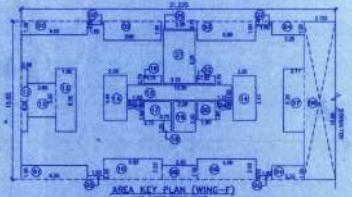

AREA KEY PLAN (WING-F)
(1ST FLOOR) (SCALE 1:200)

AREA CALCULATION (WING-F) (1ST FL)

31.225 × 15.65 = 488.67 SQM.

DEDUCTIONS

1) 6.50 × 1.35 × 2 = 17.55 SQM	
2) 1.60 × 0.35 × 4 = 2.24 SQM	
3) 5.60 × 1.90 × 2 = 22.04 SQM	
4) 3.25 × 1.35 × 2 = 8.77 SQM	
5) 3.55 × 0.77 = 2.73 SQM	
6) 3.125 × 15.65 = 48.91 SQM	
7) 2.11 × 6.25 = 13.19 SQM	
8) 5.80 × 2.03 = 11.77 SQM	
9) 3.50 × 1.35 = 4.72 SQM	
10) 5.60 × 2.03 = 11.68 SQM	
11) 0.60 × 6.25 = 3.75 SQM	
12) 2.80 × 2.35 = 9.38 SQM	
13) 1.96 × 6.25 = 12.25 SQM	
14) 2.28 × 4.44 × 2 = 20.24 SQM	
15) 10.29 × 1.50 = 15.44 SQM	
16) 1.77 × 0.79 = 1.40 SQM	
17) 2.72 × 1.85 = 5.03 SQM	
18) 0.75 × 1.20 = 0.90 SQM	
19) 3.20 × 3.00 = 5.60 SQM	
20) 1.80 × 1.80 = 3.24 SQM	
21) 3.15 × 5.25 = 16.54 SQM	
22) 1.82 × 0.79 = 1.44 SQM	
23) 1.45 × 0.55 = 0.80 SQM	
24) 1.37 × 0.55 = 0.75 SQM	

TOTAL = 241.56 SQM

TOTAL B'UP AREA AT 1st FLOOR (WING-F)
488.67 − 241.56 = 247.11 SQM.

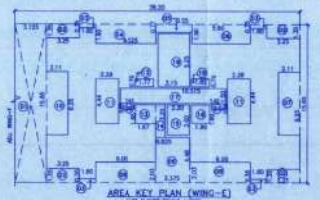

AREA KEY PLAN (WING-E)
(1ST FLOOR) (SCALE 1:200)

AREA CALCULATION (WING-E) (1ST FL)

28.20 × 15.65 = 441.33 SQM.

DEDUCTIONS

1) 3.125 × 15.65 = 48.91 SQM	
2) 3.25 × 1.35 × 4 = 17.55 SQM	
3) 1.60 × 0.35 × 4 = 2.24 SQM	
4) 6.025 × 1.90 = 11.45 SQM	
5) 3.55 × 0.77 = 2.73 SQM	
6) 5.80 × 1.90 = 11.02 SQM	
7) 2.11 × 6.25 = 13.18 SQM	
8) 6.00 × 2.03 × 2 = 24.36 SQM	
9) 3.375 × 4.48 = 15.12 SQM	
10) 2.11 × 6.25 = 13.19 SQM	
11) 2.28 × 4.44 × 2 = 20.25 SQM	
12) 1.77 × 0.79 = 1.40 SQM	
13) 1.97 × 1.85 = 3.64 SQM	
14) 0.925 × 3.20 = 2.96 SQM	
15) 2.20 × 3.00 = 6.60 SQM	
16) 1.80 × 1.80 = 3.24 SQM	
17) 10.51 × 1.50 = 15.77 SQM	
18) 3.15 × 5.25 = 16.54 SQM	
19) 1.82 × 0.79 = 1.44 SQM	
20) 1.45 × 0.55 = 0.80 SQM	
21) 1.42 × 0.55 = 0.78 SQM	

TOTAL = 253.17 SQM

TOTAL B'UP AREA AT 1ST FL (WING-E)
441.33 − 253.17 = 208.16 SQM.

BALCONY AREA CALCULATION WING-F
(1ST FL)

1) 1.45 × 1.80 × 2 = 5.22 SQM.
2) 3.75 × 1.35 × 2 = 10.12 SQM.
3) 1.30 × 1.80 × 2 = 4.68 SQM.
4) 0.75 × 1.80 × 1 = 1.35 SQM.
4) 1.875 × 1.35 × 1 = 2.67 SQM.
5) 0.775 × 1.80 × 1 = 1.40 SQM.
6) 1.30 × 1.80 × 2 = 4.68 SQM.
7) 1.95 × 1.35 × 2 = 5.26 SQM.

TOTAL = 35.35 SQM.

BALCONY AREA CALCULATION WING-F
(2ND,3RD,4TH,5TH,6TH,7TH,8TH&10TH FL)

1) 1.45 × 1.70 × 2 = 4.93 SQM
2) 3.75 × 1.35 × 4 = 18.75 SQM
3) 1.30 × 1.70 × 4 = 8.84 SQM
4) 0.75 × 1.60 × 1 = 1.20 SQM
5) 1.975 × 1.15 × 1 = 2.27 SQM
6) 0.775 × 1.60 × 1 = 1.24 SQM
7) 1.325 × 1.70 × 2 = 4.50 SQM

TOTAL = 41.71 SQM

BALCONY AREA CALCULATION WING-E
(1ST FL)

1) 1.95 × 1.35 × 4 = 10.53 SQM
2) 1.30 × 1.80 × 4 = 9.36 SQM

TOTAL = 19.89 SQM

BALCONY AREA CALCULATION WING-E
(2ND,3RD,4TH,5TH,6TH,7TH&10TH FL)

1) 1.25 × 1.70 × 2 = 4.25 SQM
2) 3.75 × 1.25 × 4 = 18.75 SQM
3) 1.30 × 1.70 × 4 = 8.84 SQM
4) 1.325 × 1.70 × 2 = 4.50 SQM

TOTAL = 36.34 SQM

TERRACE AREA CALCULATION WING-E
(1ST,3RD,5TH,8TH FL)

1) 3.125 × 2.35 = 7.34 SQM
2) 3.175 × 2.35 = 7.46 SQM
3) 3.30 × 4.93 = 16.52 SQM
4) 3.175 × 2.48 × 2 = 15.75 SQM
5) 1.05 × 6.25 × 2 = 13.12 SQM

TOTAL = 60.19 SQM

TERRACE AREA CALCULATION WING-F
(1ST,3RD,5TH,8TH FL)

1) 3.125 × 2.35 × 2 = 14.68 SQM
2) 2.975 × 2.48 = 7.37 SQM
3) 3.025 × 2.48 = 7.50 SQM
4) 1.05 × 6.25 × 2 = 13.12 SQM

TOTAL = 42.67 SQM

TERRACE AREA CALCULATION WING-E & WING-F
(2ND,4TH,6TH,8TH&10TH FL)

1) 2.975 × 2.35 × 2 = 13.98 SQM
2) 2.975 × 2.48 × 2 = 14.76 SQM
3) 1.32 × 6.25 × 2 = 15.25 SQM

TOTAL = 43.99 SQM

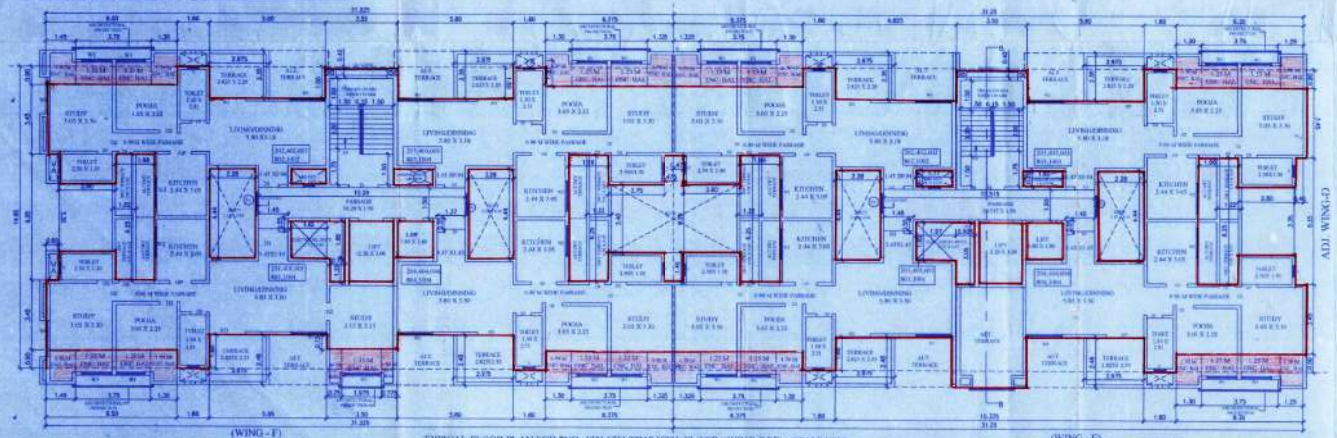

(WING - F) TYPICAL FLOOR PLAN FOR 2ND, 4TH,6TH,8TH&10TH FLOOR (WING-E&F) (SCALE 1:100) (WING - E)

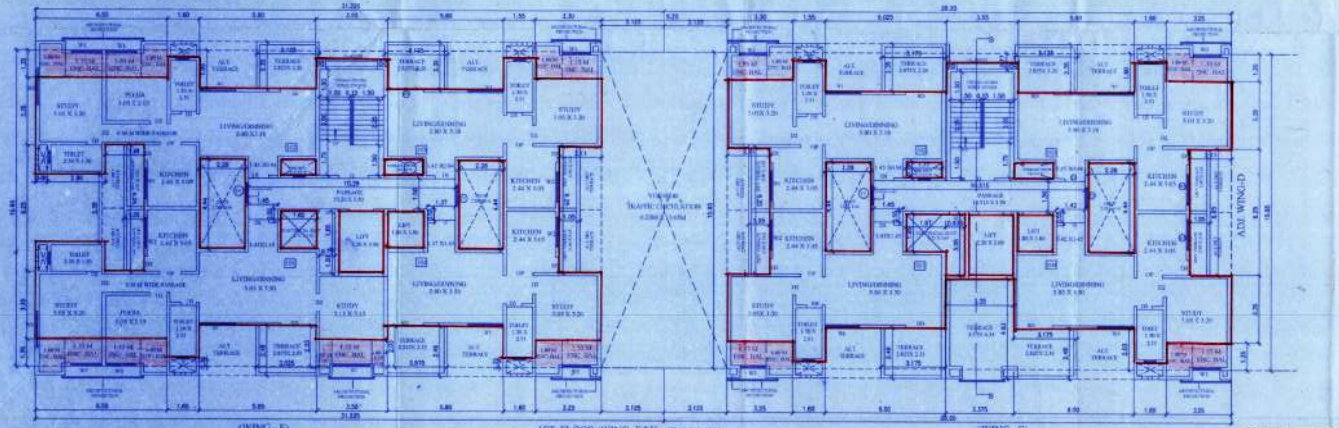

(WING - F) 1ST FLOOR (WING- E&F) (SCALE 1:100) (WING - E)

STAMP OF APROVAL OF PLAN

3 / 5

FLOOR PLAN & AREA CALCULATIONS OF (WING E, F)

PLOT-A1 & A

Revision to B.P. P/Pimpleh/1217/2018 dt-31/07/2018

See remark to B.P. P/Pimpleh/1217/2018
Subject to conditions mentioned in the
Office Order No.
dated 19/07/2018

Place
Date 19/07/2018

O. C. Signed by
Joint City Engineer

Joint City Engineer
Building Permission Dept.
PCMC, Pimpri, Pune-18

SCHEDULE OF OPENINGS

DOORS	WINDOWS
D - 1.20 X 2.10	W1- 1.80 X 1.35
D1- 1.00 X 2.10	W - 1.80 X 1.20
D2- 0.90 X 2.10	W1- 1.20 X 1.20
D3- 0.75 X 2.10	W2- 1.20 X 0.90
S.D-1.80 X 2.10	V - 0.60 X 0.90

TITLE

FLOOR PLAN & AREA CALCULATIONS OF (WING E, F)

PROJECT

PROPOSED BLDG. ON S. NO. 20/10/1(P), 20/11/1(P), 20/12/1/1(P), 20/12/1/2(P), 20/8/1(P), 20/9A/1(P) & 20/9C(P) & C.T.S. NO.766(P) TO 771(P) AT PIMPLE NILAKH,PUNE

OWNER'S SIGN. NAME & ADDRESS

M/S TIRTH HOME DEVELOPER

Scale	1:200,1:250,1:500	REVISION
Date	08-04-18	R-0
Dwg. No.	MD	
Job No.	P-241	
Draft	SOM/Jaivshree/Deepa	
Checked		

solespace
liaisoning & consulting architects.
(a division of solespace)
1st floor, 10/K7, near sayaji hotel,
Pimpri, Pune-411 018.
tel./fax.:-(020) 27458855/56, 65101466

महाराष्ट्र औद्योगिक विकास महामंडळाच्या (एमआयडीसी) हद्दीतील क्षेत्रासाठी ही मंजूरी देण्यापूर्वी संबंधित विकासकाने विकास प्रस्ताव महाराष्ट्र औद्योगिक विकास महामंडळ (एमआयडीसी) अंतर्गत विहित पद्धतीने मंजूरी घ्यावी लागेल याबाबत खात्री करून घेतली आहे.