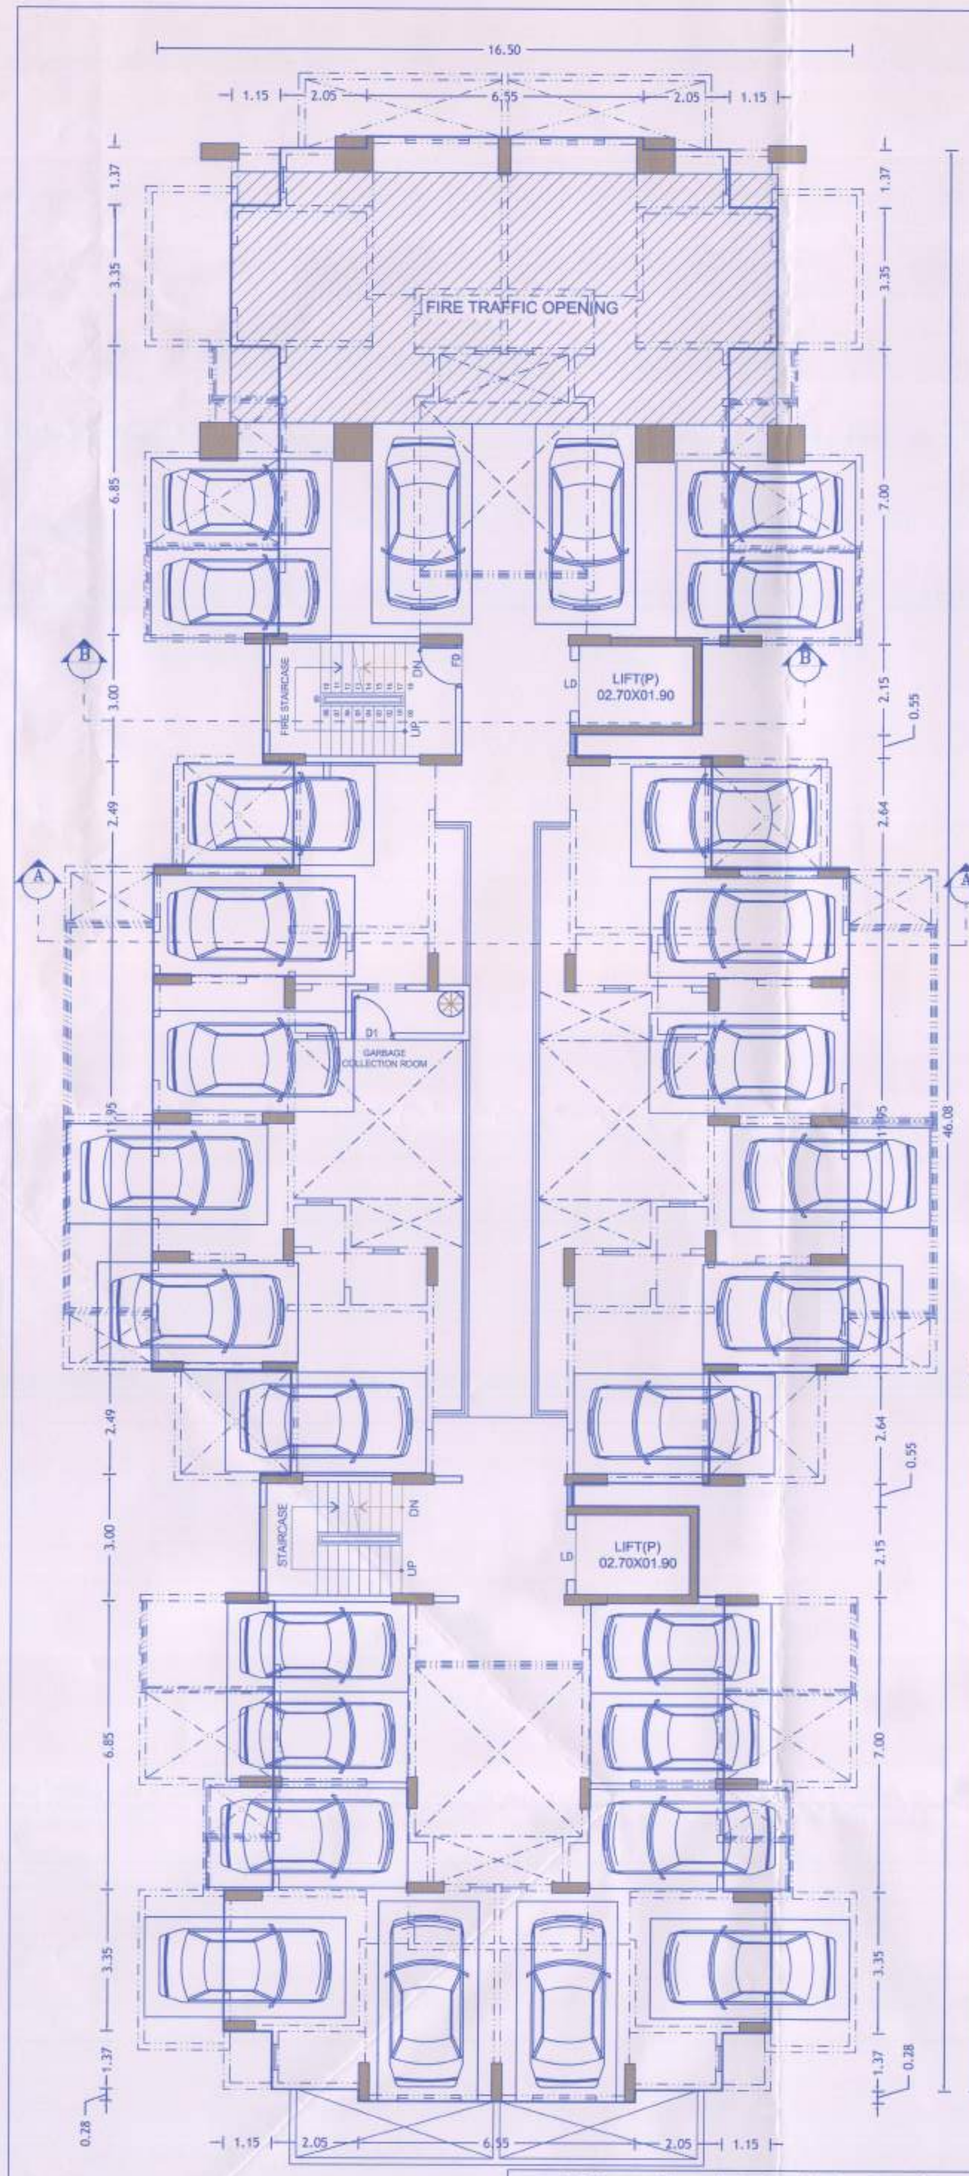

PARKING FLOOR PLAN

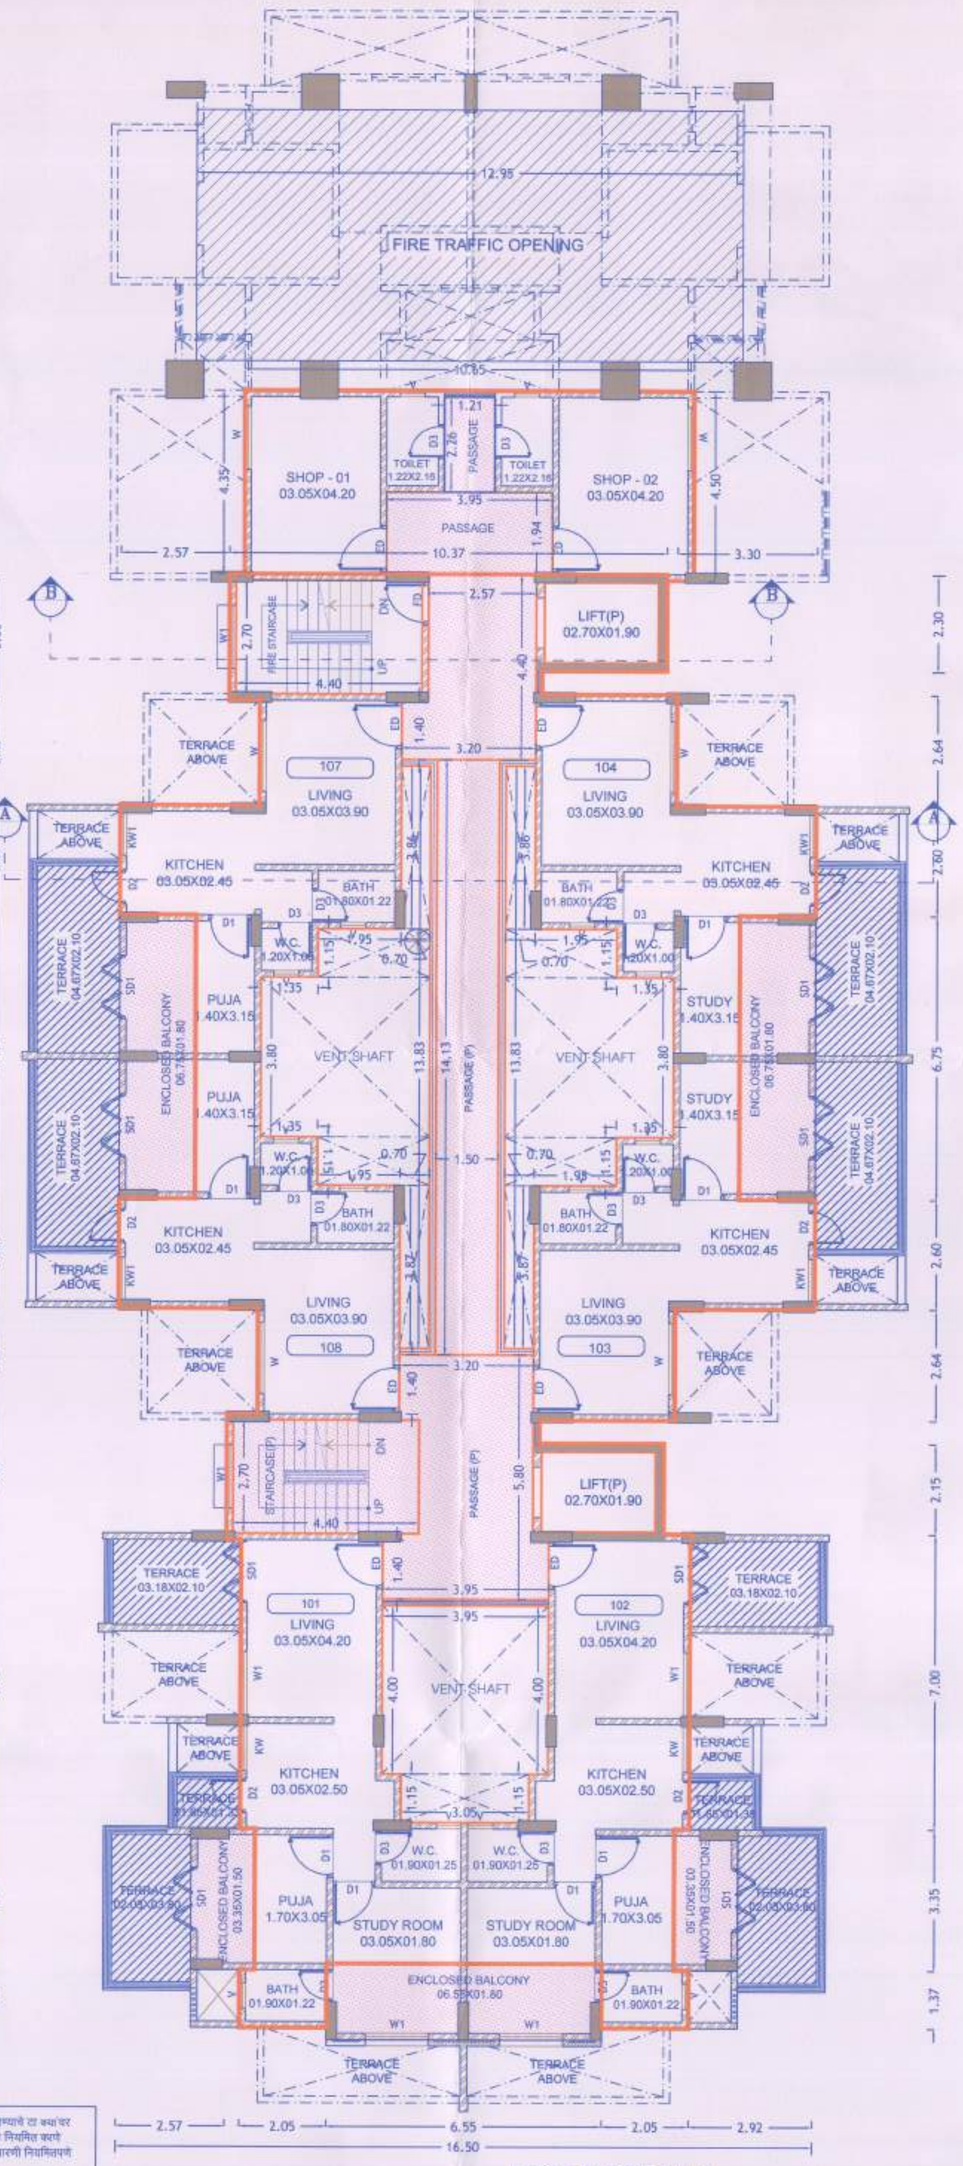

FIRST FLOOR PLAN

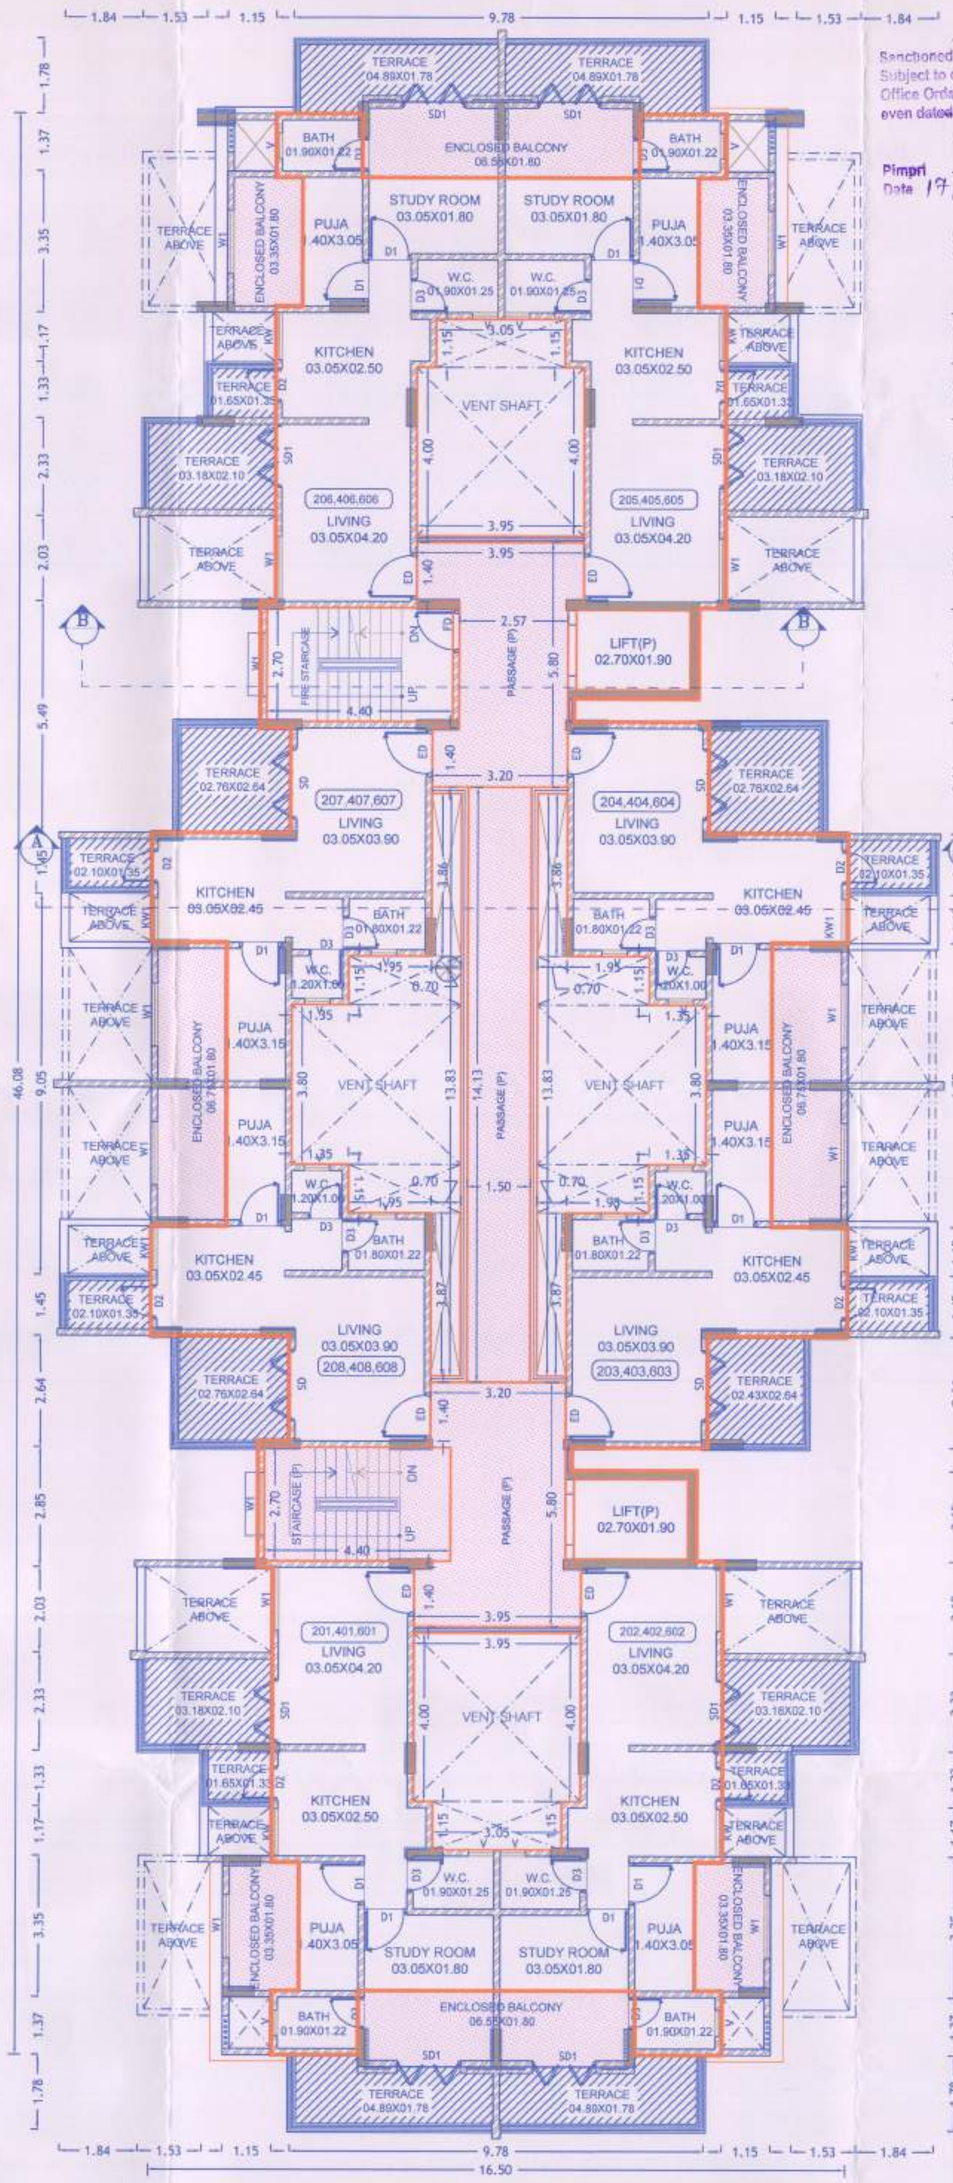

SECOND,FOURTH,SIXTH FLOOR PLAN

B-Building

03/10

STAMP OF APPROVAL

Sanctioned No. B.P./Layout/Charholi/09/2017
Subject to conditions mentioned in the Office Order No. 17/04/2017 even dated.

Pimpri Date 17/04/2017

O. C. Signed by Joint City Engineer

for Joint City Engineer
Building Permission Dept.
PCMC, Pimpri, Pune-18.

Additional FSI is added in first floor
FIRST FLOOR PLAN

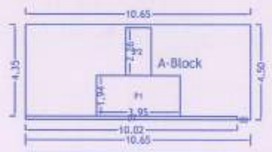

Polygon	Area
A-Block	47.96
01	1.50
02	0.00
P1	7.68
P2	2.73
Total	36.05

Additional FSI is added in first floor
FIRST FLOOR PLAN

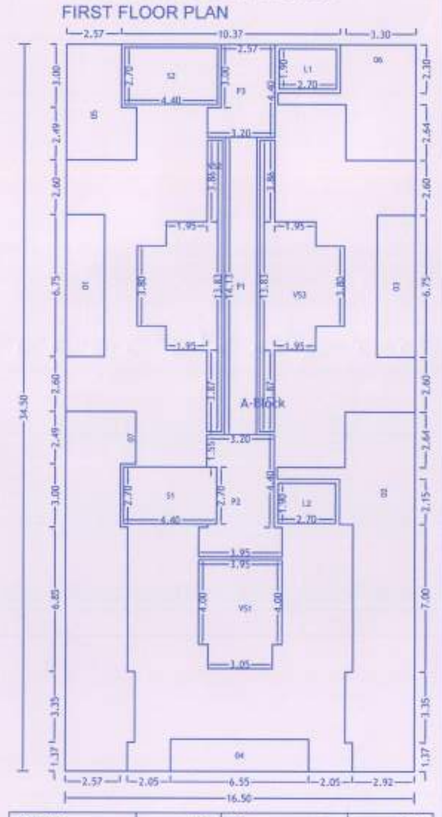

Polygon	Area	L2	5.13
A-Block	569.14	P1	21.13
01	12.15	P2	18.30
02	55.33	P3	12.18
03	12.15	V51	19.32
04	9.96	V52	26.71
05	15.94	V53	26.71
06	20.45	S1	11.88
07	50.97	S2	11.88
L1	5.13	Total	233.84

H. OWNER'S /DEVELOPER NAME AND SIGNATURE :-
Shri.Prakash Gulab Tapkir And Others
M/s.Delite Developers Through
Partner Shri.Dinesh RavjiBhai Patel

Owner's SIGN.

I. PROJECT :- RESIDENTIAL & COMMERCIAL
VILLAGE :- Charholi (Bk.),TAL :- HAVELI.
S.NO :- 506(P) C.T.S.No :- -----,
H.No :- ---- P.No :- ------
Discrepation :- REGULAR TRACK

Dream Space architects
Mahendra Thakur
CA/2004/34769
101&101A, Vishnu Vision,
Plot.No.22, Near SNBP School,
Morwadi, Pimpri, Pune - 411018
Email :- my@dreamarchitects93.com

ARCHITECT's SIGN.

SCALE	DRG.NO.	DRAWN BY	CHECKED BY
1:100	0057 -B	ANANT	MAHENDRA
INWARD NO.	CHA/0014/14	DATE	25-01-2017
KEY NO.	-----	SHEET NO.	03/10

अट क्र.२९ डेपू, किचन गुण्या,गतेरीया इ. करांचे वाढीव निर्माण ठेवणे साठी बांधकामाच्या साईटवर साठवलेला चामाचे टा ब्यापर आणि अवर्ण बंधकारक आहे.तसेच घाणघाणे रासायनि उग्रांध परिसरात वास्तवे घाणाच्या निकट ब्यापारी व्यवस्था निर्माण करणे विकासकार बंधनारक राहिल. तसेच सदर टिबणी नियमित पणे गतेरीया ऑडिट/प्रेट ब्यापारी इ. बाब ऑथेरक ब्यापारी नियमिपणे कल्पोजबाबदारी बांधकाम व्यवसायिकांवर राहील.
अट क्र.३० सर्व बांधकाम व्यवसायिक/ विकसक/जागमालक यानी इमारत व इतर बांधकाम कामगार (रोजगार नियमन व सेवाशर्ती) अधिनियम १९९६ व कंत्राटी कामगार (नियमन व निर्मूलन) अधिनियम १९७० अनुषंगाने सर्व कामगारांना आरोग्य सुरक्षितता व त्यांचे कल्याण (Welfare) विषयक कायद्यानि सर्वतोपरी पूर्तता करार येणे बंधनकारक आहे.
अट क्र.३१ सर्व बांधकाम व्यवसायिक/ विकसक/जागमालक यानी बांधकामावर कामकरता-या कामगार वर्गाचा विमा (Insurance) काढणे बंधनकारक असुन त्याकडाचे जागदपत्रे सादर केल्याशिवाय पोटे तपासणी दाखला देणेत येणार नाही.

\\Server\d\Corporation PDFs\Charholi\Drawing-INWD_CHA_0014_14\Drawing-INWD_CHA_0014_14 blue print.dwg

This is a system generated drawing as per the soft copy submitted by the Architect/ License Engineer