A & B WING- BASEMENT PARKING FLOOR

STAMP OF APPROVAL 02/09

Sanctioned No. B.P. Chakan/17/1118/2024
Subject to conditions mentioned in the Office Order No.
given dated 18/10/2024
Pimpri
Date 18/10/2024

Executive Engineer
Building Permission and Unauthorised Building Construction Control Department
Pimpri-Chinchwad Municipal Corporation
Pimpri-411 018

Assistant Engineer
Building Permission Dept.
PCMC., Pimpri-18

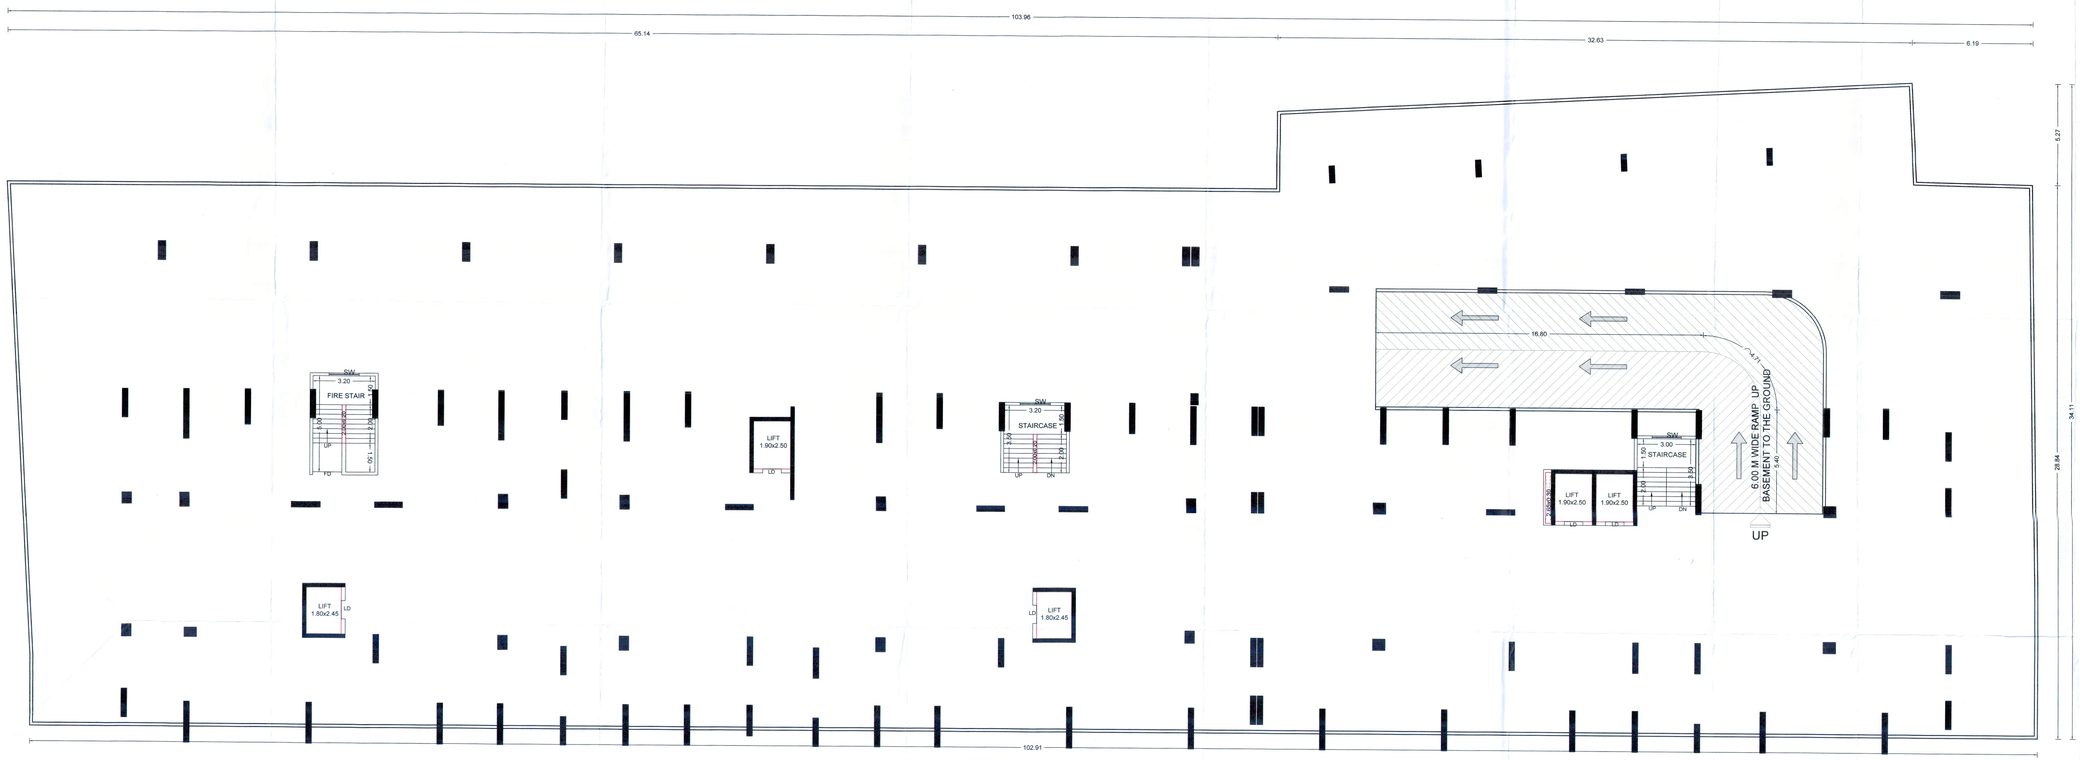

BASEMENT PARKING FLOOR PLAN
A + B WING

OWNER'S NAME: Mrs.SITABAI R.TAMHANE & OTHERS ... Mr.SACHIN D.BURDE., Mr.CHANDRAKANT R. BURDE & OTHERS THROUGH PAH M/S .KEYS REALITY THROUGH PARTNER Mr.GANESH K. KUTE, Mr.AMOL M. MARNE & OTHERS 2	OWNER'S SIGN:
PROJECT:	
SURVEY NO : 18/5, 18/7(P) HISSA NO :	
PLOT NO : CTS NO :	
DESCRIPTION : VILLAGE - CHARHOLI	
ARCHITECT: I.P.ASSOCIATES Ar.SATYAJEET R.INAMDAR, Ar.ADITYA A. PUNGAVKAR, OF. No.17,18, Kunal Riverside, Near Hotel Riverview, Chinchwad, Pune 411033.	ARCH SIGN:

JOB NO.	DRG.NO.	SCALE	DRAWN BY	CHECKED BY
		1:100	SURAJ J.	SATYAJEET I.
INWARD NO.			DATE	28 AUG 2024
KEY NO.			SHEET NO.	02 / 09