BUILDING: I TYPE

## STAMP OF APPROVAL

1ST SANCTION - B.P./MOSHI/59/2013 DT. 27/11/2013
2ND SANCTION - B.P./MOSHI/97/2016 DT. 27/10/2016

Sanctioned No. B.P. /MOSHI/061/2019
Subject to conditions mentioned in
Office Order No
even dated 13/02/2019

Pimpri
Date 13/02/2019

O. C. Signed by
Joint City Engineer

Joint City Engineer
Building Permission Dept
P.C.M.C., Pimpri, Pune-18

FIRST FLOOR PLAN

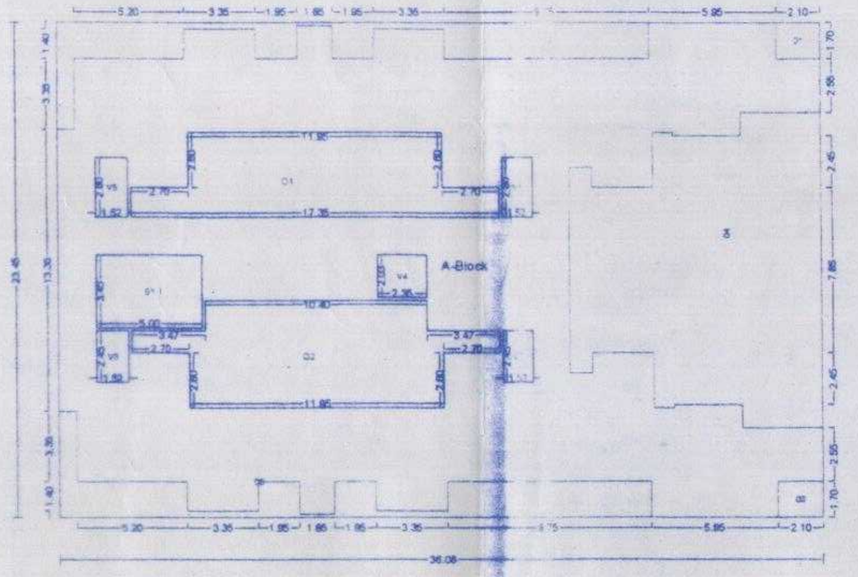

| Polygon | Area |
|---|---|
| A-Block | 845.96 |
| D1 | 3.57 |
| D2 | 38.47 |
| D3 | 3.57 |
| D4 | 141.78 |
| D5 | 38.47 |
| O1 | 55.36 |
| O2 | 64.24 |
| V1 | 4.27 |
| V2 | 3.74 |
| V3 | 3.74 |
| V4 | 4.76 |
| V5 | 4.27 |
| S1 | 17.25 |
| Total | 482.48 |

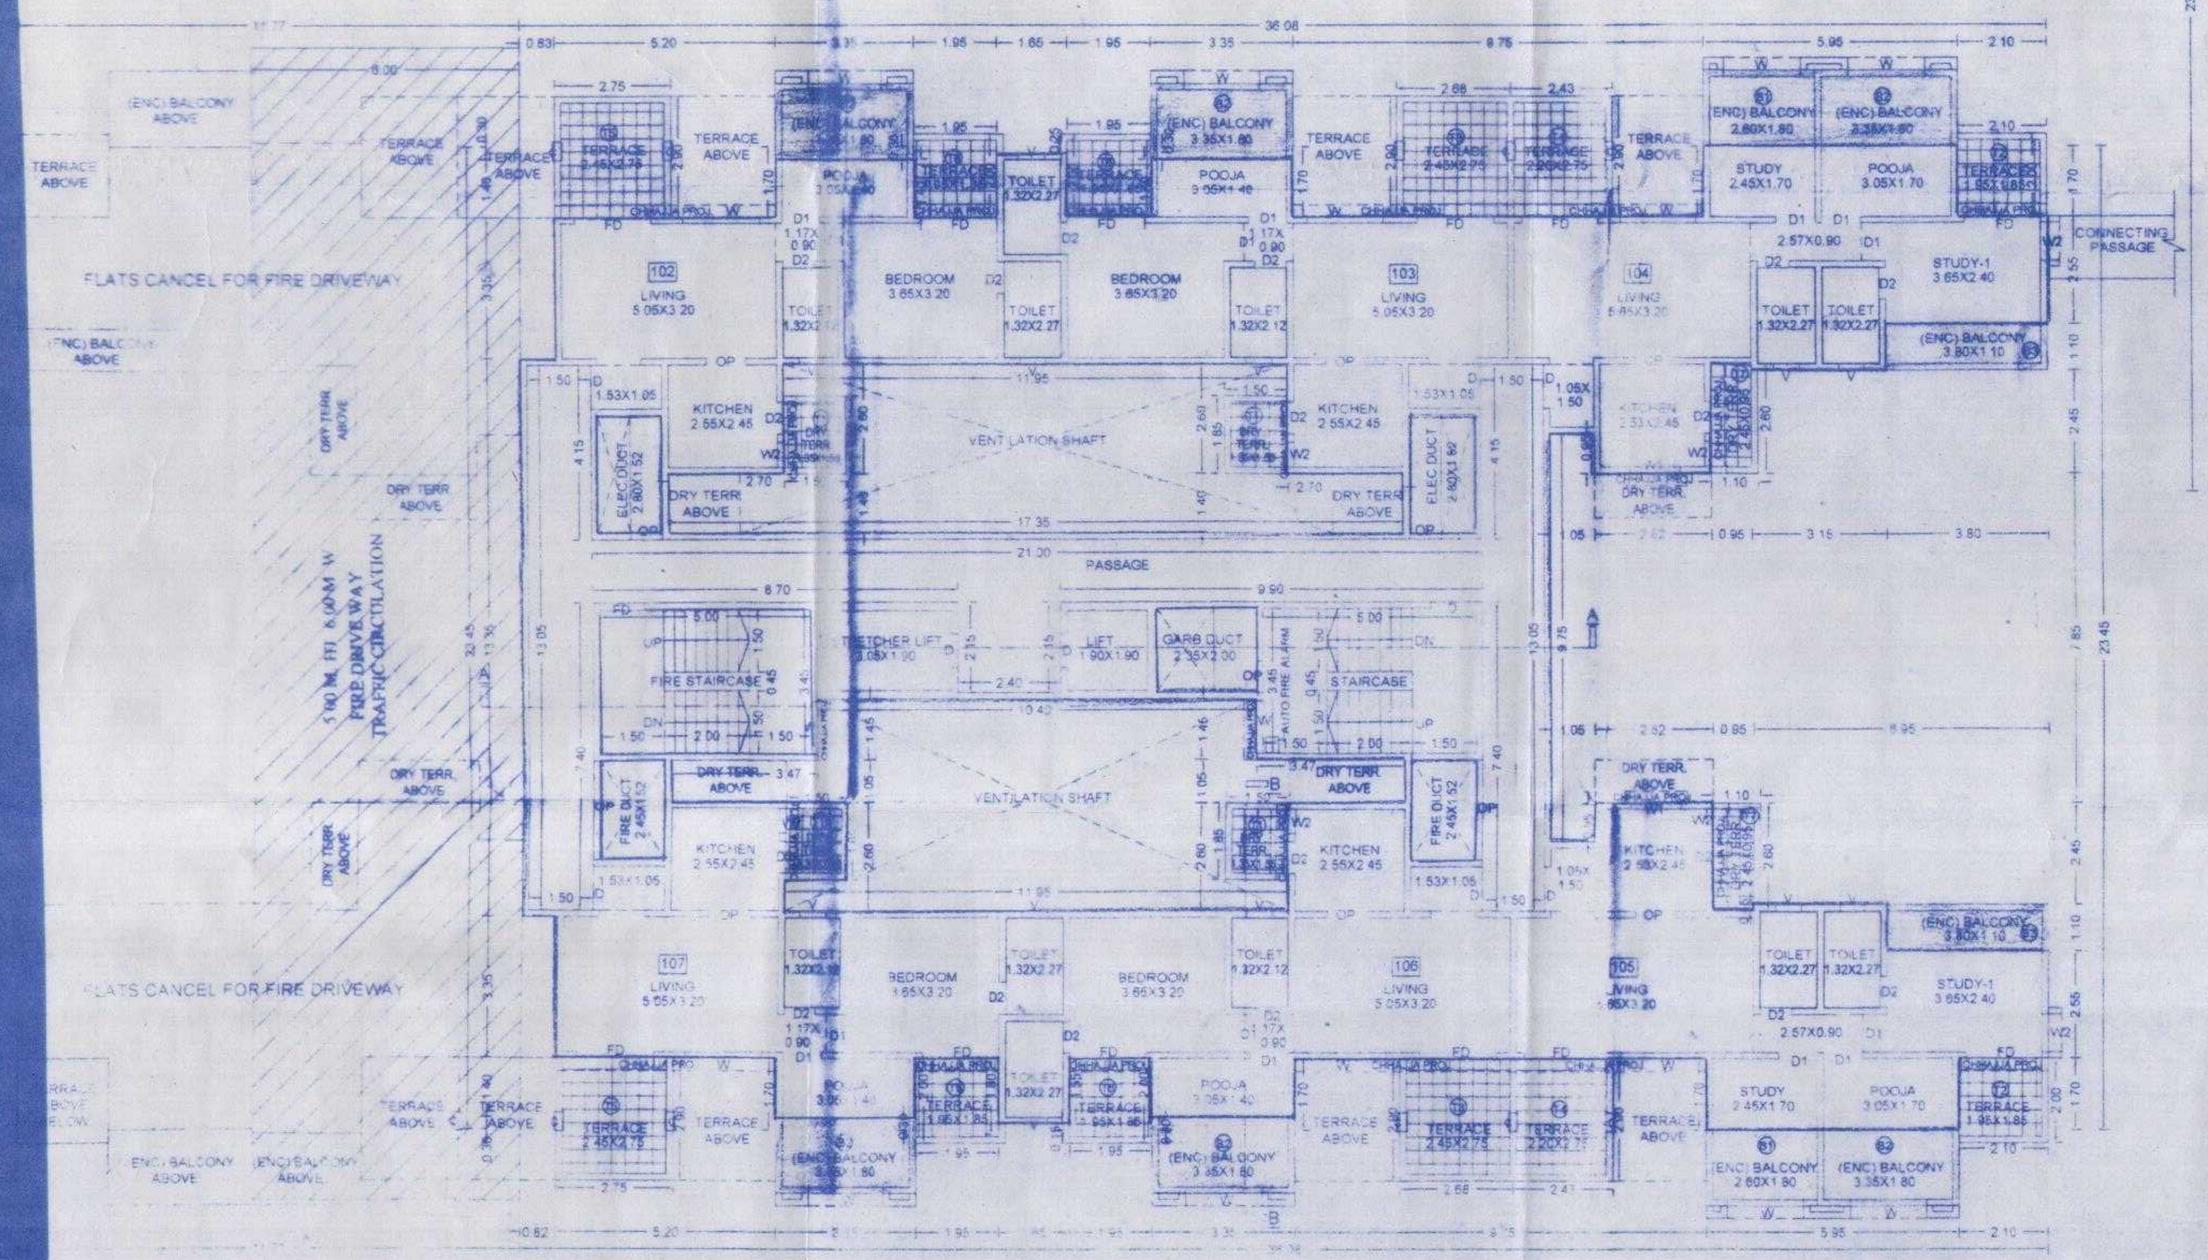


FIRST FLOOR PLAN

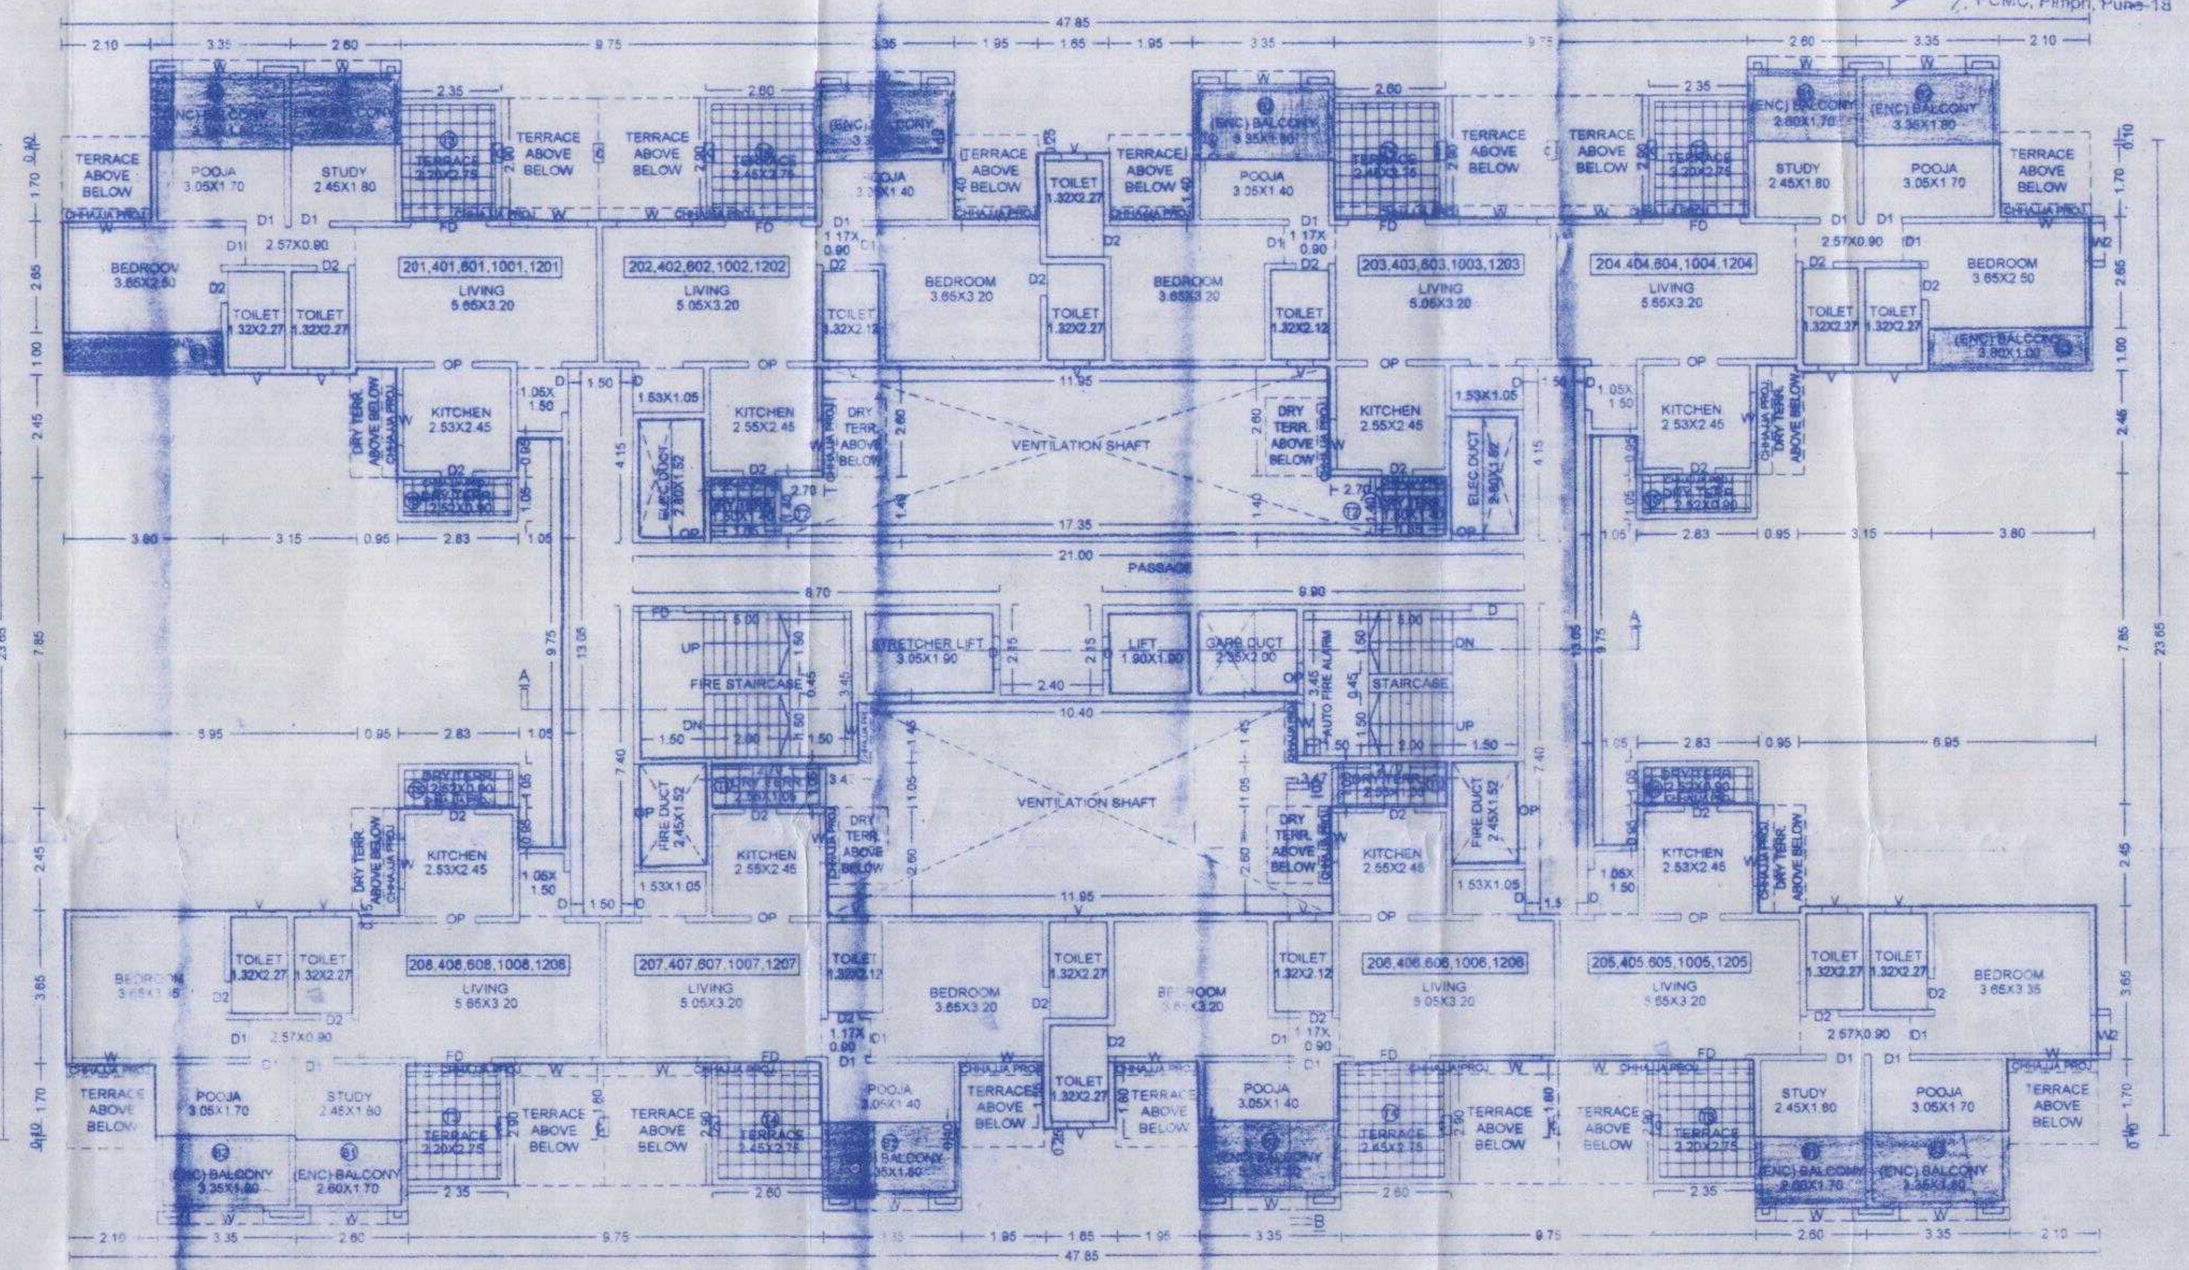


TYPICAL 2ND, 4TH, 6TH, 10TH & 12TH FLOOR PLAN

TYPICAL 2, 4, 6, 10, 12 FLOOR PLAN

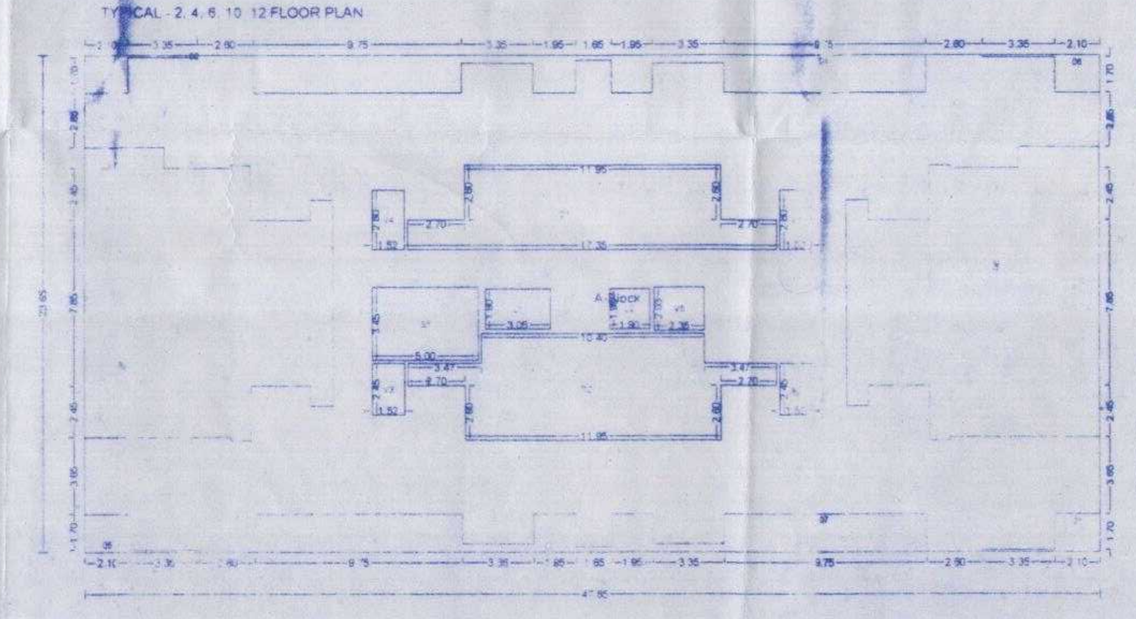

| Polygon | Area |
|---|---|
| A-Block | 1131.65 |
| D1 | 4.11 |
| D2 | 4.11 |
| D3 | 137.22 |
| D4 | 45.21 |
| D5 | 4.11 |
| D6 | 4.11 |
| D7 | 45.21 |
| D8 | 137.22 |
| L1 | 5.80 |
| L2 | 3.81 |
| O1 | 55.36 |
| O2 | 64.11 |
| V1 | 4.27 |
| V2 | 3.74 |
| V3 | 3.74 |
| V4 | 4.27 |
| V5 | 4.76 |
| S1 | 17.25 |
| Total | 583.43 |

OWNER'S NAME — OWNER'S SIGN
1) Mr. YOGESH BENAL
2) Mr. AMRUTLAL NISAR
3) Mr. KIRIT PATEL
4) Mr. KANTILAL PATEL
5) Mr. MUKESH PATEL
6) Mr. RAJ ASHOK BHANUSHALI

PROJECT:
SURVEY NO 51(P), 52 — HISSA NO
PLOT NO — CTS NO
DESCRIPTION MOSHI

ARCHITECT — ARCHITECT'S SIGN
VIKAS ACHALKAR
1221, S/1 WRANGLAR PARANJAPE ROAD,
BEHIND BHAVE X-RAY CLINIC, OFF. F.C. ROAD
PUNE - 411004.
Ph: 25531875/76
REG. NO. CA/94-17506

| JOB NO | DRG NO | SCALE | DRAWN BY | CHECKED BY |
|---|---|---|---|---|
| | | 1:100 | | |

INWARD NO IN/BMC/5/009/13 — DATE 03.10.2018
KEY NO 4/P — SHEET NO 39 - 48