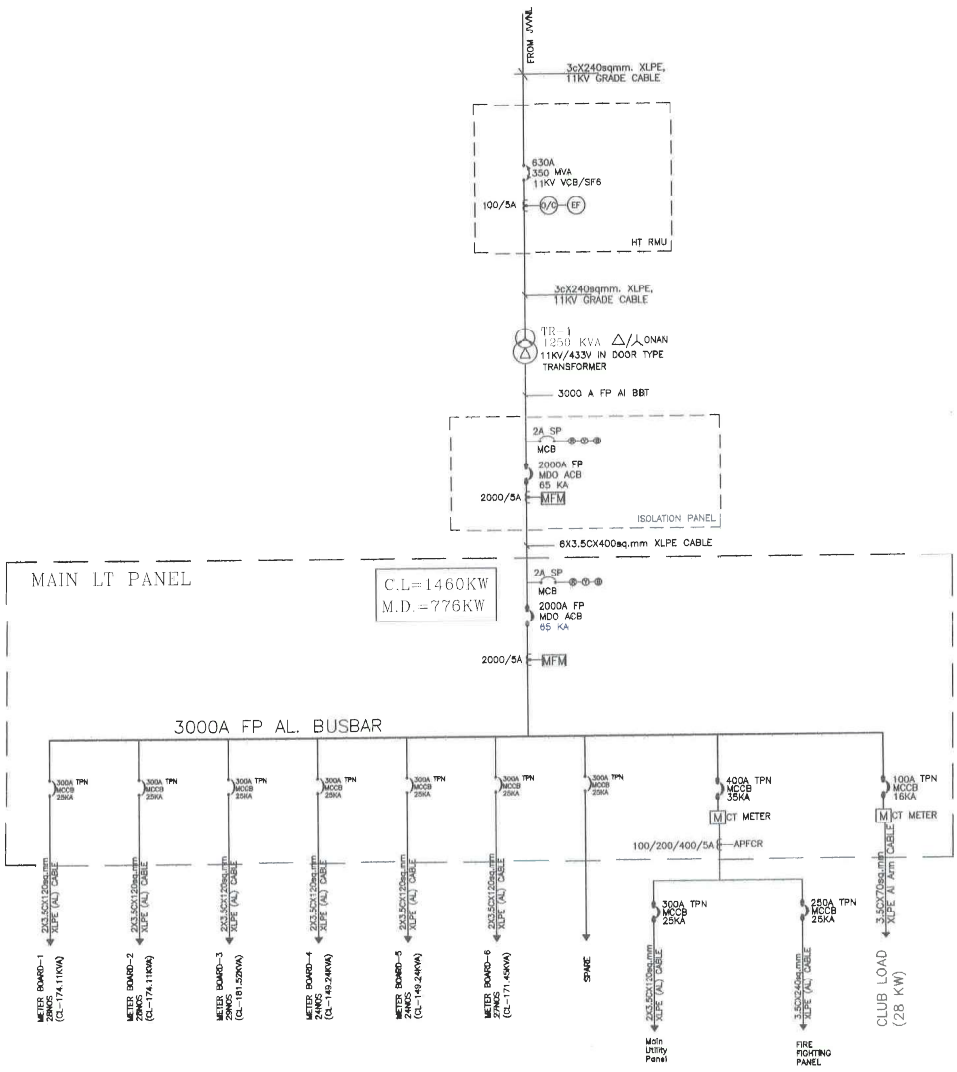

Note:

MFM 3 Ø Multi function meter which measures all electrical parameter

ARCHITECTS :

MISHRA GARG AND ASSOCIATES
C 35, LAJPAT MARG,
C-SCHEME, JAIPUR.
TEL (0141) 2373274, (0141) 5104986

SERVICE CONSULTANTS

SRAJAN ASSOCIATES
C35A, LAJPAT MARG
C-SCHEME, JAIPUR
e-mail: srajaipur@hotmail.com

PROJECT TITLE

POMPOSH
At Jagatpura, jaipur

EXECUTION DRAWING

SUBJECT OF DRAWING:

MAIN PANEL SINGLE LINE DIAGRAM

SCALE: N.T.S	DATE: 26-11-2018	
DEALT: GD	CHECKED: SK	
DRAWING NO.: SA/RG/7989		REV. NO.: 00