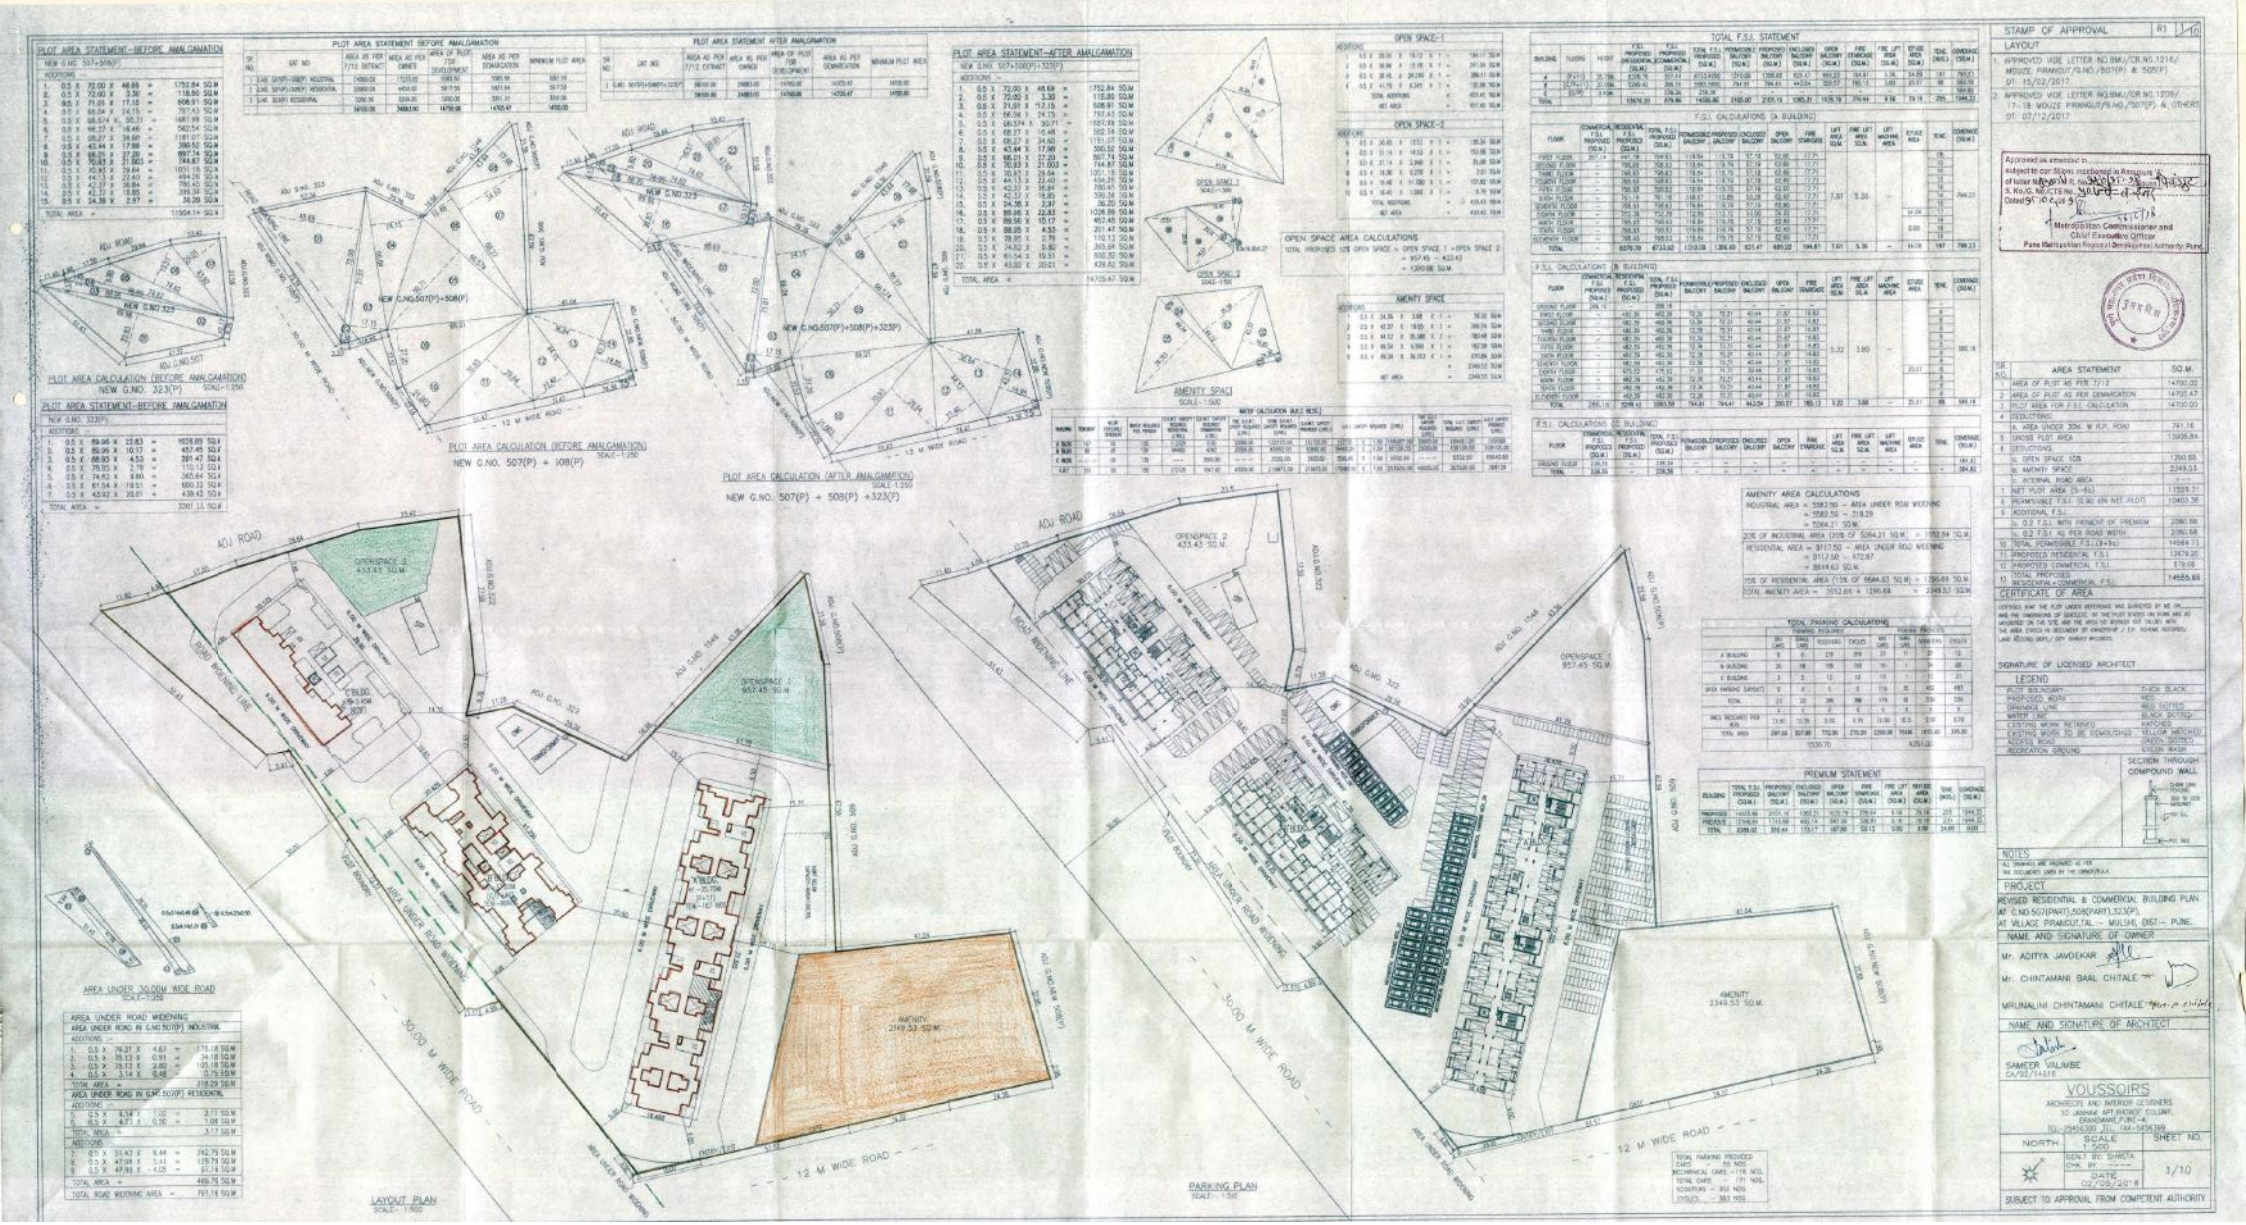
PLOT AREA STATEMENT-BEFORE AMALGAMATION
PLOT AREA STATEMENT AFTER AMALGAMATION
PLOT AREA STATEMENT-AFTER AMALGAMATION
PLOT AREA CALCULATION (BEFORE AMALGAMATION)
NEW G.NO. 323(P)
PLOT AREA CALCULATION (BEFORE AMALGAMATION)
NEW C.NO. 507(P) + 108(P)
PLOT AREA CALCULATION (AFTER AMALGAMATION)
NEW G.NO. 507(P) + 508(P) +323(P)
OPEN SPACE-1
OPEN SPACE-2
OPEN SPACE AREA CALCULATIONS
AMENITY SPACE
TOTAL F.S.I. STATEMENT
F.S.I. CALCULATIONS (A BUILDING)
F.S.I. CALCULATIONS (B BUILDING)
F.S.I. CALCULATIONS (C BUILDING)
AMENITY AREA CALCULATIONS
TOTAL PARKING CALCULATIONS
PREMIUM STATEMENT
STAMP OF APPROVAL
LAYOUT
CERTIFICATE OF AREA
SIGNATURE OF LICENSED ARCHITECT
LEGEND
NOTES
PROJECT
REVISED RESIDENTIAL & COMMERCIAL BUILDING PLAN AT C.NO.507(PART),508(PART),323(P), AT VILLAGE PIRANGUT,TAL.- MULSHI, DIST.- PUNE.
NAME AND SIGNATURE OF OWNER
Mr. ADITYA JAVDEKAR
Mr. CHINTAMANI BAAL CHITALE
MRUNALINI CHINTAMANI CHITALE
NAME AND SIGNATURE OF ARCHITECT
SAMEER VALIMBE
CA/92/14618
VOUSSOIRS
ARCHITECTS AND INTERIOR DESIGNERS
10, JAWAHAR APTS,NEAR COLONY, DNANDAMAR,PUNE-4
TEL:-25454393 /TEL. FAX-5456393
NORTH
SCALE 1:500
SHEET NO. 1/10
DATE 02/05/2018
SUBJECT TO APPROVAL FROM COMPETENT AUTHORITY
AREA UNDER ROAD WIDENING
LAYOUT PLAN
PARKING PLAN
ADJ ROAD
12 M WIDE ROAD
30.00 M WIDE ROAD
OPENSPACE 1
OPENSPACE 2
OPENSPACE 3
AMENITY
K BLDG.
ROAD WIDENING LINE
AREA UNDER ROAD WIDENING