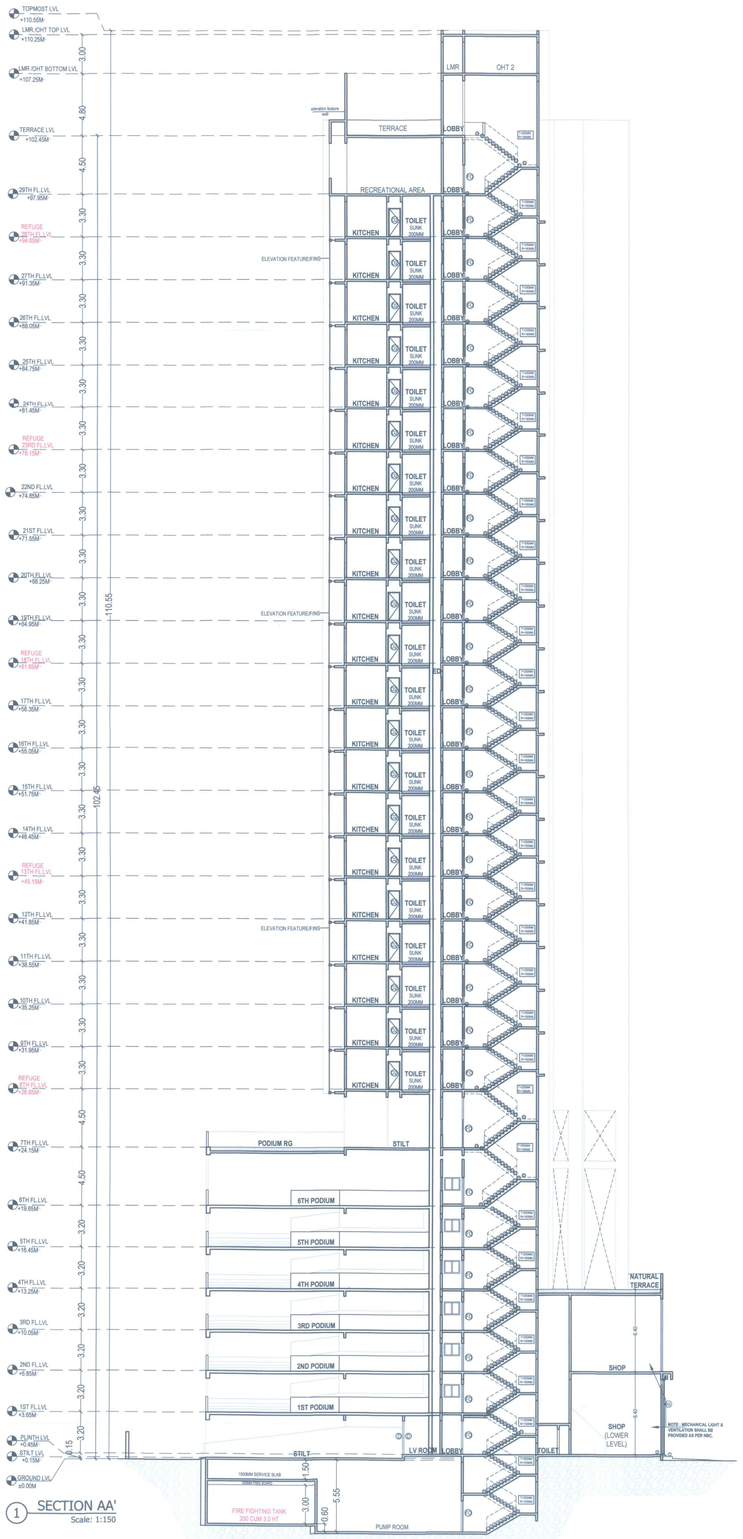

1 SECTION AA'
Scale: 1:150

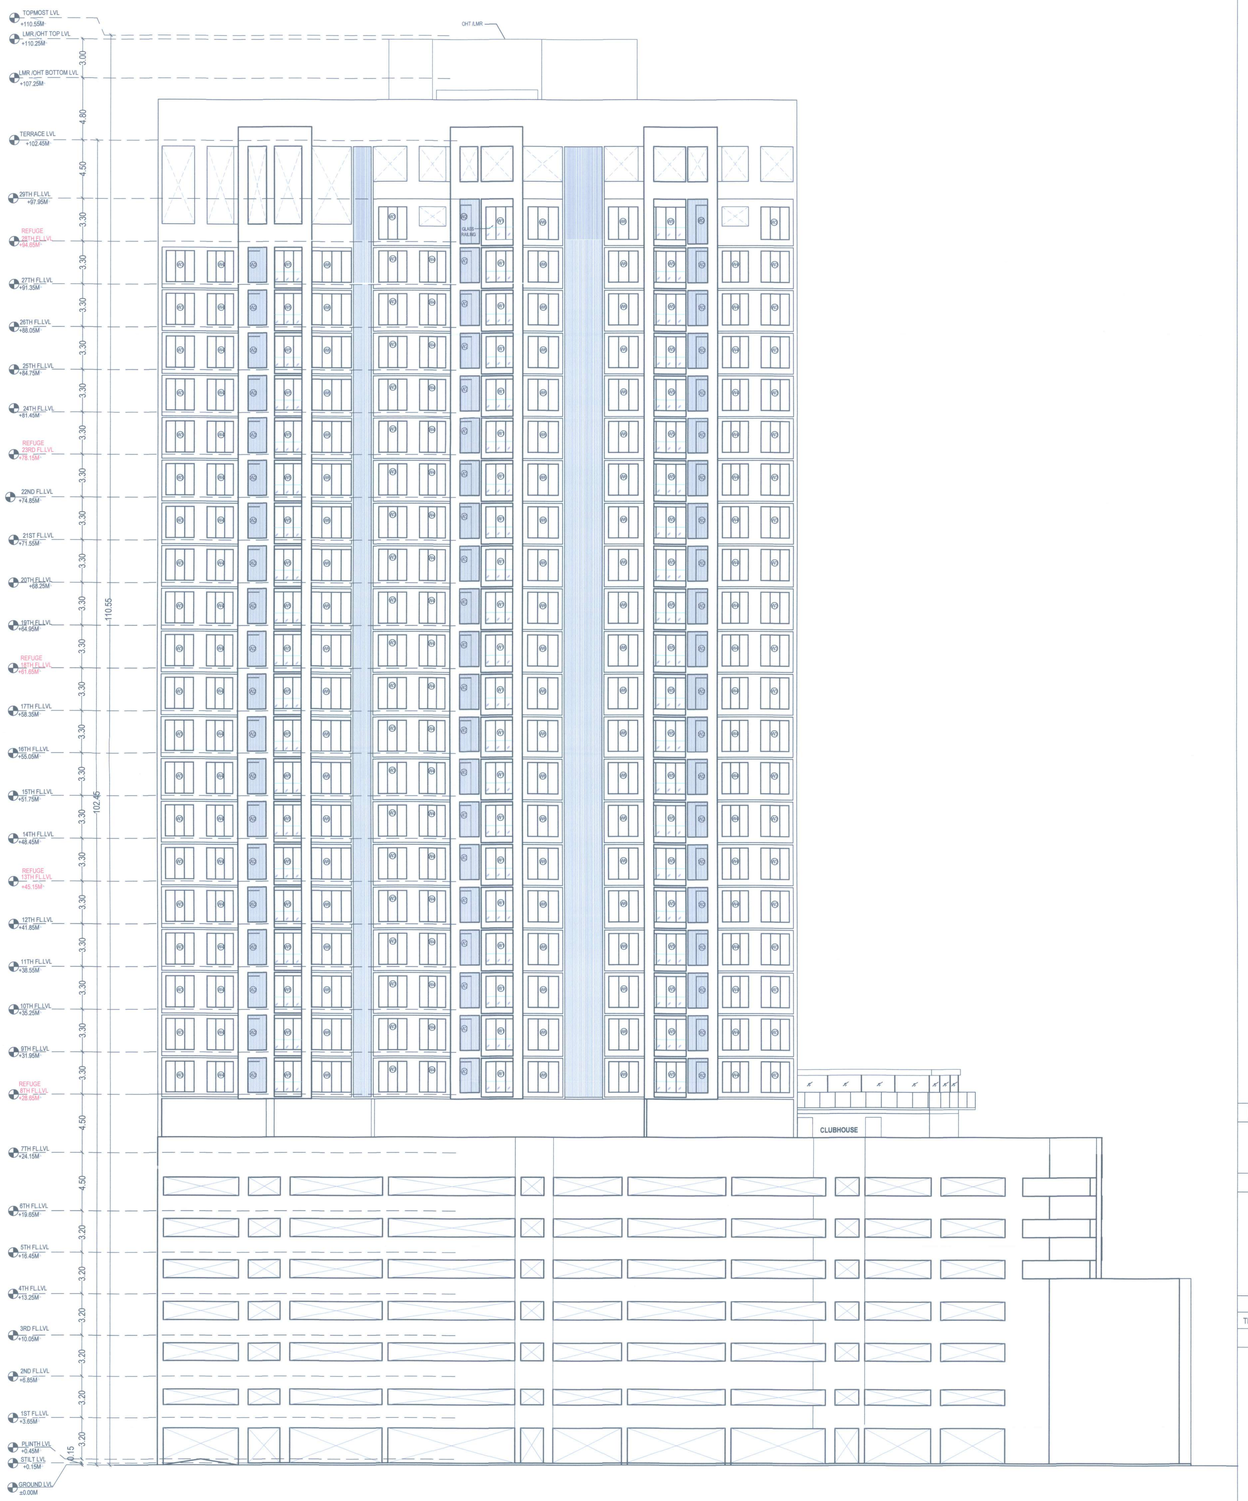

2 ELEVATION A
Scale: 1:150

SEAL & STAMP OF APPROVAL

पनवेल महानगरपालिका
पी.के. 22/0156 — वेस्टर —
वेस्टेज ऑप्ट्स/ ए/ बी/ सी/ डी/ ई/ एफ/ जी
पृ.क्र. 1/2/3/4/5/6 — पनवेल रिजनेशिव इन्फ्रास्ट्रक्चर/
वेस्टमध्ये कारणेभा/ताळीव बांधकामाचे नकाशांचा या
कार्यालयाचे क्र.क्र./नगर/वरोर/ 952371
दि. 29/06/2022 दिनांक 07/07/2022
मर्यादेत अटी, शर्तीच अधिन राहुन नकाशांस प्रदान रेखाने
दुरूस्ती वेळच्यापुरता मंजूर- 1/2/3/4/5/6
मा. आयुक्तांस्तव मंजूरी प्रमाणे
उपसंचालक, नगररचना
पनवेल महानगरपालिका

PANVEL MUNICIPAL CORPORATION
पनवेल महानगरपालिका
पनवेल-रायगड
PANVEL-RAIGAD

DESCRIPTION OF PROPOSAL & PROPERTY

PROPOSED MULTI -RESIDENTIAL DEVELOPMENT,
S.NO. 73/1B,ROHINJAN, PANVEL, NAVI MUMBAI.

NAME & SIGNATURE OF OWNER

MR. AMRUT KANJI NISAR | MR. KIRIT MAVJI PATEL | MR. VIJAY RAVJIBHAI GAJRA

DRG NO.	SCALE	DRAWN BY	CHK. BY	DATE
TF/KP82/A-SA09	AS SHOWN	ST	--	22.07.2024

NAME & SIGNATURE OF ARCHITECT

THE FIRM
architecture

THE FIRM
architecture.interiors.landscape.media facilities
THE COMMODITY EXCHANGE, C.F., PLOT NO. 2, 3 & 4, SECTOR 19A, VASHI,
NAVI MUMBAI 400 705. INDIA.
THE FIRM ASSOCIATES UK LIMITED
F.F., ONE GREENWICH QUAY, LONDON, SE83EY, UNITED KINGDOM
T : +022 27852128 / 30 / 31
E : info@thefirmarchitecture.com
W : www.thefirmarchitecture.com

Ar. Vishal Shah
CA / 2001 / 28393

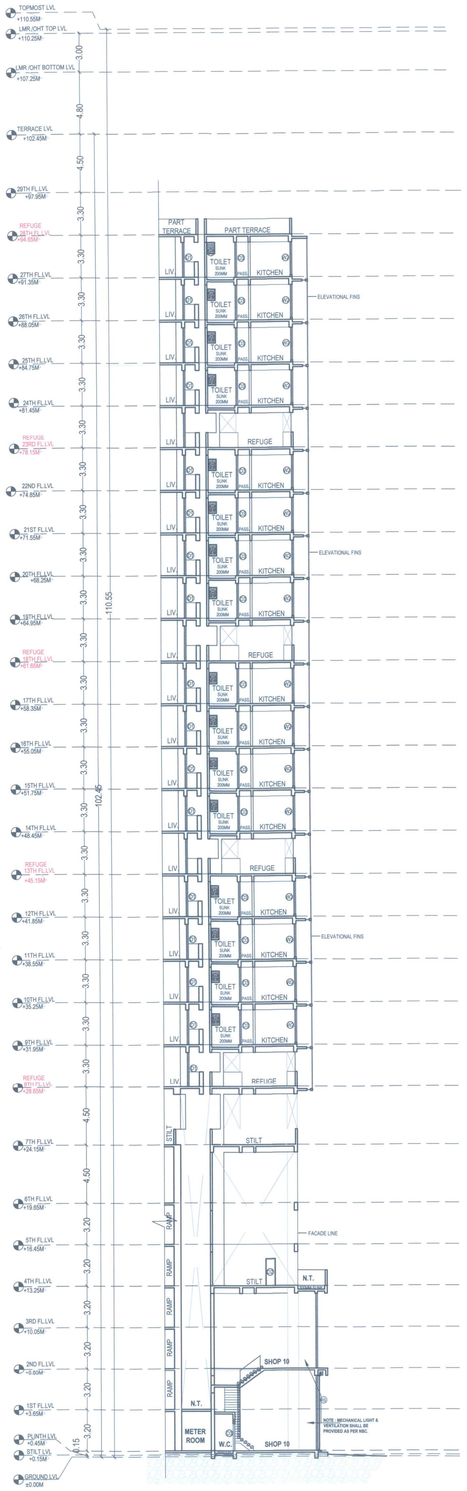

1 SECTION AA'
Scale: 1:150

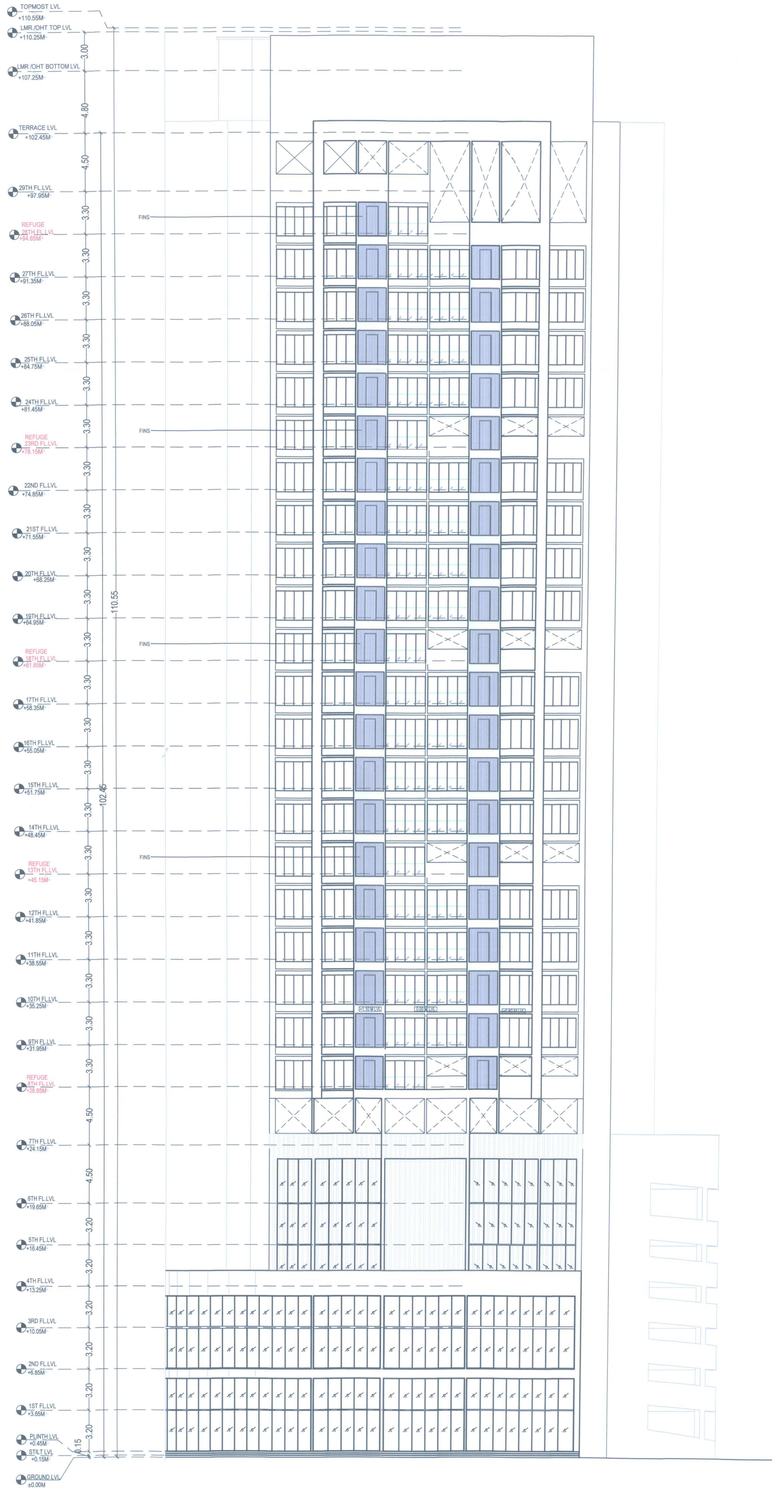

2 ELEVATION A
Scale: 1:150

SEAL & STAMP OF APPROVAL

पनवेल महानगरपालिका
चौकी- ९ दिवस
बेबीज अतिक्र.नं.क/प.मू.अ./सर्व्हे क./ल.व्य.वि.
दि.क्र. 23/9/24 मजले विरोधीचित्रण दुरुस्तीस/
परवानगी परवानगी/सदोष बांधकामाचे संरक्षक दर्शनी भाग
काढण्याबाबत मा.उ./पालिका/सदर 25-27
जा.क्र.१९८८/२०२४ दिनांक ०५/८/२०२४
पावीत अटी, शर्तीस अधीन राहून बेकायदेशीर साझा रेराचे
दुरुस्त केल्याशिवाय मंजूर. [illegible]
मा. आयुक्त यांचे मंजूरी नुसार
उपसंचालक, नगररचना
पनवेल महानगरपालिका परिक्षेत्र

पनवेल महानगरपालिका पनवेल-रायगड
PANVEL-MAHANAGARPALIKA PANVEL-RAIGAD

DESCRIPTION OF PROPOSAL & PROPERTY

PROPOSED MULTI -RESIDENTIAL DEVELOPMENT, S.NO. 73/1B,ROHINJAN, PANVEL, NAVI MUMBAI.

NAME & SIGNATURE OF OWNER

MR. AMRUT KANJI NISAR	MR. KIRIT MAVJI PATEL	MR. VIJAY RAVJIBHAI GAJRA

DRG NO.	SCALE	DRAWN BY	CHK. BY	DATE
TF/KP82/A-SA08	AS SHOWN	ST	---	22.07.2024

NAME & SIGNATURE OF ARCHITECT

THE FIRM architecture

THE FIRM
architecture.interiors.landscape.media facilities
THE COMMODITY EXCHANGE, G.F., PLOT NO. 2, 3 & 4, SECTOR 19A, VASHI, NAVI MUMBAI 400 705. INDIA.
THE FIRM ASSOCIATES UK LIMITED
F.F., ONE GREENWICH QUAY, LONDON, SE83EY, UNITED KINGDOM
T : +022 27832129 / 30 / 31
E : info@thefirmarchitecture.com
W : www.thefirmarchitecture.com

Ar. Vishal Shah
CA / 2001 / 28393