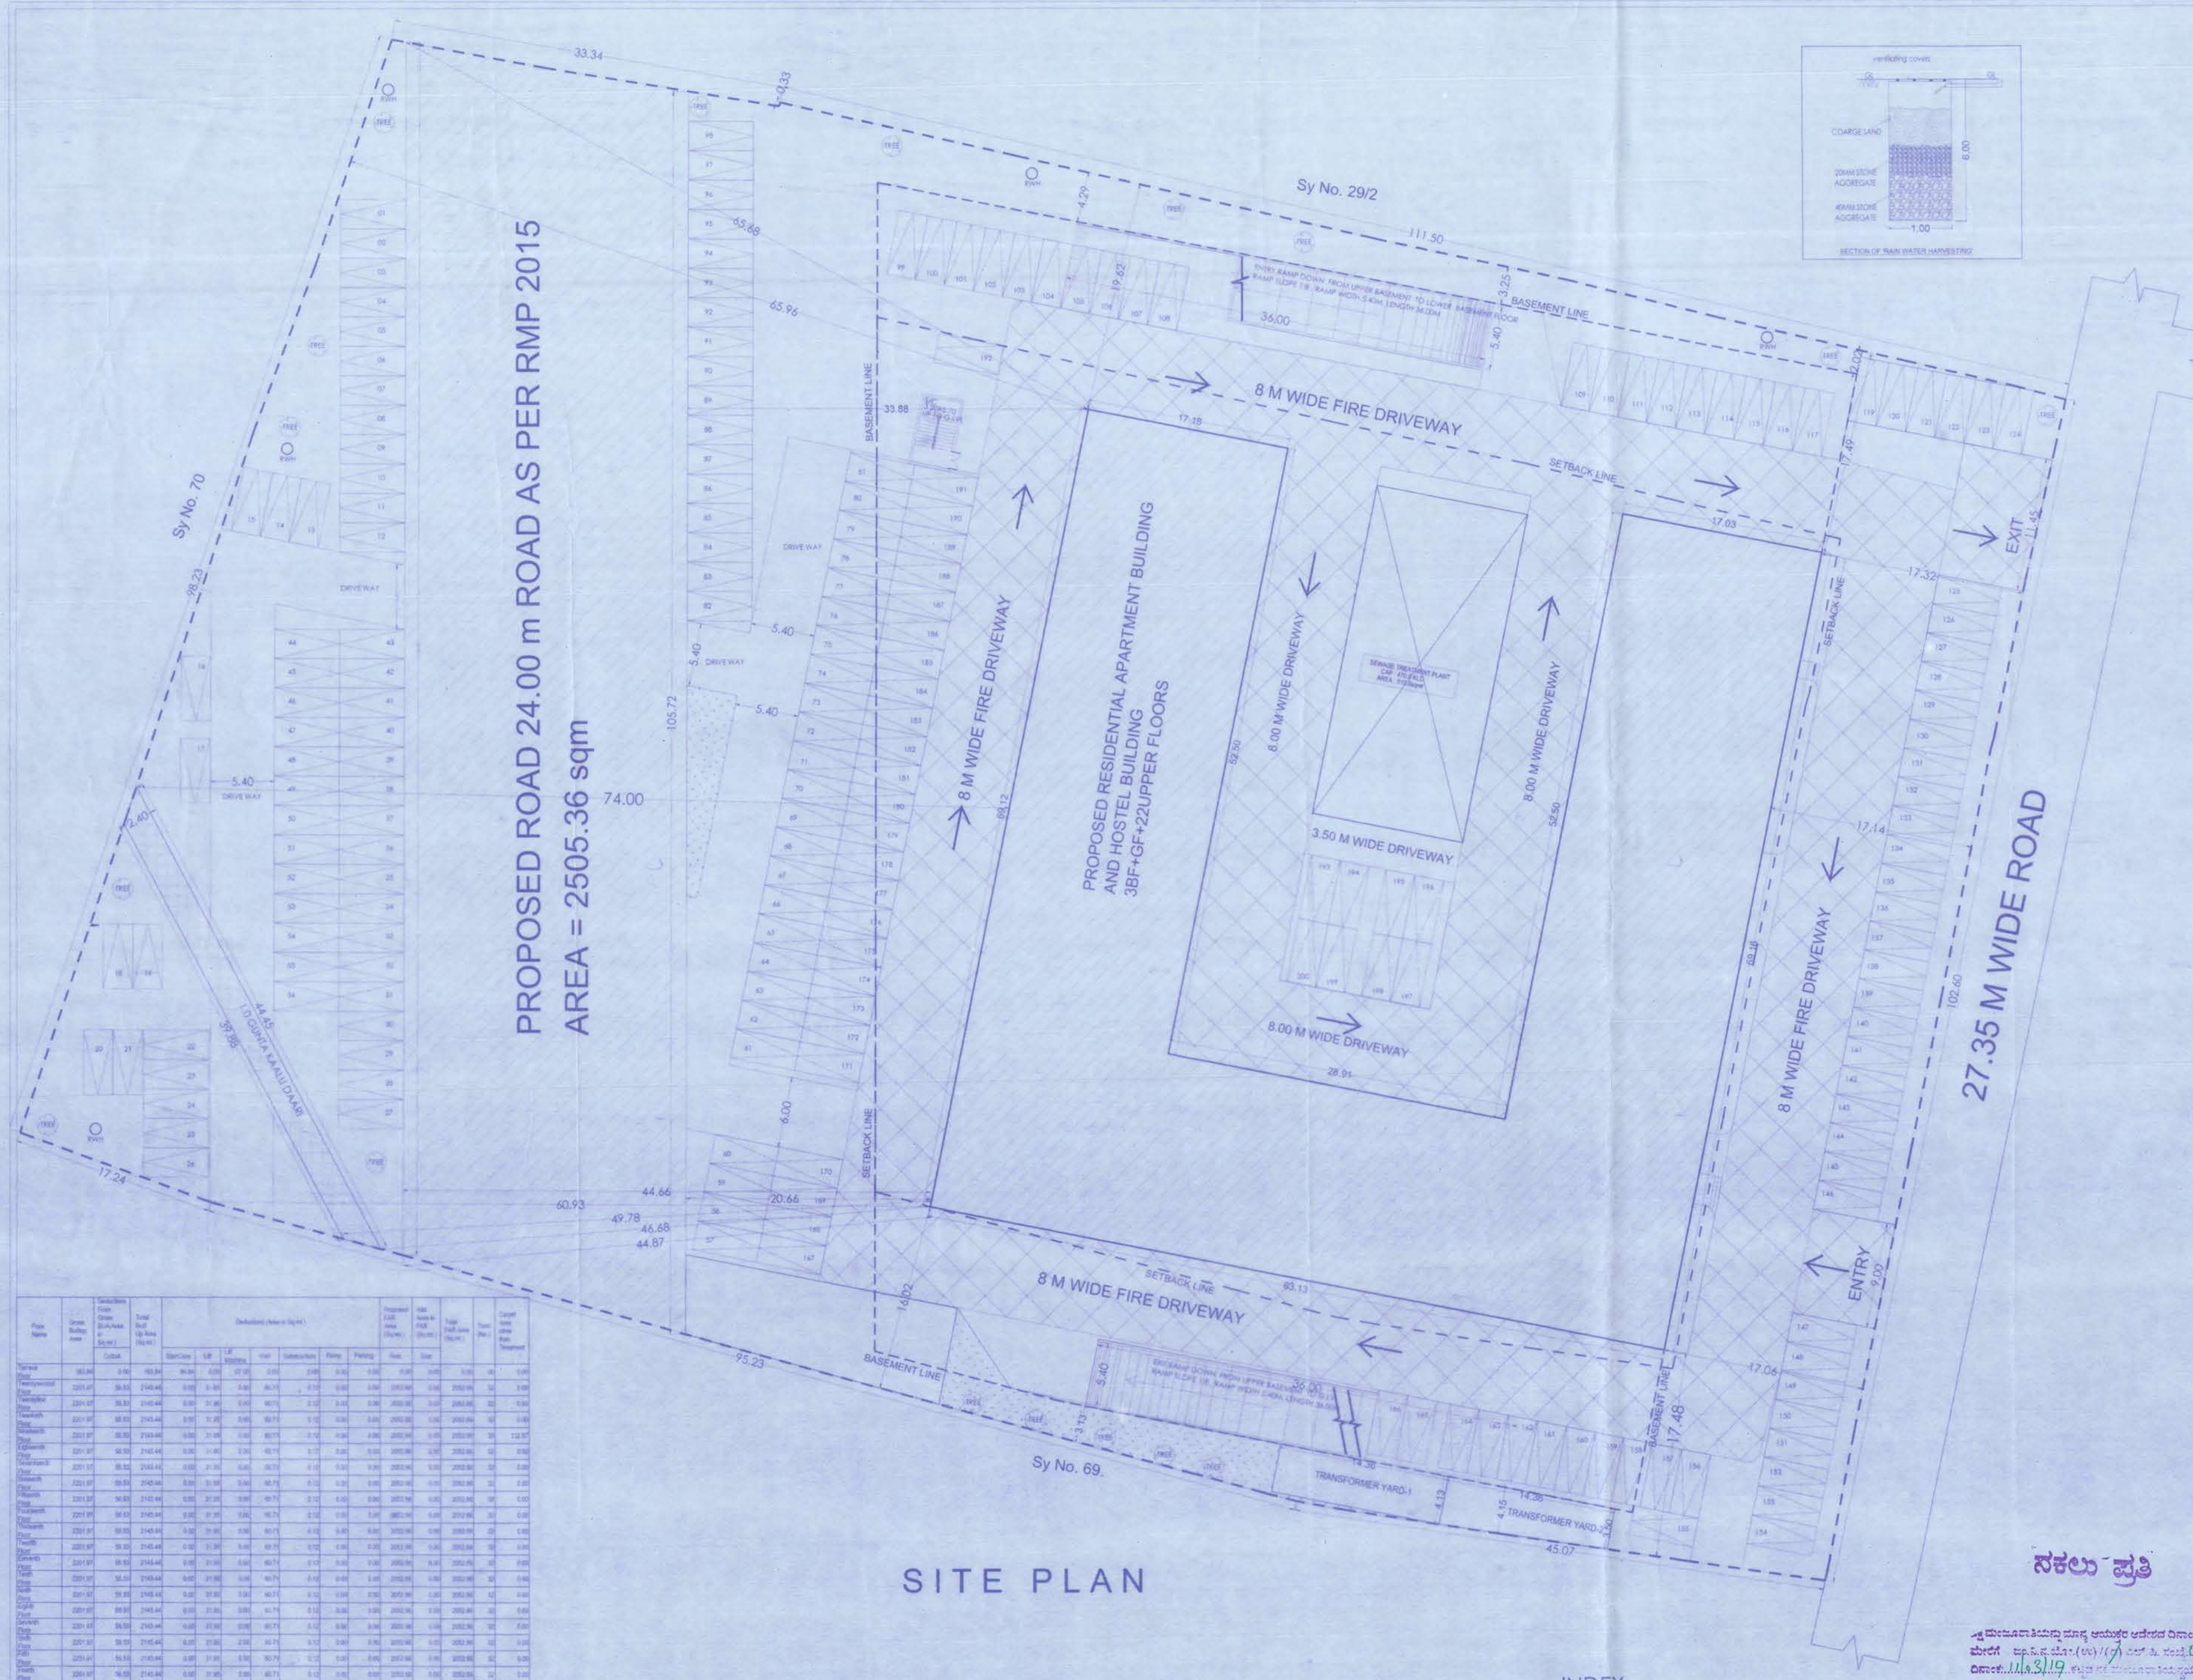

Floor Name	Gross Building Area	Deductions From Gross (Ex.Area Sq.mt.)	Total Net Up Area (Sq.mt.)	Deductions (Area in Sq.mt.)								Proposed FAR Area (Sq.mt.)	Add Area in FAR (Sq.mt.)	Total FAR Area (Sq.mt.)	Tnmt (No.)	Carpet Area after Plan Treatment
		Cutout		StairCase	Lift	Lift Machine	Void	Sub(Structure)	Ramp	Parking	Resi.	Stair				
Terrace Floor	163.44	0.00	163.44	96.84	8.00	67.60	0.00	0.00	0.00	0.00	0.00	0.00	0.00	0.00	00	0.00
First Floor Residential	2204.97	56.53	2148.44	0.00	31.50	0.00	90.75	0.12	0.00	0.00	2053.56	0.00	2053.56	22	22	0.00
Typical Floor Residential	2204.97	56.53	2148.44	0.00	31.50	0.00	90.75	0.12	0.00	0.00	2053.56	0.00	2053.56	22	22	0.00
Typical Floor Residential	2201.97	56.53	2145.44	0.00	31.50	0.00	90.75	0.12	0.00	0.00	2050.56	0.00	2050.56	22	22	132.00
Typical Floor Residential	2201.97	56.53	2145.44	0.00	31.50	0.00	90.75	0.12	0.00	0.00	2050.56	0.00	2050.56	22	22	0