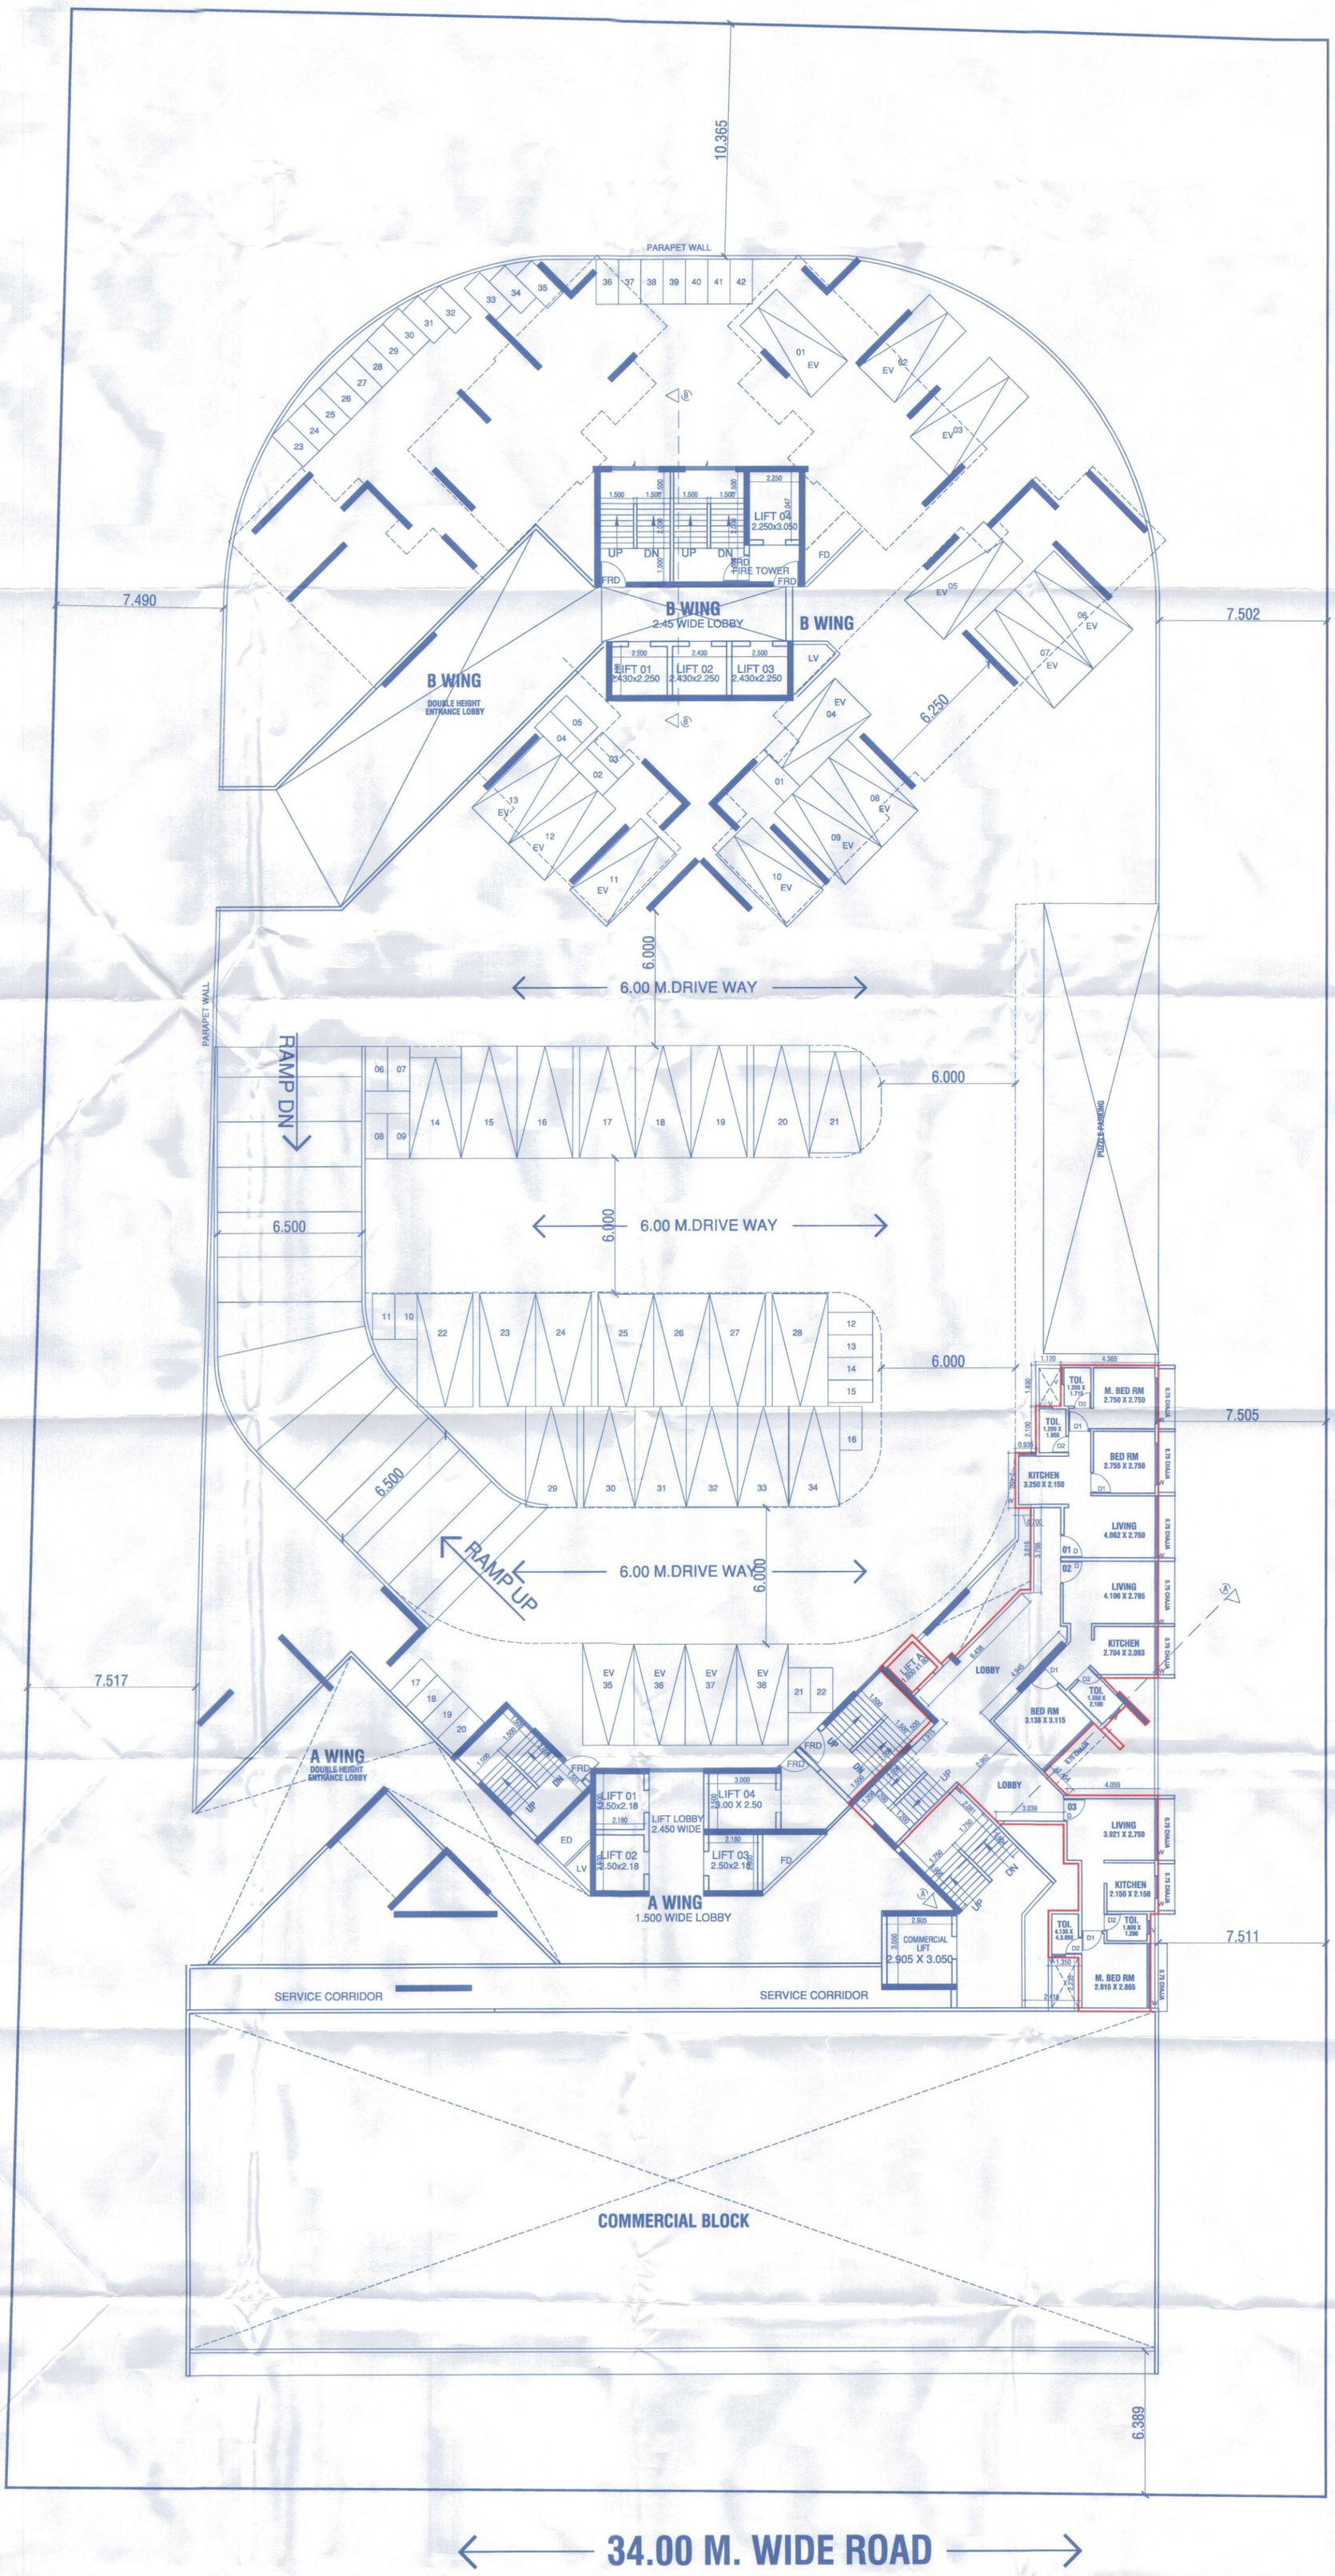

CONTENT OF SHEET

SHEET- 02 / 13

MEZZANINE FLOOR PLAN

M/S NEELKANTH INFRATECH

PROPOSED RESIDENTIAL CUM COMMERCIAL
PLOT NO. 10, SECTOR - 11, GHANSOLI, NAVI MUMBAI.

APPROVAL STAMP OF NMMC

या कार्यालयाचे बांधकास प्रारंभ प्रमाणपत्र क्रमांक
नरवि/ए- 1/2023 दि 20/04/23
नमील सर्व शर्तीस अधिन राहुन लाल रंगाने
दुरुस्त केल्यानुसार
वापरासाठी नकाशे / सुधारित नकाशे मंजुर

सहाय्यक संचालक, नगररचना
नवी मुंबई महानगरपालिका

DESCRIPTION OF CC.

PROPOSED RESIDENTIAL CUM COMMERCIAL
PLOT NO. 10, SECTOR - 11, GHANSOLI, NAVI MUMBAI.

Certificate of Area

certified that the plot under reference was surveyed by me on .....and the dimensions of sides etc., of plot started on plan are as measured on site and the area so worked out tallies with the area stated in document of ownership / T.P.Scheme Records / Land Records Deparments / city survey records.

SATISH V. AHUJA & ASSOCIATES ARCHITECT CA/93/16602

Signature
SATISH V. AHUJA(REG. NO.:CA/93/16602)

Owner's declaration

I/we undersigned hereby confirm that/we would abide by plan approved by Authority/Collector. I/We would execute the structure as per approved plans. Also I/We would execute the work under supervision of proper technical person so as to ensure the quality and safety at the work site.

M/S NEELKANTH INFRATECH

NORTH

SCALE	:- 1:100
DATE	:- 17.05.2023
DRN. BY.	:- KEERTI
CHKD. BY	:- S.V. AHUJA
DRG. No	:- 02

NAME & ADDRESS OF ARCHITECT

SATISH AHUJA ARCHITECTS
ASHIANA SOCIETY, OPP MCDONALDS
C-WING, SECTOR 17, VASHI , NAVI MUMBAI
PH. NO- 2789 8644, 6791 0444,