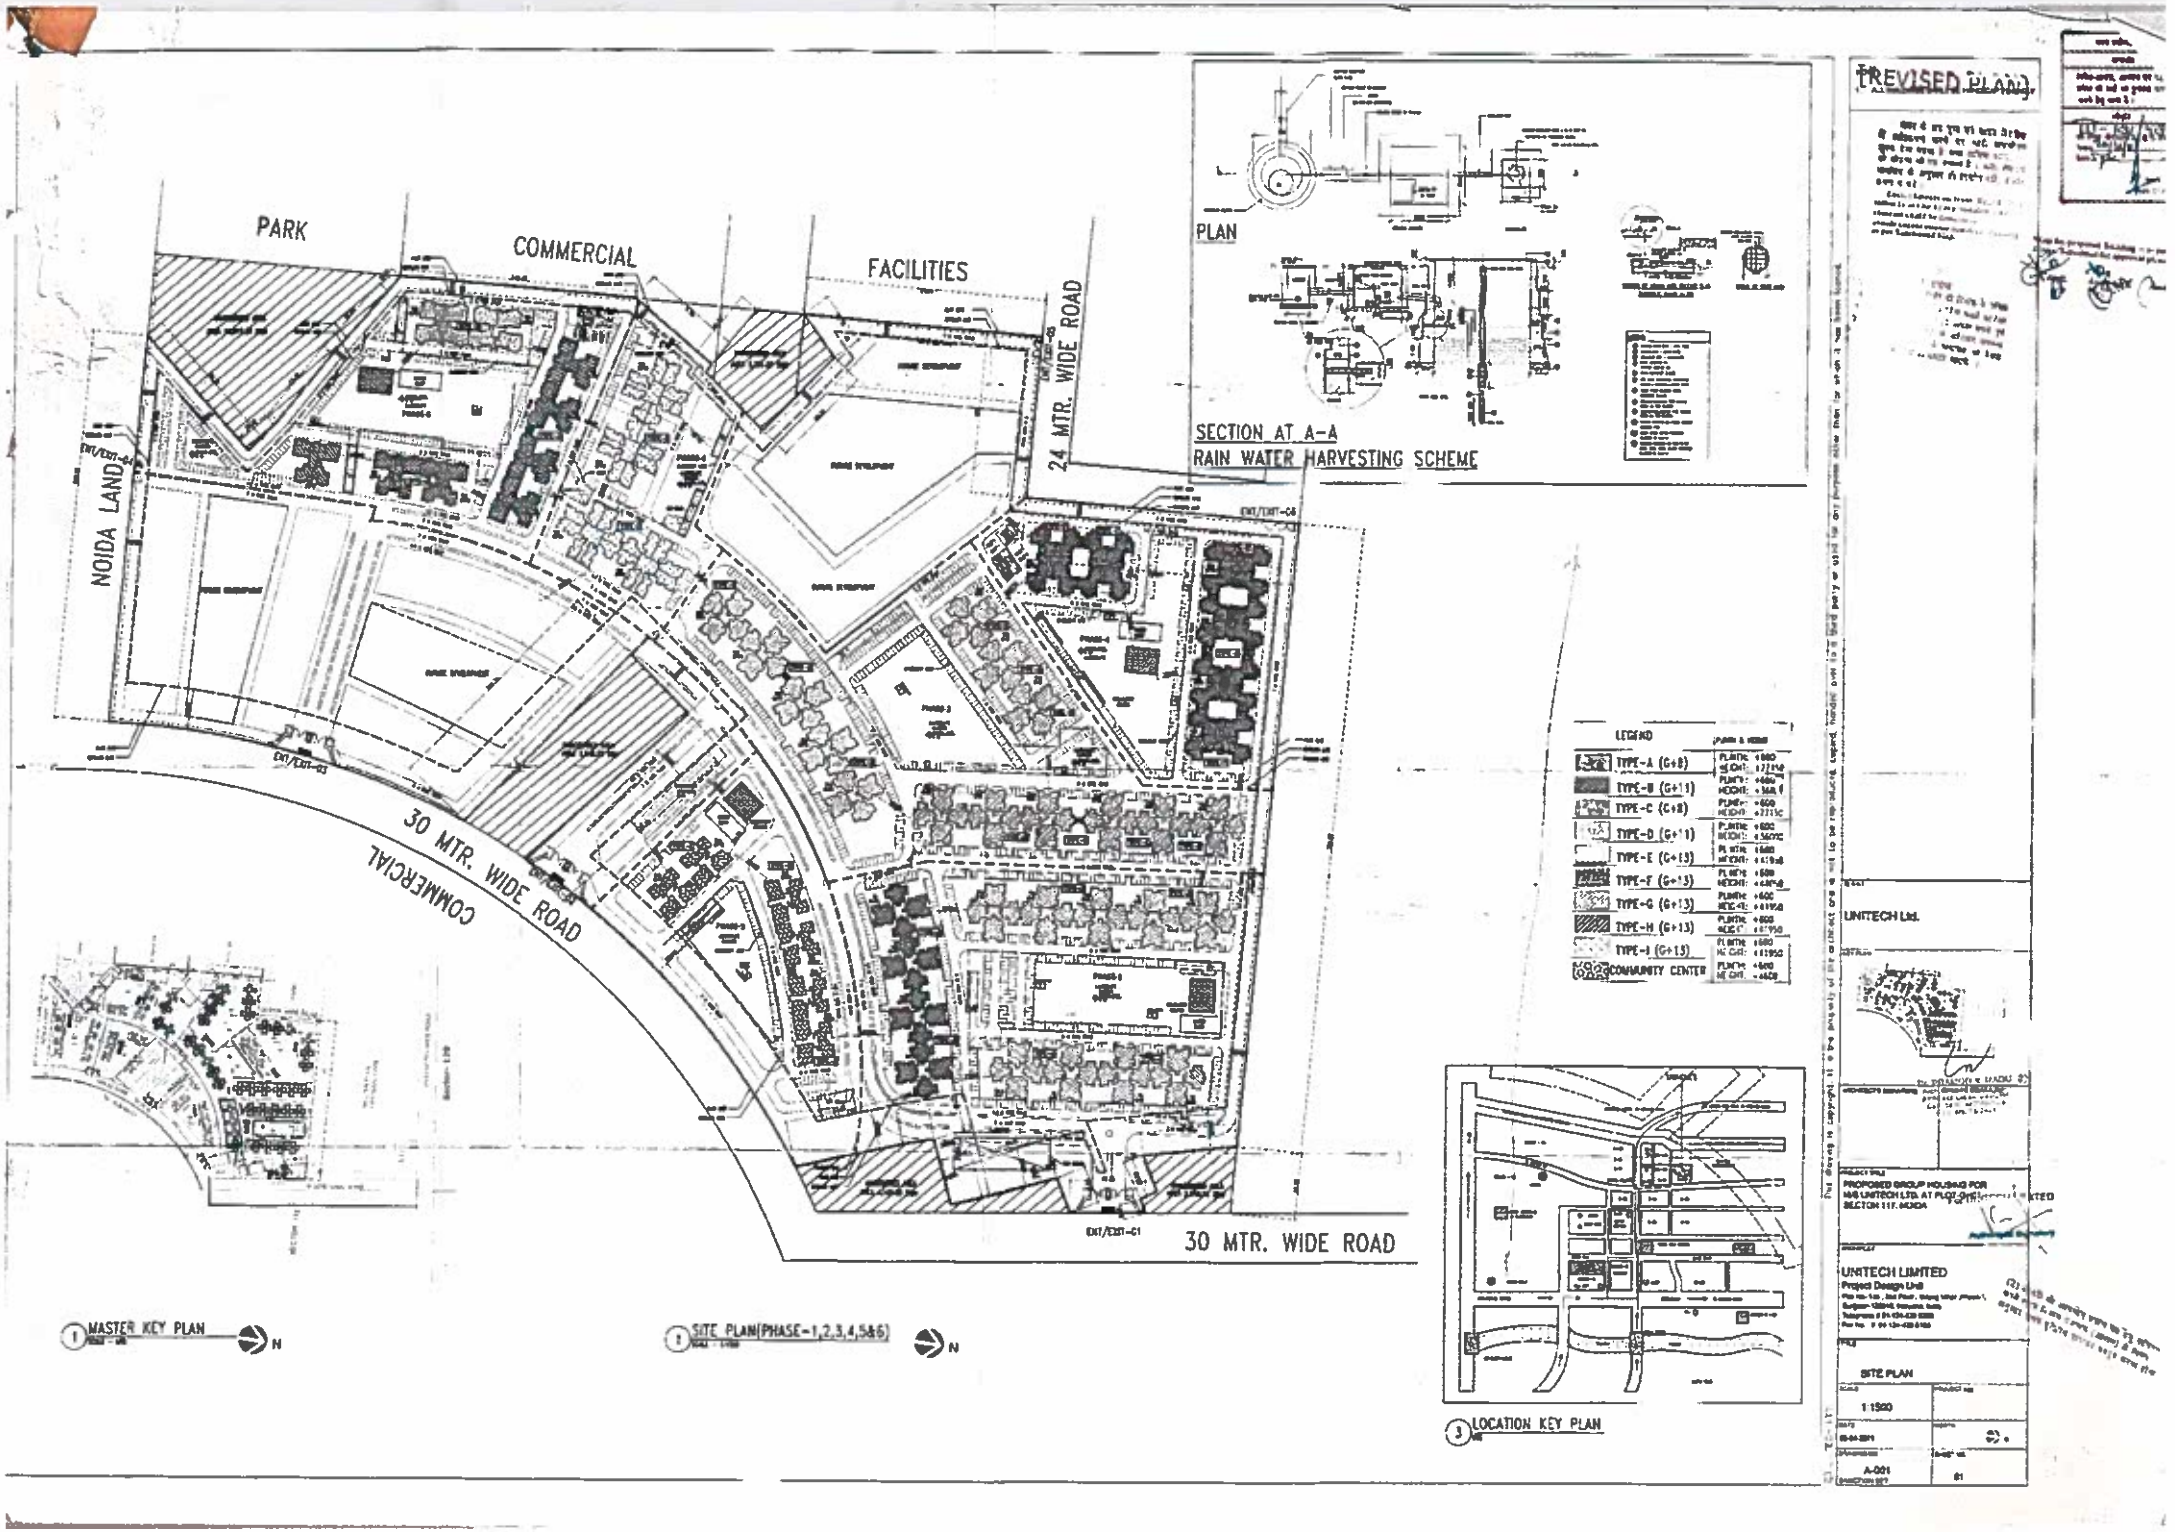
PARK
COMMERCIAL
FACILITIES
24 MTR. WIDE ROAD
NOIDA LAND
30 MTR. WIDE ROAD
COMMERCIAL
30 MTR. WIDE ROAD
PLAN
SECTION AT A-A
RAIN WATER HARVESTING SCHEME
LEGEND
TYPE-A (G+8)
TYPE-B (G+11)
TYPE-C (G+8)
TYPE-D (G+11)
TYPE-E (G+13)
TYPE-F (G+13)
TYPE-G (G+13)
TYPE-H (G+13)
TYPE-I (G+13)
COMMUNITY CENTER
REVISED PLAN
UNITECH Ltd.
UNITECH LIMITED
SITE PLAN
1:1500
A-001
MASTER KEY PLAN
SITE PLAN(PHASE-1,2,3,4,5&6)
LOCATION KEY PLAN