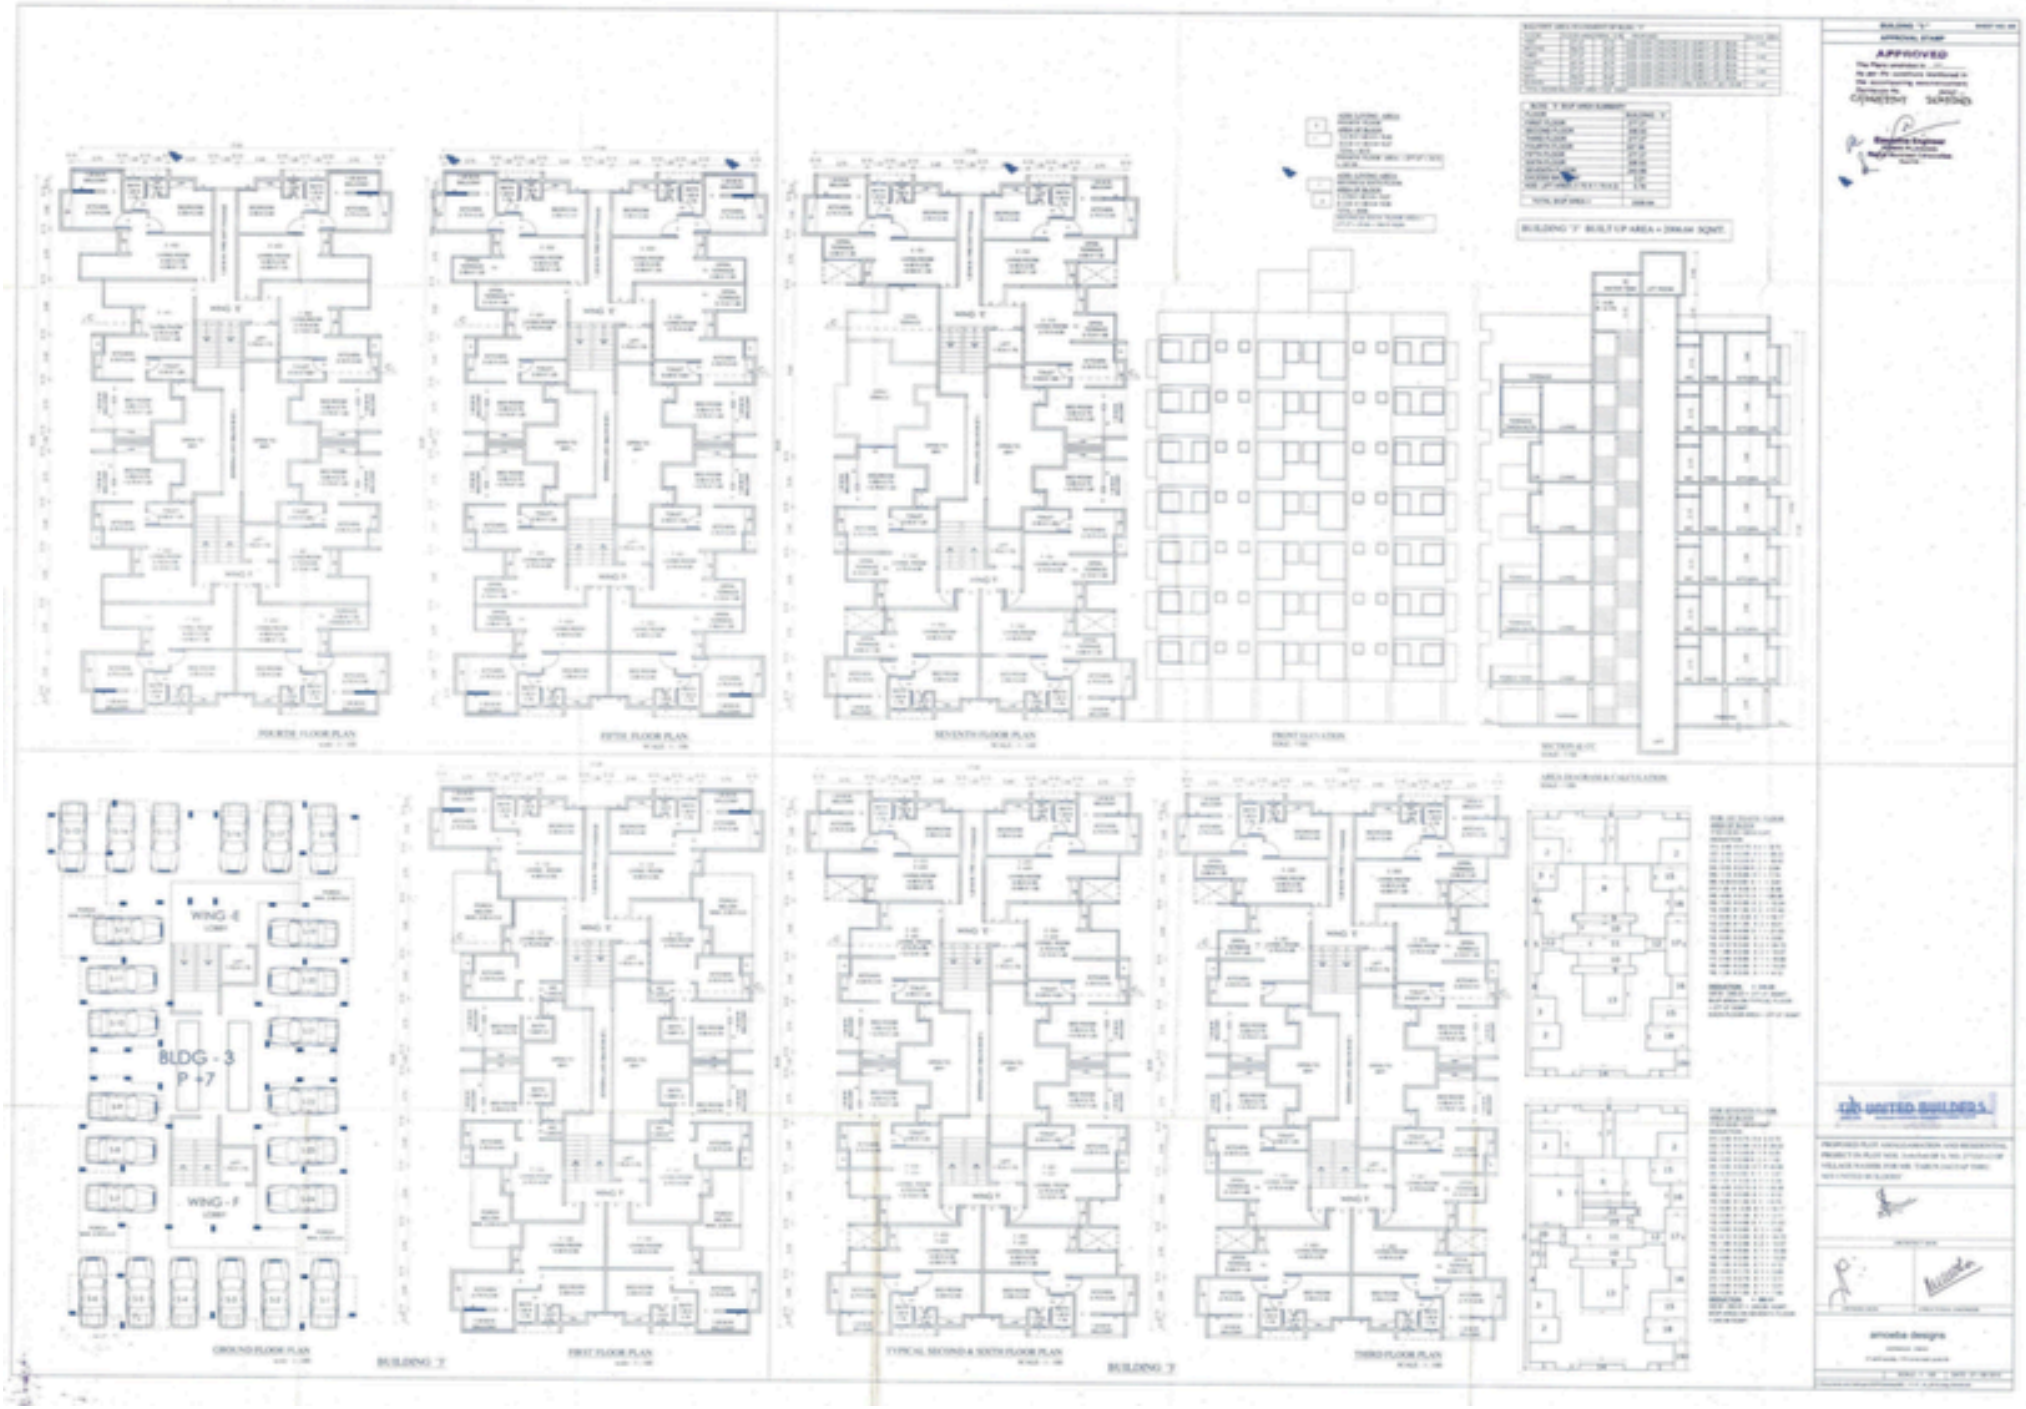
APPROVED
WING - E
BLDG - 3
P +7
WING - F
UNITED BUILDERS
arcadia designs