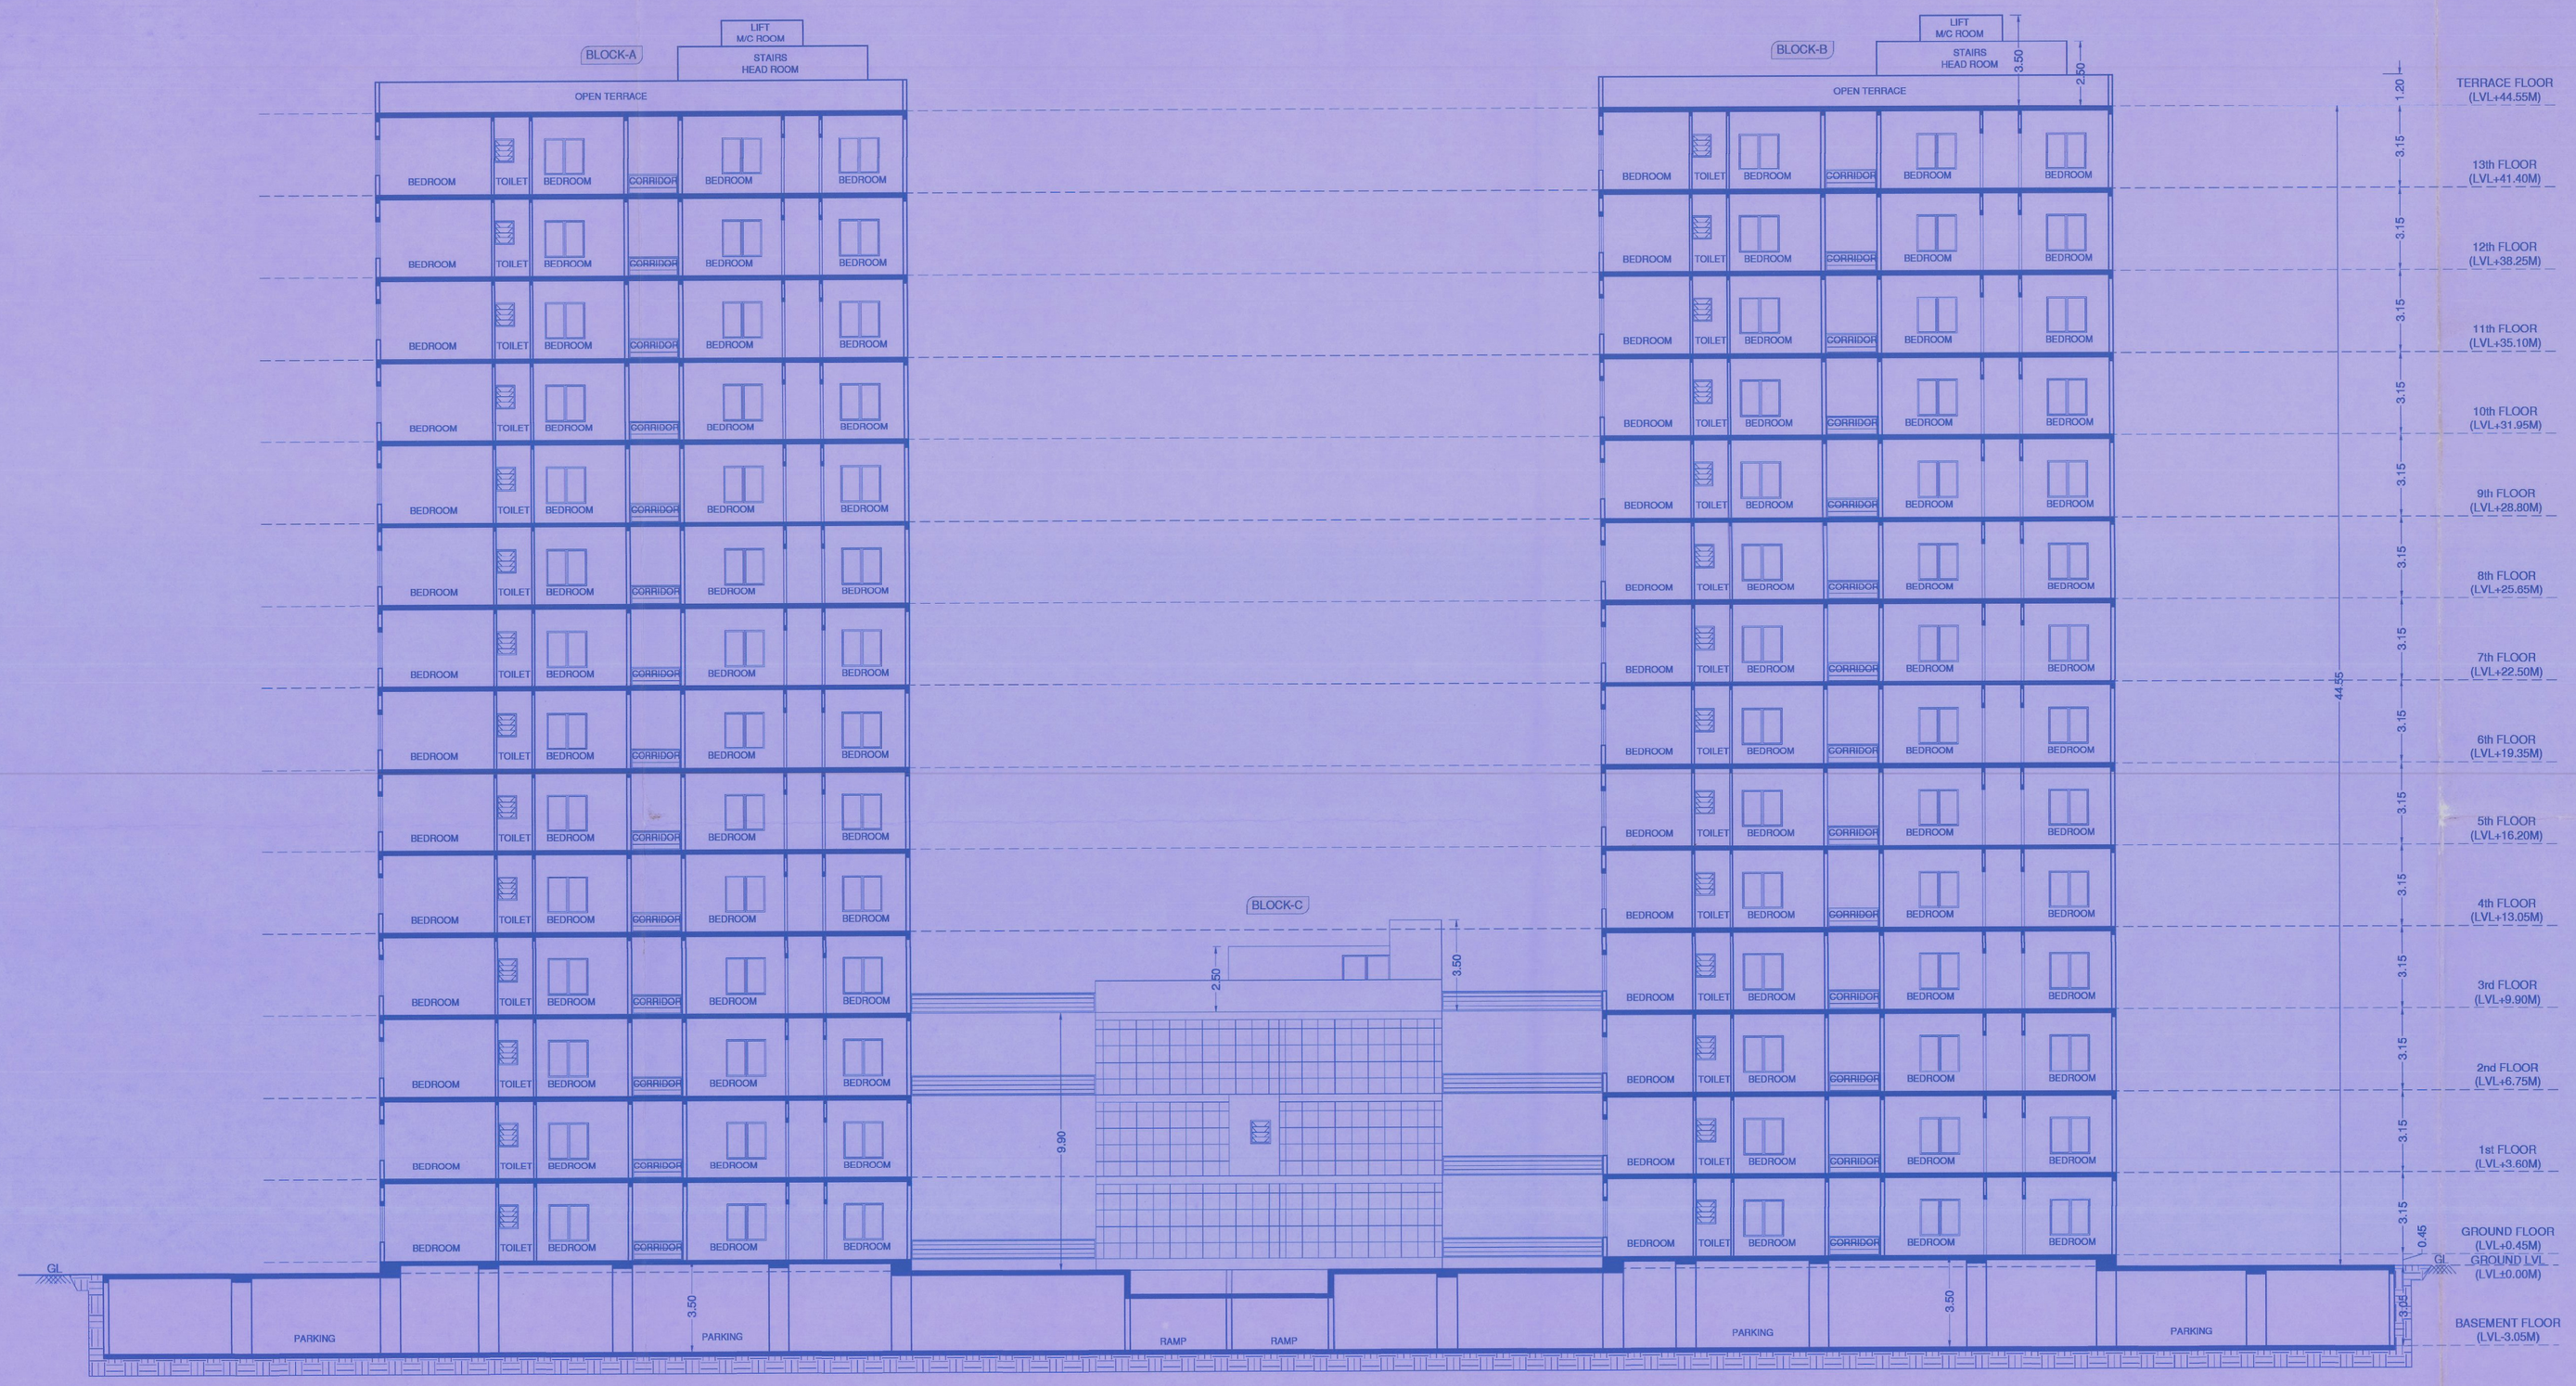

SECTION AT "A-A"

HEIGHT OF THE BUILDING = 44.55M

SINGLE PLOT APPROVED NO:
APA/LAO/54/2024-25, DATED : 08-11-2024

OWNER'S SIGNATURE :-

M/s. VRUSHABADRI DEVELOPERS,
(Rep. by its Managing Partners)

For VRUSHABADRI DEVELOPERS

PARTNER

1) Sri. D. VASUDEVA NAIDU
For VRUSHABADRI DEVELOPERS

PARTNER

2) Smt. T. KAVITHA REDDY
(G.P.A Holder For)
Smt. KAVITHA

ARCHITECT'S SIGNATURE :-

N.GANESH, B.E.....FIV.,
Regd Eng B.C.C/B.L/3.6/E-4289/17-18

NORTH

N

SCALE : 1:150

DATE :

JOB TITLE

PROPOSED RESIDENTIAL APARTMENT BUILDING AT SY.NO.111/3, E-KATHA NO.150200101600620944, NERIGA VILLAGE, SARAJAPURA HOBLI, ANEKAL TALUK, BANGALORE.

DRAWING TITLE

SECTION

SHEET 07 OF 07

Designed by	Checked by	Filename
	RDE	CUTJANEKAL/VRUSHABADRI DEVELOPERS NERIGA VILLAGE

ಕಾಪಿಕಾರದ ಪತ್ರ ಸಂಖ್ಯೆ ಆಯ್ಕೆ ಕಾಮ/ 381894/ 2024-25, ದಿನಾಂಕ 15 FEB 2025 ರಂದು ಸಲ್ಲಿಸಲಾಗಿದೆ.

ಸಹಾಯಕ ಕಂದಾಯ ಅಧಿಕಾರಿ
ಆನೇಕಲ್ ವಿಭಾಗದ ಕಛೇರಿ
ಆನೇಕಲ್.