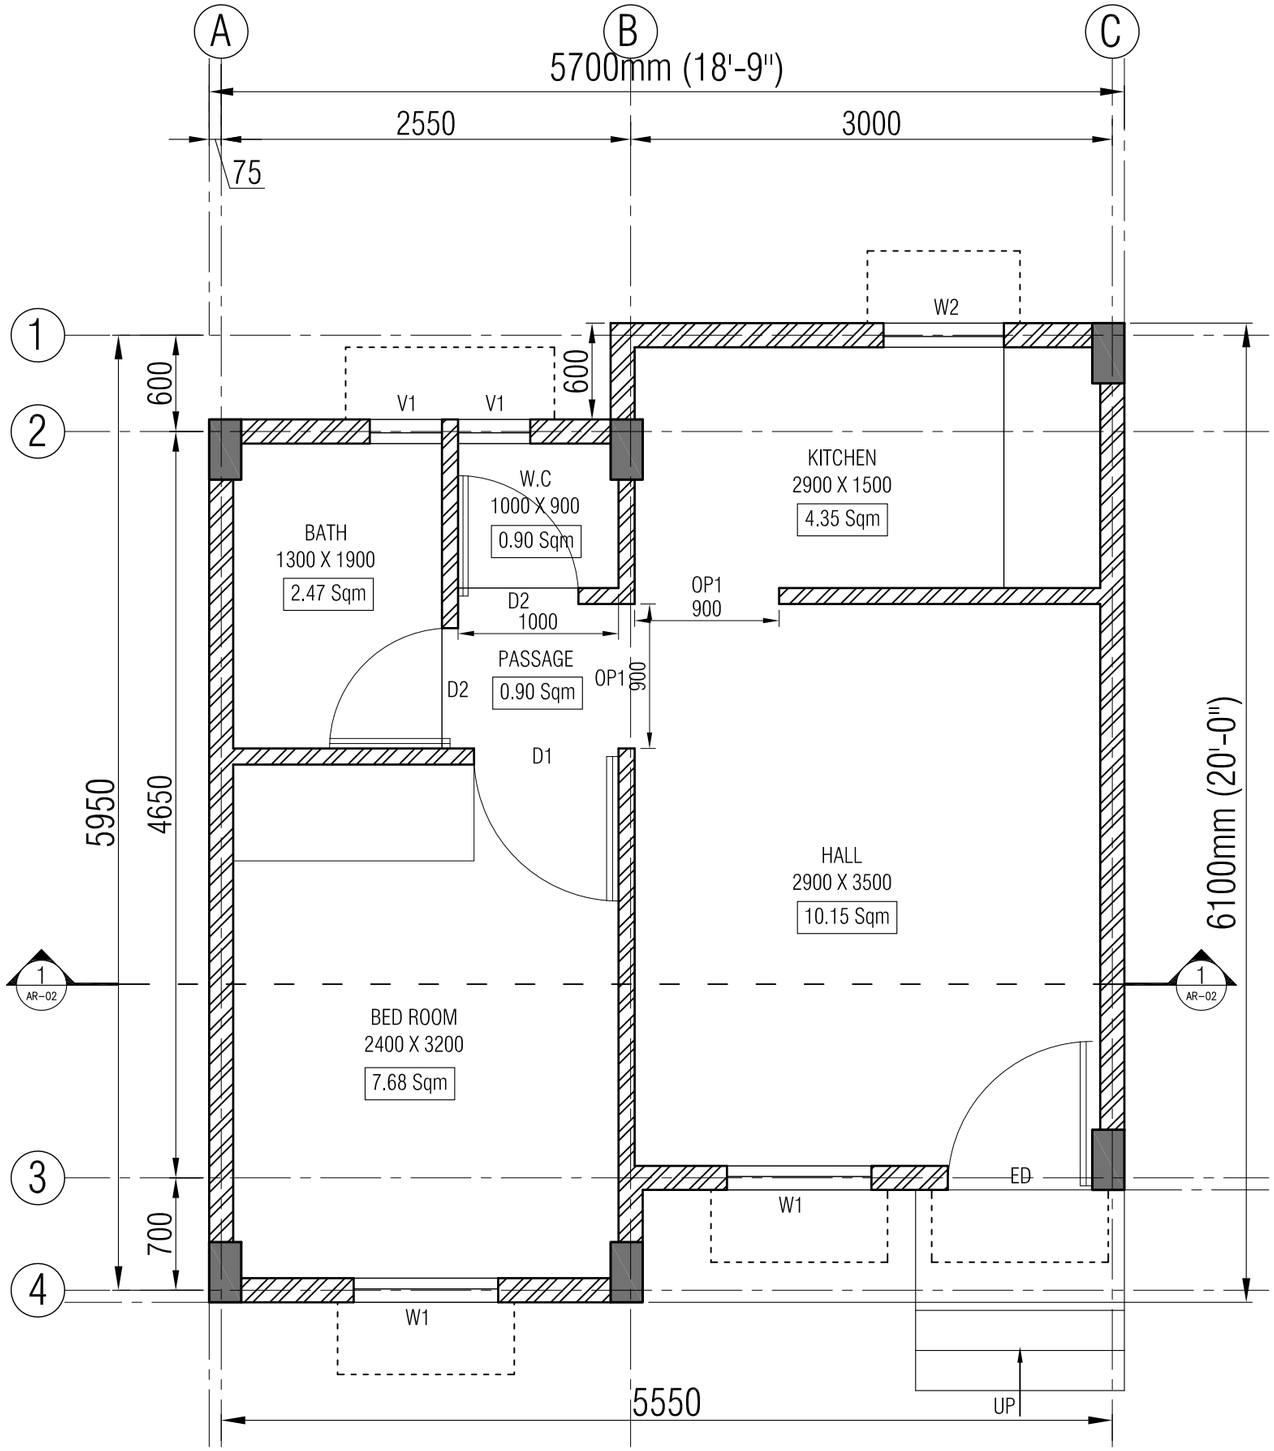

GROUND FLOOR PLAN

AREA BREAK STATEMENT :

ITEMS	Nos	L	B	AREA
HALL	01	2.90	3.50	10.15
BED ROOM	01	2.40	3.20	7.68
KITCHEN	01	2.90	1.50	4.35
W.C	01	1.00	0.90	0.90
BATH	01	1.30	1.90	2.47
PASSAGE	01	1.00	0.90	0.90
SUB TOTAL :				26.45
ED & D1	01	0.90	0.15	0.14
OP1	03	0.90	0.10	0.27
D2	02	0.75	0.10	0.15
SUB TOTAL :				0.56
GRAND TOTAL :				27.01

NOTE:

1. DO NOT SCALE THE DRAWING FOLLOW THE WRITTEN DIMENSIONS ONLY.
2. ALL DIMENSIONS ARE IN mm UNLESS NOTED OTHERWISE.
3. FLOOR TO FLOOR HEIGHT =3.0m

SCHEDULE OF OPENING

DOORS :

ED	900 X 2100 (with threshold)
D1	900 X 2100
D2	750 X 2100
OP1	900 X 2100

WINDOWS :

W1	900 X 1200
W2	750 X 600

VENTILATOR :

V1	450 X 600

AREA STATEMENT

CARPET AREA : 27.01 Sqm (290.73 Sft)

PLINTH AREA :
GF : 31.17 Sqm
TOTAL : 31.17 Sqm (335.51 Sft).

TYPE DESIGN - 01

ISSUED TO	NO.	DATE	By

ISSUE DETAILS

DESCRIPTION	DATE	REV

REVISION

ASSISTANT EXECUTIVE ENGINEER
NO:1, SUB-DIVISION,
KSDB, BANGALORE.

EXECUTIVE ENGINEER
NO : 1,DIVISION,
KSDB, BANGALORE

TECHNICAL DIRECTOR - 02
KSDB, BANGALORE

CONSULTANTS :
imprints
ARCHITECTURE - STRUCTURAL ENGINEERING
55, FIRST FLOOR, 8 th CROSS,
5 th MAIN, MALLESHWARAM,
B A N G A L O R E - 560 003
e-mail: imprints_arr@yahoo.co.in
TEL: 080-23464205

CLIENT :
THE COMMISSIONER
KARNATAKA SLUM DEVELOPMENT BOARD,
BANGALORE.

DRAWING TITLE :
GROUND FLOOR PLAN

PROJECT TITLE :
CONSTRUCTION OF 931 Dus INCLUDING INFRASTRUCTURE WORKS
AT 07 SELECTED SLUMS OF JAYANAGARA, CHAMRAJPET, CHIKKPETE, BANGLORE
UNDER PMAY-HFA (URBAN)

DRAWN	: CHANDRASHEKARA
CHECKED	: CHANDRASHEKARA
APPROVED	: VIJAYANAND
DATE	: 18-03-2020
SCALE	: N.T.S
DWG.NO	: AR - 01
REV.	: R0