WING 'G1-G2'	44/47
STAMP OF APPROVAL	
SANCTIONED NO. B.P./WAKAD/143/2023 DATED:13/09/2023	
SANCTIONED NO. B.P./WAKAD/179/2023 DATED:09/11/2023	
SANCTIONED NO. B.P./WAKAD/85/2024 DATED:24/06/2024	

Sanctioned No. B.P./wakad/122/24
Subject to conditions mentioned in the Office Order No.
aven dated 08/10/24
Pimpri
Date : 8/10/2024

Pimpri Chinchwad Municipal Corporation ESTD. 11/10/82 Pimpri-411 018

For City Engineer
Building Permission Dept.
PCMC., Pimpri, Pune-18.

O. C. Signed by
City Engineer

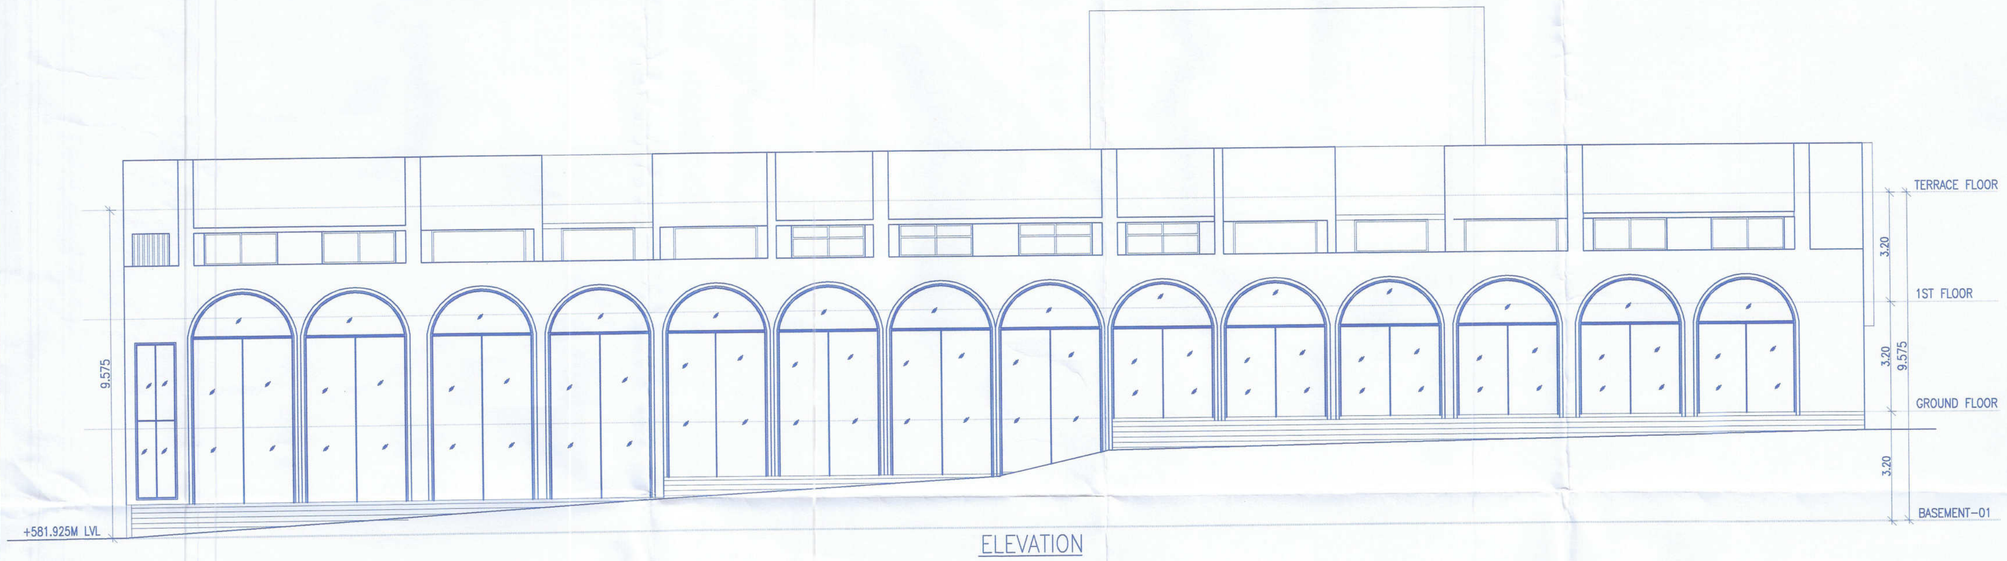

ELEVATION

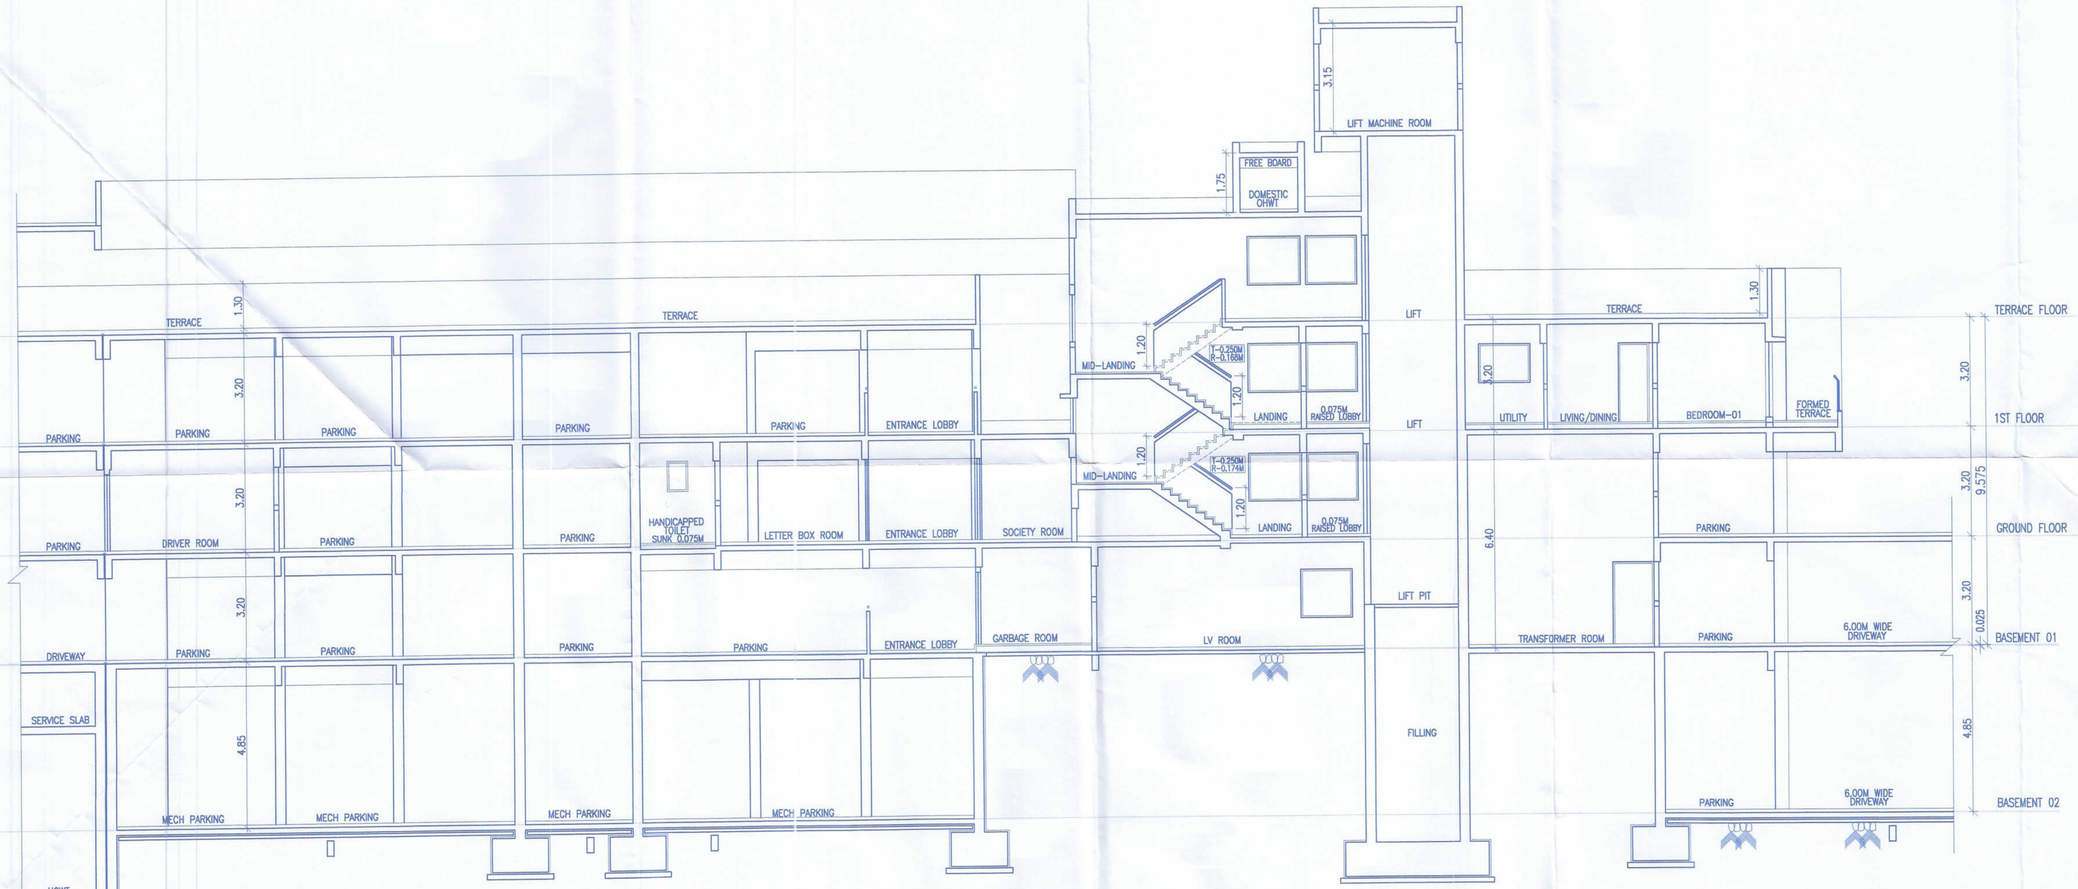

SECTION A-A

PROJECT

PROPOSED RESIDENTIAL & COMMERCIAL BUILDING, ON PLOT A1+A2 OUT OF S.NO.122/1,122/1/A/3,122/2,122/5 AND 122/5/1, VILLAGE WAKAD, TAL.-MULSHI, DIST-PUNE.

NAME AND SIGNATURE OF OWNER

M/S VILAS JAVDEKAR INFINITEE DEVELOPERS PVT LTD
THROUGH DIRECTOR SARVESH V. JAVDEKAR

NAME AND SIGNATURE OF ARCHITECT

SAMEER VALIMBE
CA/92/14618

VOUSSOIRS
ARCHITECTS AND INTERIOR DESIGNERS
10 JANHAVI APT.BHONDE COLONY,
ERANDWANE,PUNE-4.
TEL.-25456399 ,TEL. FAX-5456399

NORTH	SCALE 1:100	SHEET NO.
	DEALT BY-KRISHNA	44/47
	CHK. BY-TRUPTI	
	DATE 24.09.2024	

FILE NO : INWD/WDD/WKD/PR853/0470/2023
SUBJECT TO APPROVAL FROM COMPETENT AUTHORITY

\\192.168.15.59\STUDIO Voussoirs\01 GB\VJD\WAKAD Sr No 122\06 VALIDATED\02 LEGAL VALIDATION (CORPORATION)\06 RS_DDMMYYYY\REVISED BUILDING PLANS\WING G1-G2.dwg