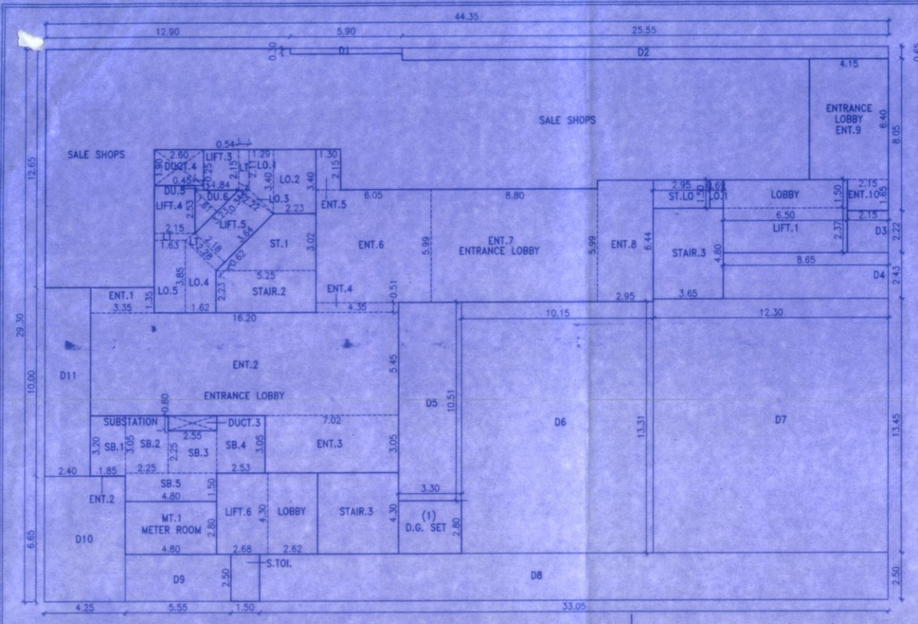

F.S.I. AREA DIA. OF GROUND FLR. (WING 'A,B,&C') FOR SALE BLDG.02
SCALE 1:150

BLDG. Nos.	FLOORS	Nos. OF TENEMENTS SALE COMM.	SALE RESI.	SWIMMING POOL	SOCIETY OFFICE	FITNESS CENTER
2 SALE	BASEMENT-III	–	–	–	–	–
	BASEMENT-II	–	–	–	–	–
	BASEMENT-I	–	–	–	–	–
	GROUND	11	–	–	–	–
	1st FLR.	–	05	01	01	01
	2nd FLR.	–	14	–	–	–
	3rd FLR.	–	14	–	–	–
	4th FLR.	–	14	–	–	–
	5th FLR.	–	14	–	–	–
	6th FLR.	–	14	–	–	–
	7th FLR.	–	14	–	–	–
	8th FLR.(Ref.)	–	09	–	–	–
	9th FLR.	–	14	–	–	–
	10th FLR.	–	14	–	–	–
	11th FLR.	–	14	–	–	–
	12th FLR.	–	14	–	–	–
	13th FLR.	–	14	–	–	–
	14th FLR.	–	14	–	–	–
	15th FLR.(Ref.)	–	09	–	–	–
	16th FLR.	–	14	–	–	–
	17th FLR.	–	14	–	–	–
	18th FLR.	–	14	–	–	–
	19th FLR.	–	14	–	–	–
	20th FLR.	–	14	–	–	–
	21st FLR.	–	14	–	–	–
	22nd FLR.	–	14	–	–	–
	T O T A L	11	289	01	01	01

SALE COMPONENT OF WING'A, B & C'
FOR BLDG. NO.2 (PROPOSED ZONAL FSI)

FLOOR	SALE COMMER. IN COMM. IN SQ.M.	SWIMMING POOL IN COMM. IN SQ.M.	AREA OF EACH FLR. (WING–A) (EXCL. STAIR, LIFT & LOBBY) RESI.	AREA OF EACH FLR. (WING–B) (EXCL. STAIR, LIFT & LOBBY) RESI.	AREA OF EACH FLR. (WING–C) (EXCL. STAIR, LIFT & LOBBY) RESI.	TOTAL BUA AREA (FLR. (WING–A,B,C) (EXCL. STAIR, LIFT & LOBBY) RESI.	35% PERMI. RESI.FUNGI. AREA IN SQ.MT.	STAIR,LIFT & LOBBY AREA IN SQ.MT.	SOCIETY OFFICE AREA IN SQ.MT.	FITNESS CENTER AREA IN SQ.MT.
BASE–II	–	–	–	–	–	–	–	54.11	–	–
BASE–II	–	–	–	–	–	–	–	54.11	–	–
BASE–I	–	–	–	–	–	–	–	54.11	22.83	–
GR. FLR.	293.14	–	–	–	–	293.14	102.60	155.05	–	263.93
1st FLR.(PODIUM)	–	73.22	169.89	–	129.78	372.89	130.51	160.36	–	–
2nd FLR.	–	–	323.60	305.57	129.78	758.95	265.63	155.99	–	–
3rd FLR.	–	–	323.60	305.57	129.78	758.95	265.63	155.99	–	–
4th FLR.	–	–	323.60	305.57	129.78	758.95	265.63	155.99	–	–
5th FLR.	–	–	323.60	305.57	129.78	758.95	265.63	155.99	–	–
6th FLR.	–	–	323.60	305.57	129.78	758.95	265.63	155.99	–	–
7th FLR.	–	–	323.60	305.57	129.78	758.95	265.63	155.99	–	–
8th FLR.REFUGE	–	–	230.66	214.55	98.03	543.24	190.15	157.34	–	–
9th FLR.	–	–	323.60	305.57	129.78	758.95	265.63	155.99	–	–
10th FLR.	–	–	323.60	305.57	129.78	758.95	265.63	155.99	–	–
11th FLR.	–	–	323.60	305.57	129.78	758.95	265.63	155.99	–	–
12th FLR.	–	–	323.60	305.57	129.78	758.95	265.63	155.99	–	–
13th FLR.	–	–	323.60	305.57	129.78	758.95	265.63	155.99	–	–
14th FLR.	–	–	323.60	305.57	129.78	758.95	265.63	155.99	–	–
15th FLR.REFUGE	–	–	230.66	214.55	98.03	543.24	190.15	157.34	–	–
16th FLR.	–	–	323.60	305.57	129.78	758.95	265.63	155.99	–	–
17th FLR.	–	–	263.02	–	–	263.02	92.05	155.99	–	–
TOTAL	293.14	73.22	5101.03	4401.51	2012.98	11881.88	4158.65	2976.28	22.83	263.93
	11588.74 sq.mt									
	11881.88 sq.mt									

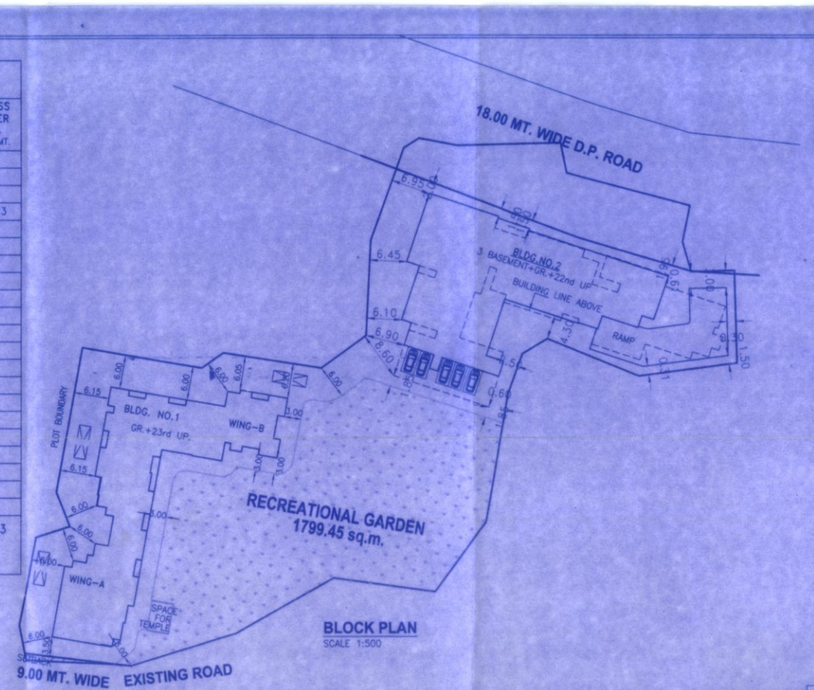

BLOCK PLAN
SCALE 1:500

FORM - II

SHEET NO. 1/12

contents of sheet

GROUND FLR. PLAN, SUMMARY TABLE, PARKING STATEMENT, PERFORMA, AREA DIA. AND AREA CALCULATION FOR SALE BLDG. NO.2

stamp of date of receipt of plan

This concept proposal is for the Planning purpose only. 02/05/2024

Approved Subject to the condition Mentioned in this office permission Letter No. CHANDI/ TP/ 01/ 01/ 01/ 0000/ 0000/ 0000 Dt. 18 FEB 2025

Executive Engineer
Slum Rehabilitation Authority

stamp of approval of plan

SALE COMPONENT OF WING'A, B & C'
FOR BLDG. NO.2 (PROPOSED FUNGIBLE FSI)

FLOOR	AREA OF EACH FLR. (WING–A) (EXCL. STAIR, LIFT & LOBBY) RESI.	AREA OF EACH FLR. (WING–B) (EXCL. STAIR, LIFT & LOBBY) RESI.	AREA OF EACH FLR. (WING–A,B) (EXCL. STAIR, LIFT & LOBBY) RESI.	TOTAL BUA AREA FUNGIBLE FSI (EXCL. STAIR, LIFT & LOBBY) RESI.	STAIR,LIFT & LOBBY AREA IN SQ.MT.
17th FLR.	60.58	305.57	129.78	495.93	––
18th FLR.	323.60	305.57	129.78	758.95	155.99
19th FLR.	323.60	305.57	129.78	758.95	155.99
20th FLR.	323.60	305.57	129.78	758.95	155.99
21st FLR.	323.60	305.57	129.78	758.95	155.99
22nd FLR.	323.60	305.57	129.78	758.95	156.66
TOTAL	1678.58	1833.42	778.68	4290.68	780.62
	4290.68 sq.mt				

BUILT UP AREA CALCULATION FOR BLDG.NO.2
GROUND FLOOR PLAN–'WING A, B & C'(SALE)
(ZONAL FSI)

B 44.35 X 29.30 X 1NO =1299.46 SQ.MT.
TOTAL ADDITION =1299.46 SQ.MT. X

DEDUCTIONS :–

D1	5.90	X 0.30	X 1	X 1NO	=	1.77	SQ.MT.
D2	25.55	X 0.65	X 1	X 1NO	=	16.61	SQ.MT.
D3	2.15	X 2.22	X 1	X 1NO	=	4.77	SQ.MT.
D4	8.65	X 2.43	X 1	X 1NO	=	21.02	SQ.MT.
D5	3.30	X 10.51	X 1	X 1NO	=	34.68	SQ.MT.
D6	10.15	X 13.31	X 1	X 1NO	=	135.10	SQ.MT.
D7	12.30	X 13.45	X 1	X 1NO	=	165.44	SQ.MT.
D8	33.05	X 2.50	X 1	X 1NO	=	82.63	SQ.MT.
D9	5.55	X 2.50	X 1	X 1NO	=	13.88	SQ.MT.
D10	4.25	X 6.65	X 1	X 1NO	=	28.26	SQ.MT.
D11	2.40	X 10.00	X 1	X 1NO	=	24.00	SQ.MT.
DUCT.3	2.55	X 0.80	X 1	X 1NO	=	2.04	SQ.MT.
DUCT.4	2.60	X 1.90	X 1	X 1NO	=	4.94	SQ.MT.
DUCT.5	0.45	X 0.25	X 1	X 1NO	=	0.11	SQ.MT.
DUCT.6	3.23	X 1.61	X 0.5	X 1NO	=	2.60	SQ.MT.
				TOTAL DEDUCTION	=	537.85	SQ.MT.Y1
TOTAL BUILT UP AREA [X – Y1]					=	761.61	SQ.MT.X1

STAIRCASE & LIFT AREA CAL. FOR BLDG.NO.2:–
GROUND FLOOR PLAN–'WING A'(SALE)

STAIR.1	1.65	X 4.80	X 1NO	=	17.52	SQ.MT.
ST.LO	2.95	X 1.50	X 1NO	=	4.43	SQ.MT.
LIFT.1	6.50	X 2.37	X 1NO	=	15.41	SQ.MT.
LOBBY	6.50	X 1.50	X 1NO	=	9.75	SQ.MT.
LO.1	0.69	X 1.50	X 1NO	=	1.04	SQ.MT.
TOTAL STAIR. & LIFT AREA				=	48.15	SQ.MT.

STAIRCASE & LIFT AREA CAL. FOR BLDG.NO.2:–
GROUND FLOOR PLAN–'WING B'(SALE)(ZONAL FSI)

STAIR.2	5.25	X 2.23	X 1NO	=	11.71	SQ.MT.
ST.1	(5.25+2.23)/2	X 3.02		=	11.29	SQ.MT.
LIFT.3	1.84	X 2.15	X 1NO	=	3.96	SQ.MT.
LT	(2.15+2.11)/2	X 0.54		=	1.15	SQ.MT.
LIFT.4	2.15	X 2.53	X 1NO	=	5.44	SQ.MT.
LT	(2.15+1.63)/2	X 0.37		=	0.70	SQ.MT.
LIFT.5	(3.23+3.64)/2	X 2.18		=	7.49	SQ.MT.
LT	(2.18+2.28)/2	X 0.62		=	1.38	SQ.MT.
LO.1	(2.11+3.40)/2	X 1.29		=	3.55	SQ.MT.
LO.2	2.23	X 3.40	X 1NO	=	7.58	SQ.MT.
LO.3	2.22	X 0.34	X 0.5 NO	=	0.38	SQ.MT.
LO.4	(2.23+3.85)/2	X 1.62		=	4.92	SQ.MT.
LO.5	1.63	X 3.85	X 1NO	=	6.28	SQ.MT.
TOTAL STAIR. & LIFT AREA				=	65.83	SQ.MT.

STAIRCASE & LIFT AREA CAL. FOR BLDG.NO.2:–
1st FLOOR PLAN–'WING C'(SALE)(ZONAL FSI)

STAIR.3	4.25	X 4.30	X 1NO	=	18.28	SQ.MT.
LIFT.6	2.68	X 4.30	X 1NO	=	11.52	SQ.MT.
LOBBY	2.62	X 4.30	X 1NO	=	11.27	SQ.MT.
TOTAL STAIR. & LIFT AREA				=	41.07	SQ.MT.

ENTRANCE LOBBY AREA CAL.FOR BLDG.NO.2:–
GROUND FLOOR

ENT.1	3.35	X 1.35	X 1NO	=	4.52	SQ.MT.
ENT.2	16.20	X 5.45	X 1NO	=	88.29	SQ.MT.
ENT.3	7.02	X 3.05	X 1NO	=	21.41	SQ.MT.
ENT.4	4.35	X 0.51	X 1NO	=	2.22	SQ.MT.
ENT.5	1.30	X 2.15	X 1NO	=	2.80	SQ.MT.
ENT.6	6.05	X 5.99	X 1NO	=	36.24	SQ.MT.
ENT.7	8.80	X 5.99	X 1NO	=	52.71	SQ.MT.
ENT.8	2.95	X 6.44	X 1NO	=	19.00	SQ.MT.
ENT.9	4.15	X 6.40	X 1NO	=	26.56	SQ.MT.
ENT.10	2.15	X 1.65	X 1NO	=	3.55	SQ.MT.
TOTAL AREA				=	257.30	SQ.MT.

SUBSTATION AREA CAL.FOR BLDG.NO.2:–
GROUND FLOOR

SB.1	1.85	X 3.20	X 1NO	=	5.92	SQ.MT.
SB.2	2.25	X 3.05	X 1NO	=	6.86	SQ.MT.
SB.3	2.55	X 2.25	X 1NO	=	5.74	SQ.MT.
SB.4	2.53	X 3.05	X 1NO	=	7.72	SQ.MT.
SB.5	4.80	X 1.50	X 1NO	=	7.20	SQ.MT.
TOTAL AREA				=	33.44	SQ.MT.

METER ROOM AREA CAL.FOR BLDG.NO.2:–
GROUND FLOOR

MT.1	4.80	X 2.80	X 1NO	=	13.44	SQ.MT.
TOTAL AREA				=	13.44	SQ.MT.

D.G. SET AREA CAL.FOR BLDG.NO.2:–
GROUND FLOOR

(1)	3.30	X 2.80	X 1NO	=	9.24	SQ.MT.
TOTAL AREA				=	9.24	SQ.MT.

ENTRANCE LOBBY AREA FOR GR. FLR. OF SALE BLDG. NO.2	} =	257.30 SQ.MT.
SUBSTATION AREA FOR GROUND FLR. OF SALE BLDG. NO.2	} =	33.44 SQ.MT.
METER ROOM AREA FOR GROUND FLR. OF SALE BLDG. NO.2	} =	13.44 SQ.MT.
D.G. SET AREA FOR GROUND FLR. OF SALE BLDG. NO.2	} =	9.24 SQ.MT.
B.U.A. OF STAIR,LIFT & LOBBY GR. FLR. FOR BLDG. NO.2	} =	155.05 SQ.MT.
TOTAL DEDUCTION AREA	=	468.47 SQ.MT.
NET B.U.A OF GR. FLR. OF 'SHOPS' (761.61–468.47)	=	293.14 SQ.MT.

RESERVATION R.G. AREA CALCULATION

ADDITIONS:–

1	0.50	X 3.95	X 2.06	=	4.07	SQ.MT.
2	0.50	X 3.50	X 0.50	=	0.88	SQ.MT.
3	0.50	X 19.20	X 3.06	=	29.38	SQ.MT.
4	0.50	X 17.80	X 1.78	=	15.84	SQ.MT.
5	0.50	X 6.25	X 1.95	=	6.09	SQ.MT.
6	0.50	X 5.30	X 0.90	=	2.39	SQ.MT.
7	2/3	X 1.65	X 0.35	=	0.38	SQ.MT.
8	0.50	X 12.25	X 4.65	=	39.32	SQ.MT.
9	0.50	X 28.50	X 7.00	=	99.75	SQ.MT.
10	0.50	X 21.95	X 3.80	=	41.71	SQ.MT.
11	0.50	X 23.80	X 2.31	=	27.49	SQ.MT.
12	2/3	X 3.05	X 0.65	=	1.32	SQ.MT.
13	0.50	X 32.00	X 20.45	=	327.20	SQ.MT.
14	0.50	X 32.00	X 2.50	=	40.00	SQ.MT.
15	0.50	X 27.15	X 3.35	=	45.48	SQ.MT.
16	0.50	X 26.16	X 4.50	=	58.86	SQ.MT.
17	0.50	X 35.05	X 8.85	=	155.19	SQ.MT.
18	0.50	X 35.05	X 3.01	=	52.75	SQ.MT.
19	0.50	X 40.85	X 7.60	=	154.47	SQ.MT.
20	0.50	X 40.65	X 1.95	=	39.63	SQ.MT.
21	2/3	X 1.95	X 0.35	=	0.45	SQ.MT.
22	0.50	X 40.40	X 4.75	=	95.95	SQ.MT.
23	0.50	X 38.70	X 13.55	=	262.19	SQ.MT.
24	0.50	X 34.10	X 15.10	=	257.46	SQ.MT.
25	0.50	X 28.05	X 3.80	=	55.20	SQ.MT.
TOTAL ADDITIONS				=	1804.33	SQ.MT.

DIDUCTIONS:–

27	2/3	X 3.52	X 0.61	=	1.43	SQ.MT.
28	2/3	X 3.24	X 0.59	=	1.27	SQ.MT.
29	2/3	X 5.11	X 0.63	=	2.15	SQ.MT.
TOTAL DEDUCTIONS				=	4.85	SQ.MT.
TOTAL RESERVATION R.G. AREA (–/+)				=	1799.48	SQ.MT.

TOTAL PLOT AREA = 5437.60 SQ.M.

TOTAL SLUM PLOT AREA = 5014.10 SQ.M.
(181.50+10.10+124.00+4698.50)
A + C + D + E

ROAD SET-BACK(SLUM) = 191.60 SQ.M.

MUNI.SCHOOL RESERV.AREA(SLUM) = 124.00 SQ.M.

NET SLUM PLOT AREA = 4698.50 SQ.M.
FOR RESERVATION R.G. CALC.
5014.10–(191.60+124.00)

TOTAL RESERV.R.G.(SLUM) = 1644.47 SQ.M. (X1)
35% OF 4698.50

NET NON-SLUM PLOT AREA = 221.40 SQ.M.
FOR RESERVATION R.G. CALC.

TOTAL RESERV.R.G.(NON-SLUM) = 154.98 SQ.M.(X2)
70% OF 221.40

REQUIRED RESERV.R.G.(SLUM+NON-SLUM) = 1799.45 SQ.M.
(1644.47 + 154.98)
(X1 + X2)

PROPOSED RESERV.R.G.(SLUM+NON-SLUM) = 1799.48 SQ.M.

PARKING REQUIREMENT FOR SALE OF BUILDING–2

Carpet Area (in sq.mt.)	No. of Tenements	PARKING RATIO	REQUIRED PARKING
UPTO 45.00	181	1 FOR EVERY 4 TENEMENTS	45.25 NOS.
45.00 TO 60.00	65	1 FOR EVERY 2 TENEMENTS	32.50 NOS.
60.00 TO 90.00	43	1 FOR EVERY 1 TENEMENTS	43.00 NOS.
TOTAL	289		120.75 NOS.
10% VISITORS PARKING			12.07 NOS.
TOTAL PARKING REQUIRED FOR SALE TENEMENTS		132.82 SAYS	133.00 NOS.
SALE COMM. 01PARKING FOR EVERY 50 sq.mt FOR SHOPS ABOVE 20.00 SQ.M.CARPET AREA		242.32 ÷ 50	4.85 Nos.
SALE COMM. 01PARKING FOR EVERY 150 sq.mt FOR SHOPS BELOW 20.00 SQ.M.CARPET AREA		57.66 ÷ 150	0.38 Nos.
TOTAL PARKING			5.23 Nos.
ADD 10% FOR VISITORS	MINIMUM 02 PARKING	0.52 NOS.	2.00 NOS.
TOTAL PARKING FOR SHOPS		SAY 7.23 NOS.	7.00 NOS.
NO. OF PARKING REQUIRED			140.00 Nos.
NO. OF PARKING PROVIDED (IN SALE BUILDING)			174.00 NOS.

ESR.1
ESR.2
RG.1
RG.2
