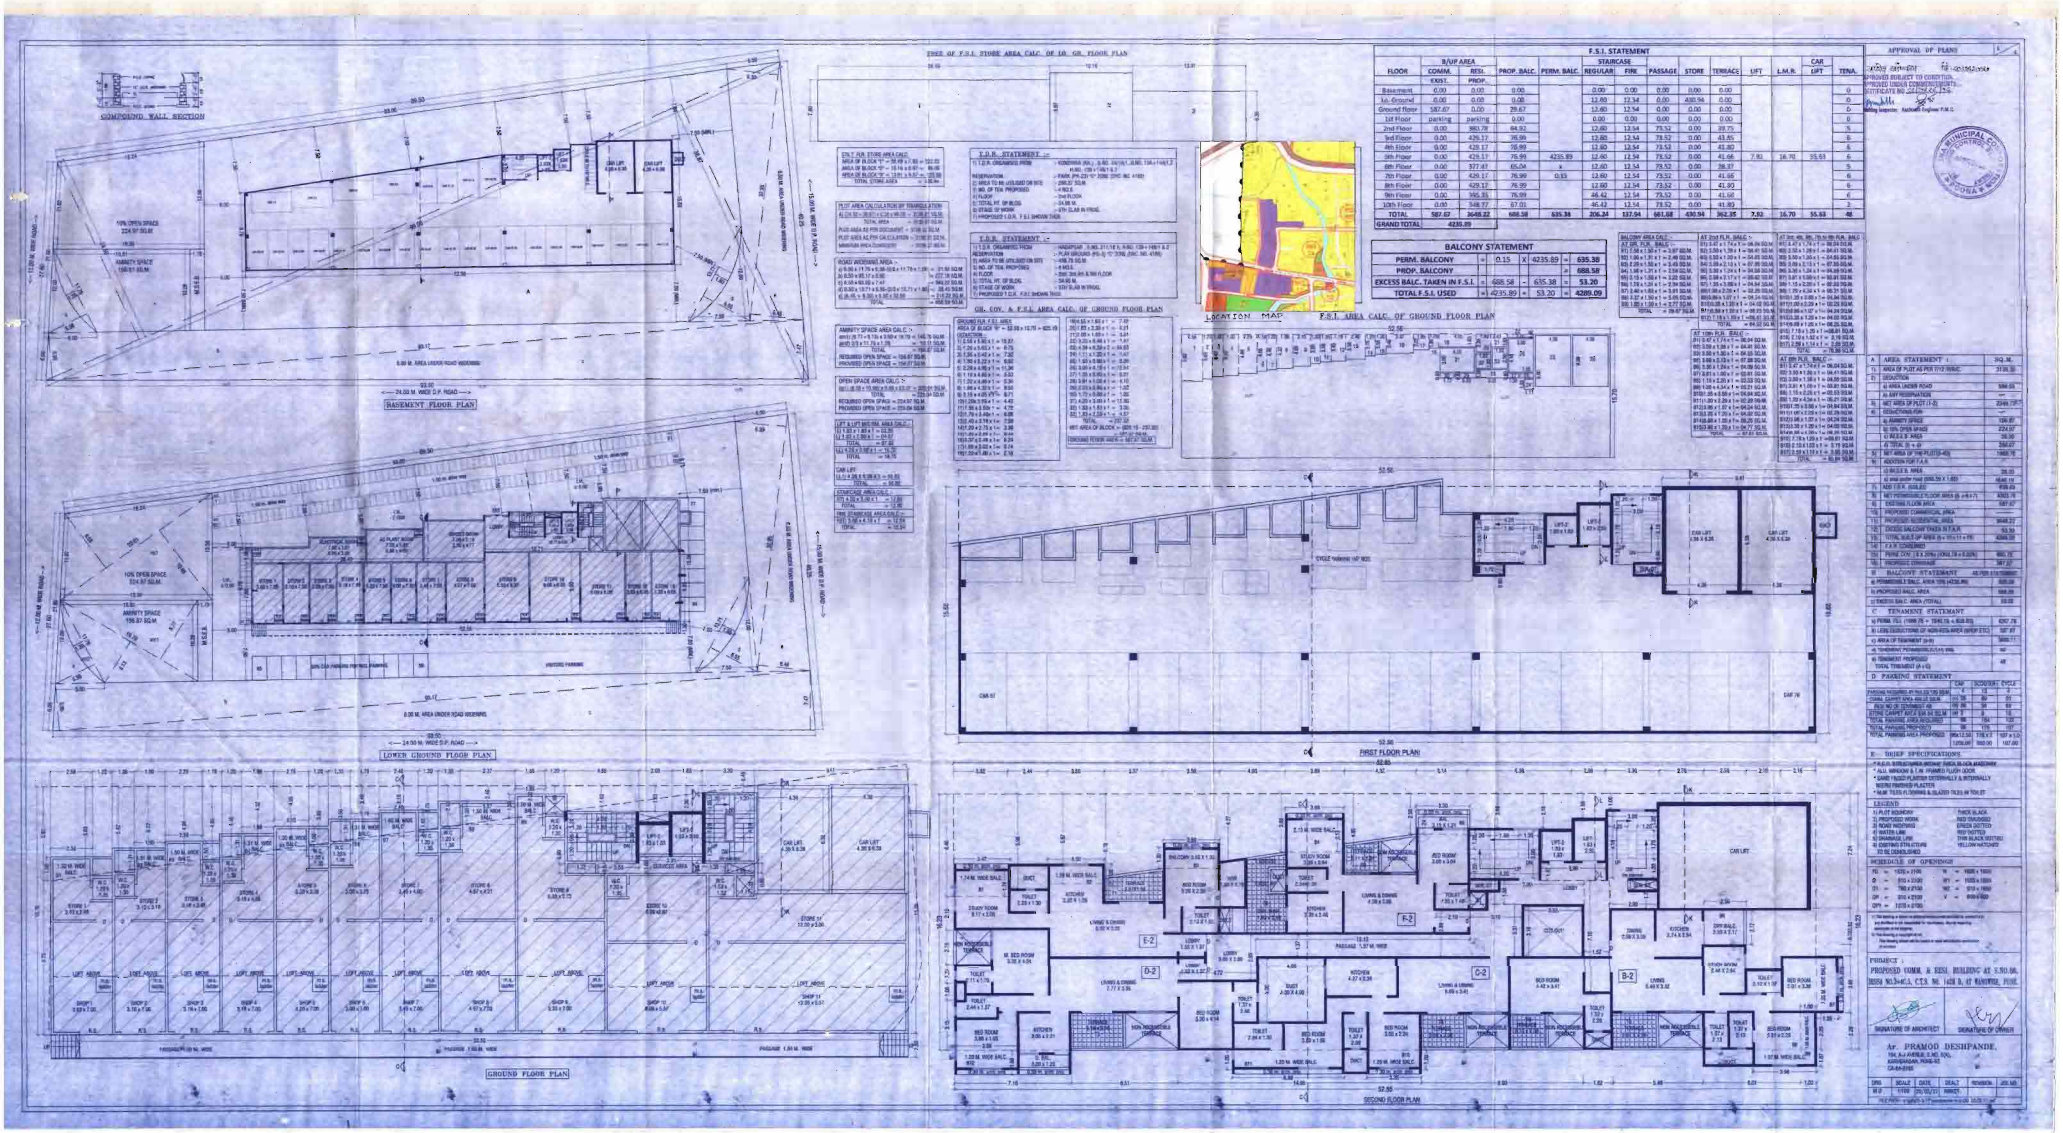
COMPOUND WALL SECTION
BASEMENT FLOOR PLAN
LOWER GROUND FLOOR PLAN
GROUND FLOOR PLAN
FIRST FLOOR PLAN
SECOND FLOOR PLAN
LOCATION MAP
F.S.I. AREA CALC. OF GROUND FLOOR PLAN
F.S.I. STATEMENT
BALCONY STATEMENT
APPROVAL OF PLANS
AREA STATEMENT
PROJECT : PROPOSED COMM. & RESI. BUILDING AT S.NO.50, HISSA NO.3+4/1, CTS. NO. 1424 B, AT BANAWDIE, PUNE.
Ar. PRAMOD DESHPANDE.