PRODUCED BY AN AUTODESK EDUCATIONAL PRODUCT

Additional FSI is added in first floor

FIRST FLOOR PLAN

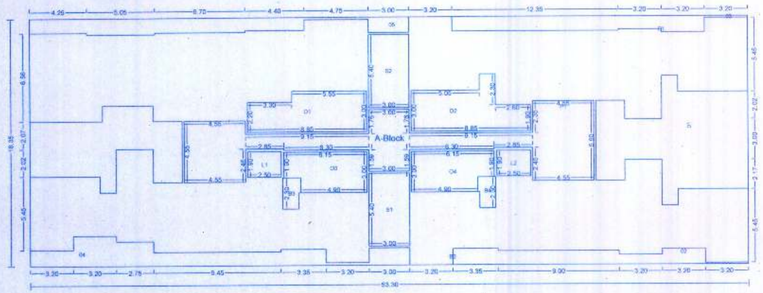

Polygon	Area
A-Block	978.06
01	69.89
02	19.50
03	20.64
04	34.16
05	73.47
L1	4.75
L2	4.75
P1	82.57
O1	23.91
O2	25.13
O3	17.08
O4	17.07
S1	16.20
S2	16.20
B1	0.00
B2	0.00
B3	2.92
B4	2.92
Total	546.88

SECOND FLOOR PLAN

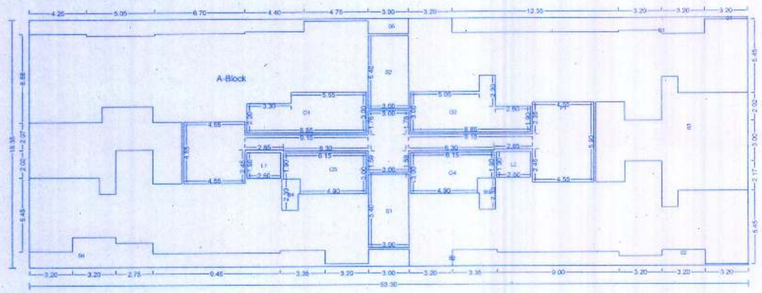

Polygon	Area
A-Block	978.06
01	20.64
02	19.50
03	69.90
04	34.16
05	73.47
L1	4.75
L2	4.75
P1	82.57
O1	23.91
O2	25.13
O3	17.08
O4	17.07
S1	16.20
S2	16.20
B1	0.00
B2	0.00
B3	2.92
B4	2.92
Total	546.87

BUILDING. A(BLDG)

STAMP OF APPROVAL

Sanctioned No. B.P. /PSAUDAGAR/26/2017
Subject to conditions mentioned in the
Office Order No.
even dated 30/05/2017

Pimpri
Date 31/5/2017

Pimpri Chinchwad Municipal Corporation
Pimpri 411018

Executive Engineer
Building Permission and Unauthorized Buildings
Development Control Department
Pimpri Chinchwad Municipal Corporation
Pimpri - 411 018.

जा.क्र.२५,वैधानिक कुलगु, व्यवसाय शुल्क, व्यवसाय वेतन शर्ती कर्मचारीवर्ग व ऐ.वा.पा.कामगार यांचे वेतनवाढ व इतर सवलतीचे दायित्व हस्तांतर होणे बाबतचा ठराव क्र.१०९ ... [illegible]

THIRD FLOOR PLAN

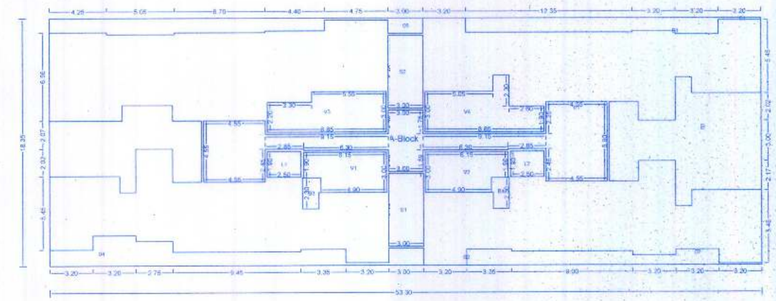

Polygon	Area
A-Block	978.06
01	20.64
02	19.50
03	69.80
04	34.16
05	73.47
L1	4.75
L2	4.75
P1	82.57
V1	17.08
V2	17.07
V3	23.91
V4	25.13
S1	16.20
S2	16.20
B1	0.00
B2	0.00
B3	2.92
B4	2.92
Total	546.88

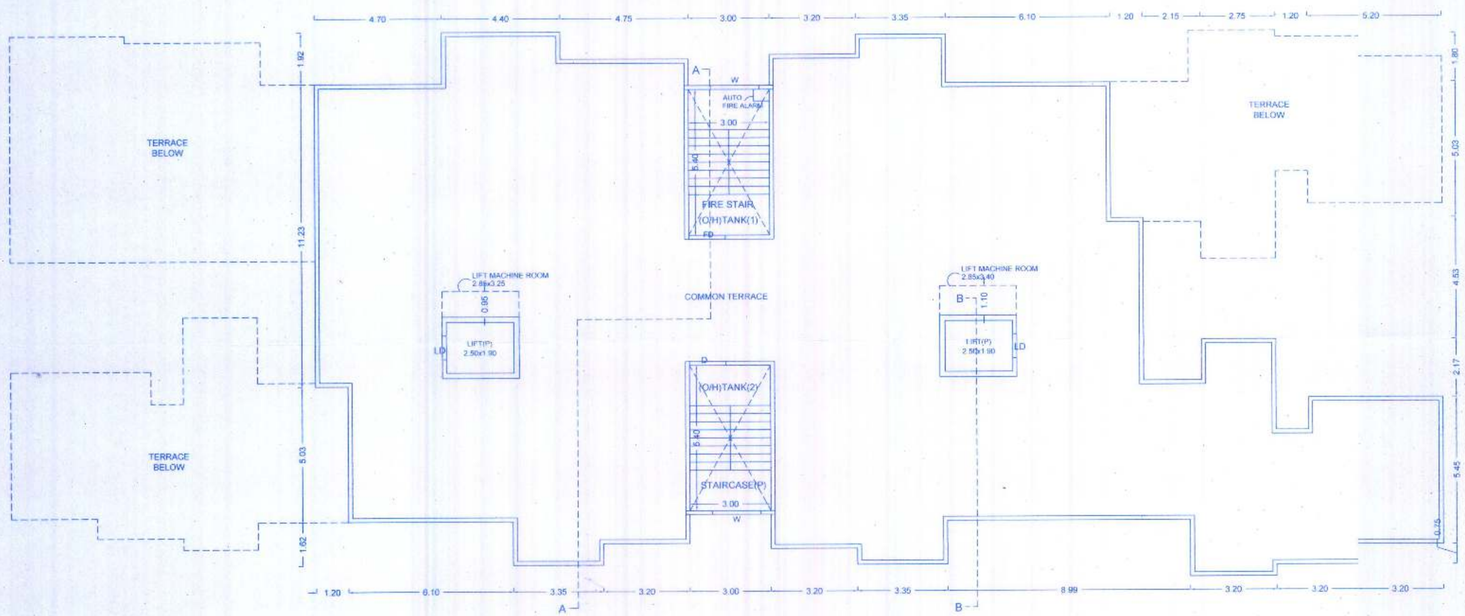

TERRACE FLOOR PLAN

अट क्र. ३२ सदरची बांधकाम परवानगी/सुधारीत बांधकाम परवानगी ही संबंधित विभागाकडे रियल इस्टेट रेग्युलेशन ॲण्ड डेव्हलपमेंट ॲक्ट २०१६ (RERA) अंतर्गत विहित मुदतीत नोंदणी करणे बंधनकारक राहील.

OWNER'S NAME: M/S. BALAJI REALTERS.	OWNER'S SIGN:
PROJECT: SURVEY NO : 17 (p) & 18(P) HISSA NO : 0 PLOT NO : 0 CTS NO : 0 DESCRIPTION : REGULAR TRACK, VILLAGE - PIMPLE SAUDAGAR	
ARCHITECT: Sachin sutar	ARCHITECT'S SIGN:

JOB NO.	DRG.NO.	SCALE	DRAWN BY	CHECKED BY
		1:100		
INWARD NO.	INWD/P/PS/0020/11	DATE	07-03-2017	
KEY NO.		SHEET NO.	9/11	

PRODUCED BY AN AUTODESK EDUCATIONAL PRODUCT
PRODUCED BY AN AUTODESK EDUCATIONAL PRODUCT
PRODUCED BY AN AUTODESK EDUCATIONAL PRODUCT