SHEET NO - 12 /30
SALE BUILDING

Approved Subject to the condition
Mentioned in this office permission
Letter No. SRA/Enc. EXT/1009/20210201/APLS
Dt. 31 DEC 2021

Executive Engineer
Slum Rehabilitation Authority
Brihanmumbai

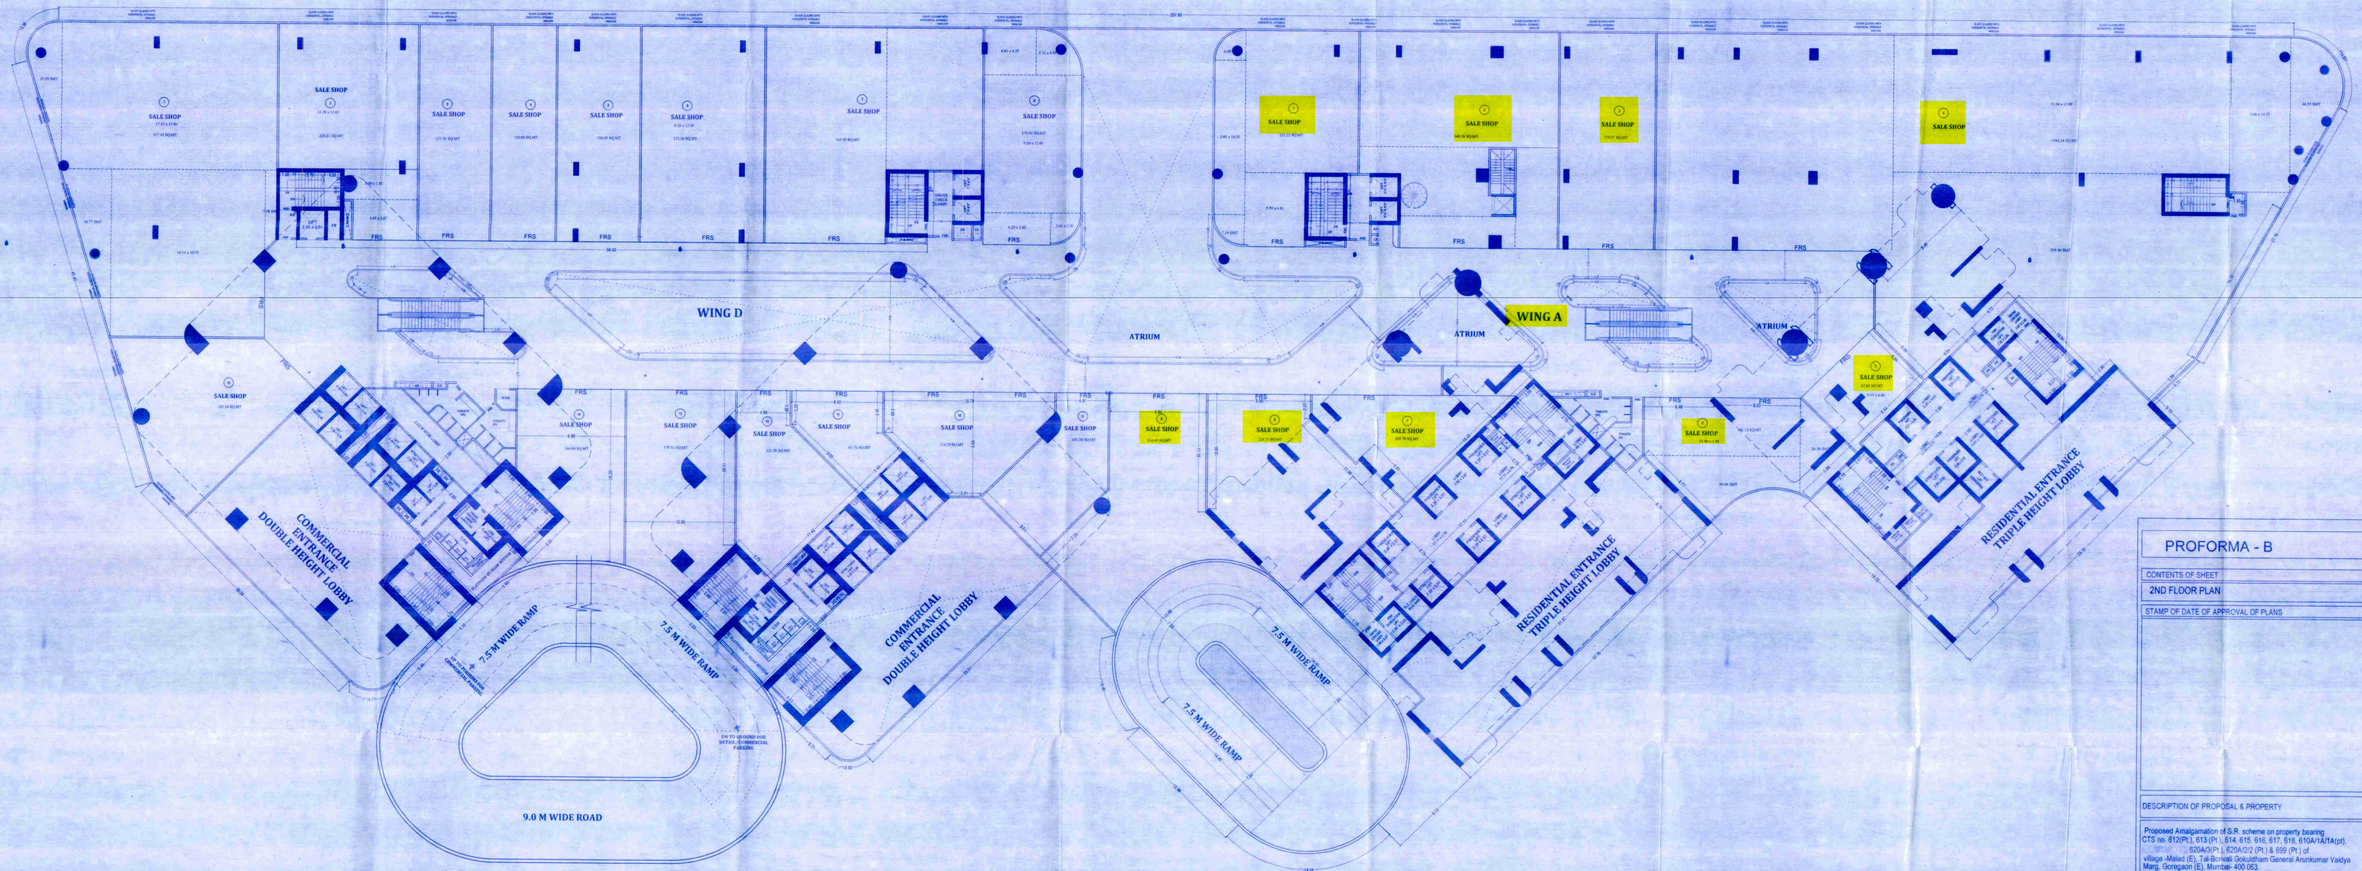

2ND FLOOR HIGH-STREET LAYOUT

SCALE:- 1:200

PROFORMA - B

CONTENTS OF SHEET

2ND FLOOR PLAN

STAMP OF DATE OF APPROVAL OF PLANS

DESCRIPTION OF PROPOSAL & PROPERTY	SIGNATURE NAME & ADDRESS OF LIS
Proposed Amalgamation of S.R. scheme on property bearing CTS no. 612(Pt.), 613 (Pt.), 614, 615, 616, 617, 618, 610A/1A/1A(pt), 620A/3(Pt.), 620A/2/2 (Pt.) & 699 (Pt.) of village -Malad (E), Tal-Borivali Gokuldham General Arunkumar Vaidya Marg, Goregaon (E), Mumbai- 400 063.	
NAME OF SOCIETY:	New Shivaji Nagar SRA CHS (Prop.)', Haji Mohammed Sharif CHS (Prop), Vijay Bhagyalaxmi SRA CHS (Prop) & Shree Jade Baslingeshwar Swami SRA CHS (Prop)
NAME OF DEVELOPERS:	ALCHEMI DEVELOPERS PVT. LTD.
SIGN	MUMBAI

DGN. BY	SONAL	JOB No.
DRAWN	BHAGYASHRI	
SCALE	As Noted	
DATE		

ELLORA
PROJECT CONSULTANTS PVT. LTD.
317-321 NINAD CHS.LTD.,
BLDG.NO.7 KHER NAGAR,
SERVICE ROAD,
BANDRA (E), MUMBAI 400 051.
TEL : 26474144 / 26474177.