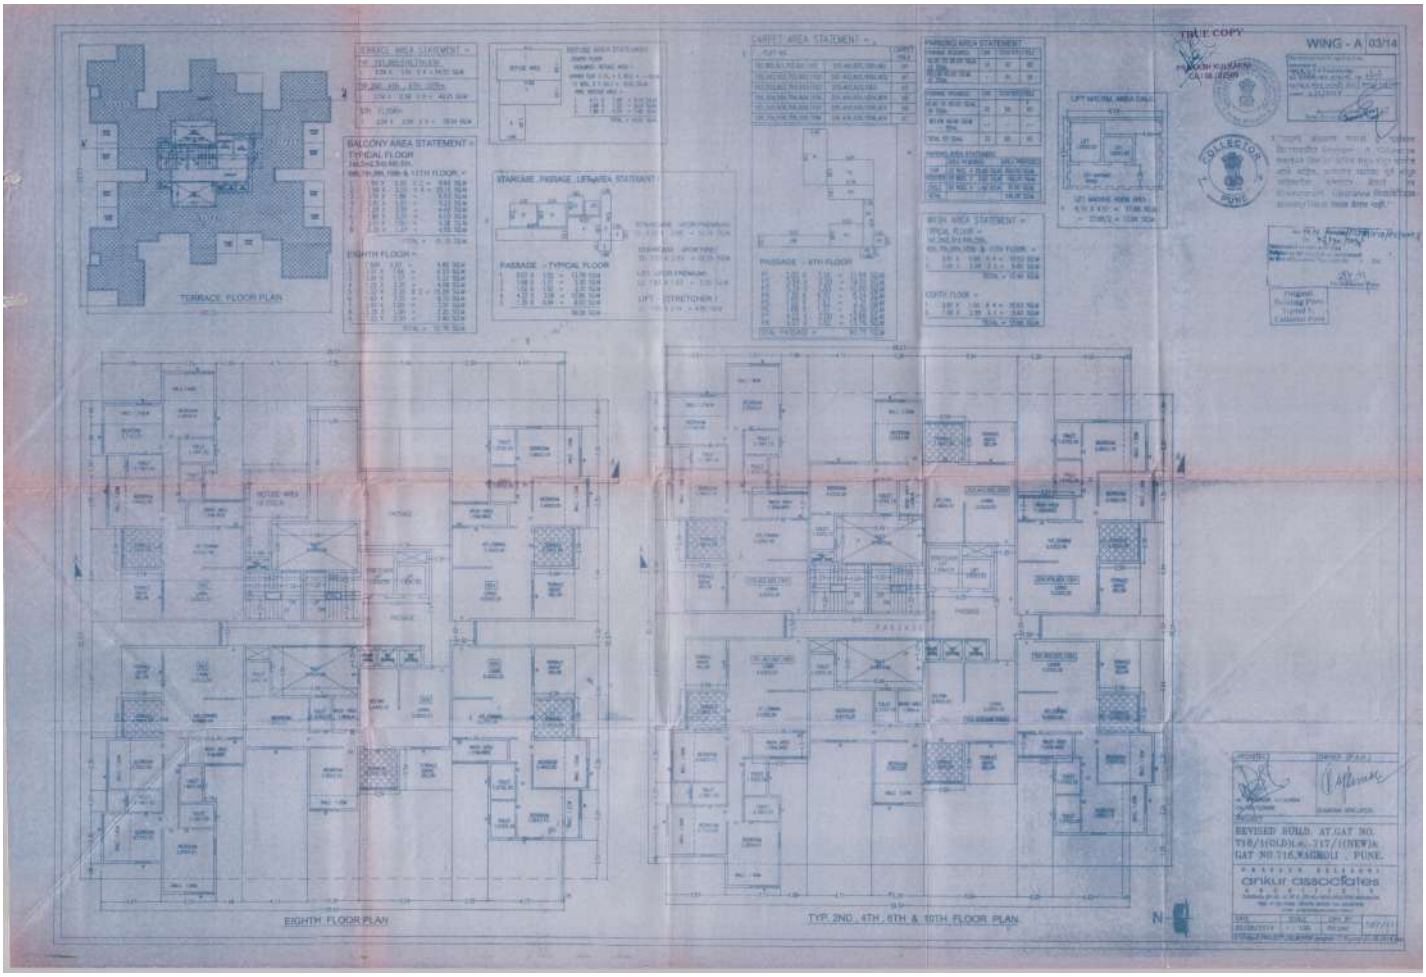
WING - A 03/14
TRUE COPY
TERRACE FLOOR PLAN
EIGHTH FLOOR PLAN
TYP. 2ND, 4TH, 6TH & 10TH FLOOR PLAN
REVISED BUILD. AT.GAT NO. 716/1(OLD)i.e.-717/1(NEW)&
GAT NO.715,WAGHOLI , PUNE.
ankur associates