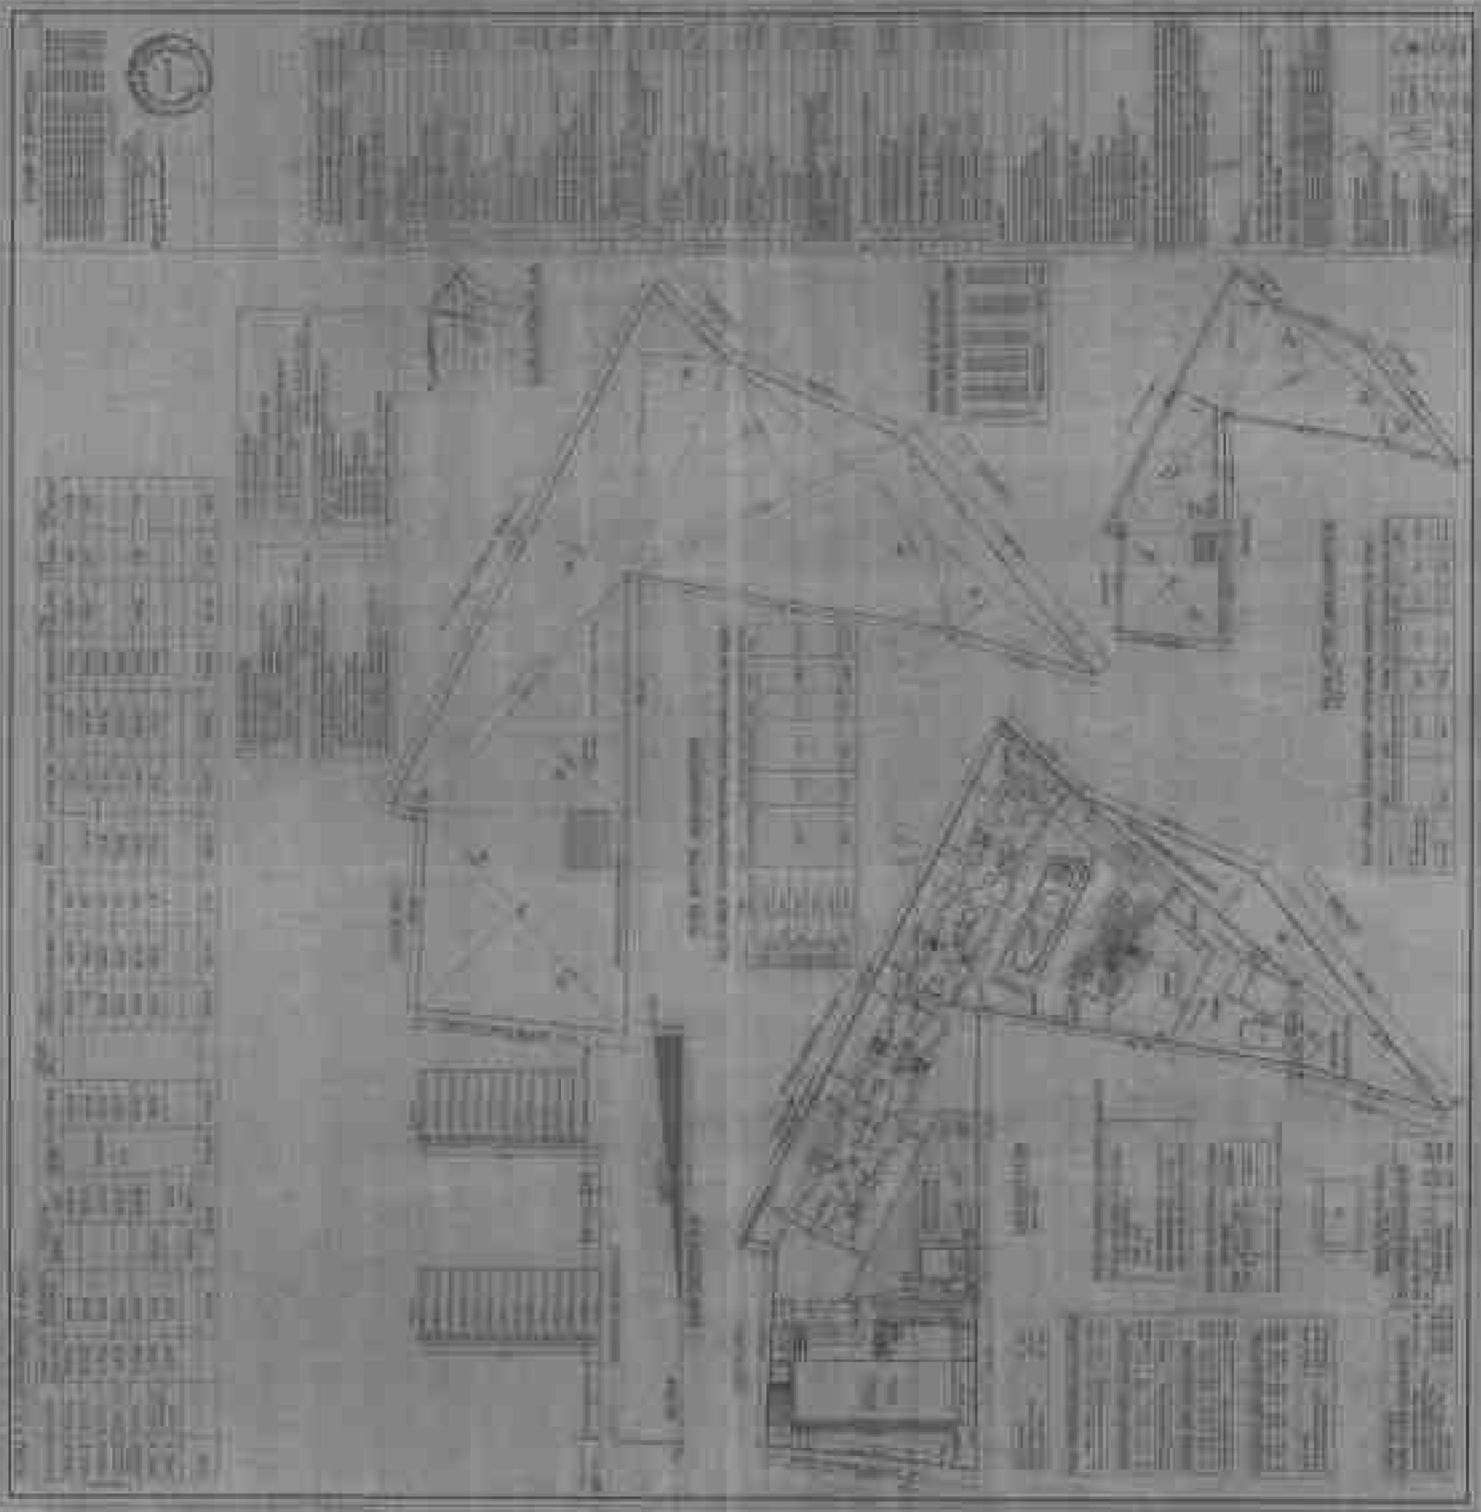

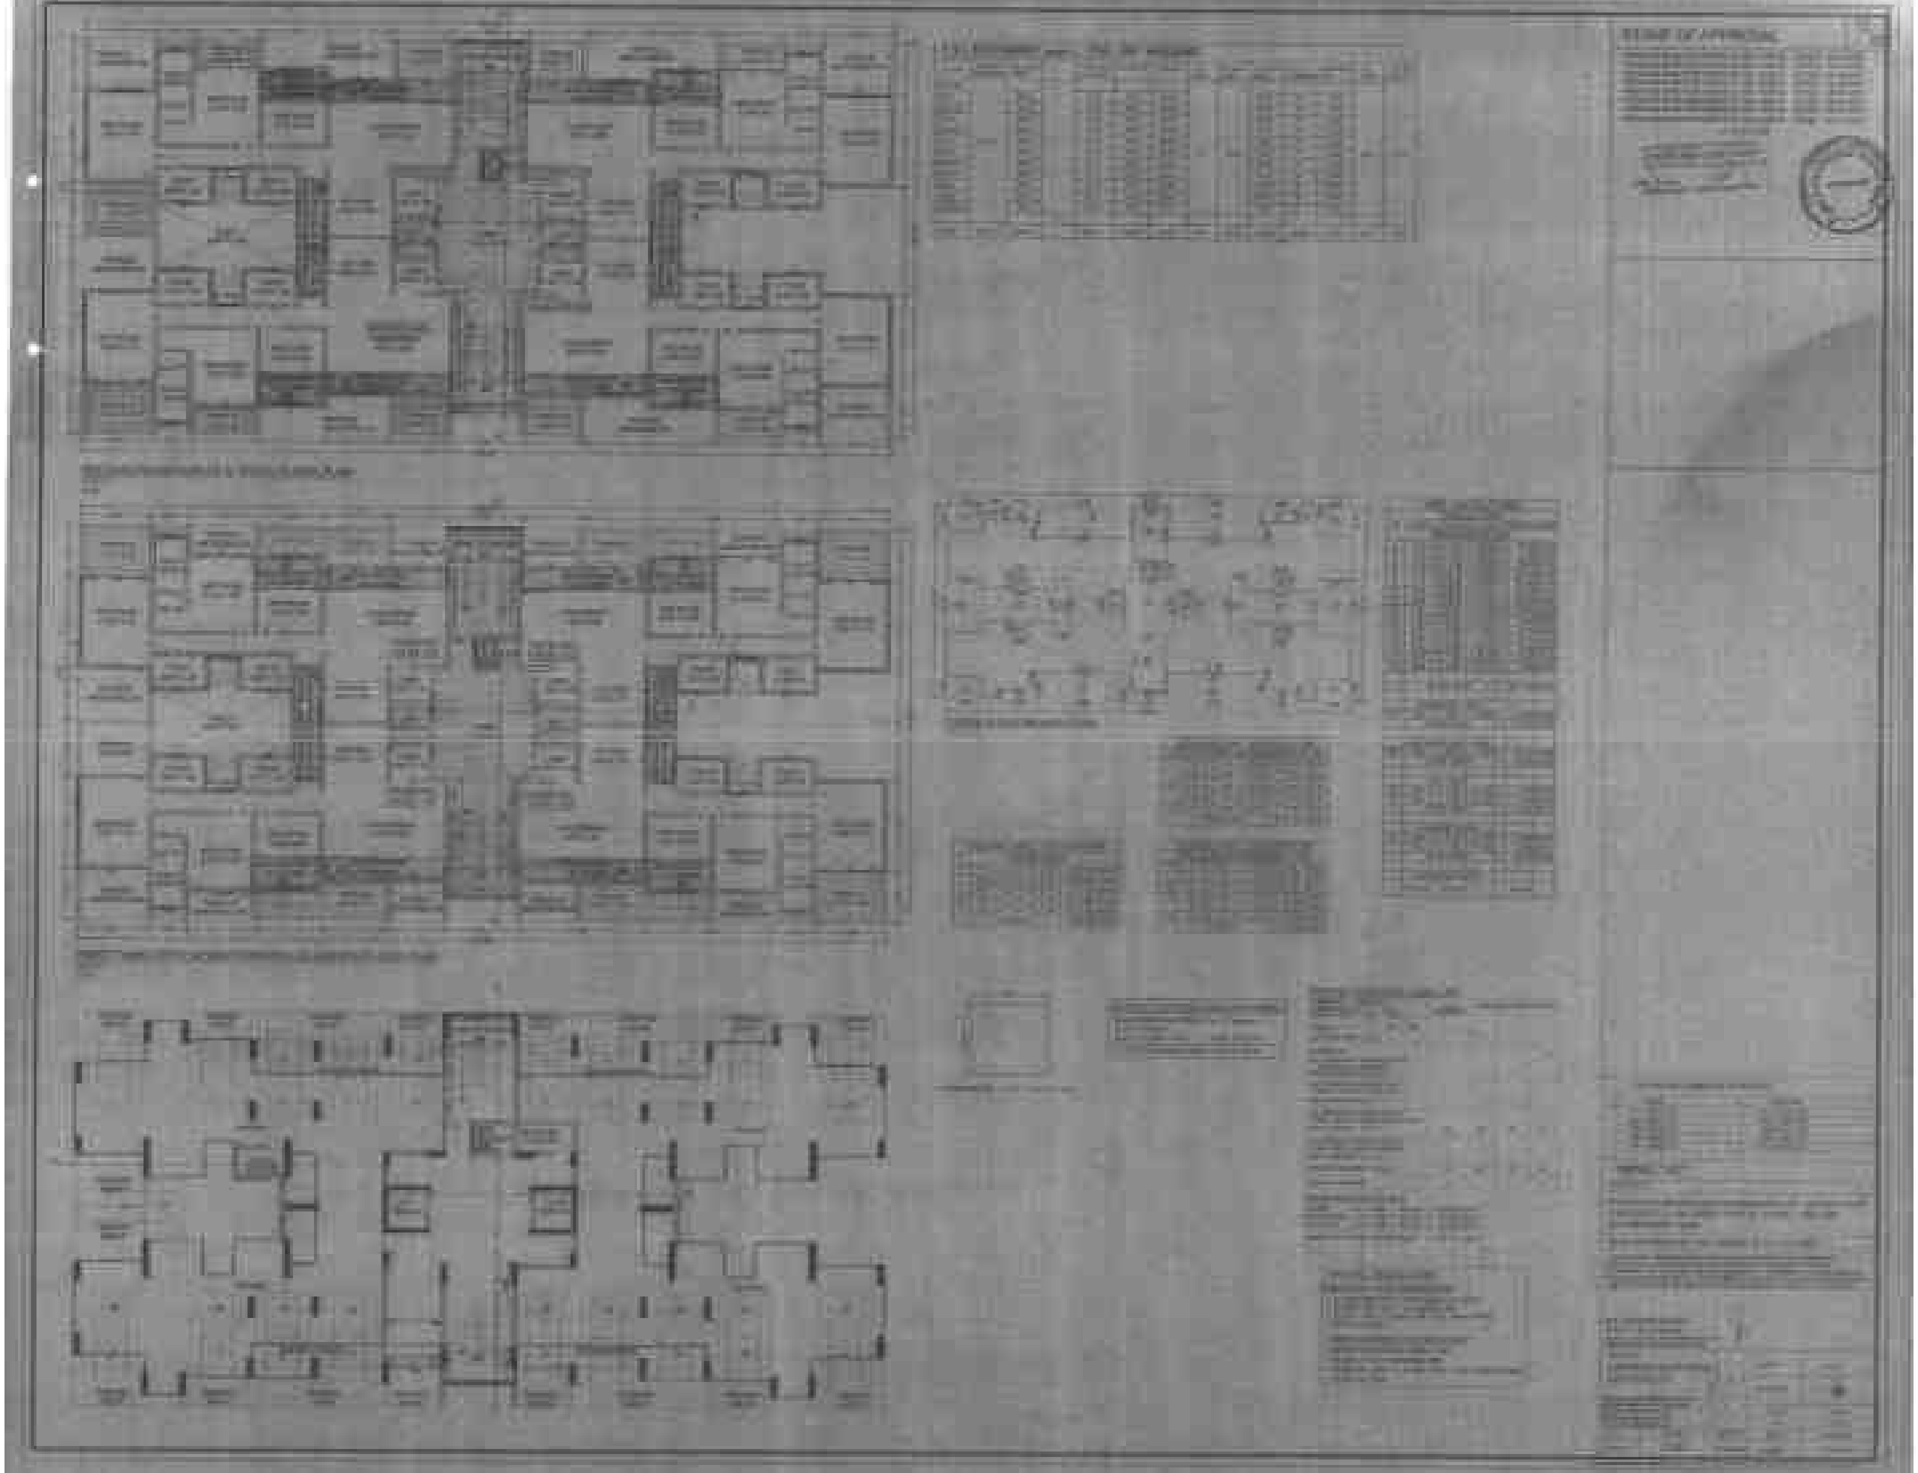

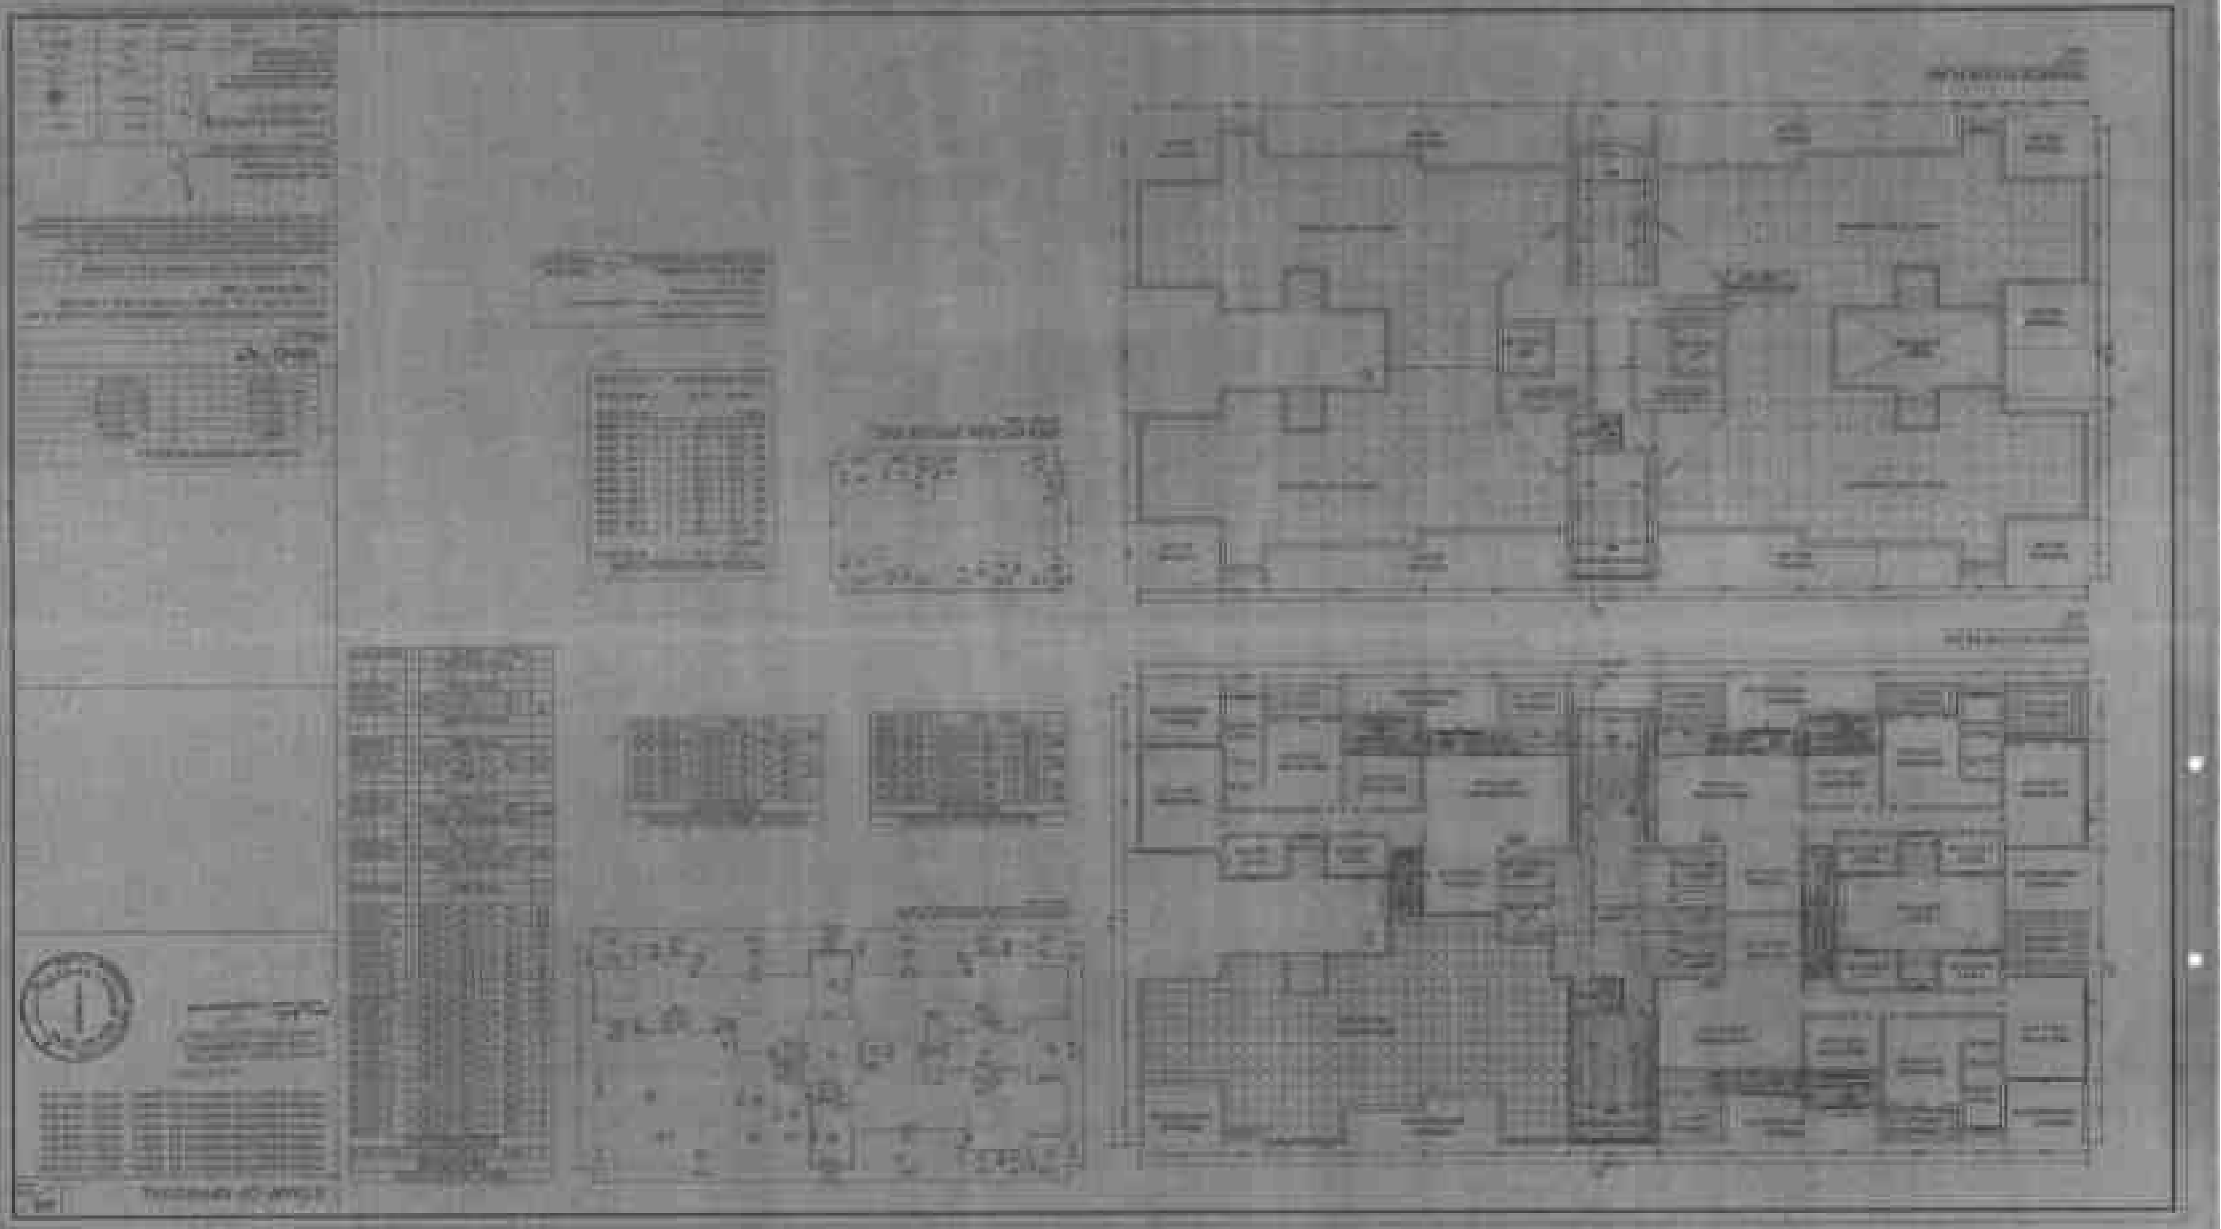

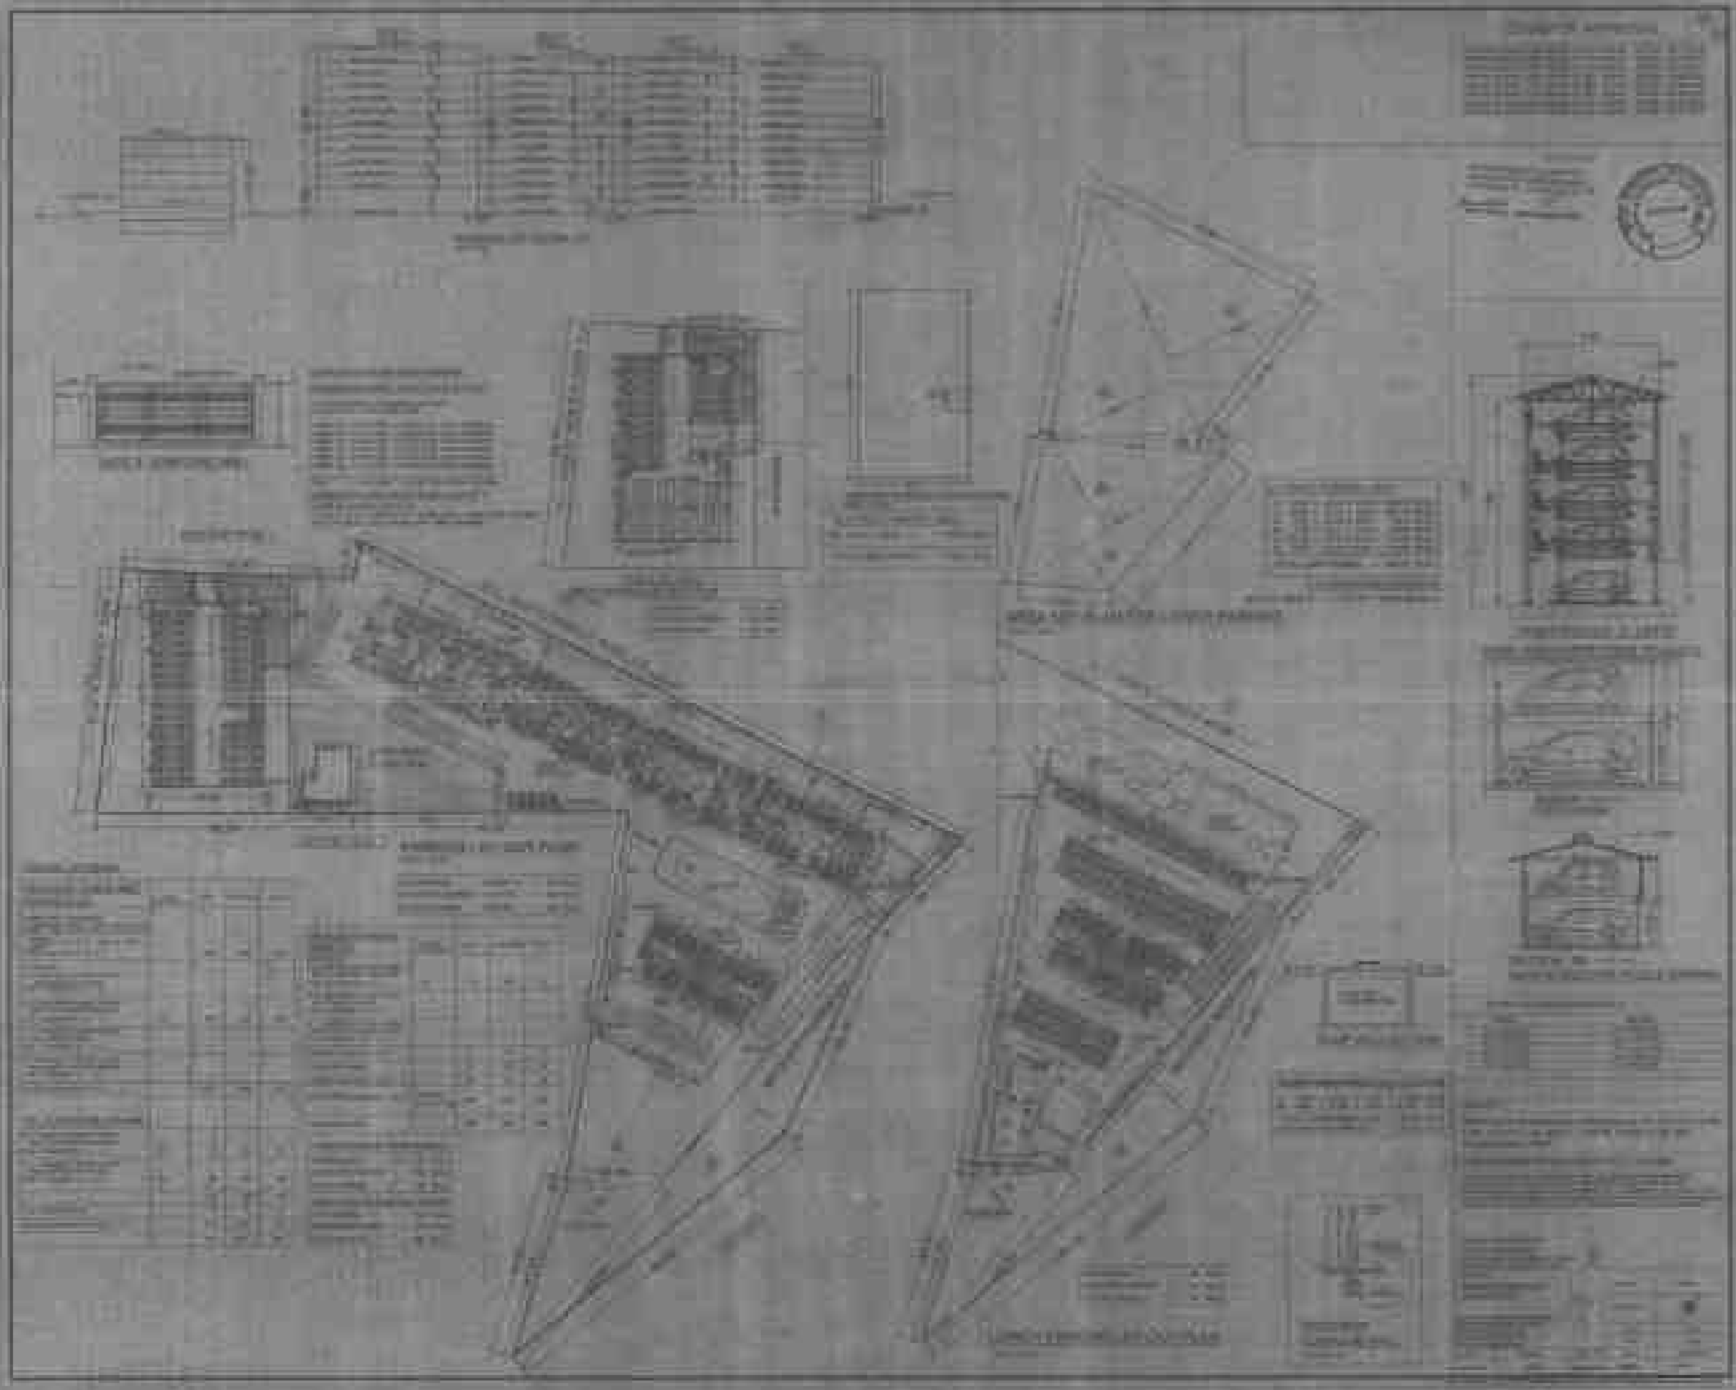

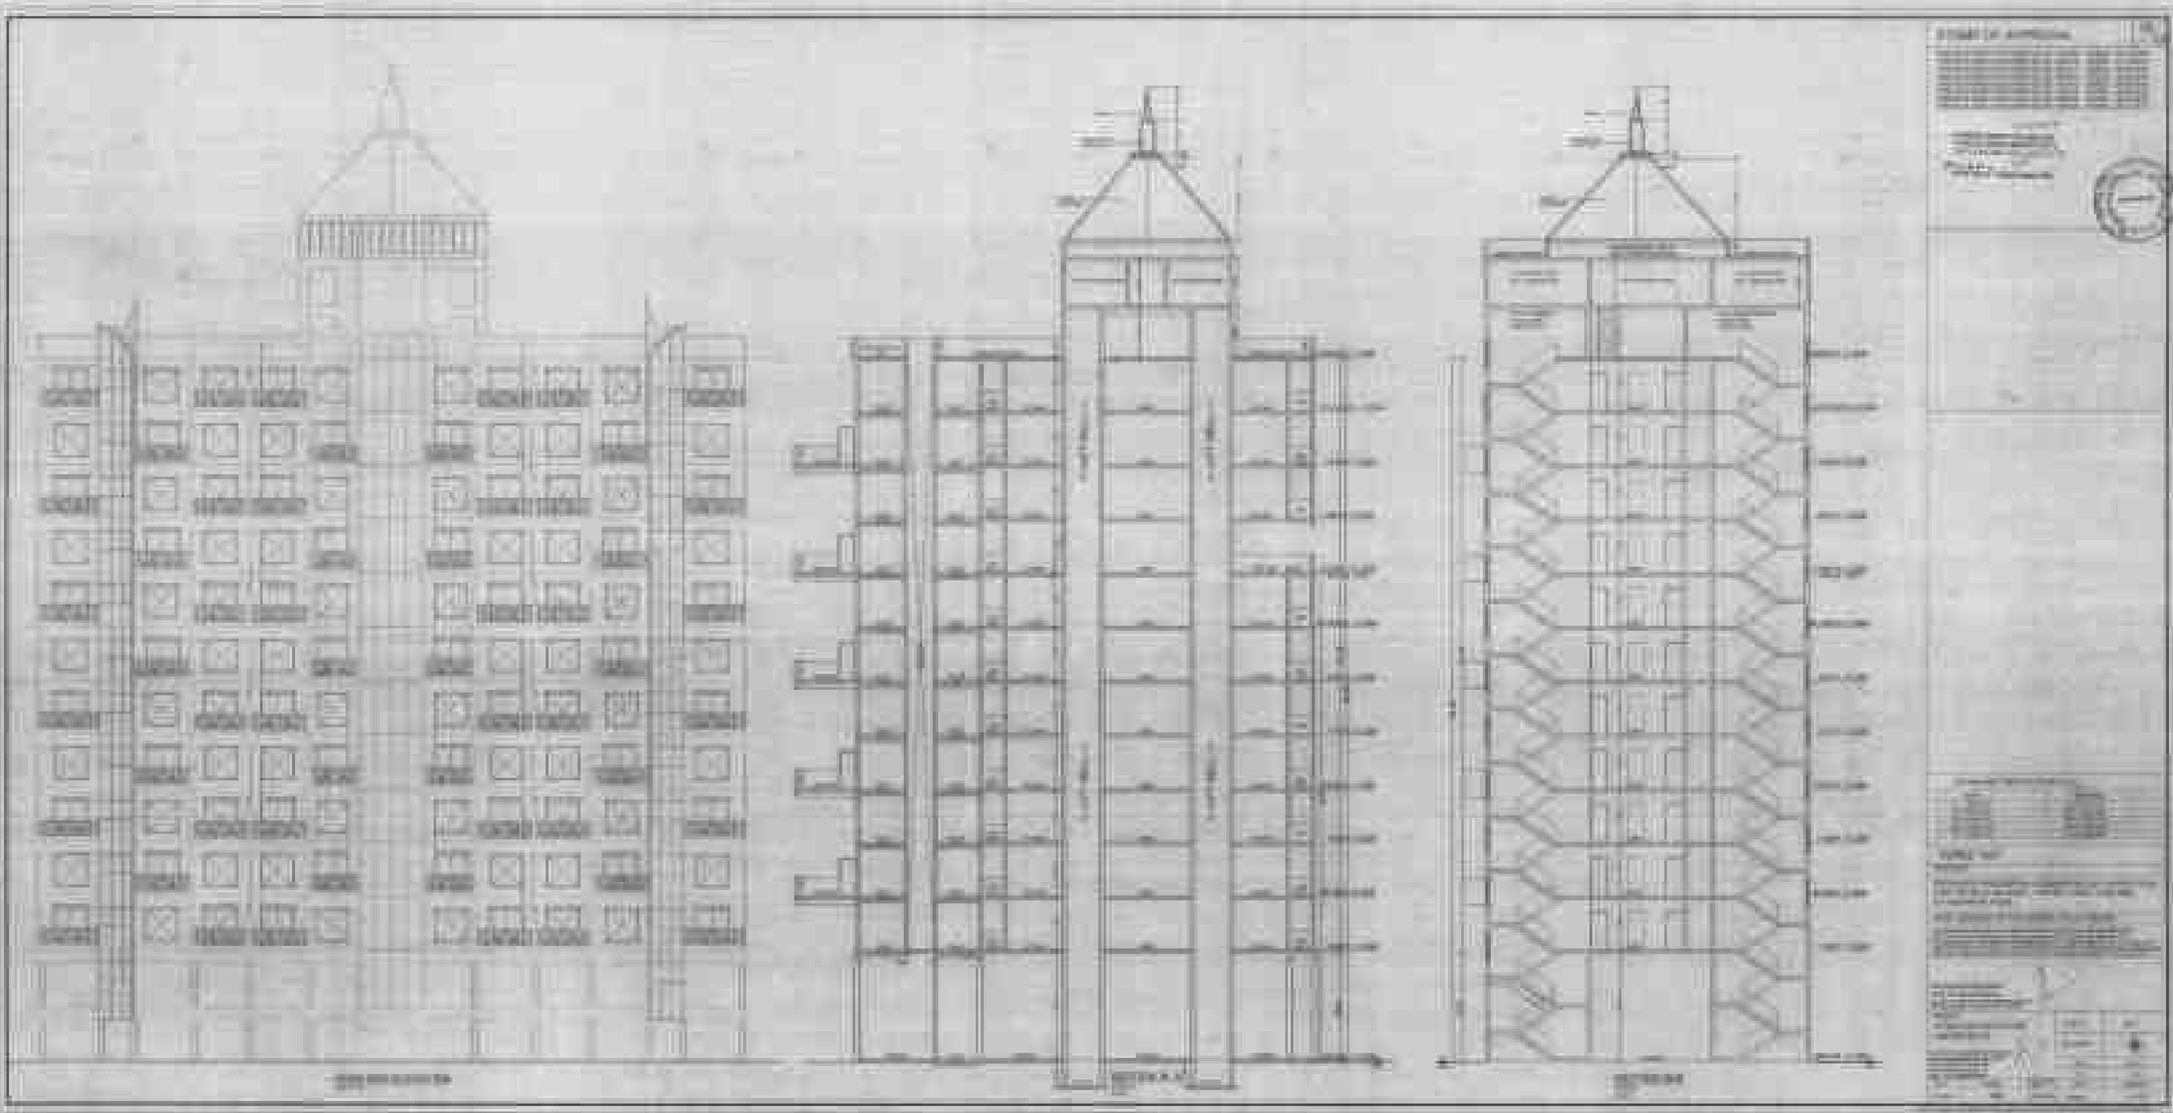

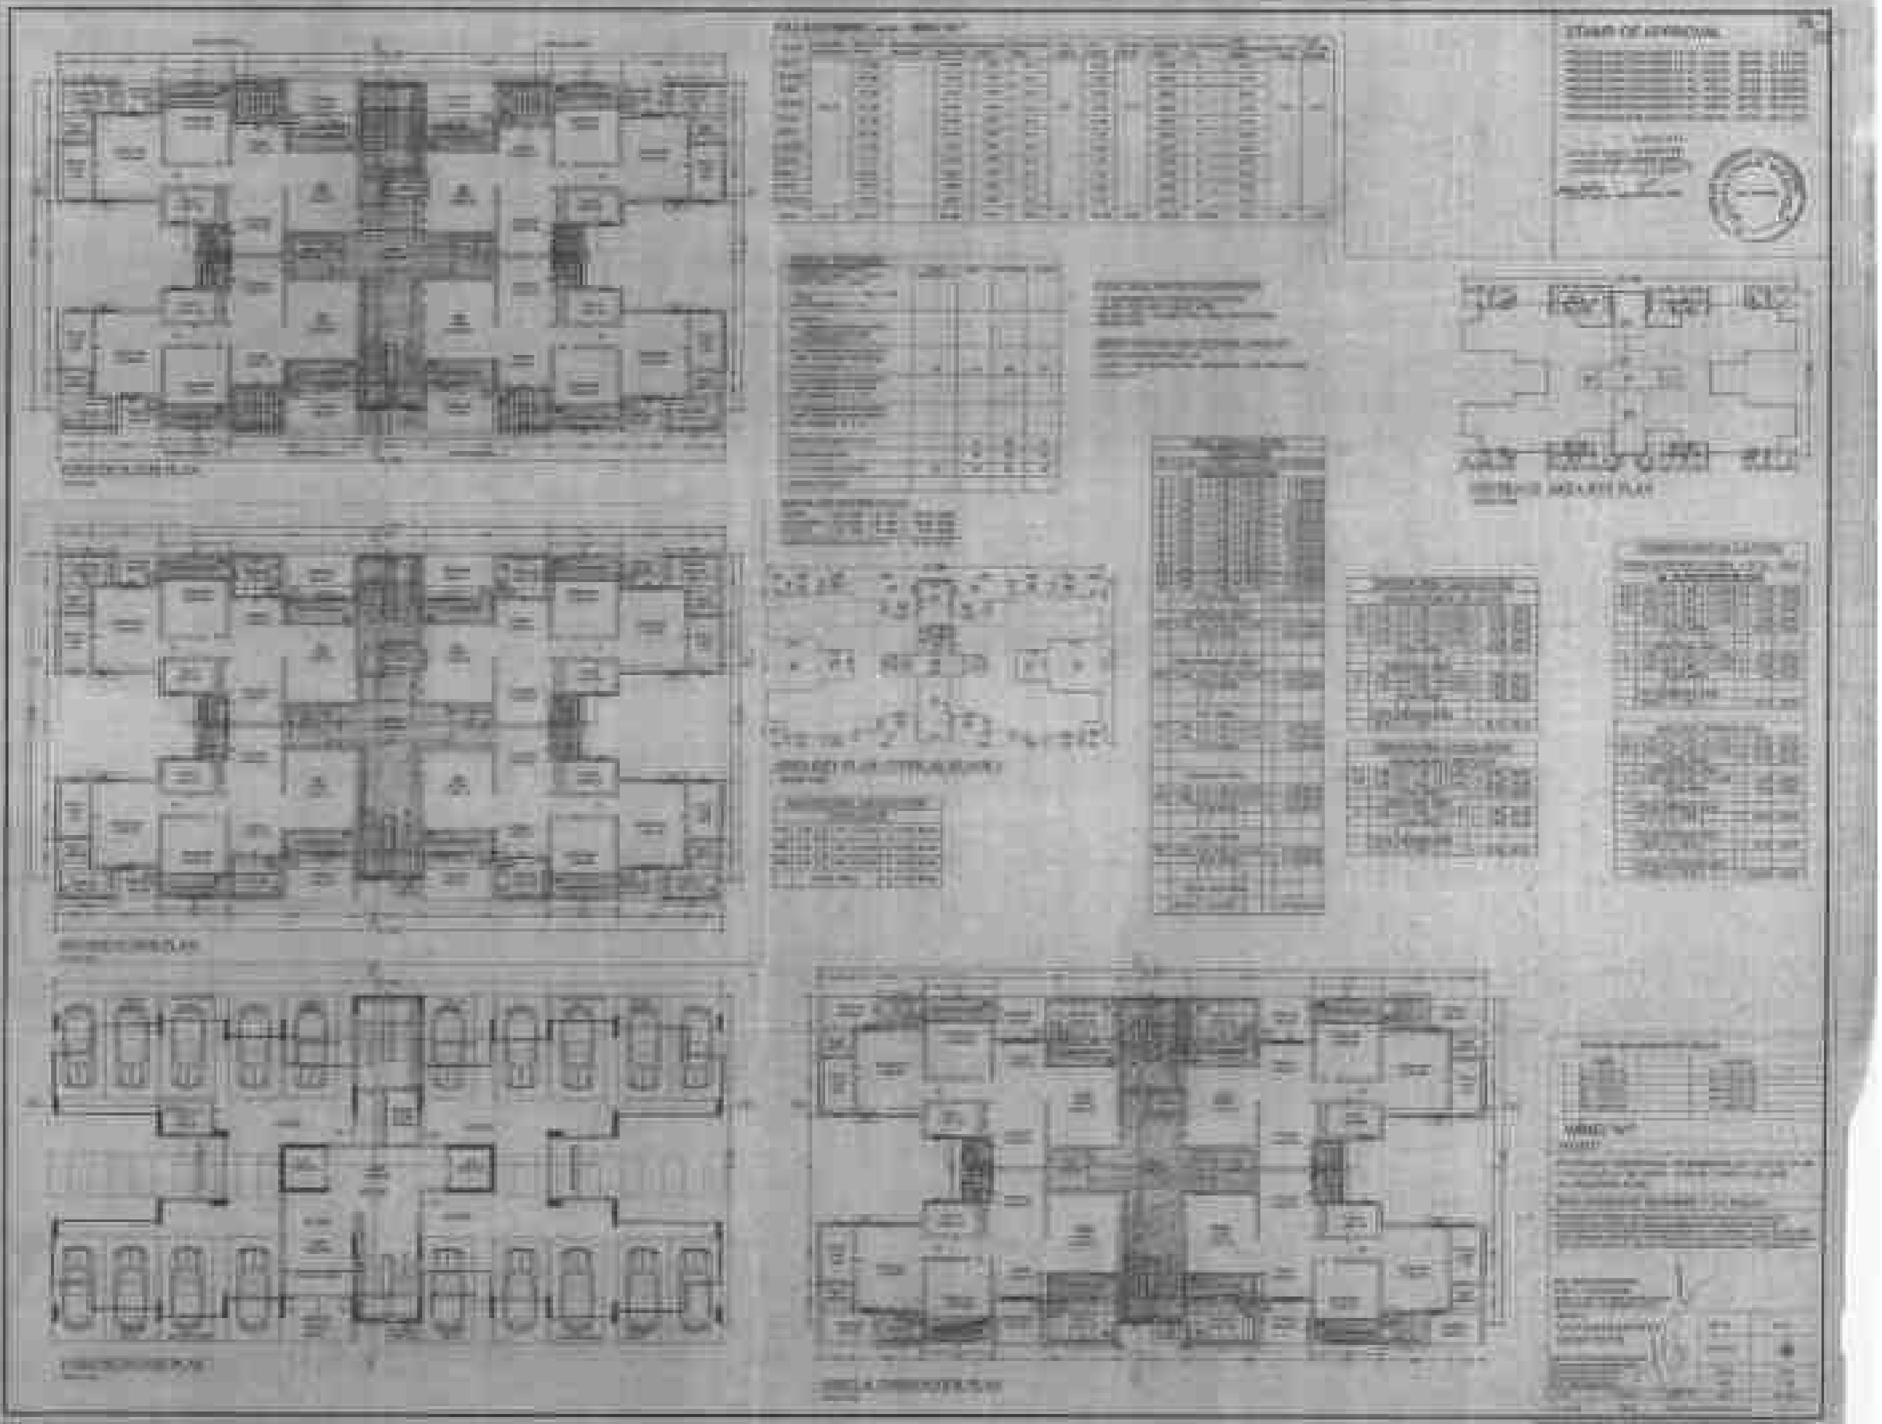
STAMP OF APPROVAL
WING "A"

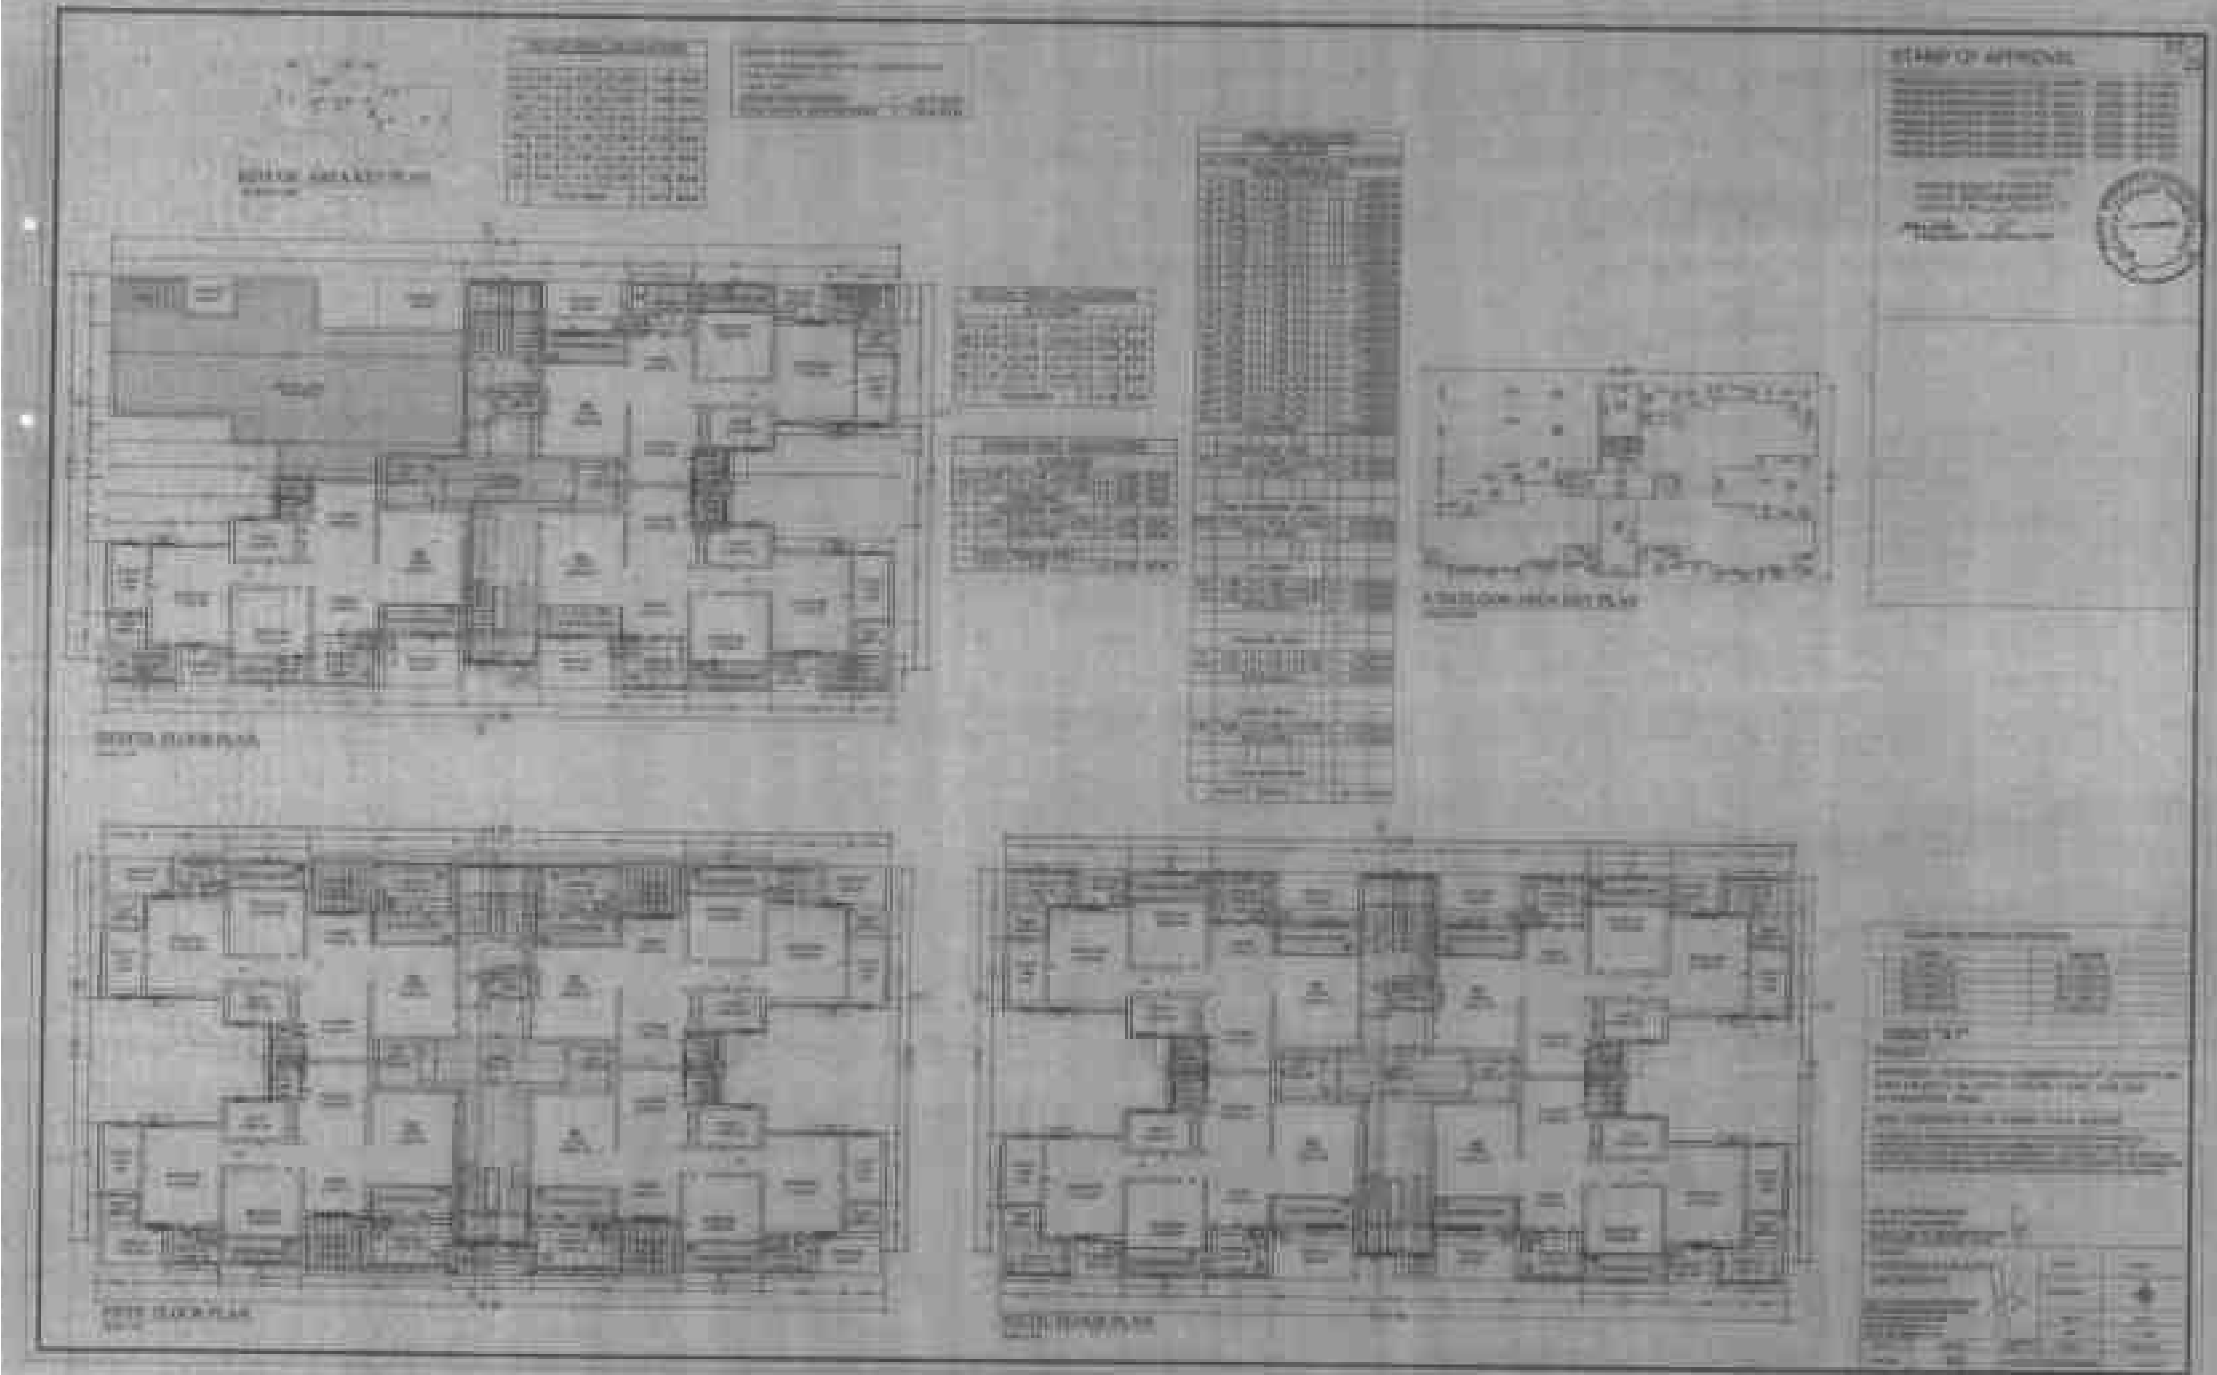
STAMP OF APPROVAL
FIFTH FLOOR PLAN

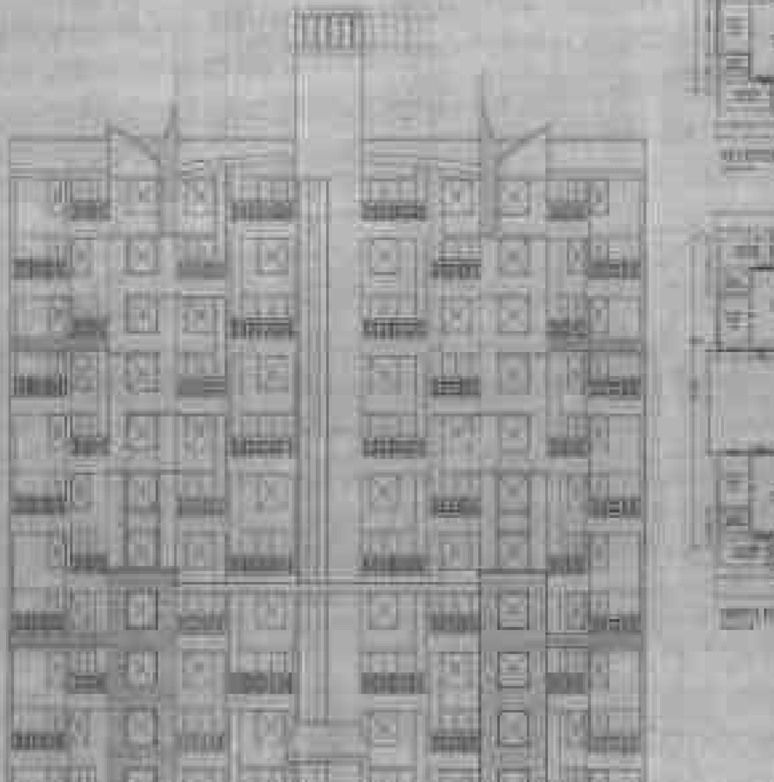

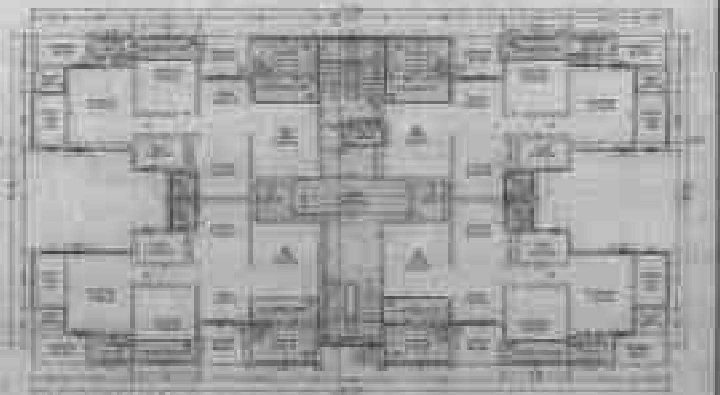

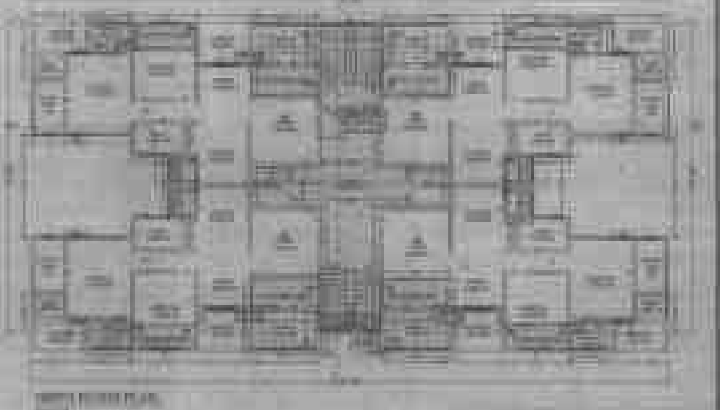

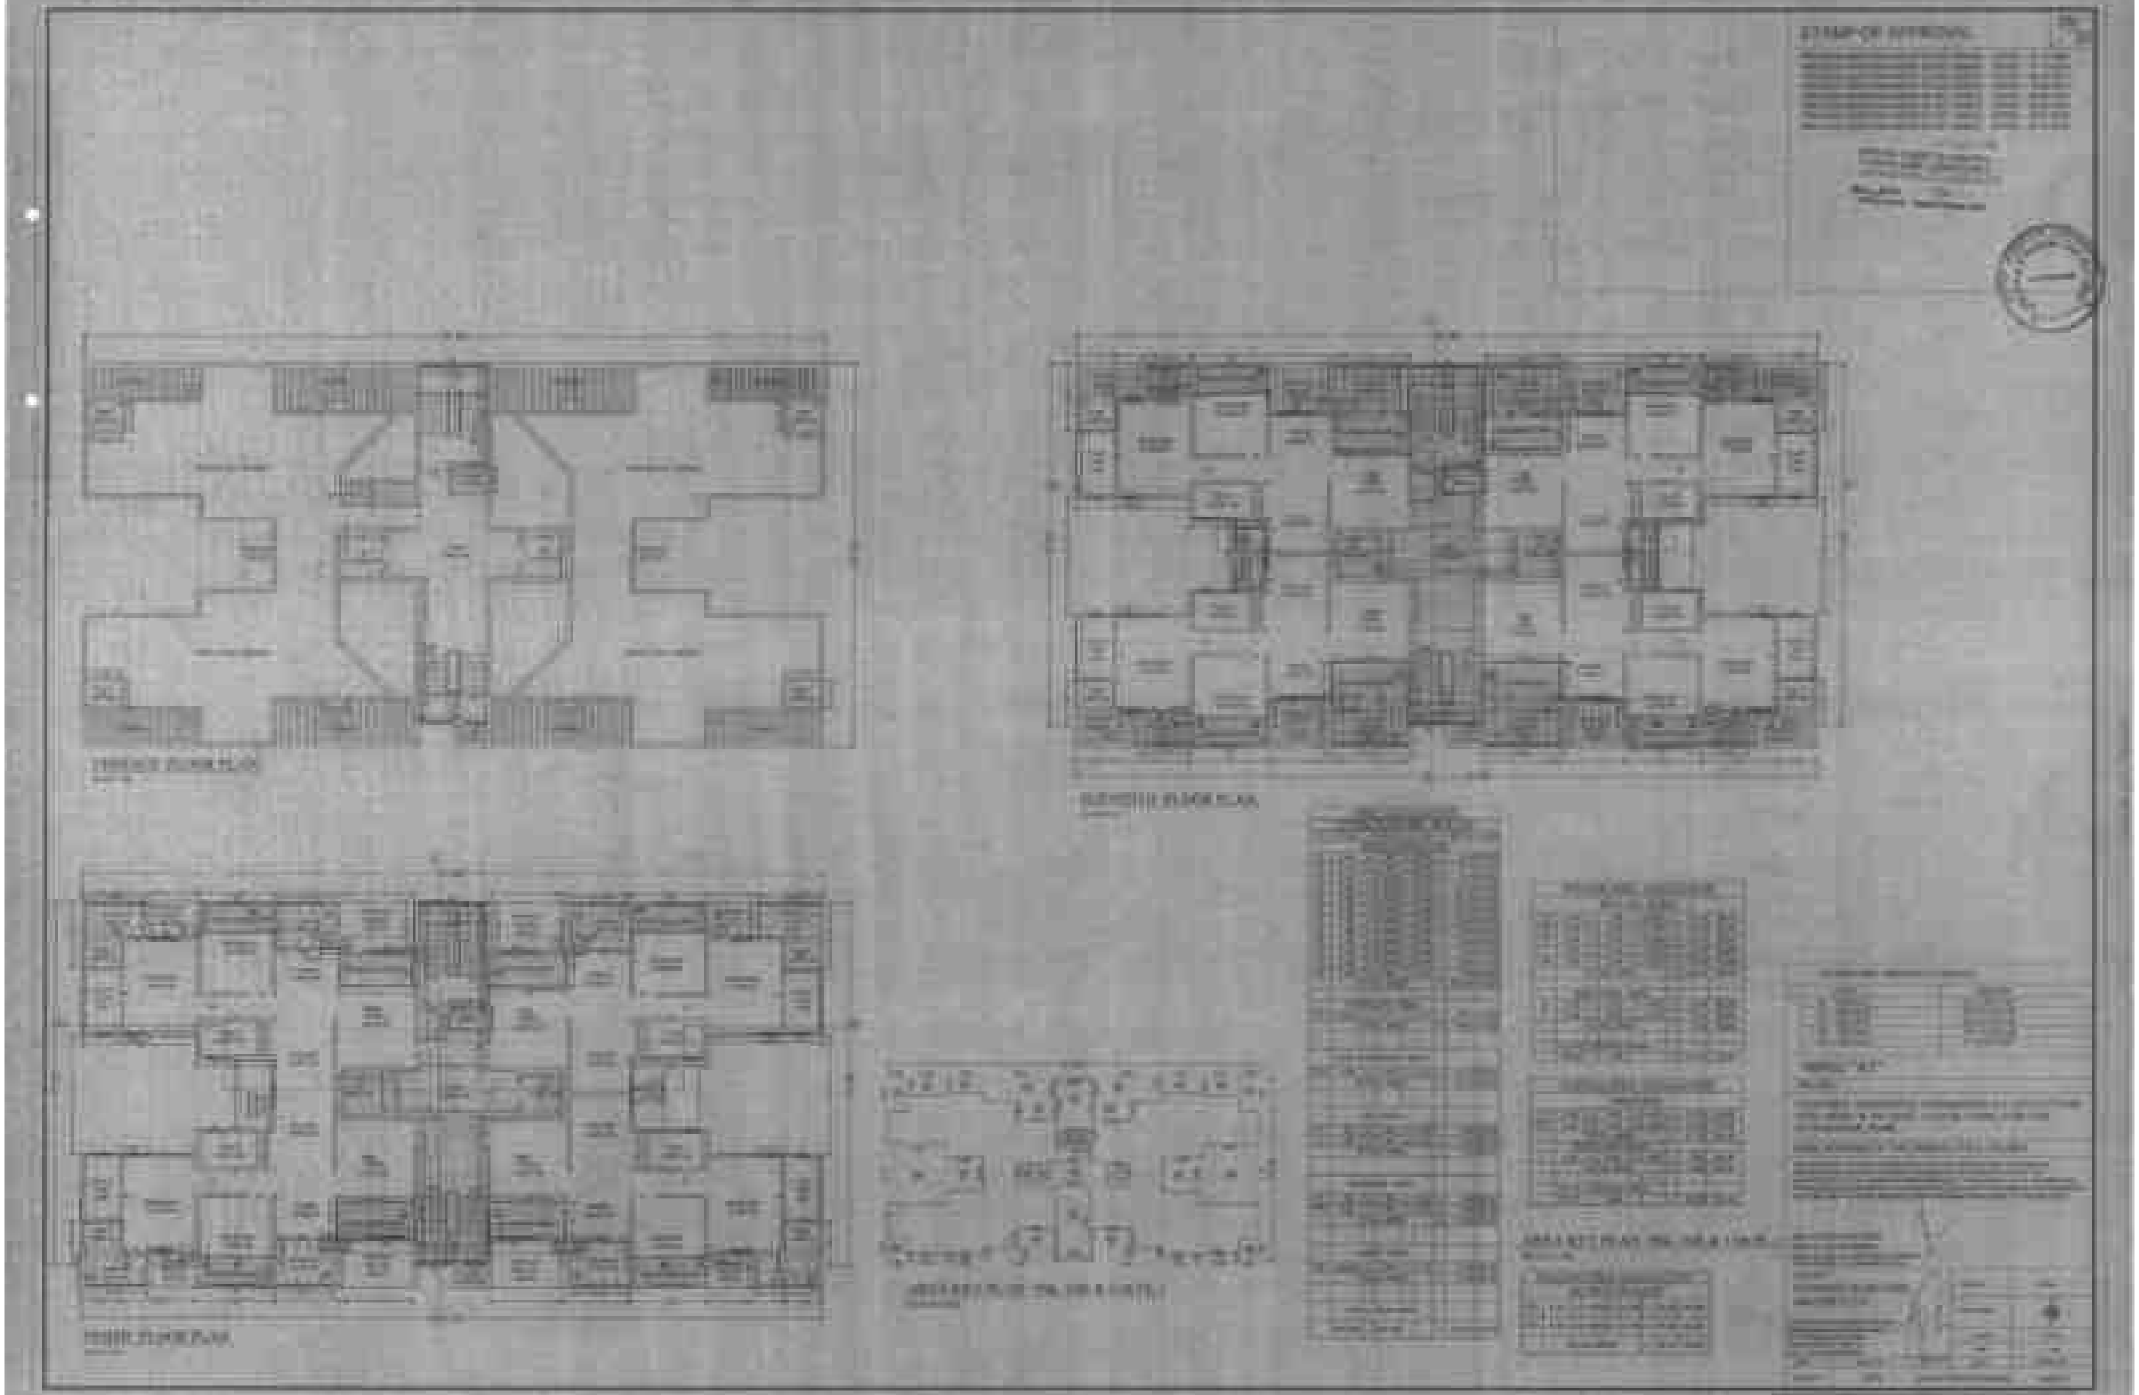
STAMP OF APPROVAL
TERRACE FLOOR PLAN
ELEVENTH FLOOR PLAN

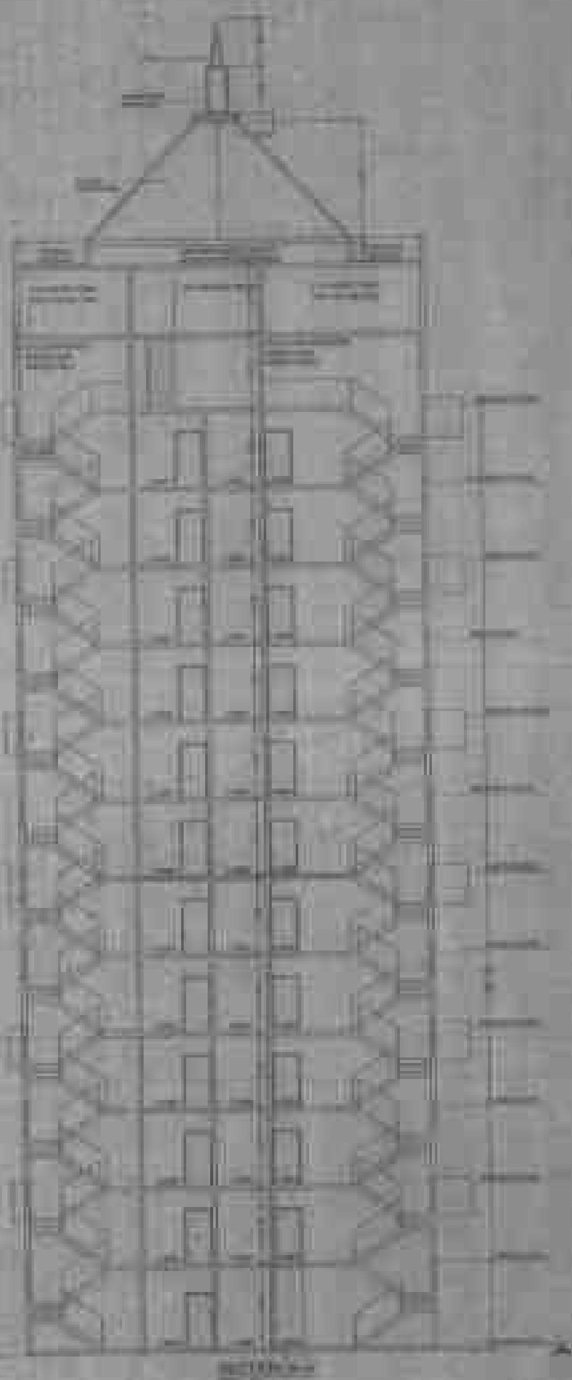

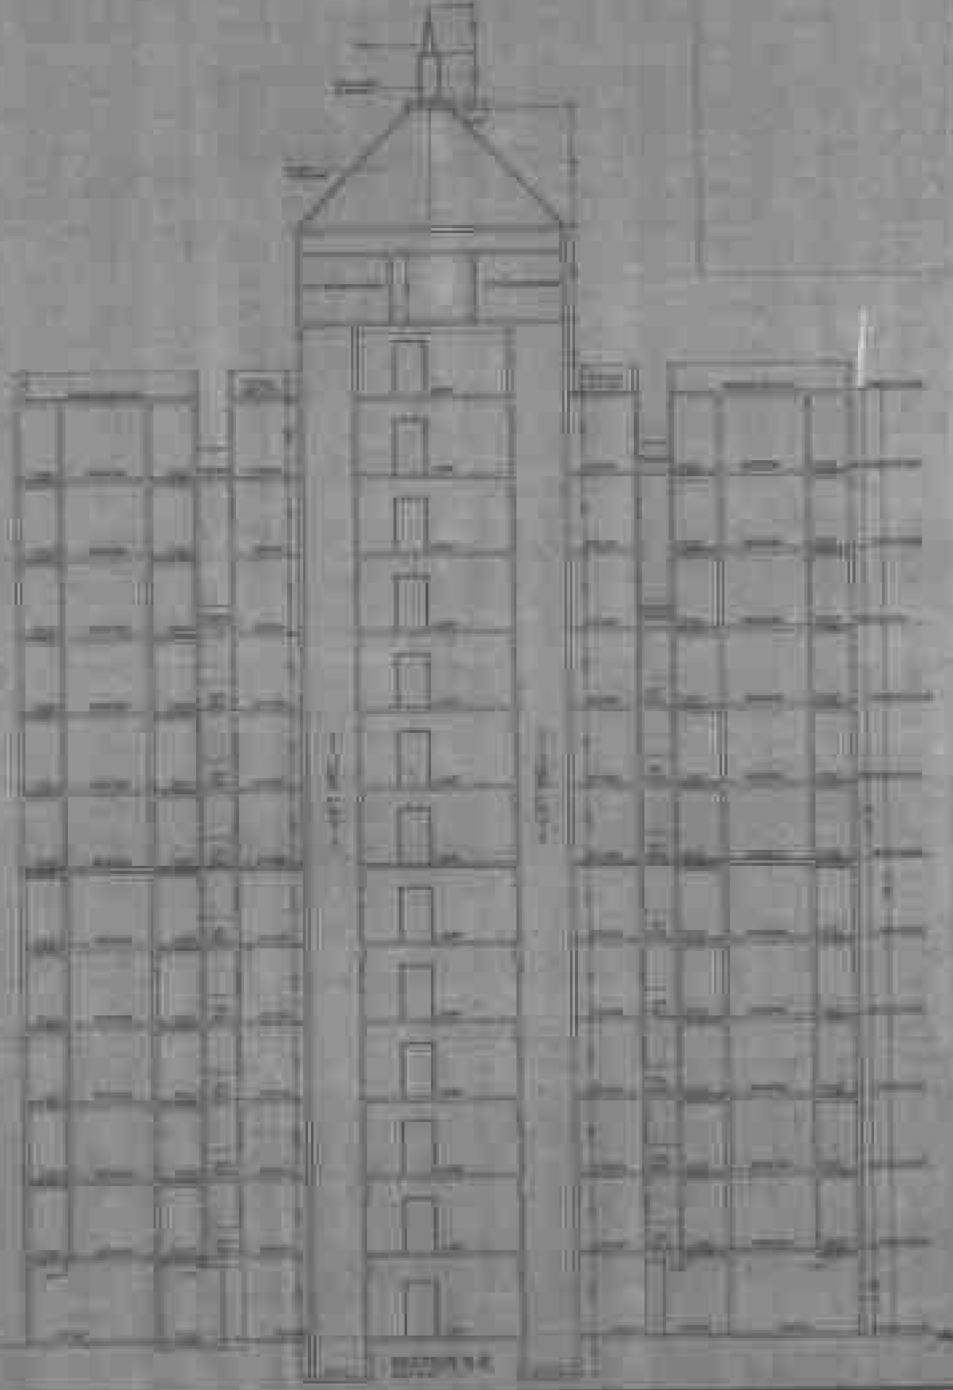

STAMP OF APPROVAL

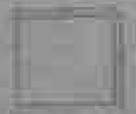

LIFT [illegible] KEY PLAN

STAMP OF APPROVAL

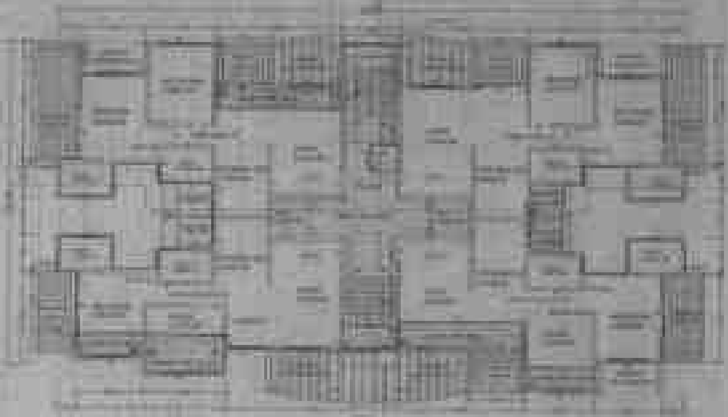

FIFTH FLOOR PLAN

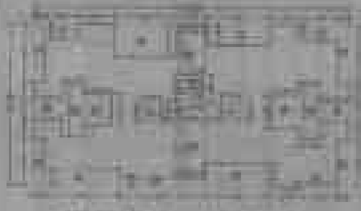

AREA KEY PLAN (TYPICAL FLOOR)

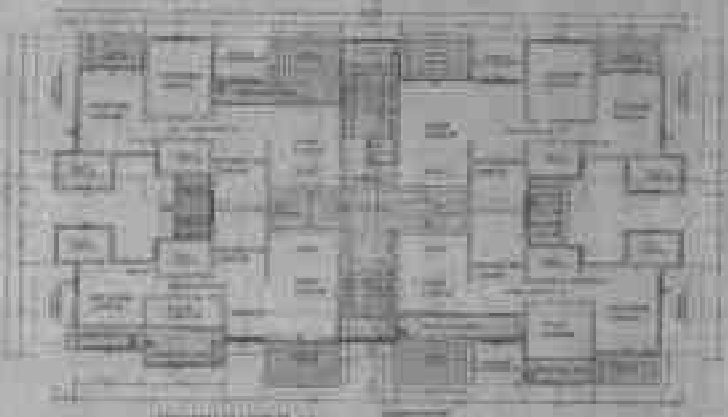

SECOND FLOOR PLAN

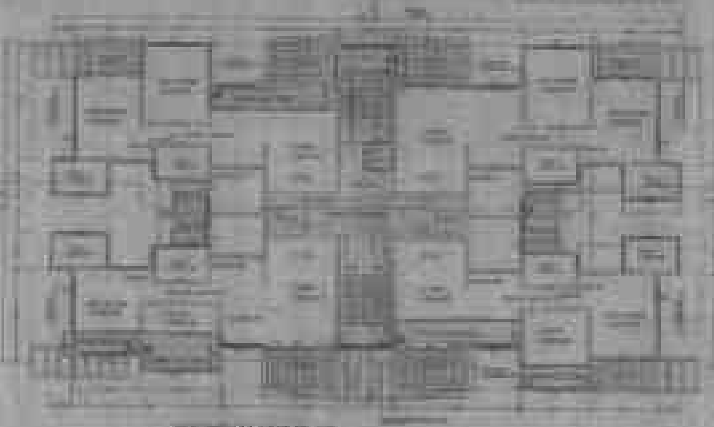

FOURTH FLOOR PLAN

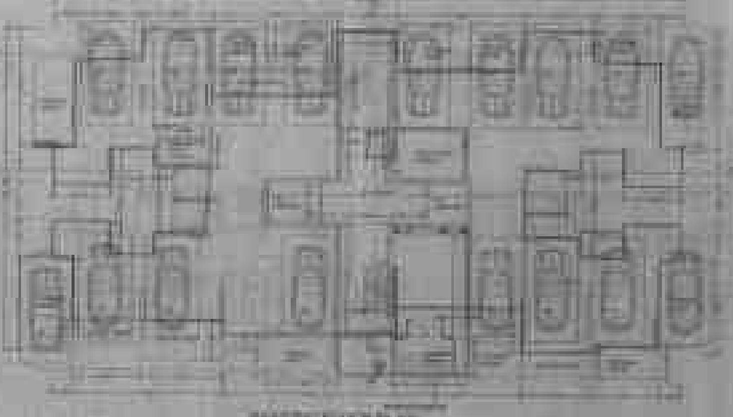

PARKING FLOOR PLAN

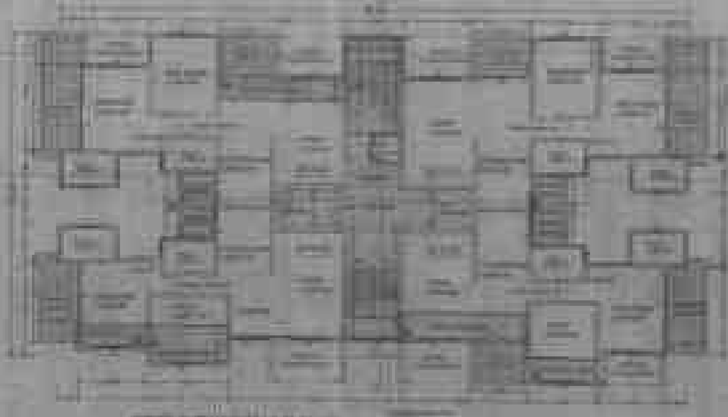

FIRST & THIRD FLOOR PLAN

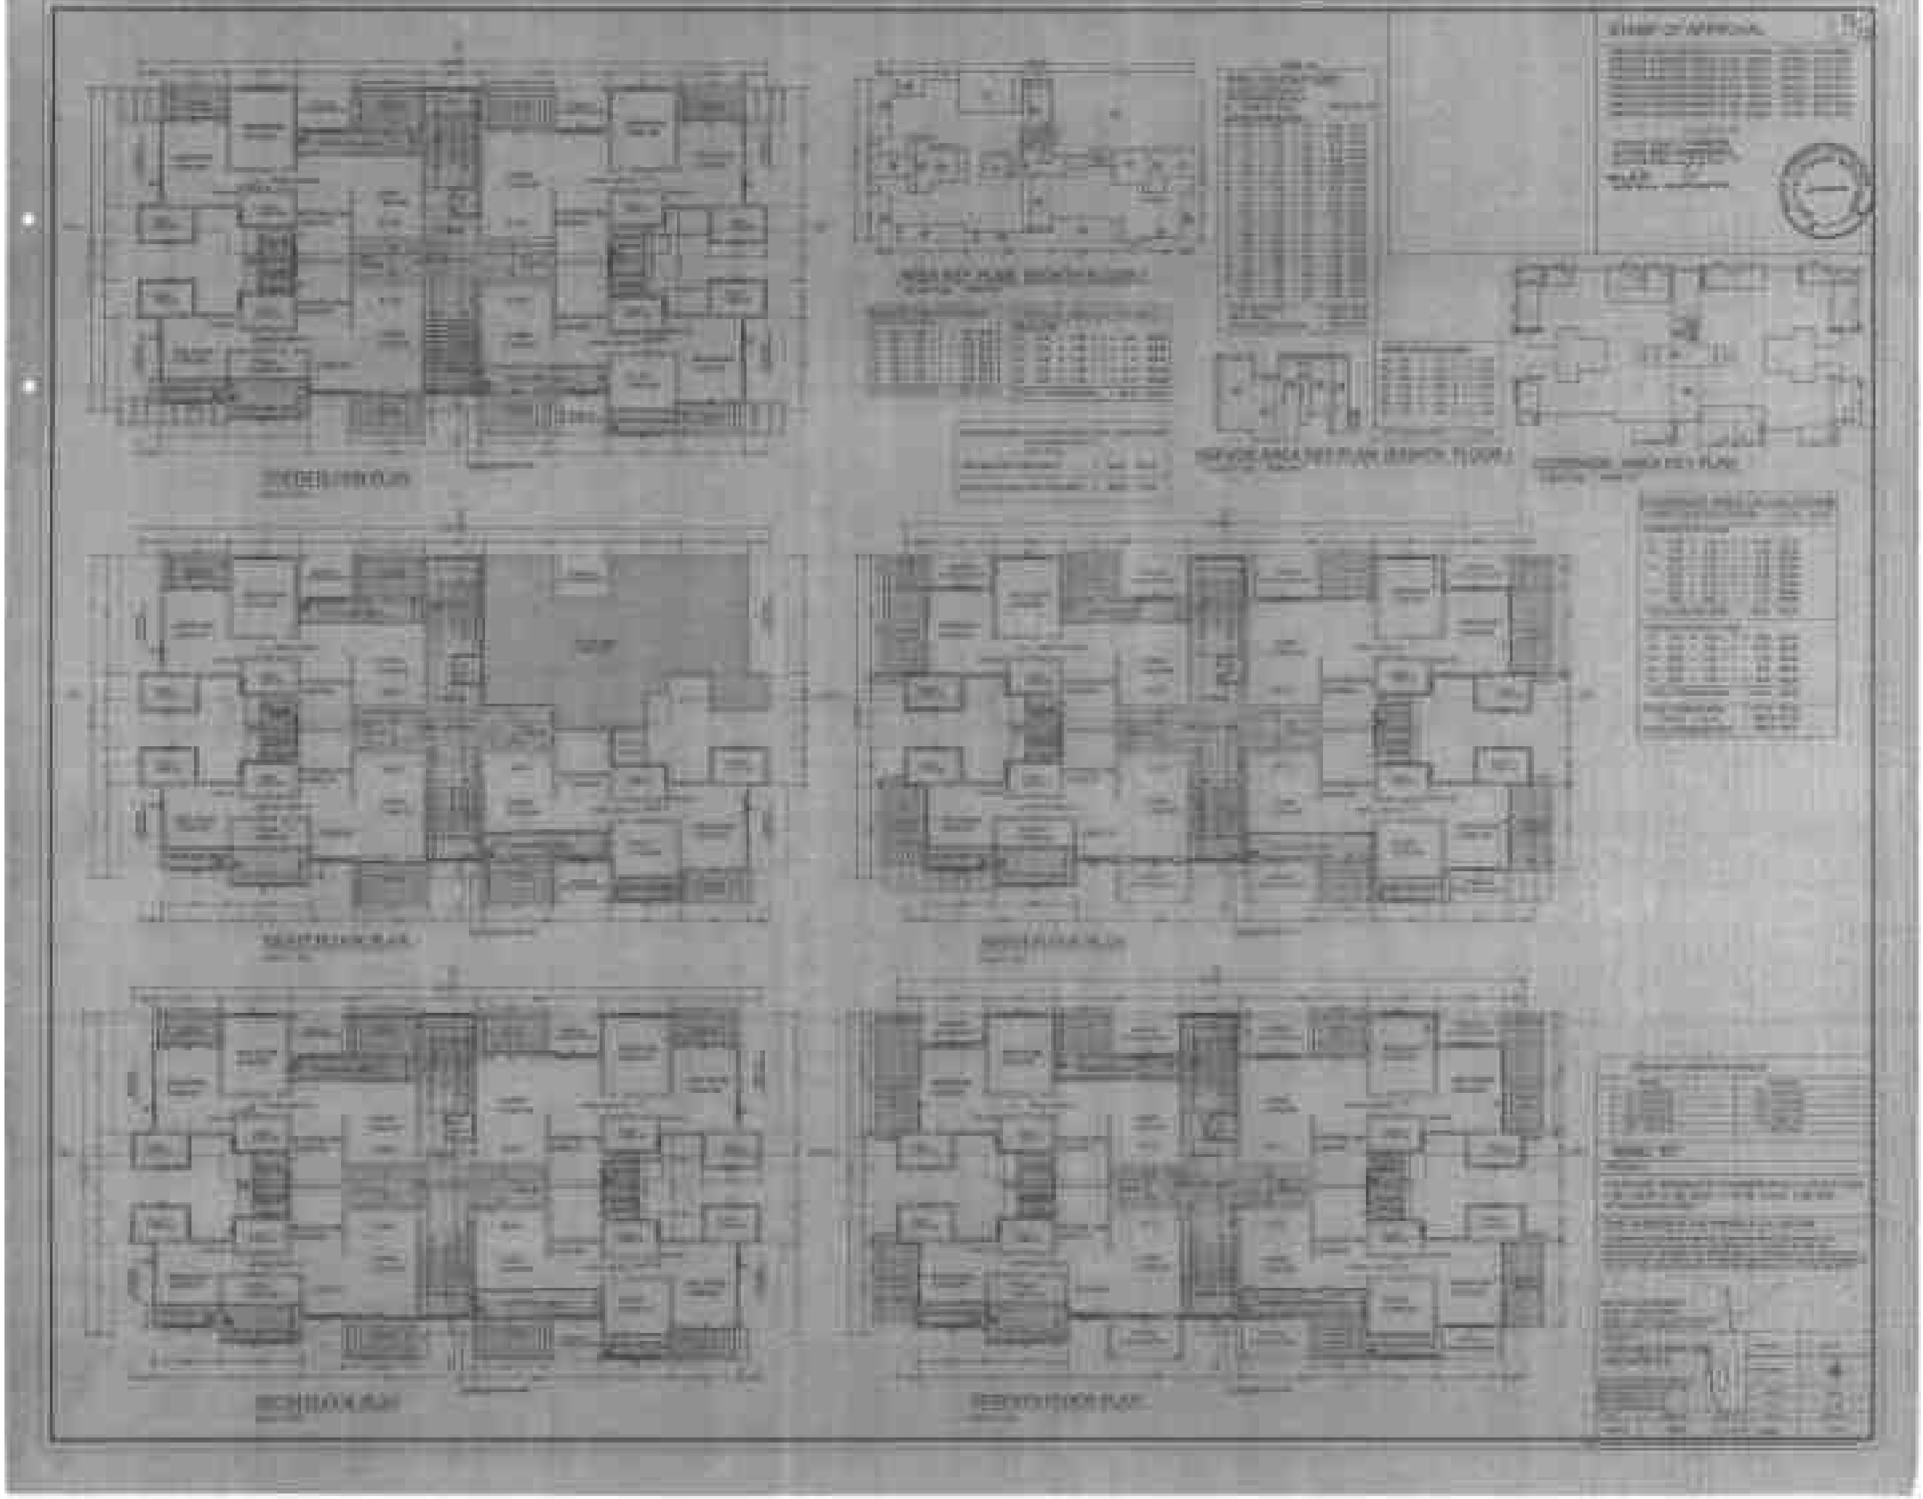
STAMP OF APPROVAL
SERVICE AREA KEY PLAN (EIGHTH FLOOR)
SEVENTH FLOOR PLAN

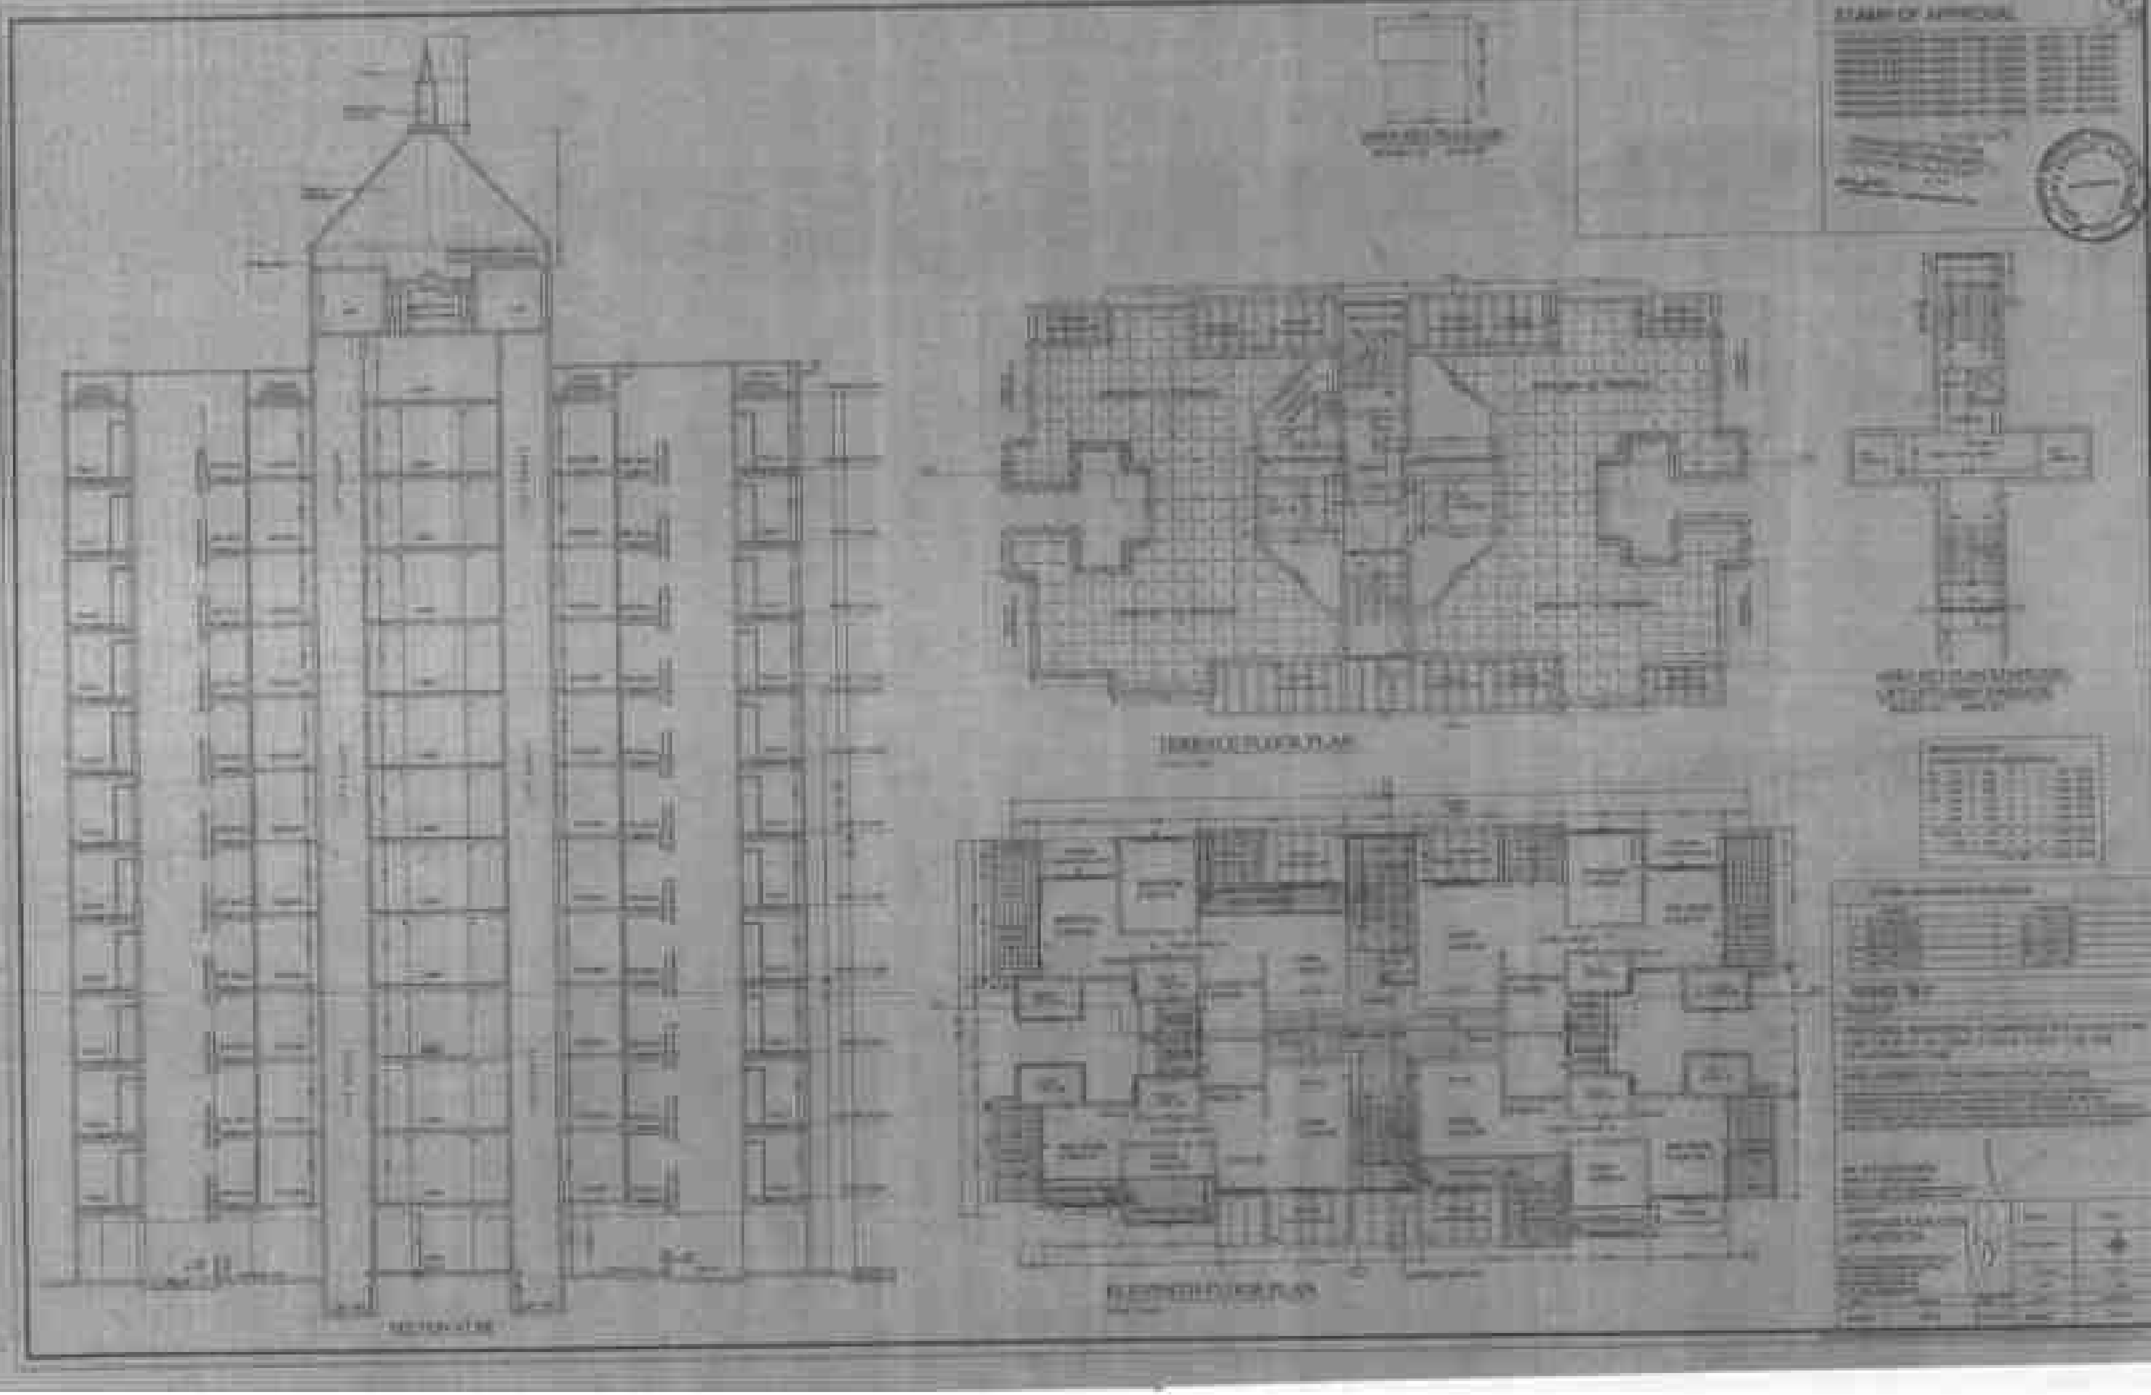
STAMP OF APPROVAL

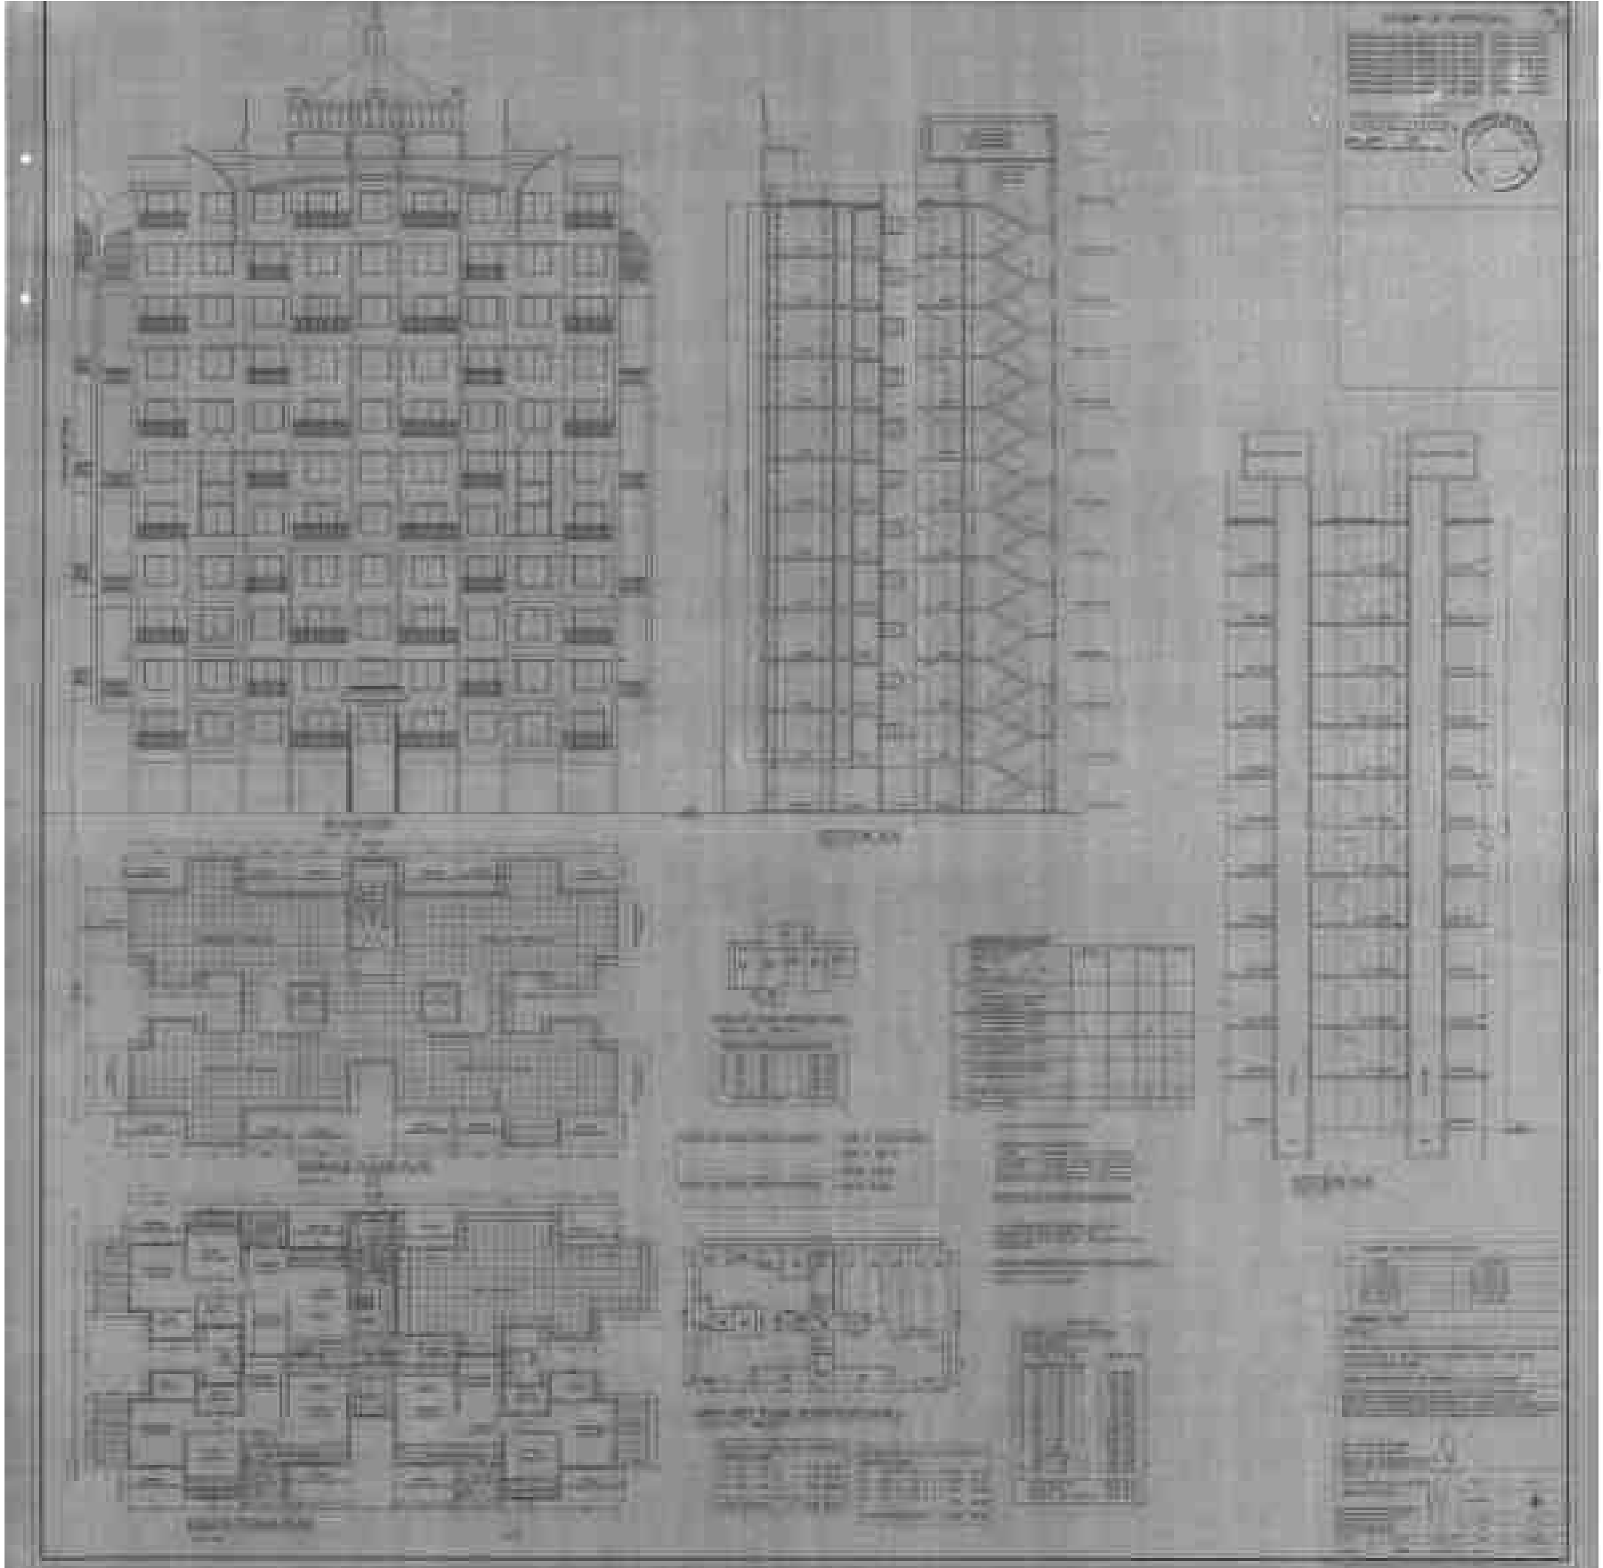

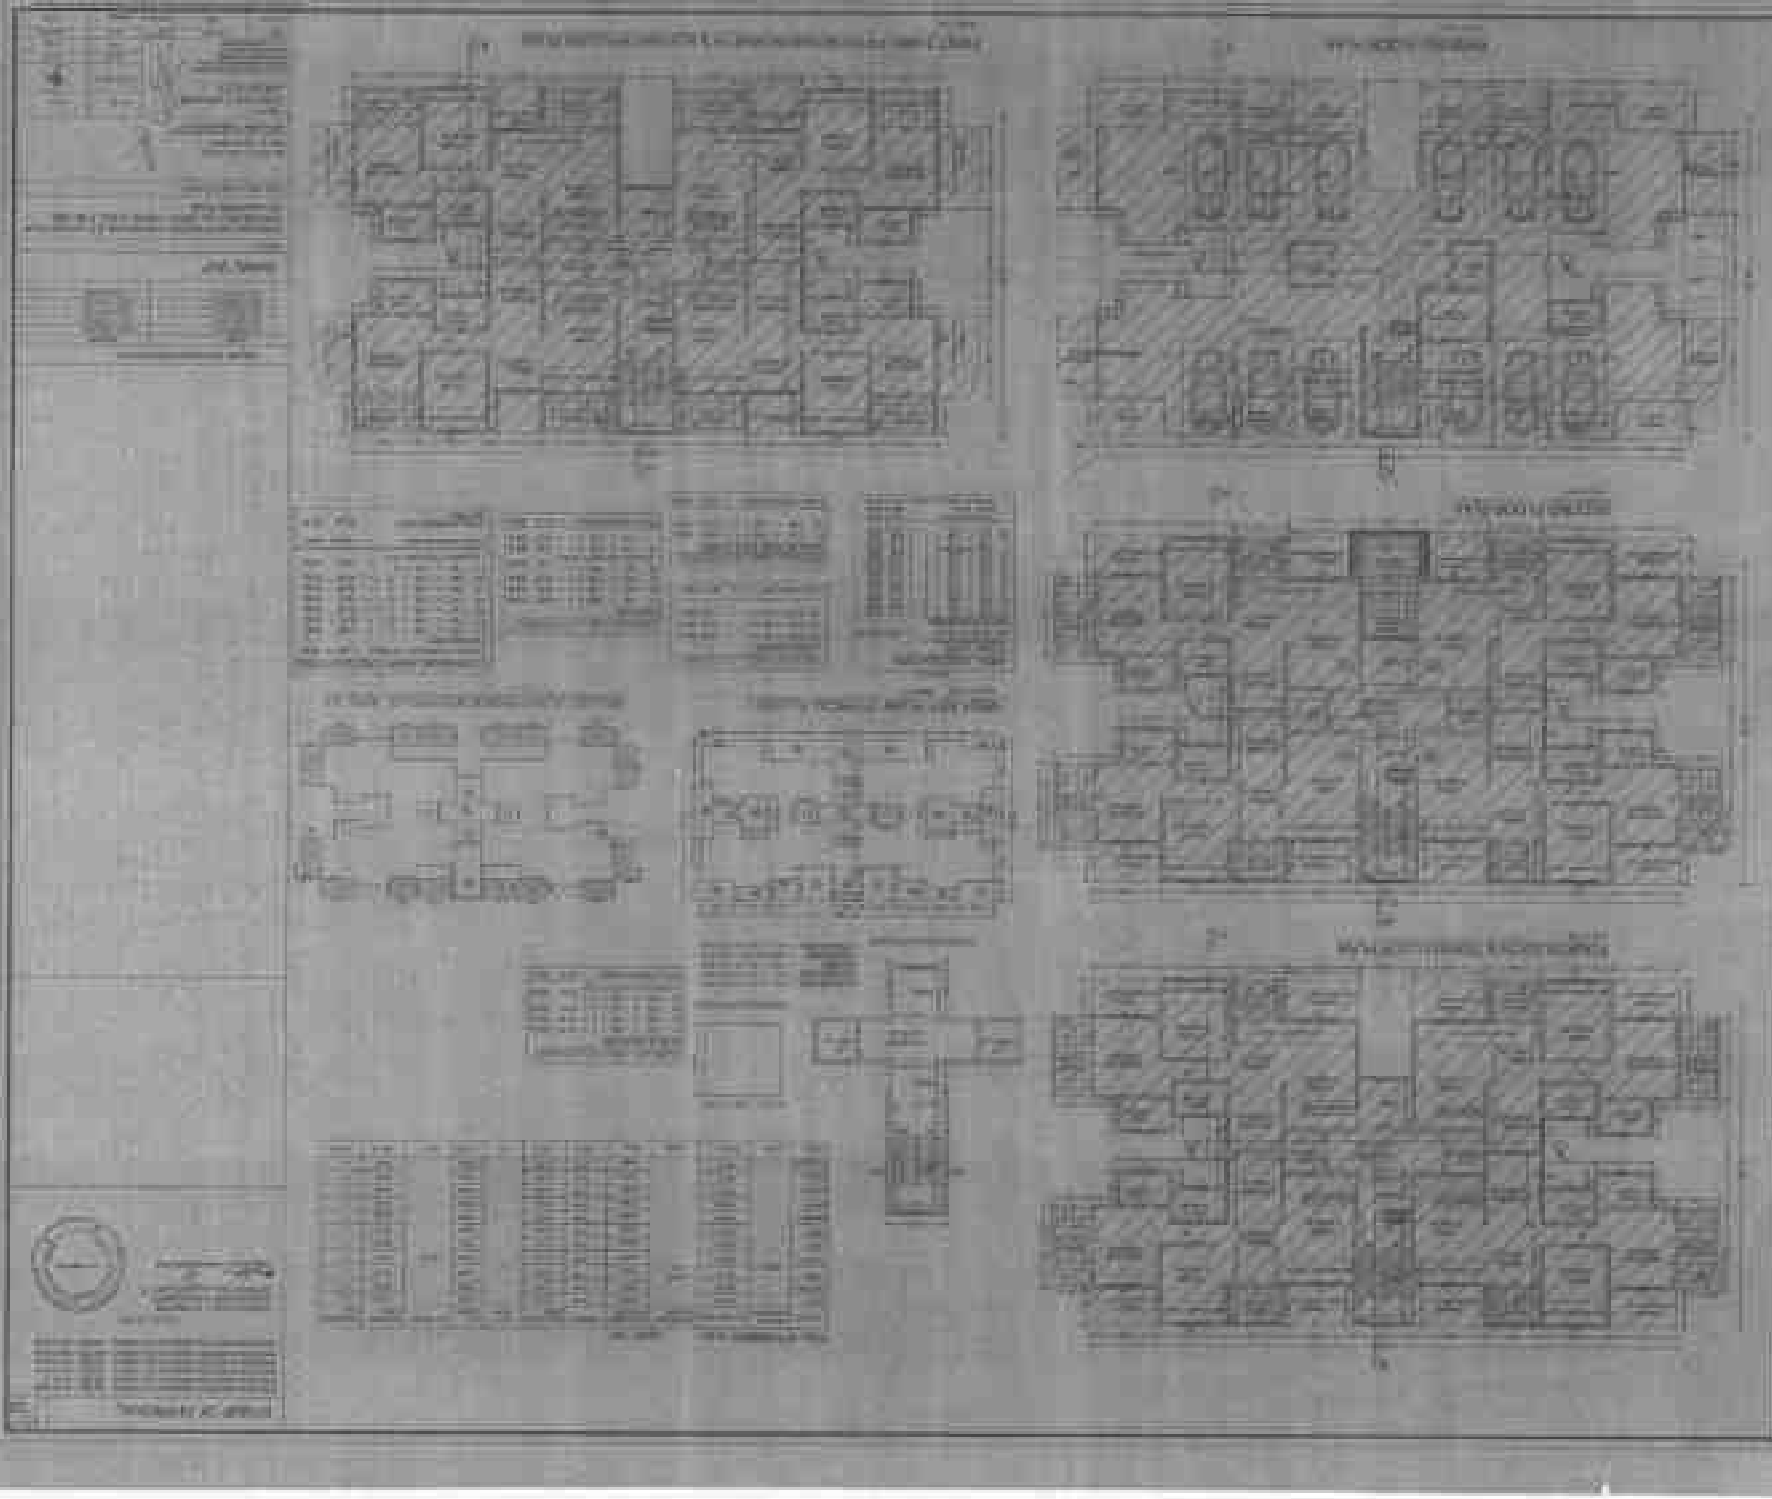

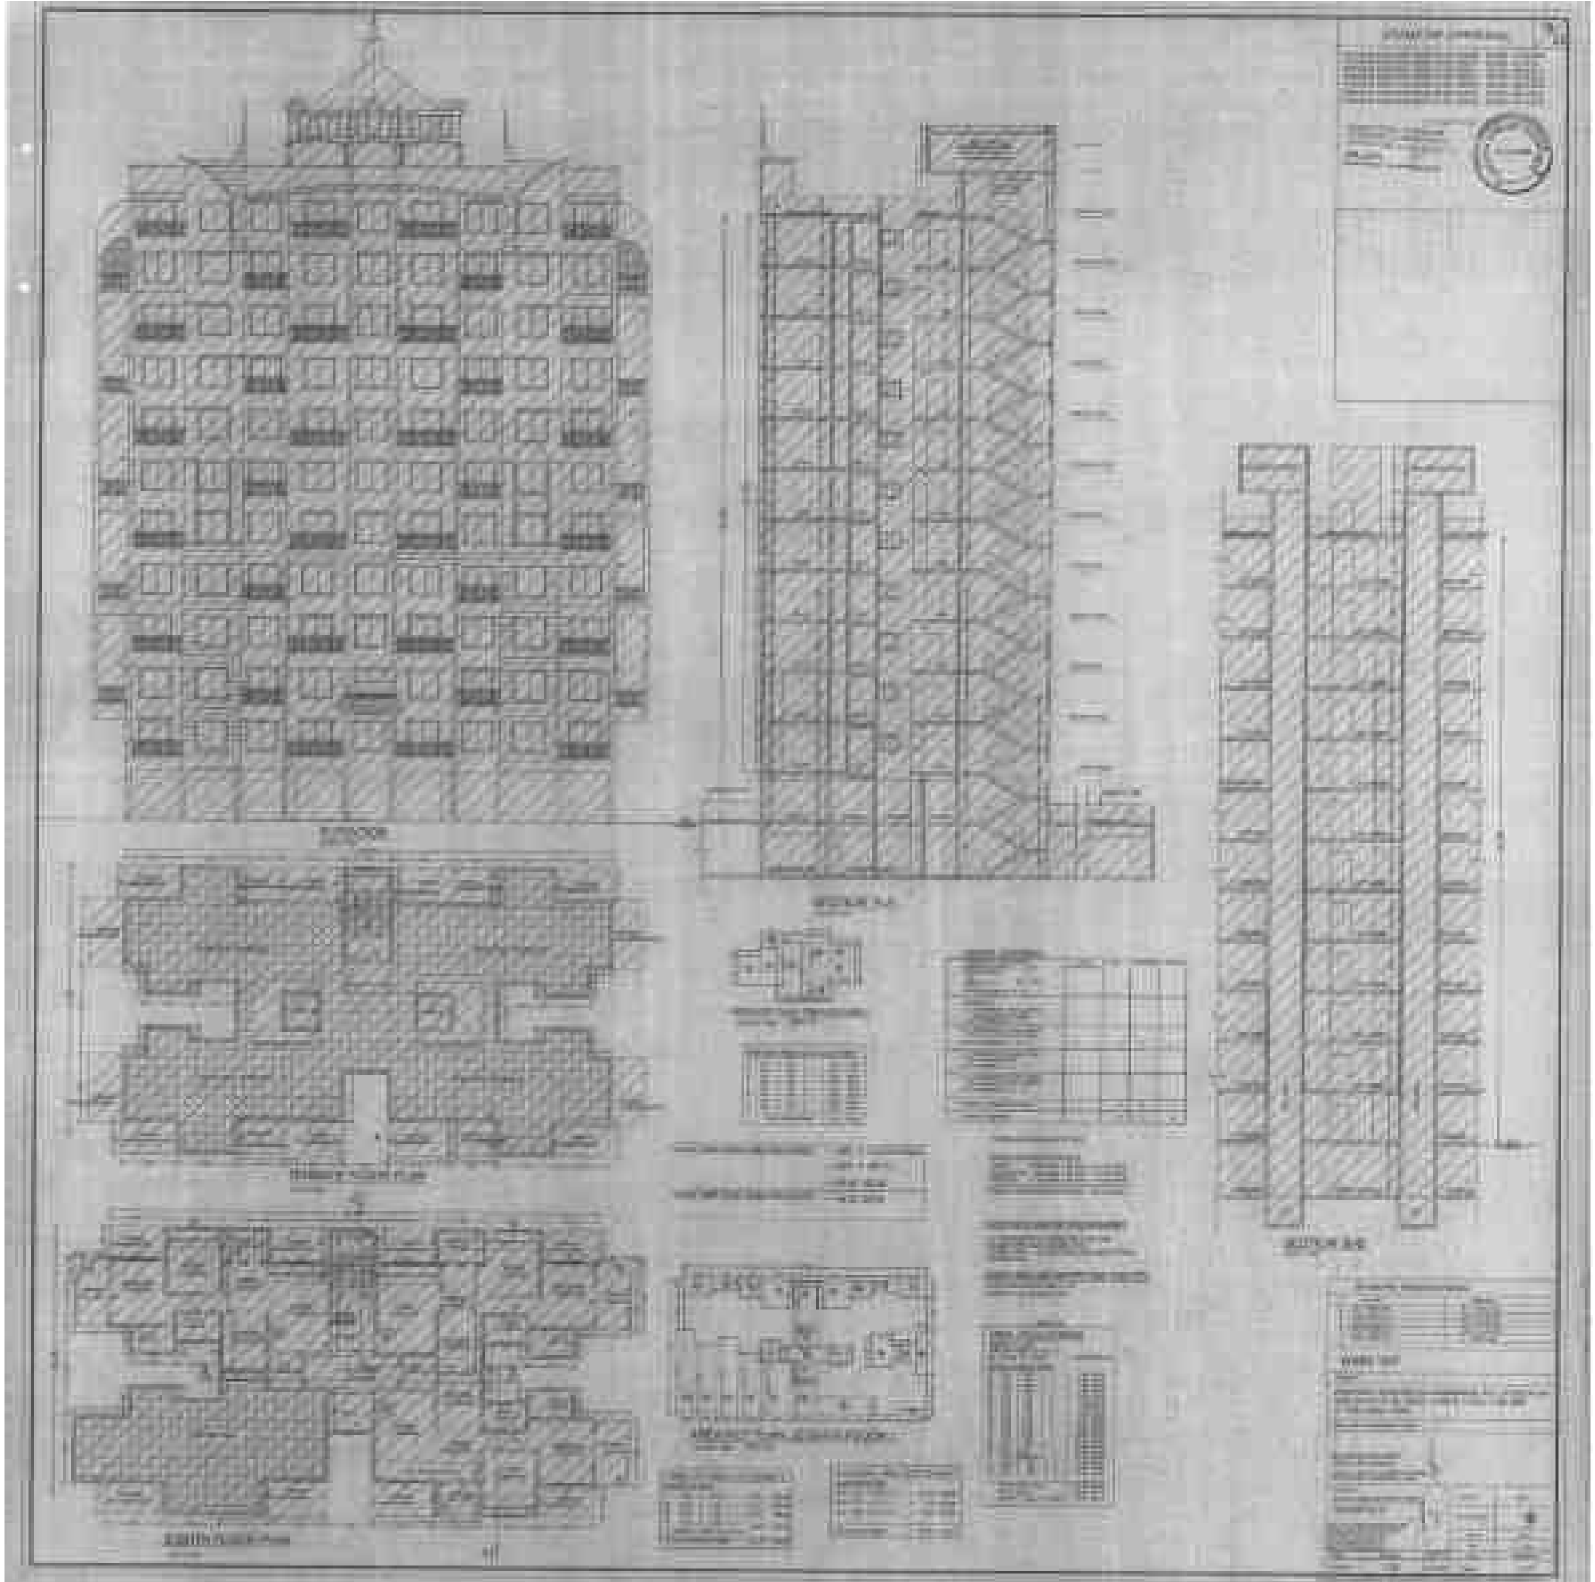

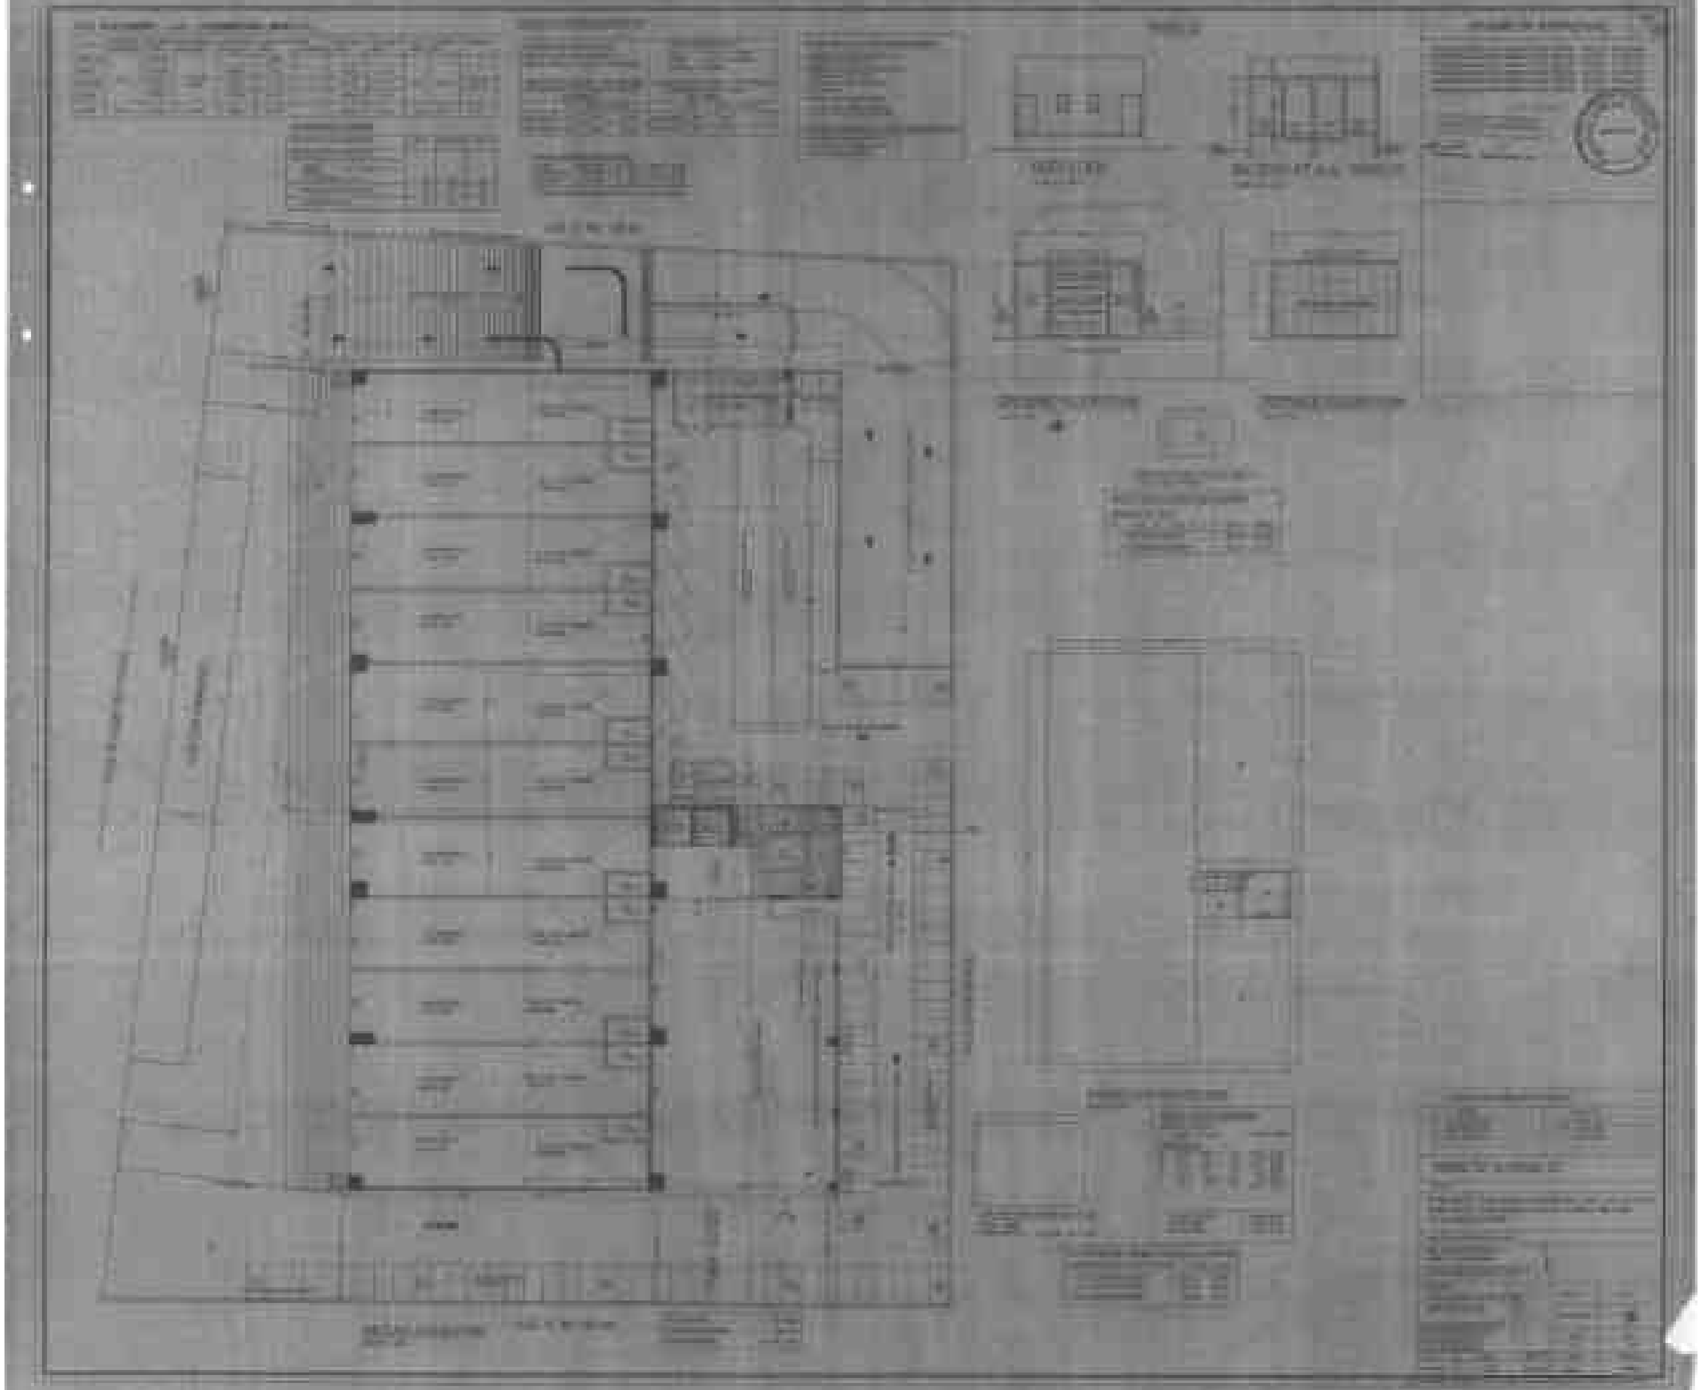

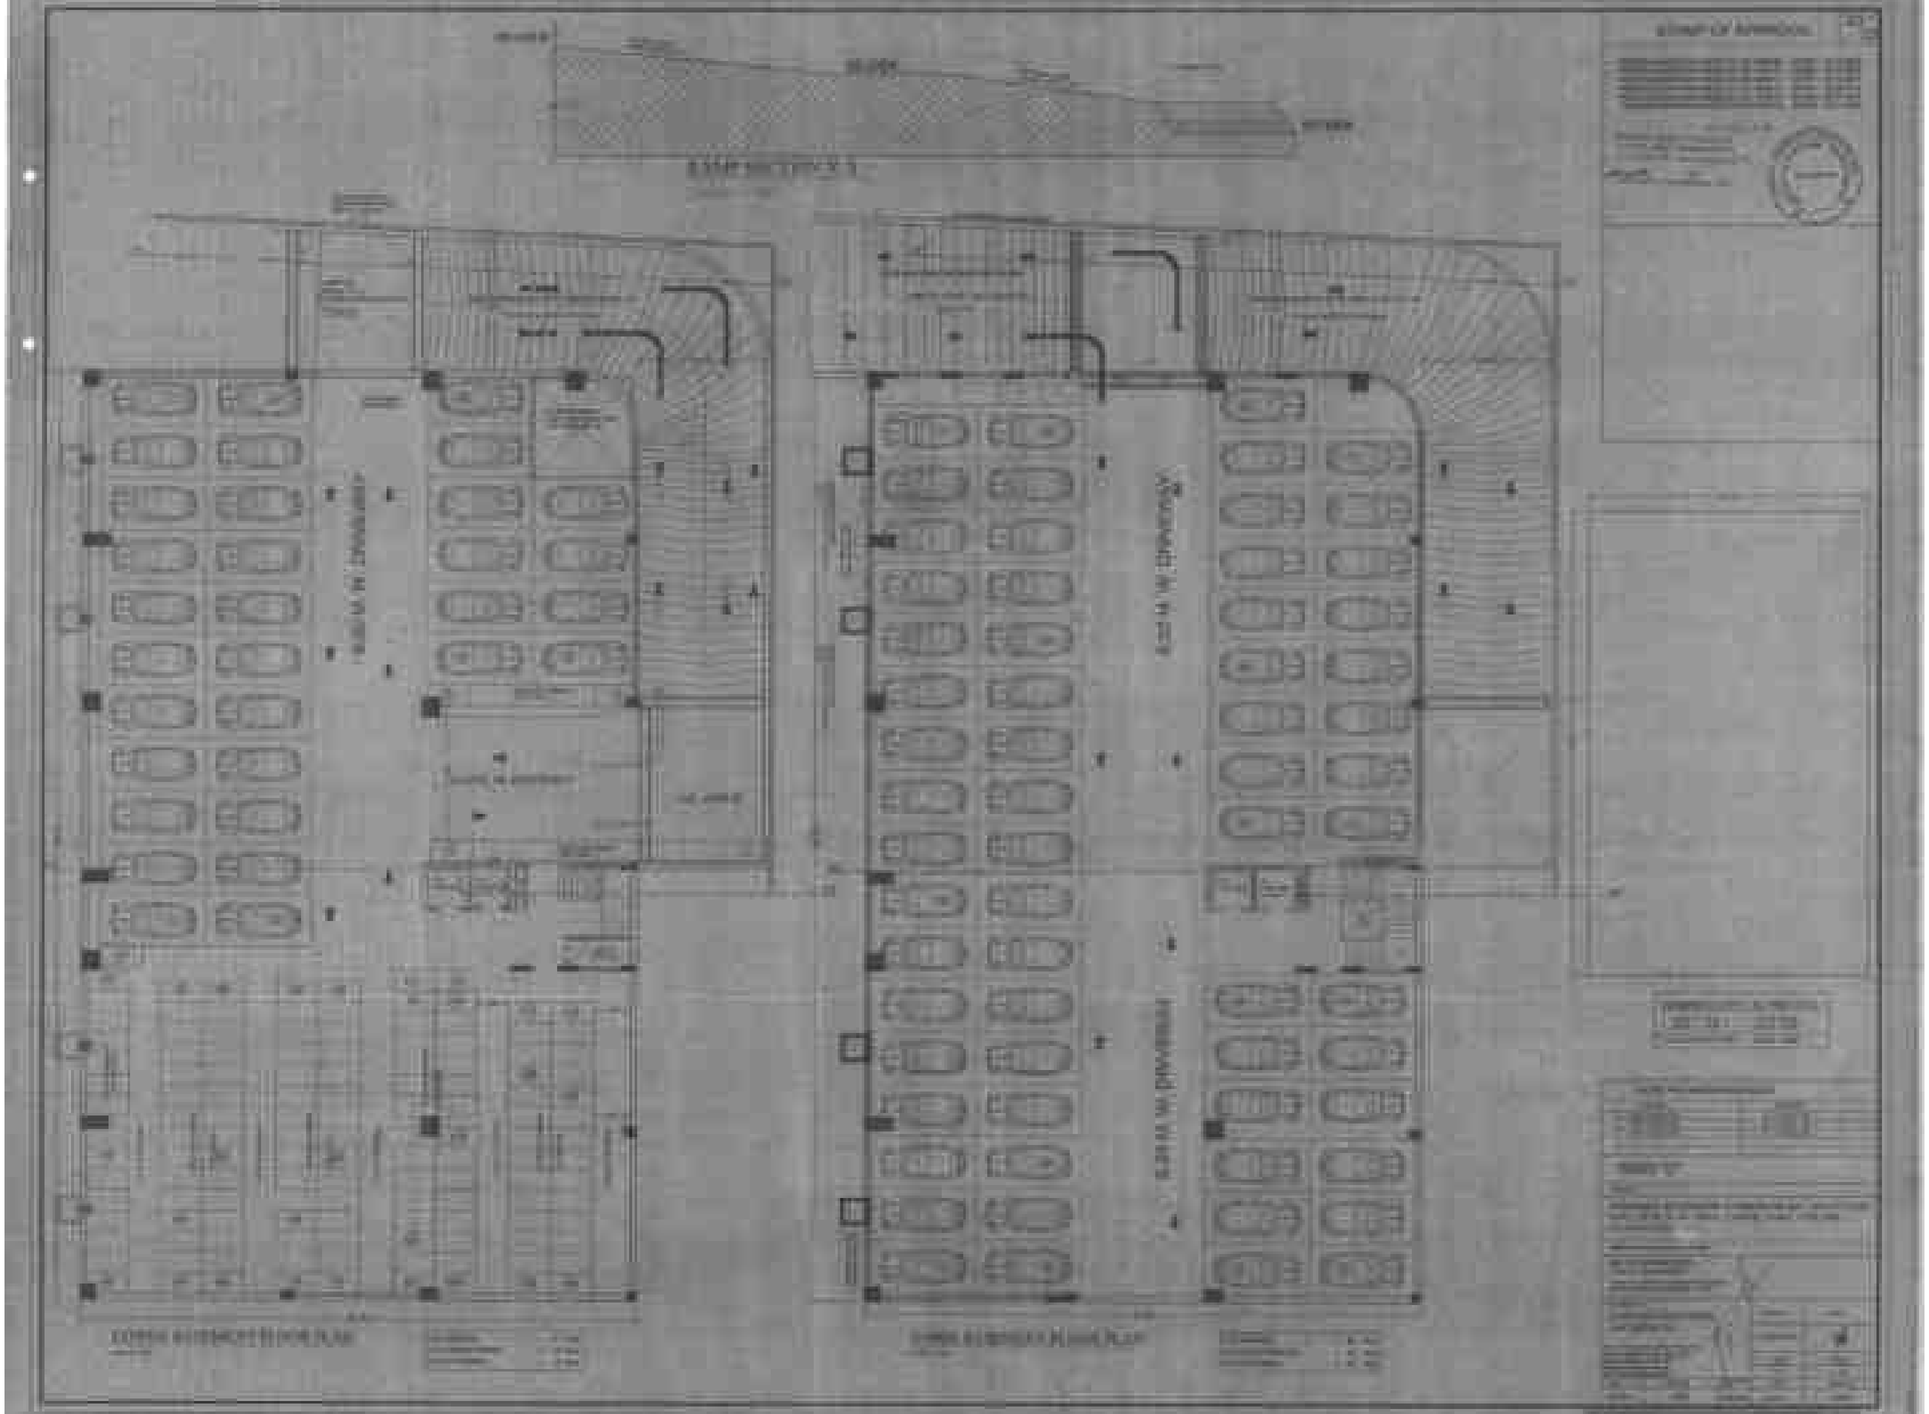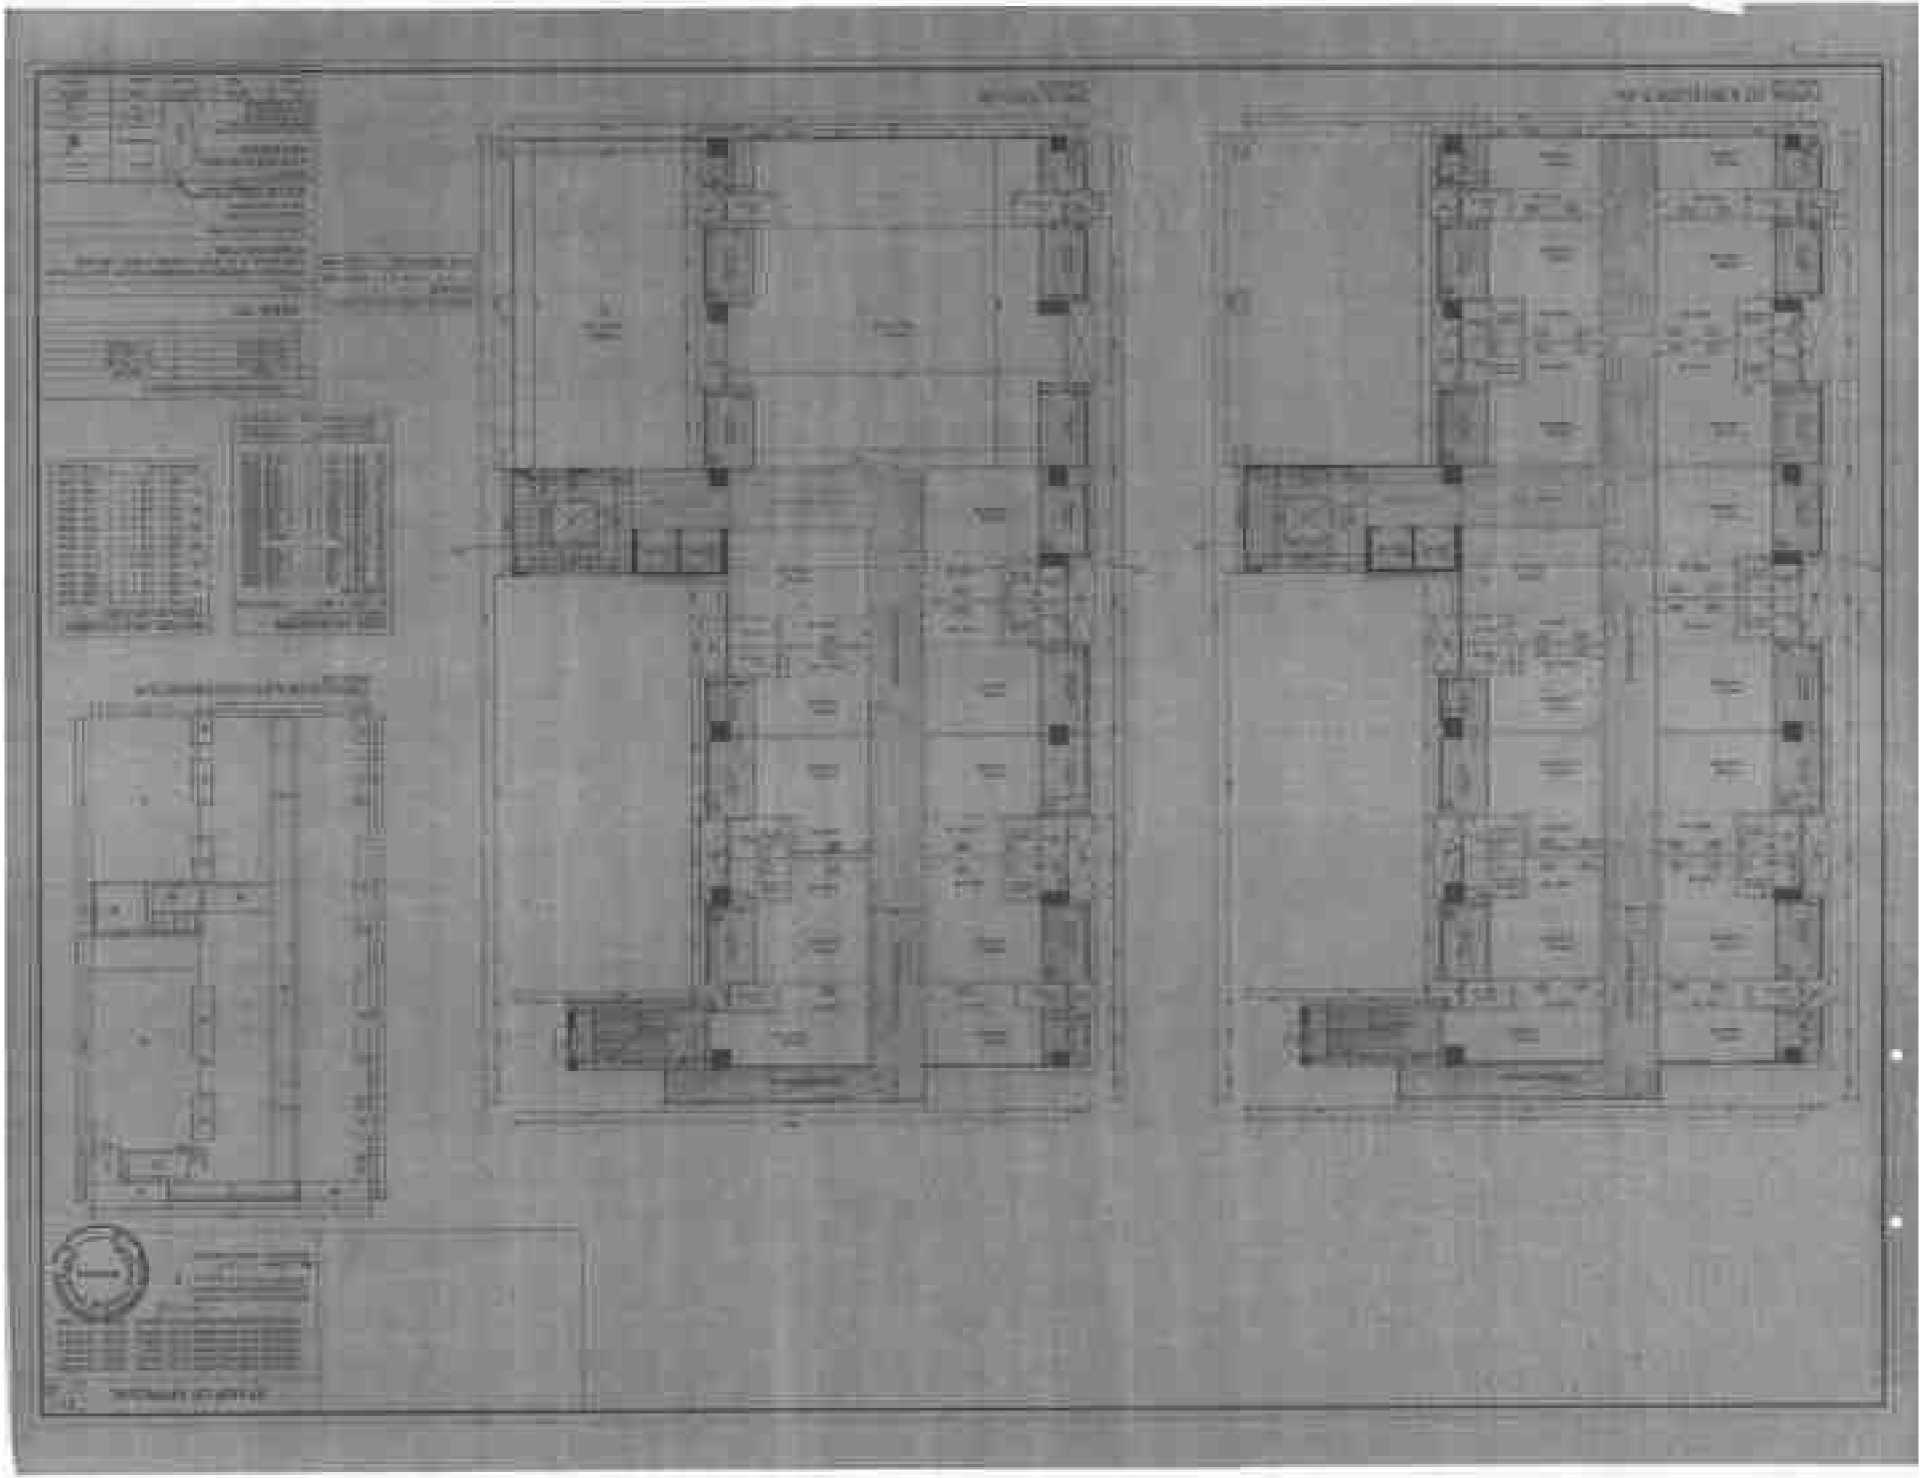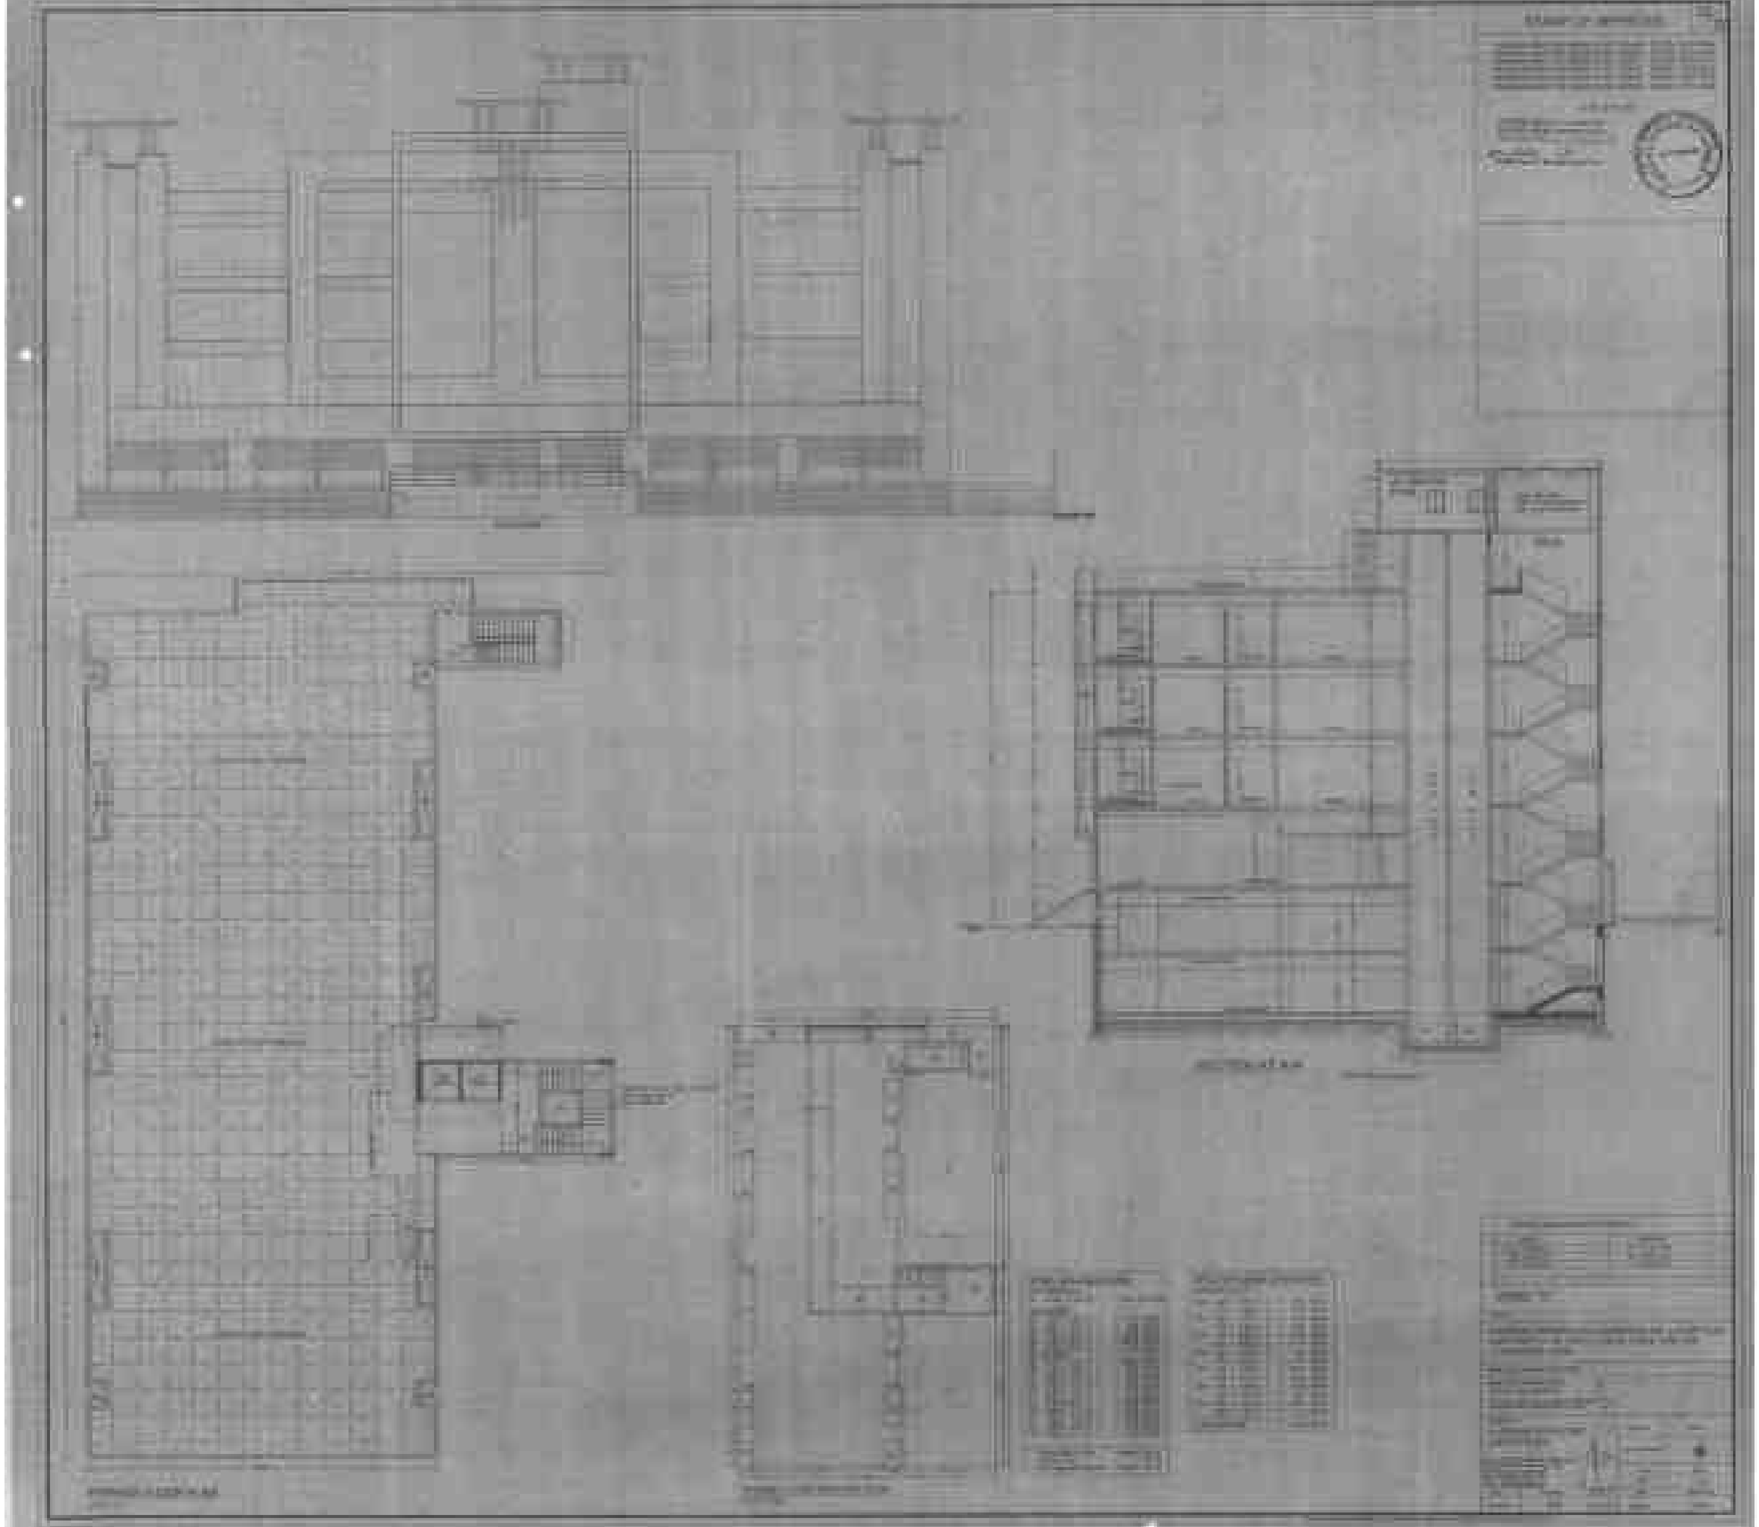
STAMP OF APPROVAL
RAMP SECTION X