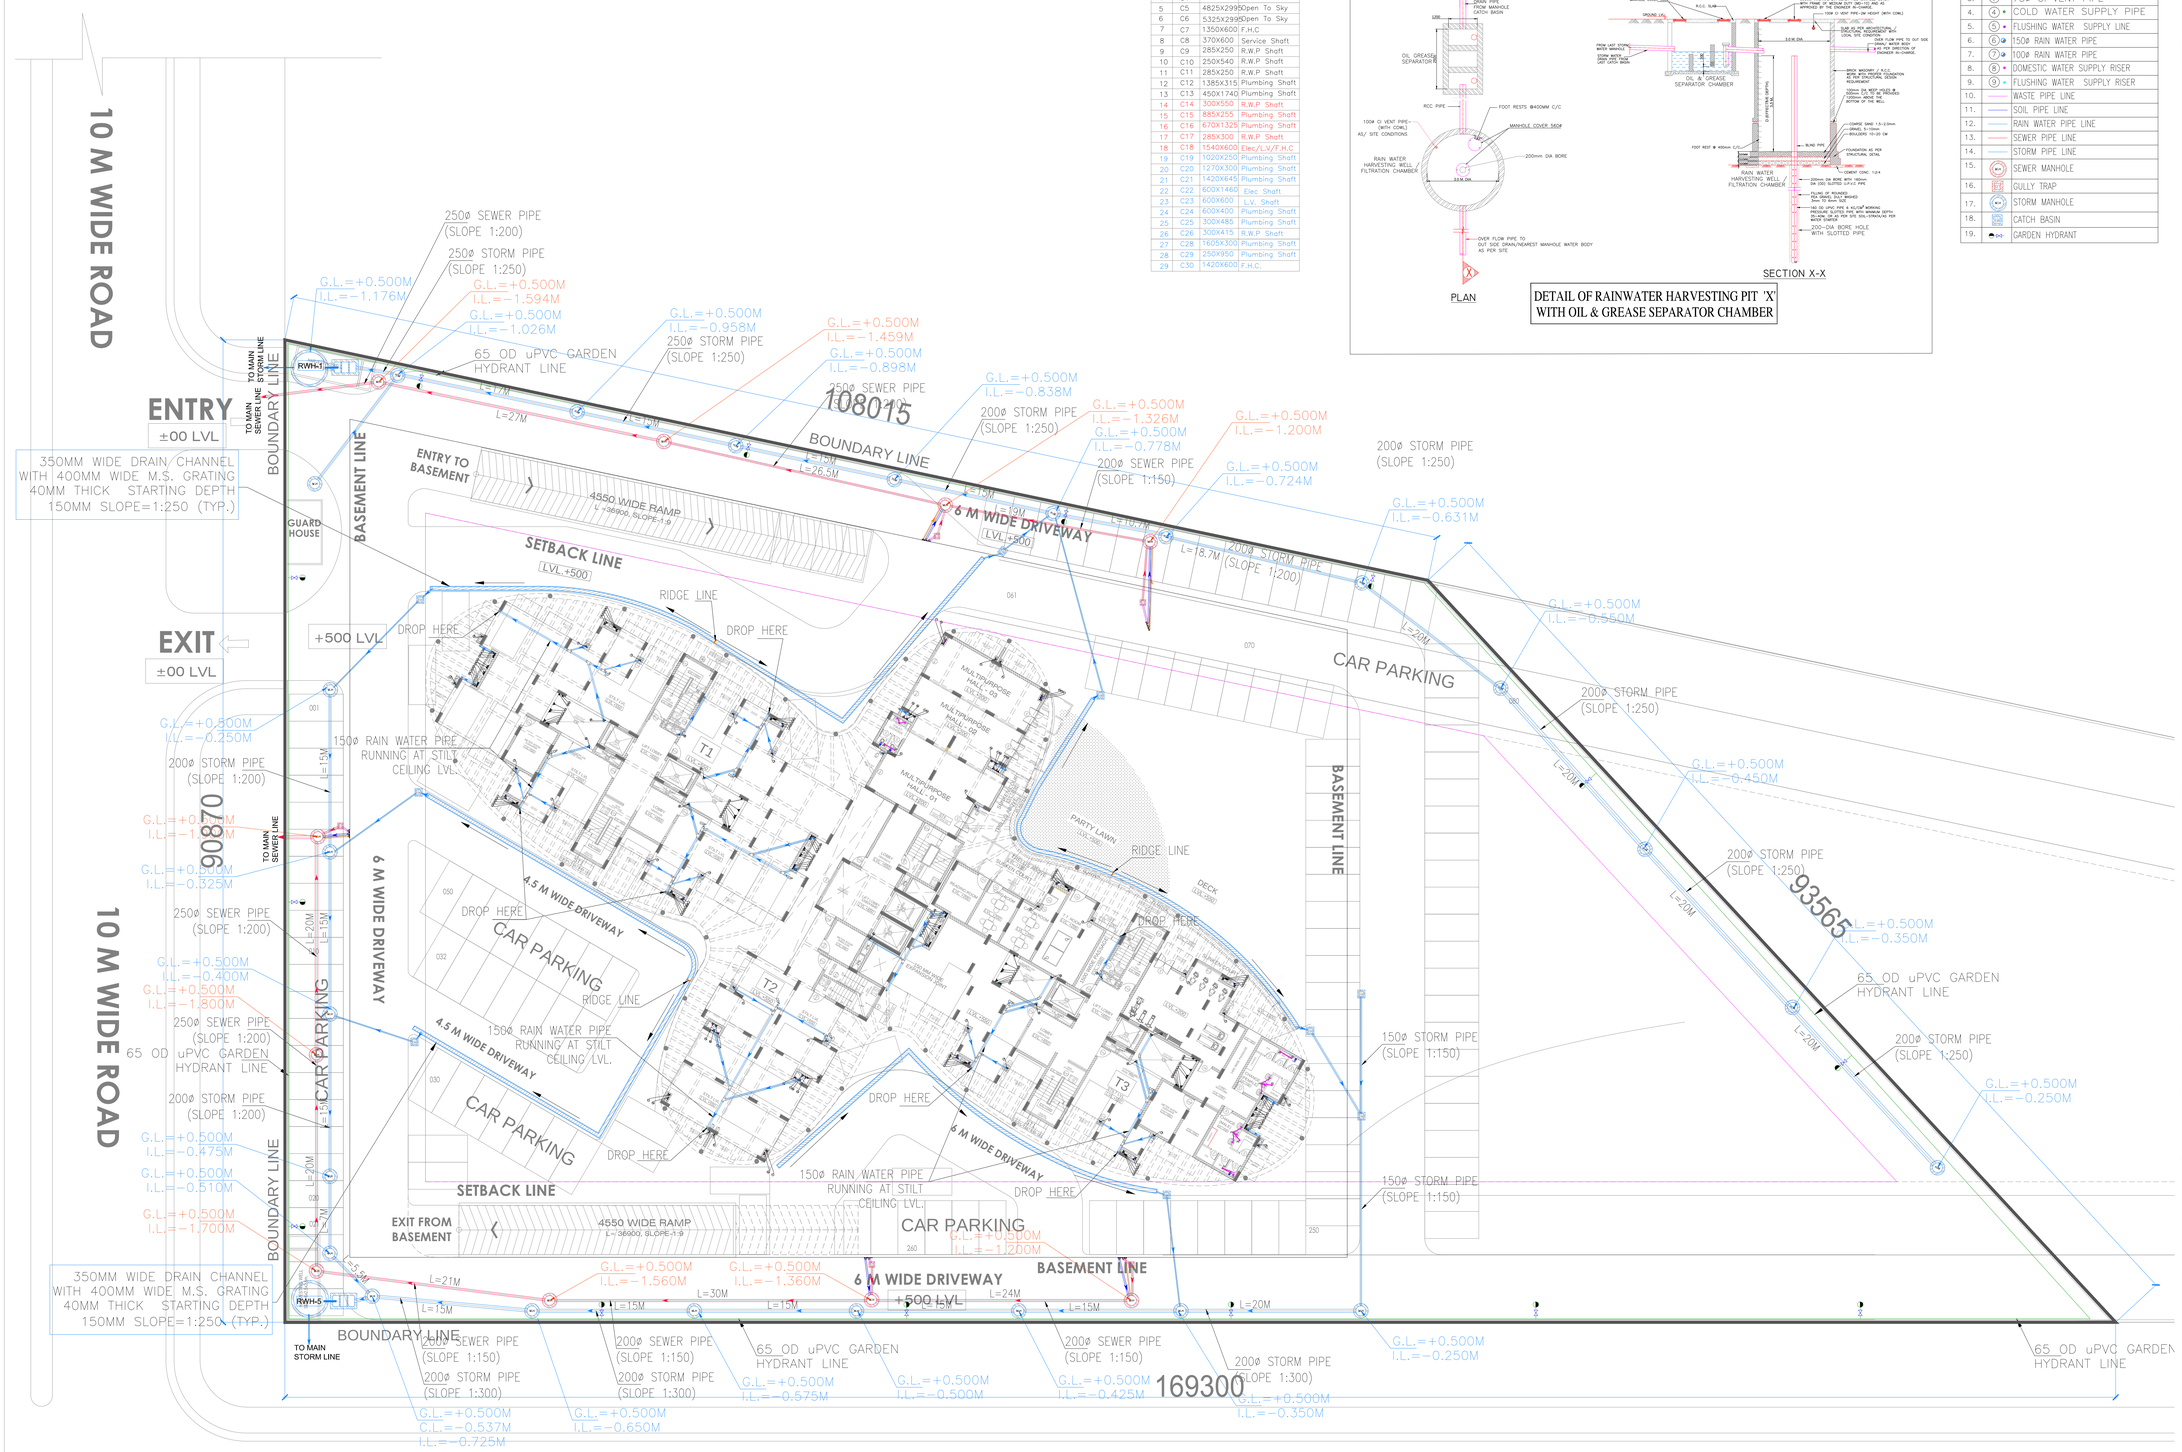

CUTOUT DETAIL

S.No.	Symbol	LXB	Description
1	C1	2500X2550	Lift Well
2	C2	3000X2550	Lift Well
3	C3	2570X565	Elec Shaft
4	C4	3065X565	L.V. Shaft
5	C5	4825X2995	Open To Sky
6	C6	5325X2995	Open To Sky
7	C7	1350X600	F.H.C
8	C8	370X600	Service Shaft
9	C9	285X250	R.W.P Shaft
10	C10	250X540	R.W.P Shaft
11	C11	285X250	R.W.P Shaft
12	C12	1385X315	Plumbing Shaft
13	C13	450X1740	Plumbing Shaft
14	C14	300X550	R.W.P Shaft
15	C15	885X255	Plumbing Shaft
16	C16	670X1325	Plumbing Shaft
17	C17	285X300	R.W.P Shaft
18	C18	1540X600	Elec/L.V./F.H.C
19	C19	1020X250	Plumbing Shaft
20	C20	1270X300	Plumbing Shaft
21	C21	1420X645	Plumbing Shaft
22	C22	600X1460	Elec Shaft
23	C23	600X600	L.V. Shaft
24	C24	600X400	Plumbing Shaft
25	C25	300X485	Plumbing Shaft
26	C26	300X415	R.W.P Shaft
27	C28	1605X300	Plumbing Shaft
28	C29	250X950	Plumbing Shaft
29	C30	1420X600	F.H.C.

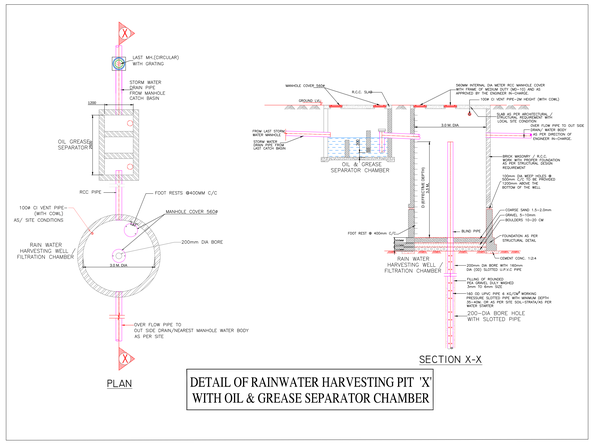

DETAIL OF RAINWATER HARVESTING PIT 'X' WITH OIL & GREASE SEPARATOR CHAMBER

LEGEND

S.NO	SYMBOL	DECRIPATION
1.	①	100ø CI SOIL PIPE
2.	②	100ø CI WASTE PIPE
3.	③	75ø CI VENT PIPE
4.	④	COLD WATER SUPPLY PIPE
5.	⑤	FLUSHING WATER SUPPLY LINE
6.	⑥	150ø RAIN WATER PIPE
7.	⑦	100ø RAIN WATER PIPE
8.	⑧	DOMESTIC WATER SUPPLY RISER
9.	⑨	FLUSHING WATER SUPPLY RISER
10.		WASTE PIPE LINE
11.		SOIL PIPE LINE
12.		RAIN WATER PIPE LINE
13.		SEWER PIPE LINE
14.		STORM PIPE LINE
15.		SEWER MANHOLE
16.		GULLY TRAP
17.		STORM MANHOLE
18.		CATCH BASIN
19.		GARDEN HYDRANT

GENERAL NOTES

- ALL DIMENSIONS ARE IN MM. UNLESS OTHERWISE STATED.
- ONLY WRITTEN DIMENSIONS ARE TO BE FOLLOWED. DO NOT MEASURE THE DRAWING.
- ALL DRAWINGS ARE TO BE SIMULTANEOUSLY READ ALONG WITH RELEVANT SERVICES & CONSTRUCTION DRAWINGS, WHEREVER APPLICABLE.
- ALL MATERIAL FINISHES ARE TO BE EXPRESSEDLY APPROVED BY THE ARCHITECT &/OR THE RELEVANT CONSULTANTS.

HATCH SHOWS SUNKEN PORTION IN SLABS IMMEDIATELY ABOVE THIS LEVEL

SUNK BY 500 (FOR TOILETS & KITCHENS & BALCONIES)

DOORS AND WINDOWS SCHEDULE

S.NO	TYPE	WIDTH	HEIGHT	LINTEL	CILL	DESCRIPTION
1	D1	1100	2400	2400	±0	ENTRY DOOR
2	D1a	1100	2100	2100	±0	STILT LOBBY
3	D2	900	2100	2100	±0	BEDROOM/KITCHEN
4	D3	800	2100	2100	±0	TOILET
5	D4	1200	2100	2100	±0	STILT AREA (ROOMS)
6	D5	1500	2100	2100	±0	STILT (CLUB HOUSE)
7	DW1	900/1200	2400	2400	±0	KITCHEN
8	DW2	900/365	2400	2400	±0	SERVANT ROOM
9	DW3	1170	2400	2400	±0	BEDROOM
10	FD1	1200	2400	2400	±0	FIRE STAIRCASE
11	FD2	1200	2100	2100	±0	FIRE STAIRCASE
12	SD1	2400	2400	2400	±0	BEDROOM/DRAWING
13	SD3	2040	2400	2400	±0	BEDROOM
14	SD4	3000	2400	2400	±0	BEDROOM
15	SD5	2490	2400	2400	±0	DINING
16	W1	1500	1200	2400	1200	KITCHEN
17	W2	2260	2000	2400	400	FIRE STAIRCASE
18	W3	1200	1200	2400	1200	KITCHEN
19	W4	1800	2000	2400	400	BEDROOM
20	W5	3000	1500	2400	900	LIFT LOBBY
21	W6	1075	1500	2400	900	LIFT LOBBY
22	W7	1350	1500	2400	900	FIRE STAIRCASE
23	W8	2260	2000	2400	400	BEDROOM
24	W9	2100	2000	2400	400	DINING

LANDSCAPE

PLUMBING & FIRE

ELECTRICAL

STRUCTURAL

CHOHAN ENGG
NEW DELHI
E MAIL : - ssaabb@vsnl.com
TEL : - 98500 56948

OWNER

PROJECT

SSCPL HOUSING
LUCKNOW

ARCHITECT

SIKKA ASSOCIATES ARCHITECTS
URBAN DESIGN | MASTERPLAN | ARCHITECTURE | INTERIORS | ENGINEERING | PROJECT MANAGEMENT
A: A-2/1, AFRICA AVENUE, SAFDARJUNG ENCLAVE, NEW DELHI, INDIA 110 029
T: +91.11.4303.5235 | F: +91.11.2629.4481 | E: ssa@saarchindia.net | W: www.saarchindia.net

SEAL

ISSUED FOR

- INFORMATION & REVIEW
- TENDER
- SUBMISSION
- GFC
- AS BUILT

REVISIONS

#	DATE	DESCRIPTION

SCALE	1:550@ A0
DATE ISSUED	2013/09/16
DRAWN BY	AKSHAY
CHECKED BY	ANAND

DRAWING

SITE PLANPLUMBING LAYOUT

DWG NO.

SSCPL/PL01