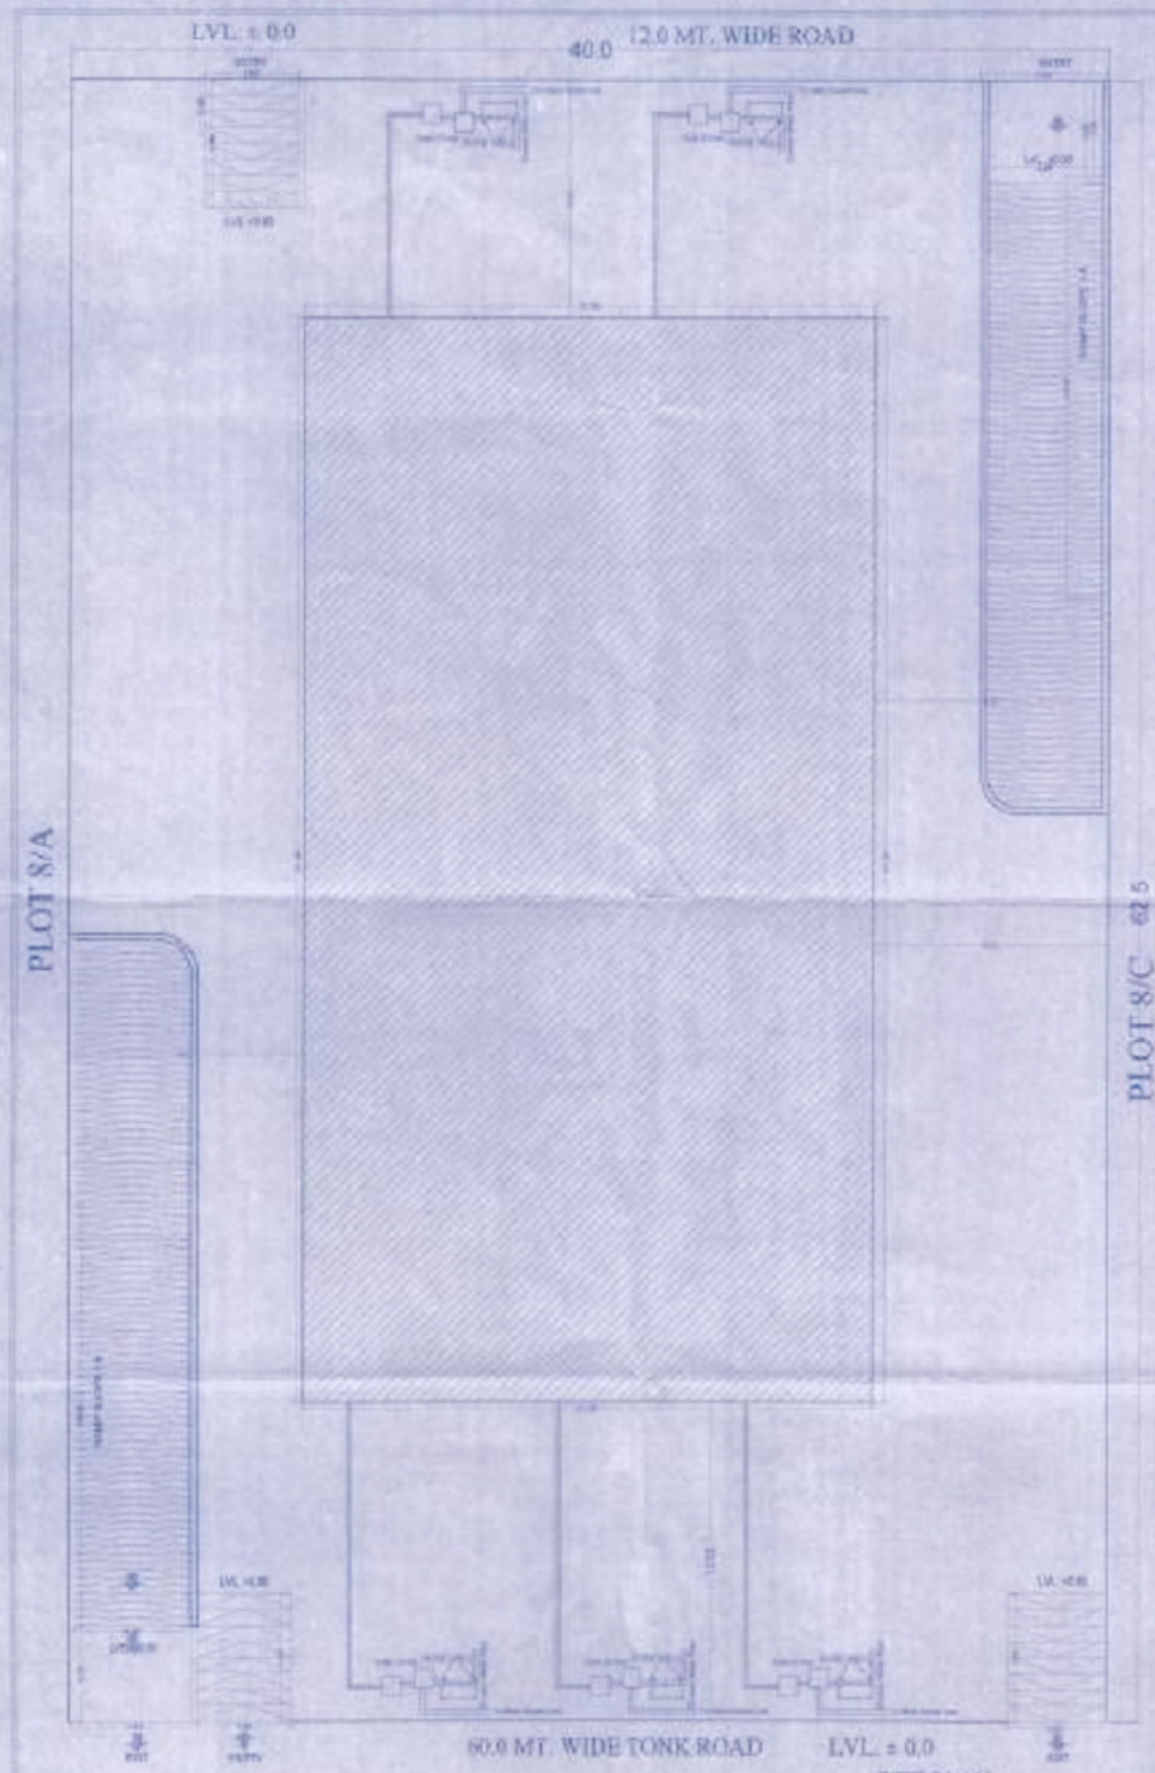
LVL. ± 0.0
40.0
12.0 MT. WIDE ROAD
PLOT S/A
PLOT 8/C
60.0 MT. WIDE TONK ROAD
LVL. ± 0.0
SITE PLAN

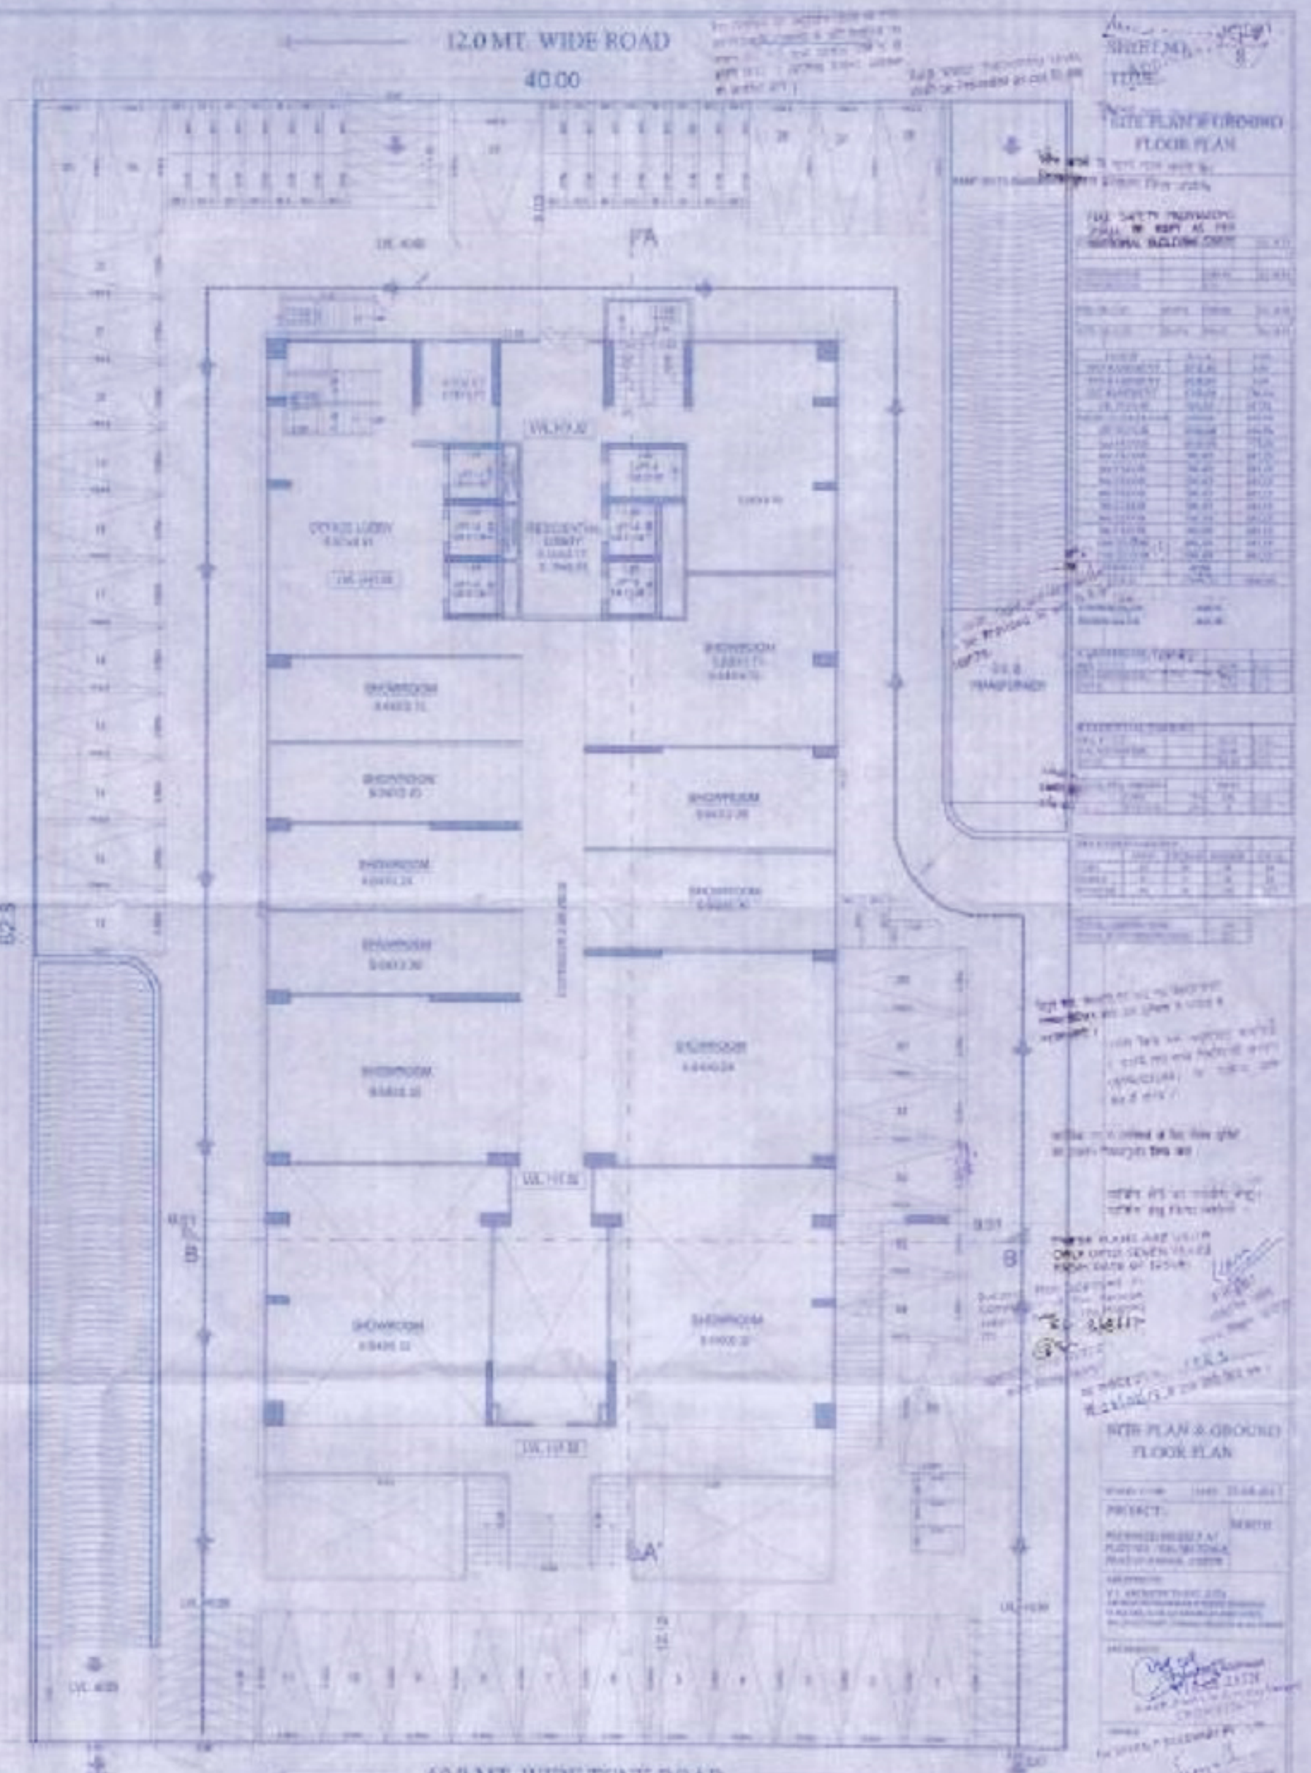
12.0 MT. WIDE ROAD
40.00
SHOWROOM
60.0 MT. WIDE TONK ROAD
GROUND FLOOR PLAN

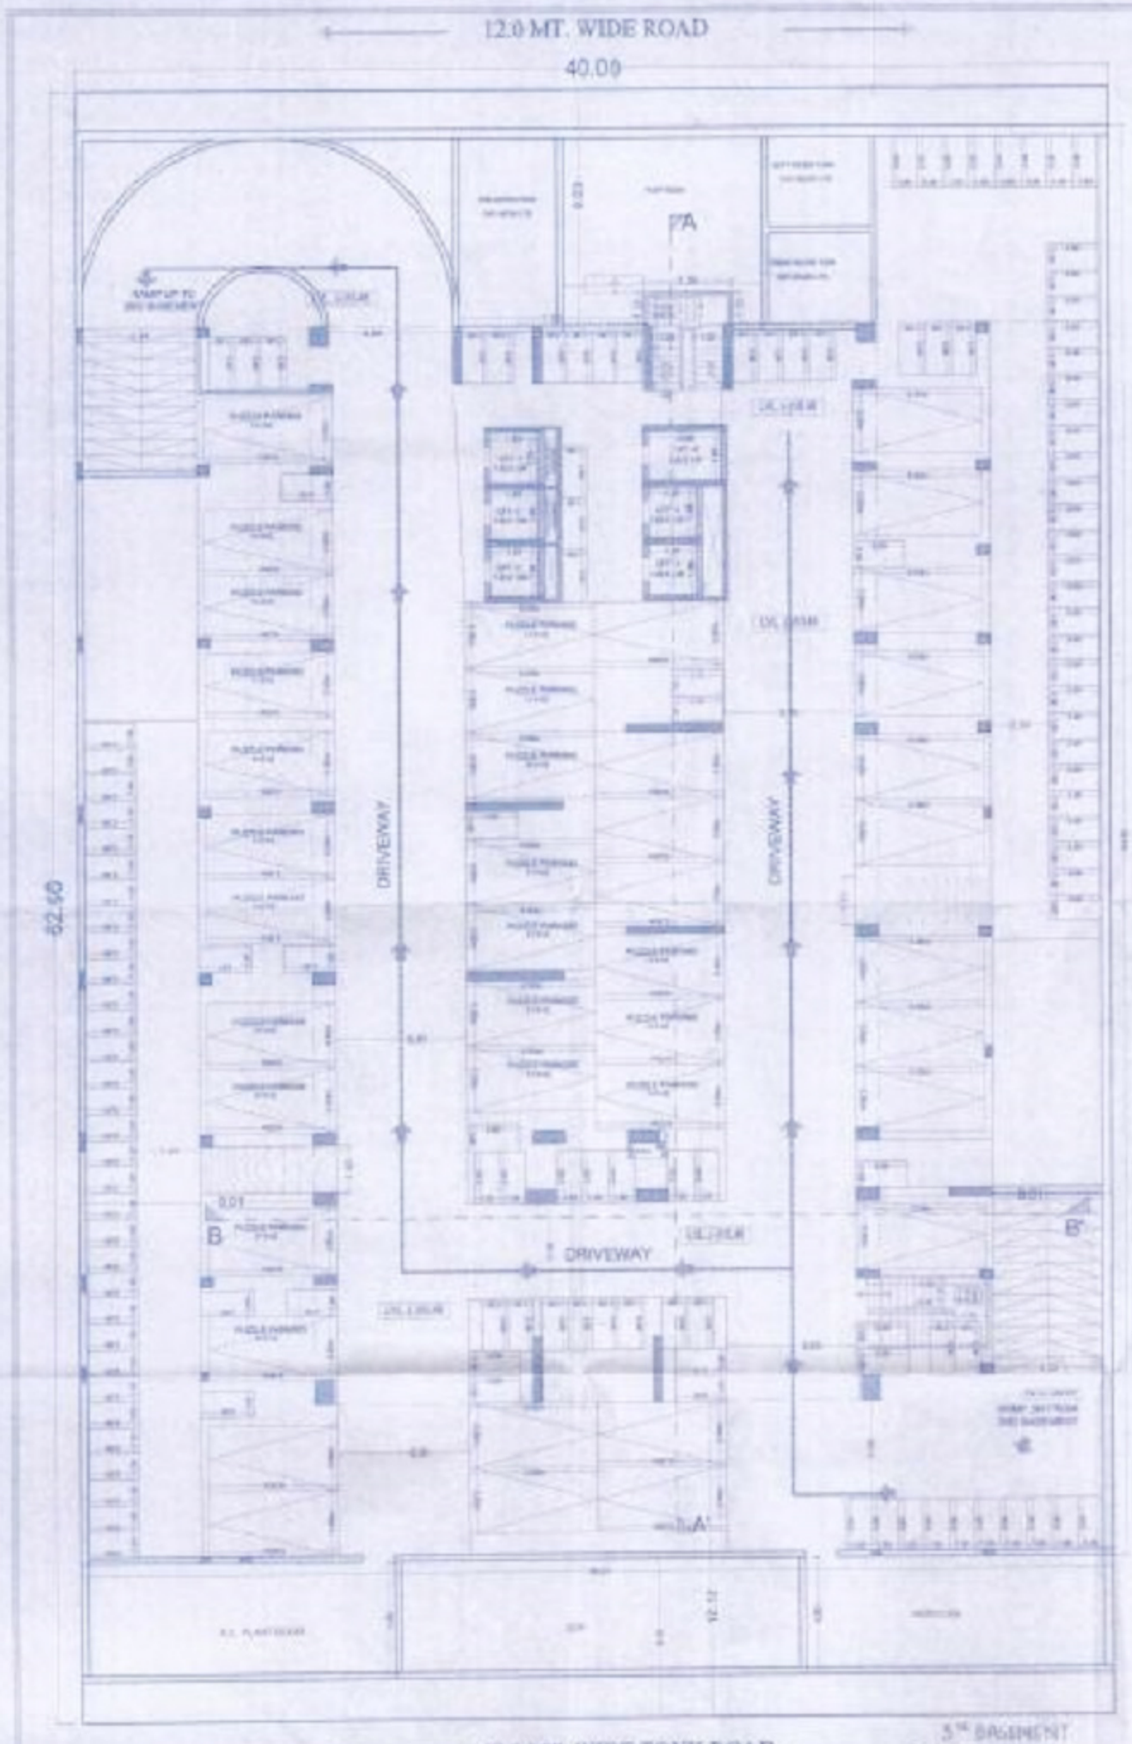

3RD BASEMENT FLOOR PLAN

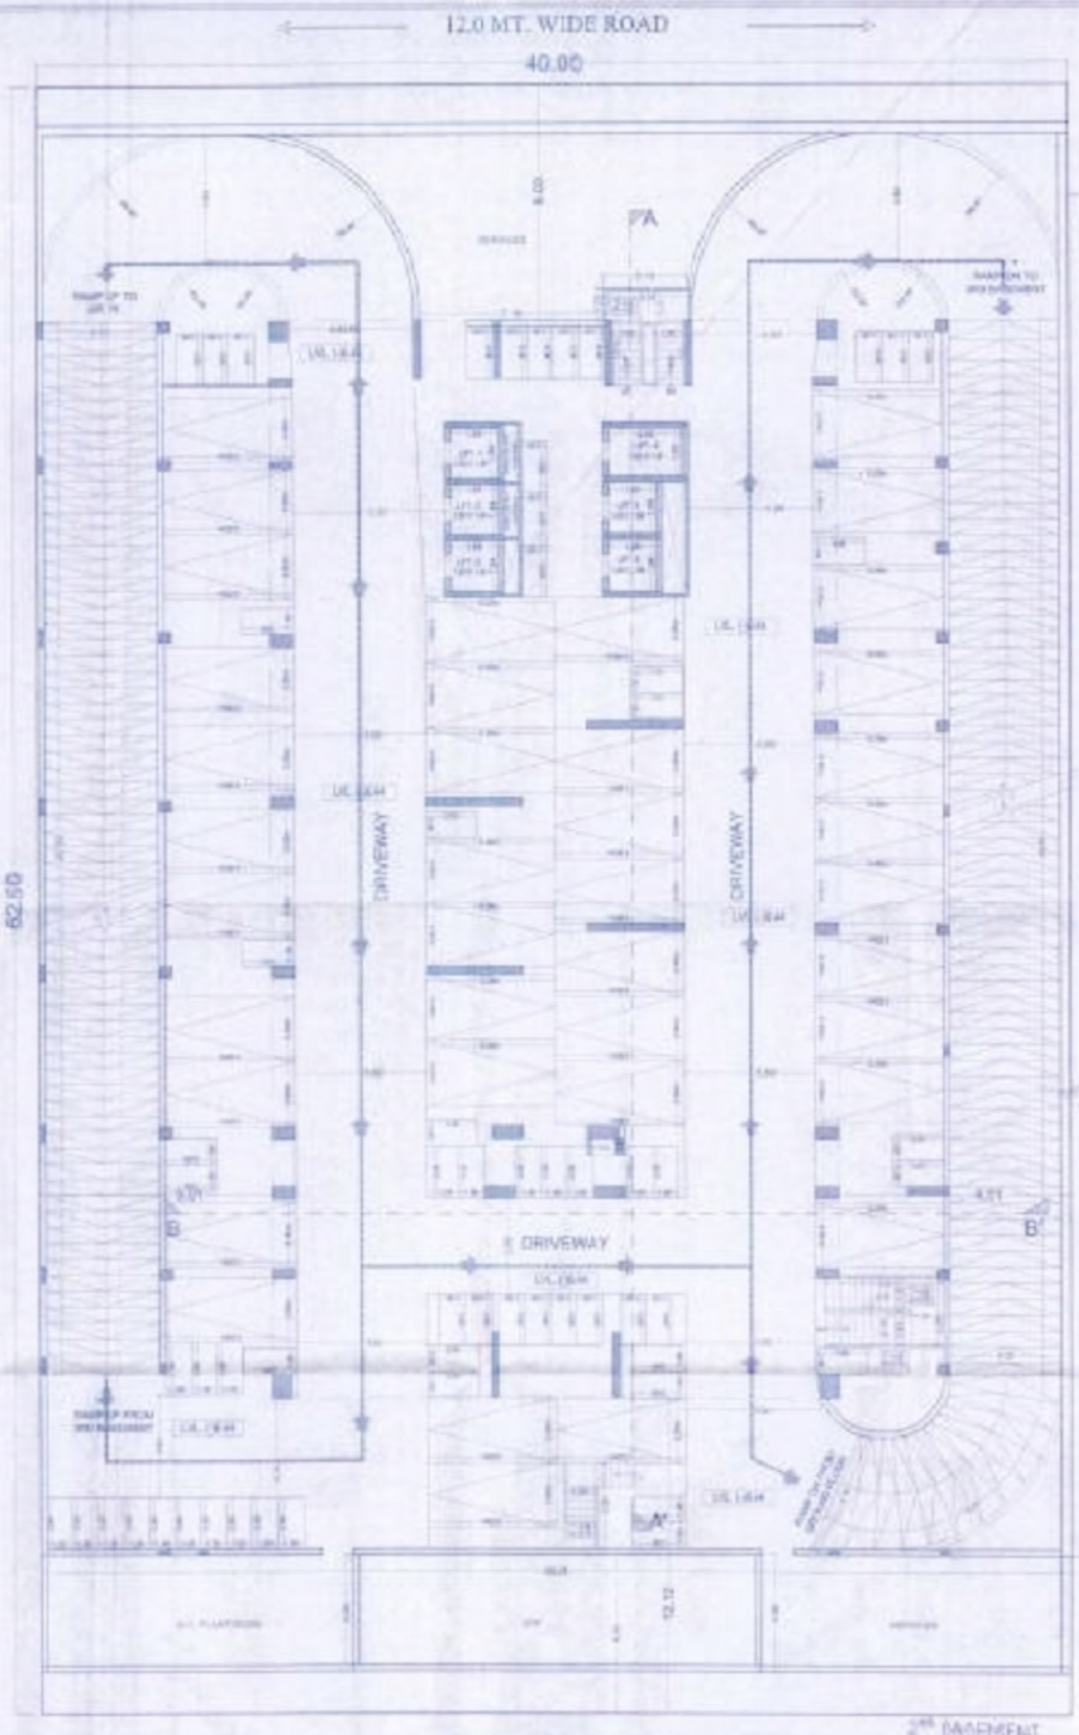

2ND BASEMENT FLOOR PLAN

TITLE:-
3RD BASEMENT &
2ND BASEMENT
FLOOR PLAN

3RD BASEMENT &
2ND BASEMENT
FLOOR PLAN

PROJECT:

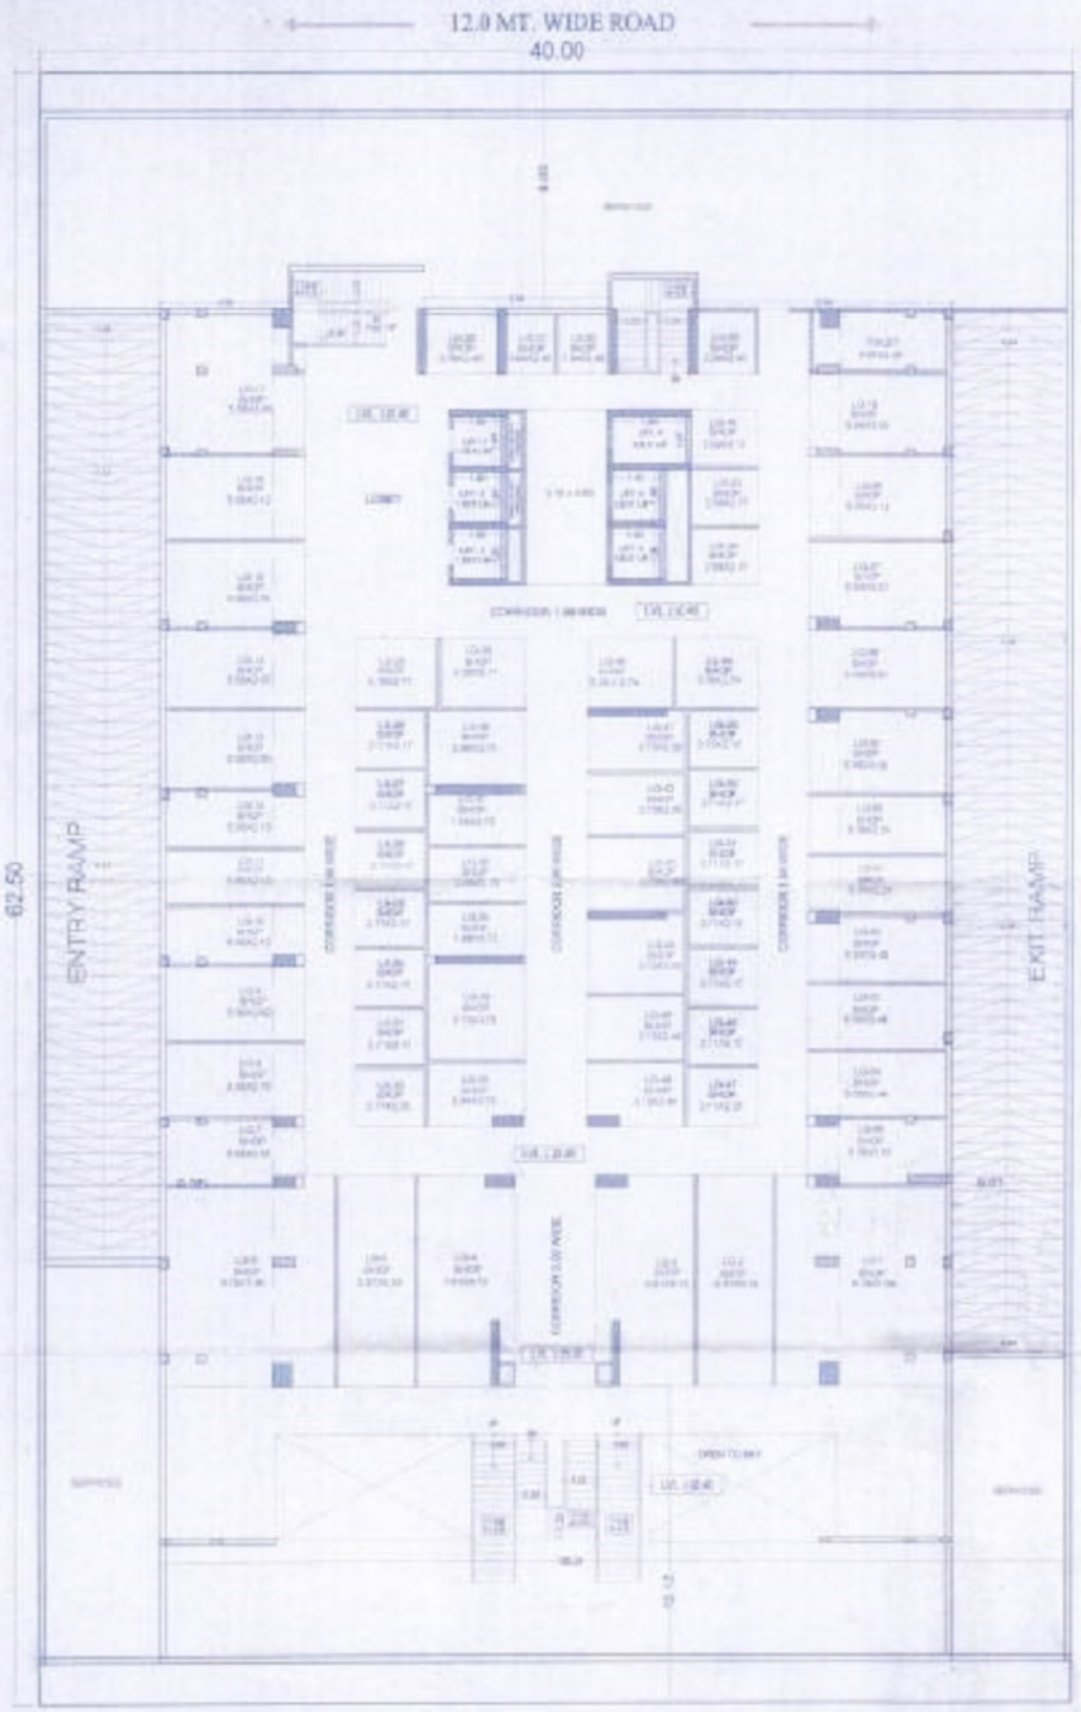

I ST BASEMENT FLOOR PLAN

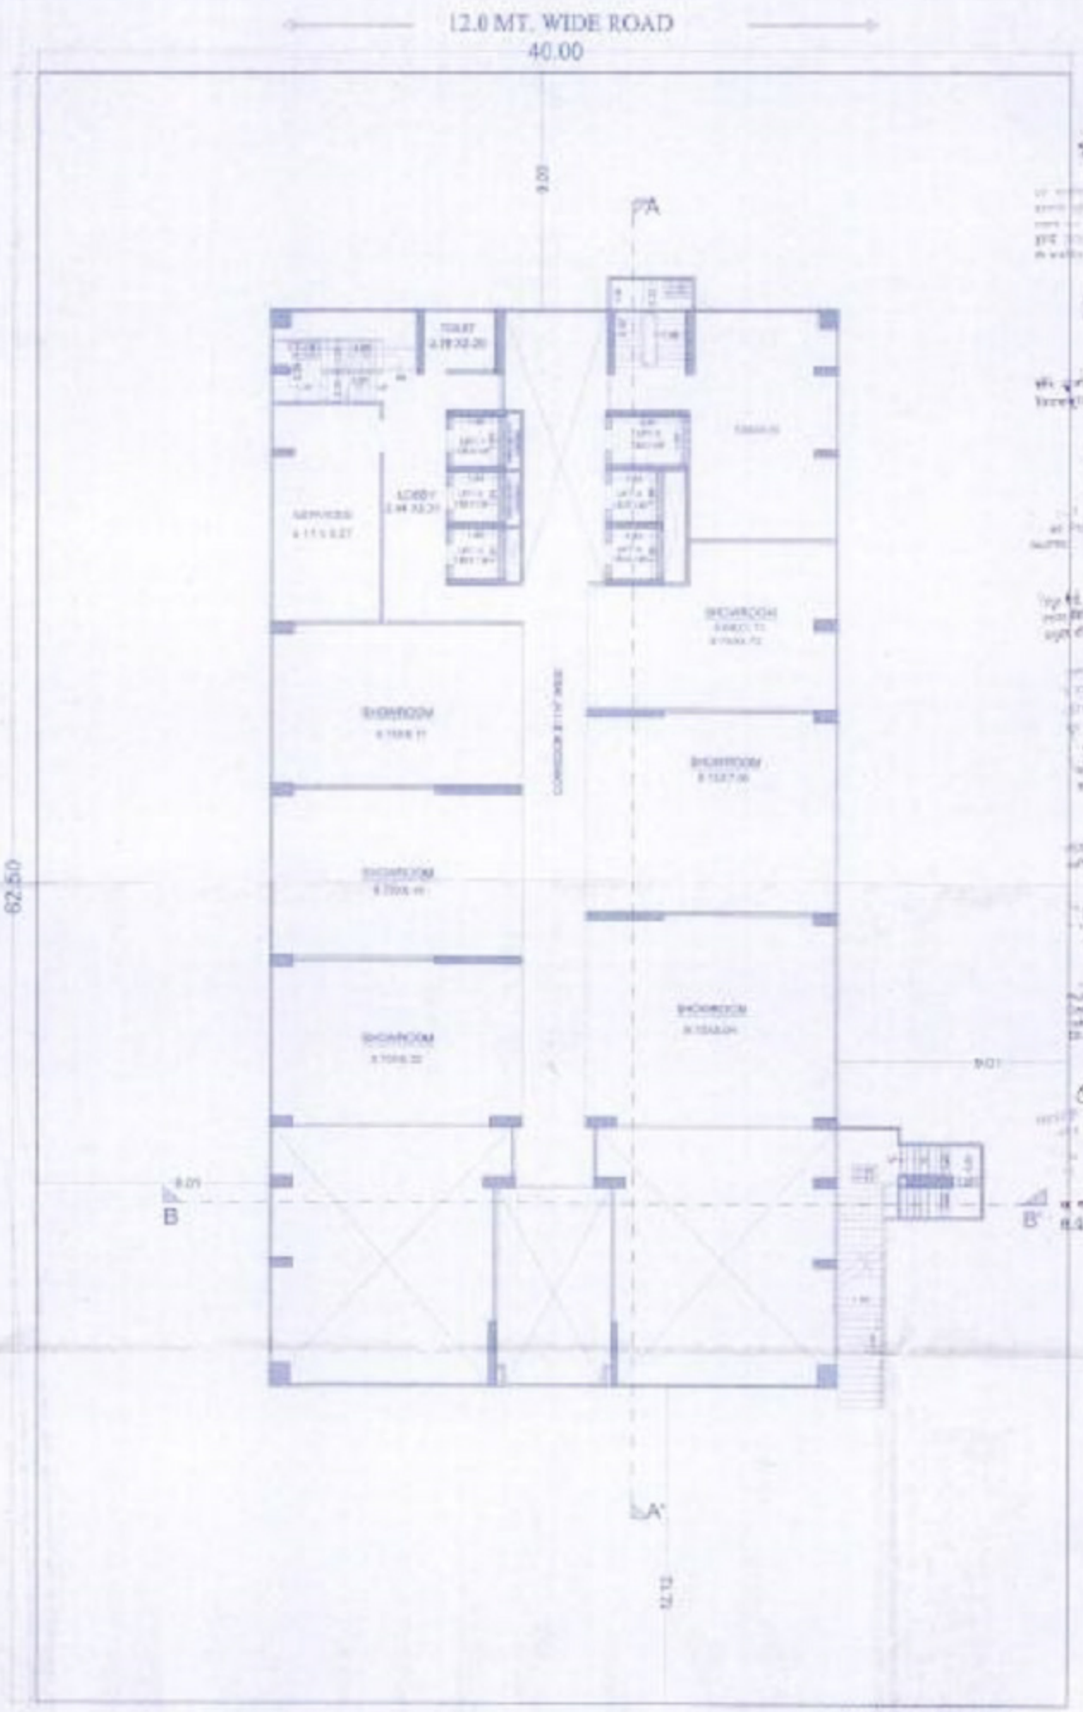

MEZZANINE/UPPER GROUND FLOOR PLAN

TITLE:-
I ST BASEMENT & MEZZANINE/UPPER GROUND FLOOR PLAN

I ST BASEMENT & MEZZANINE/UPPER GROUND FLOOR PLAN

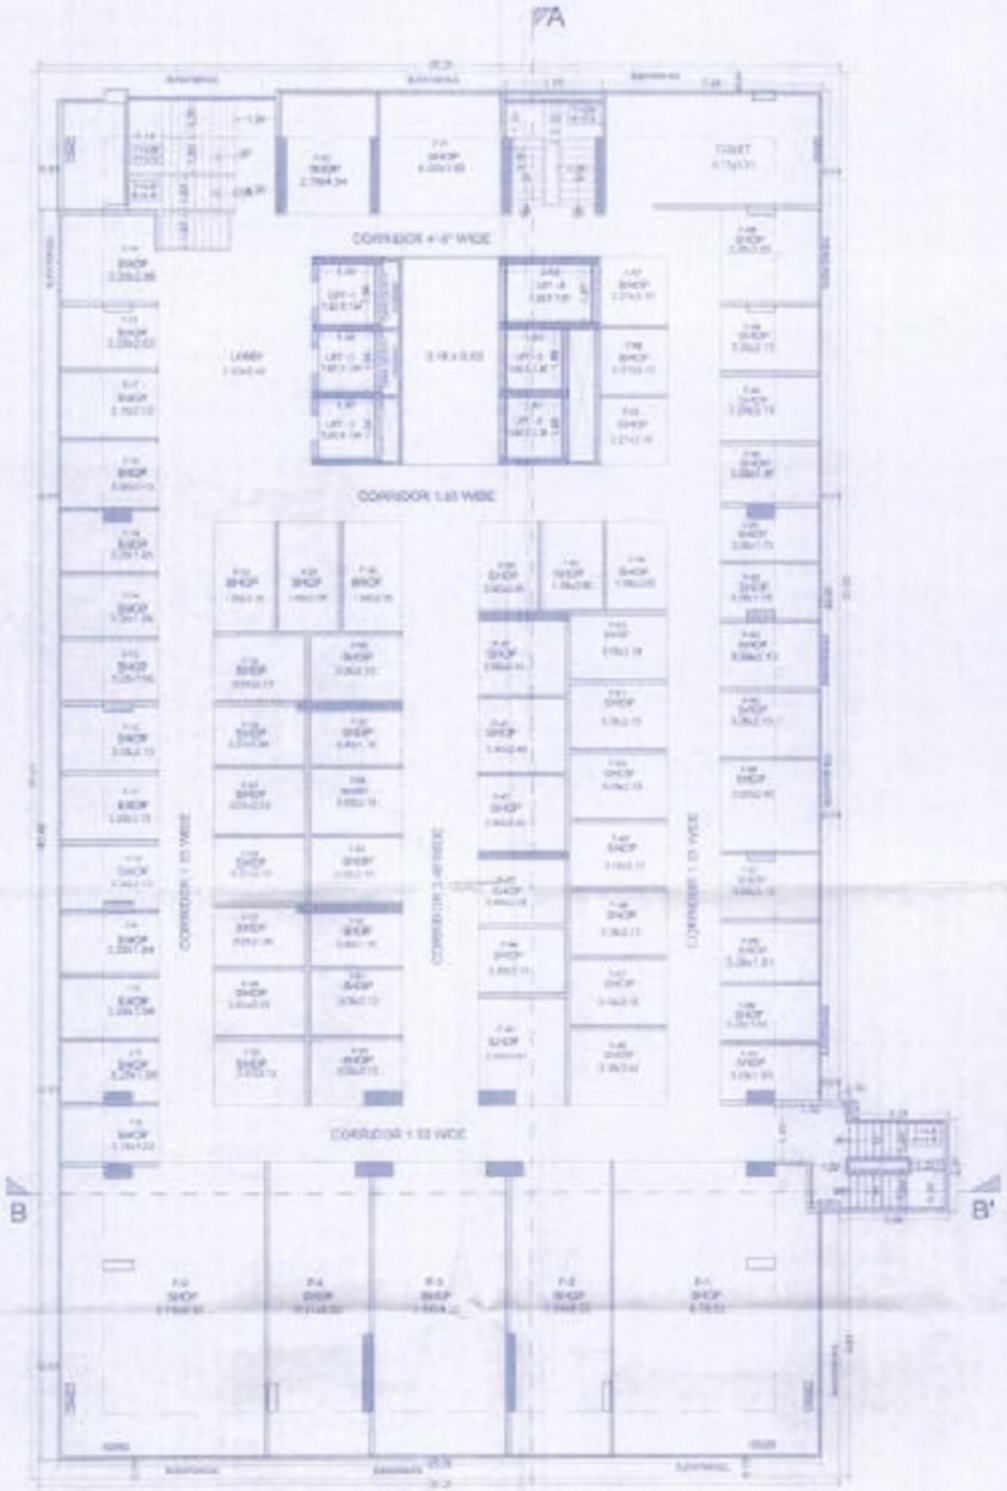

1 ST FLOOR PLAN

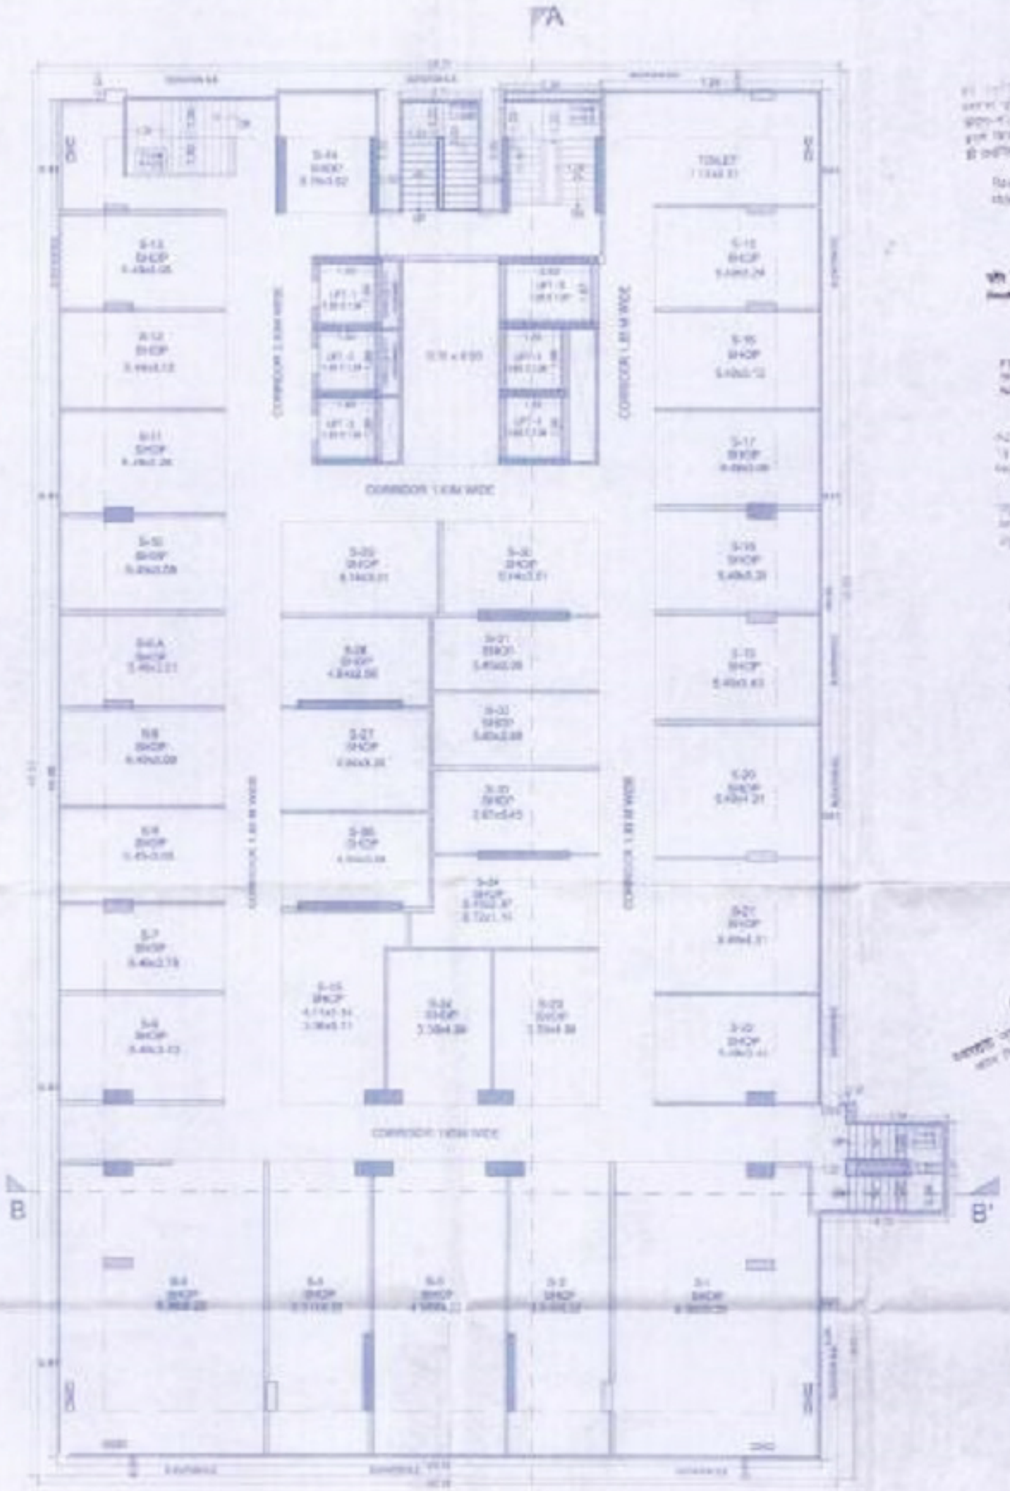

2 ND FLOOR PLAN

1 ST & 2 ND
FLOOR PLAN

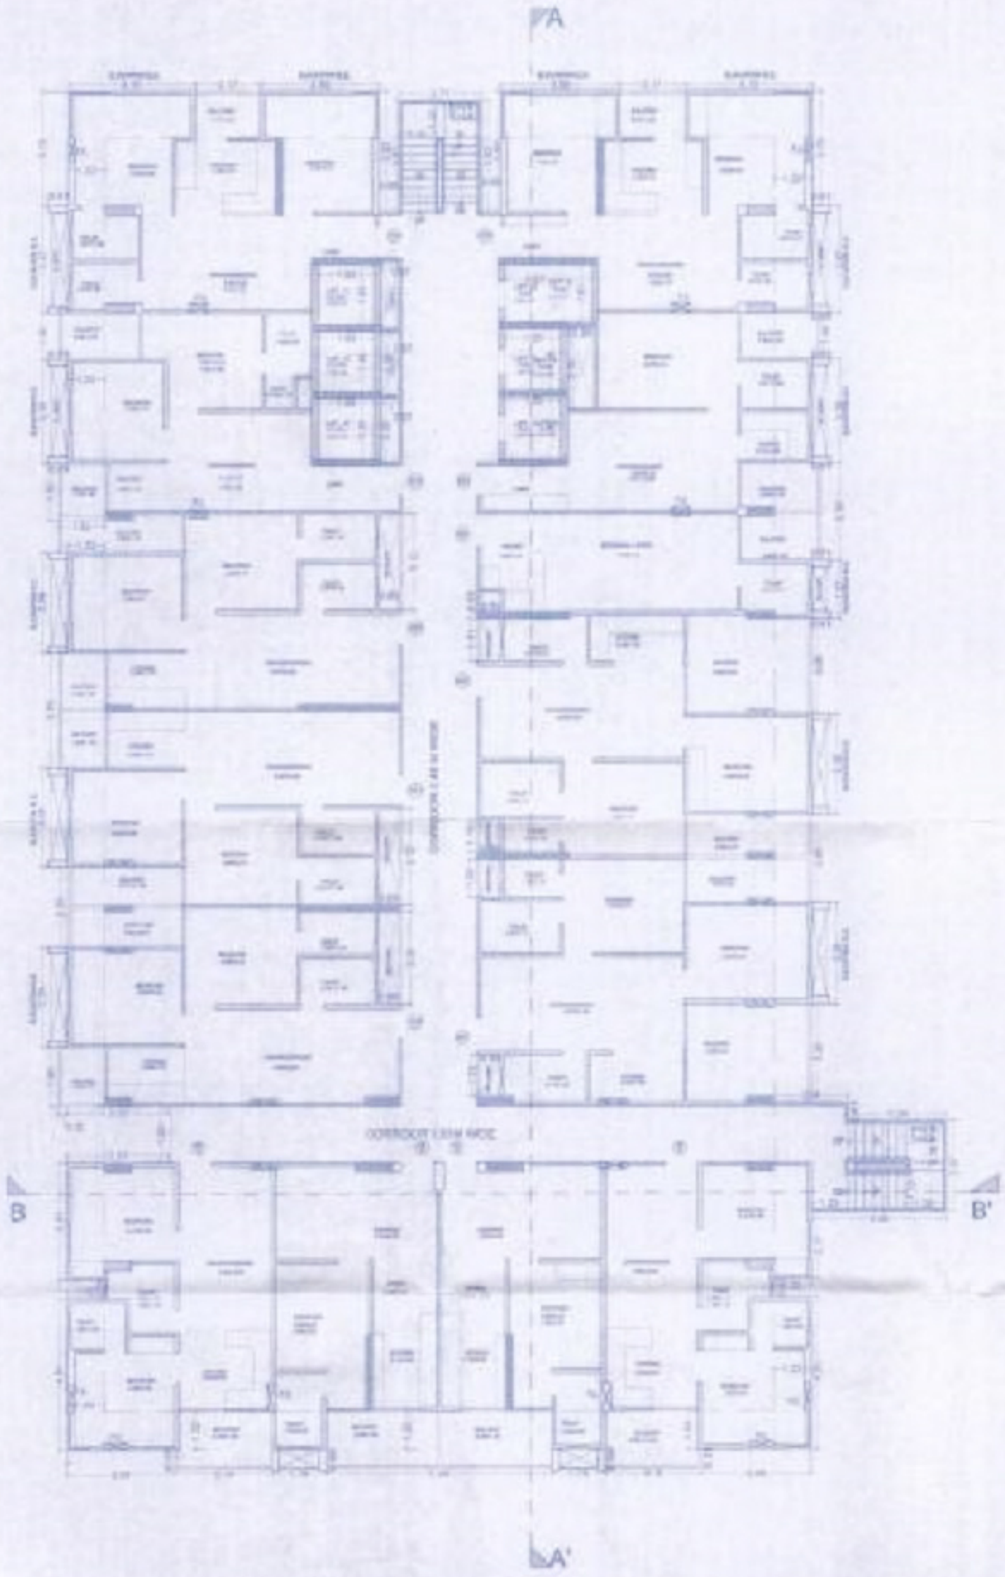

3RD TO 11TH FLOOR PLAN

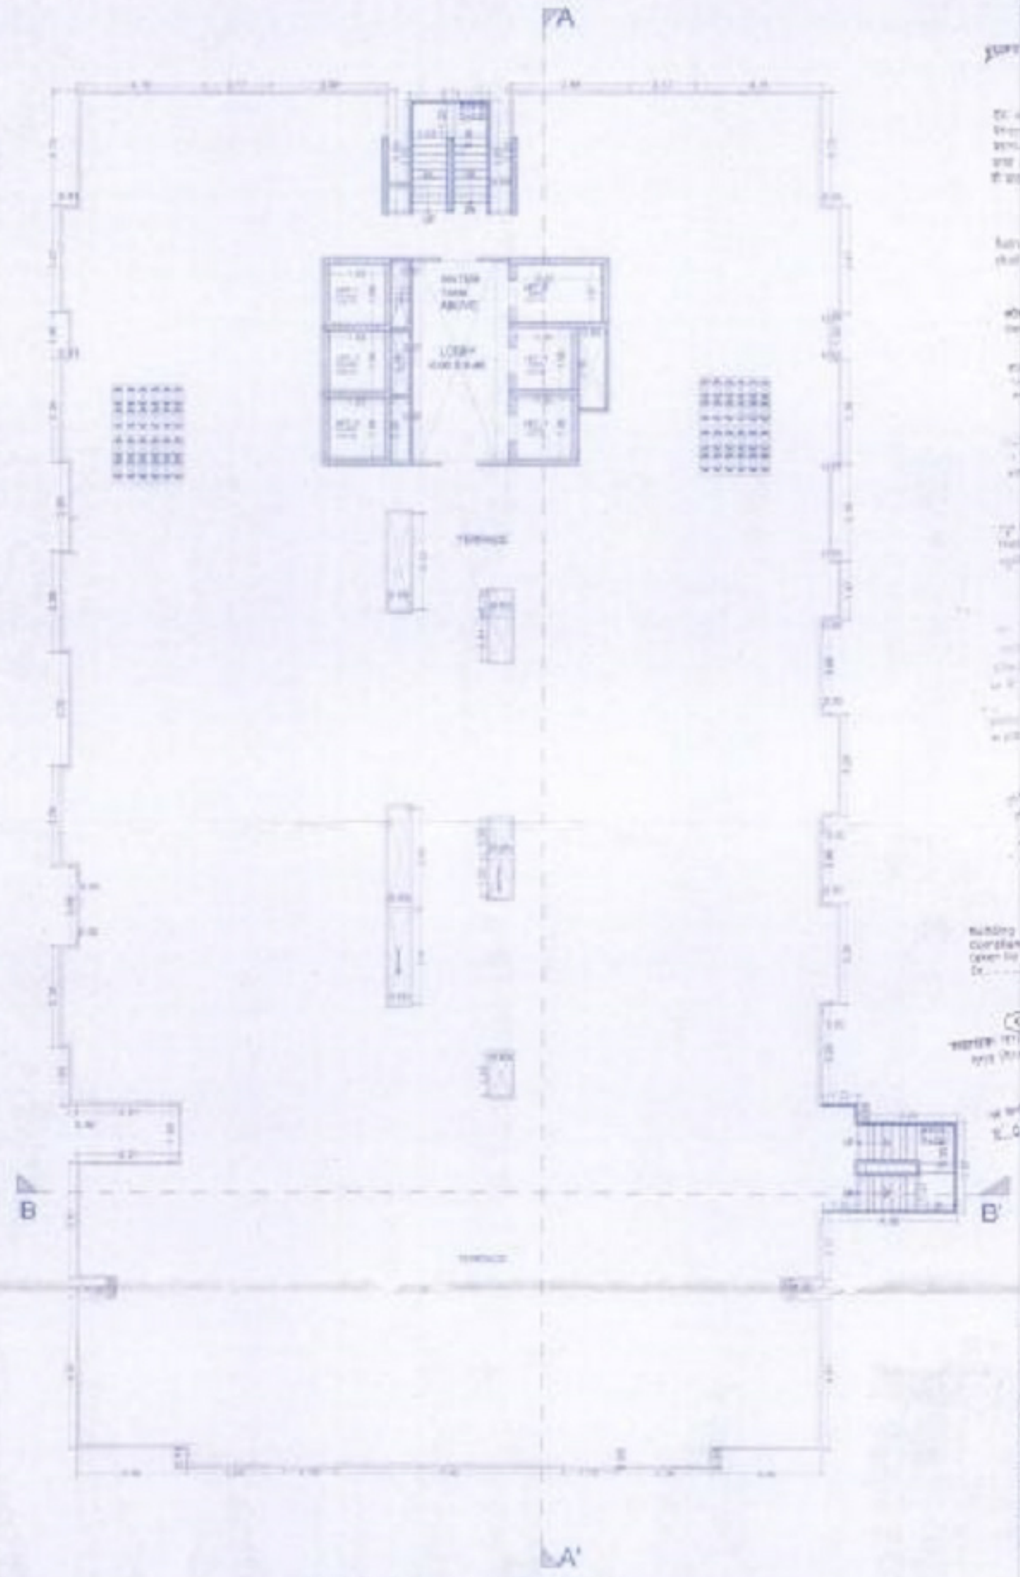

TERRACE FLOOR PLAN

TITLE:-
3RD TO 11TH &
TERRACE FLOOR PLAN

3RD TO 11TH &
TERRACE FLOOR PLAN

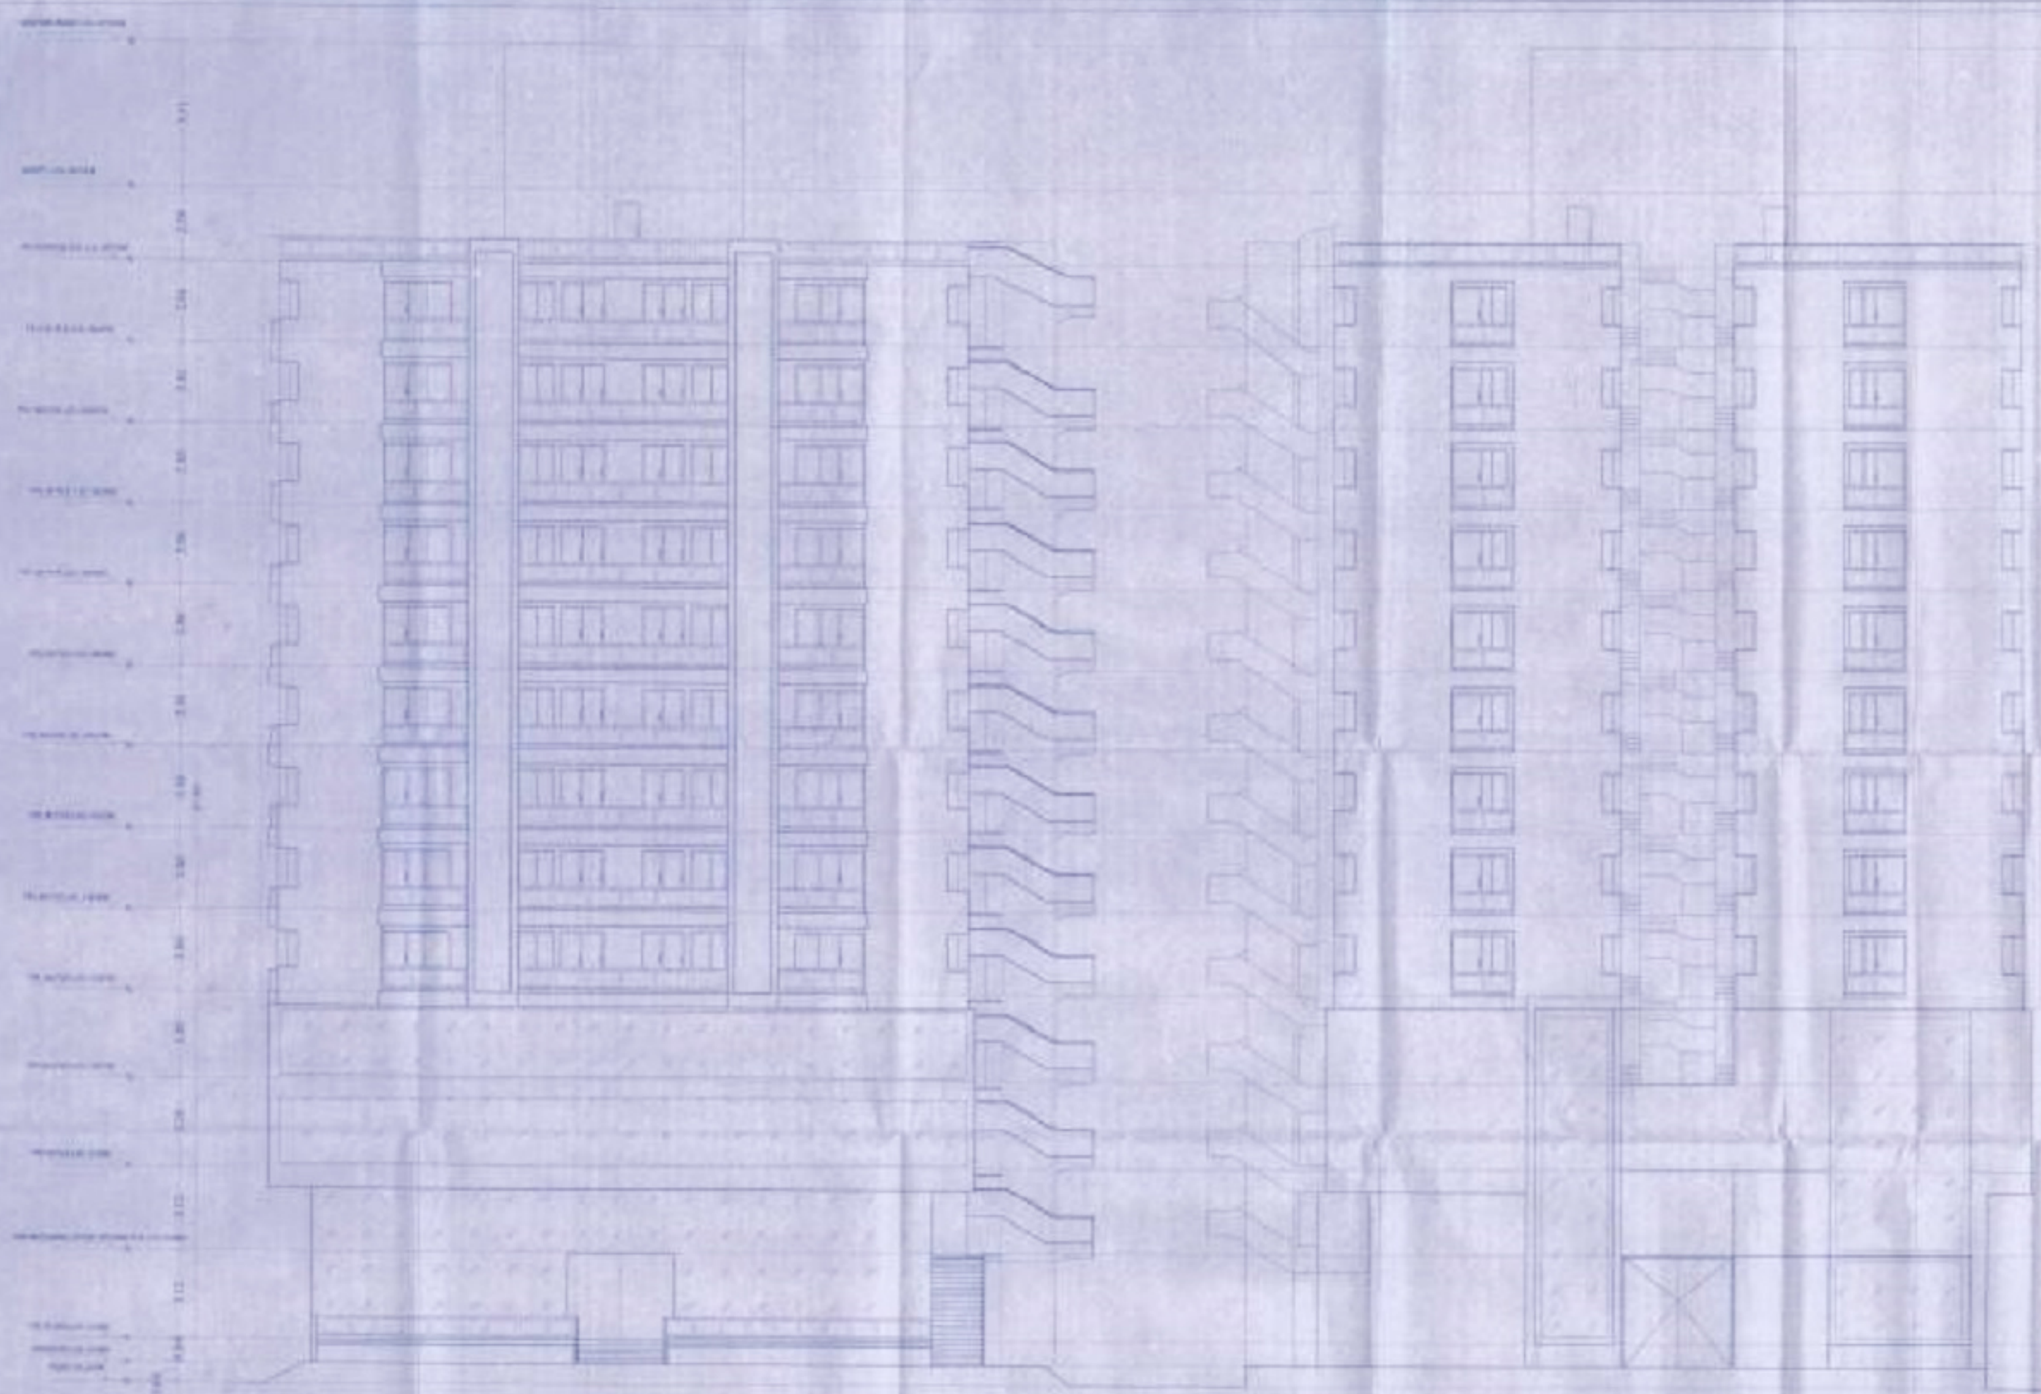

SHEET NO. 6/8

TITLE:- ELEVATION

ELEVATION

PROJECT:-

NORTH

LEFT SIDE ELEVATION

RIGHT SIDE ELEVATION

SHEET NO.:
TITLE:

ELEVATION

ELEVATION

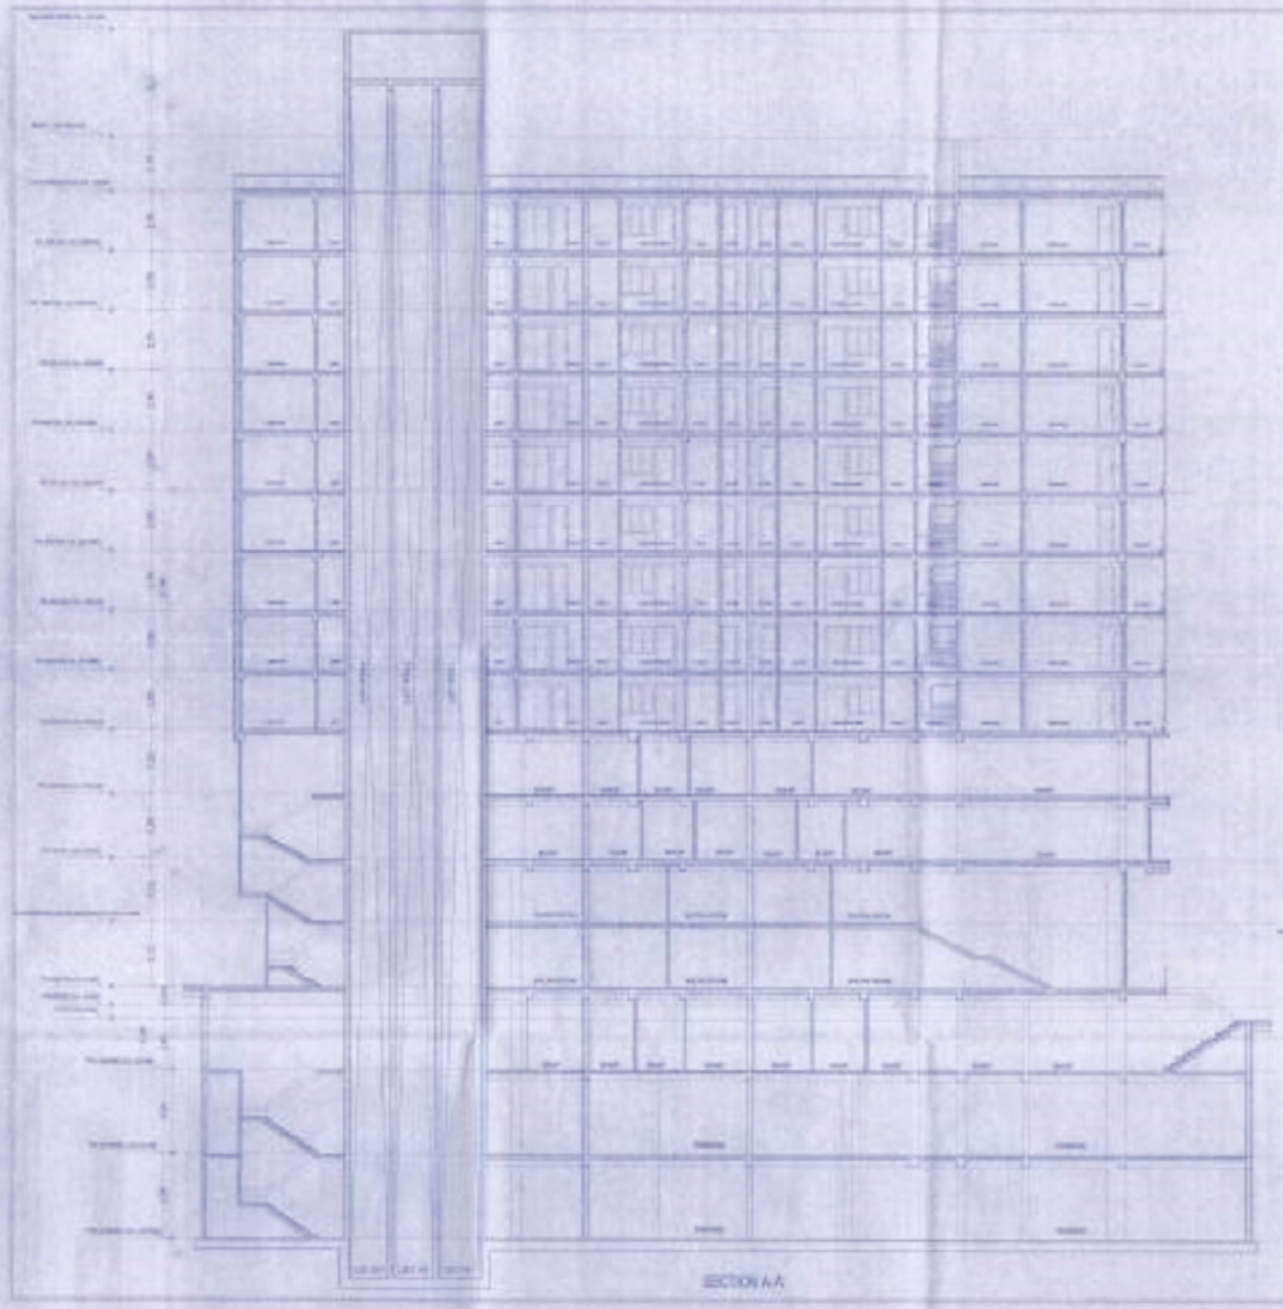
SECTION A-A

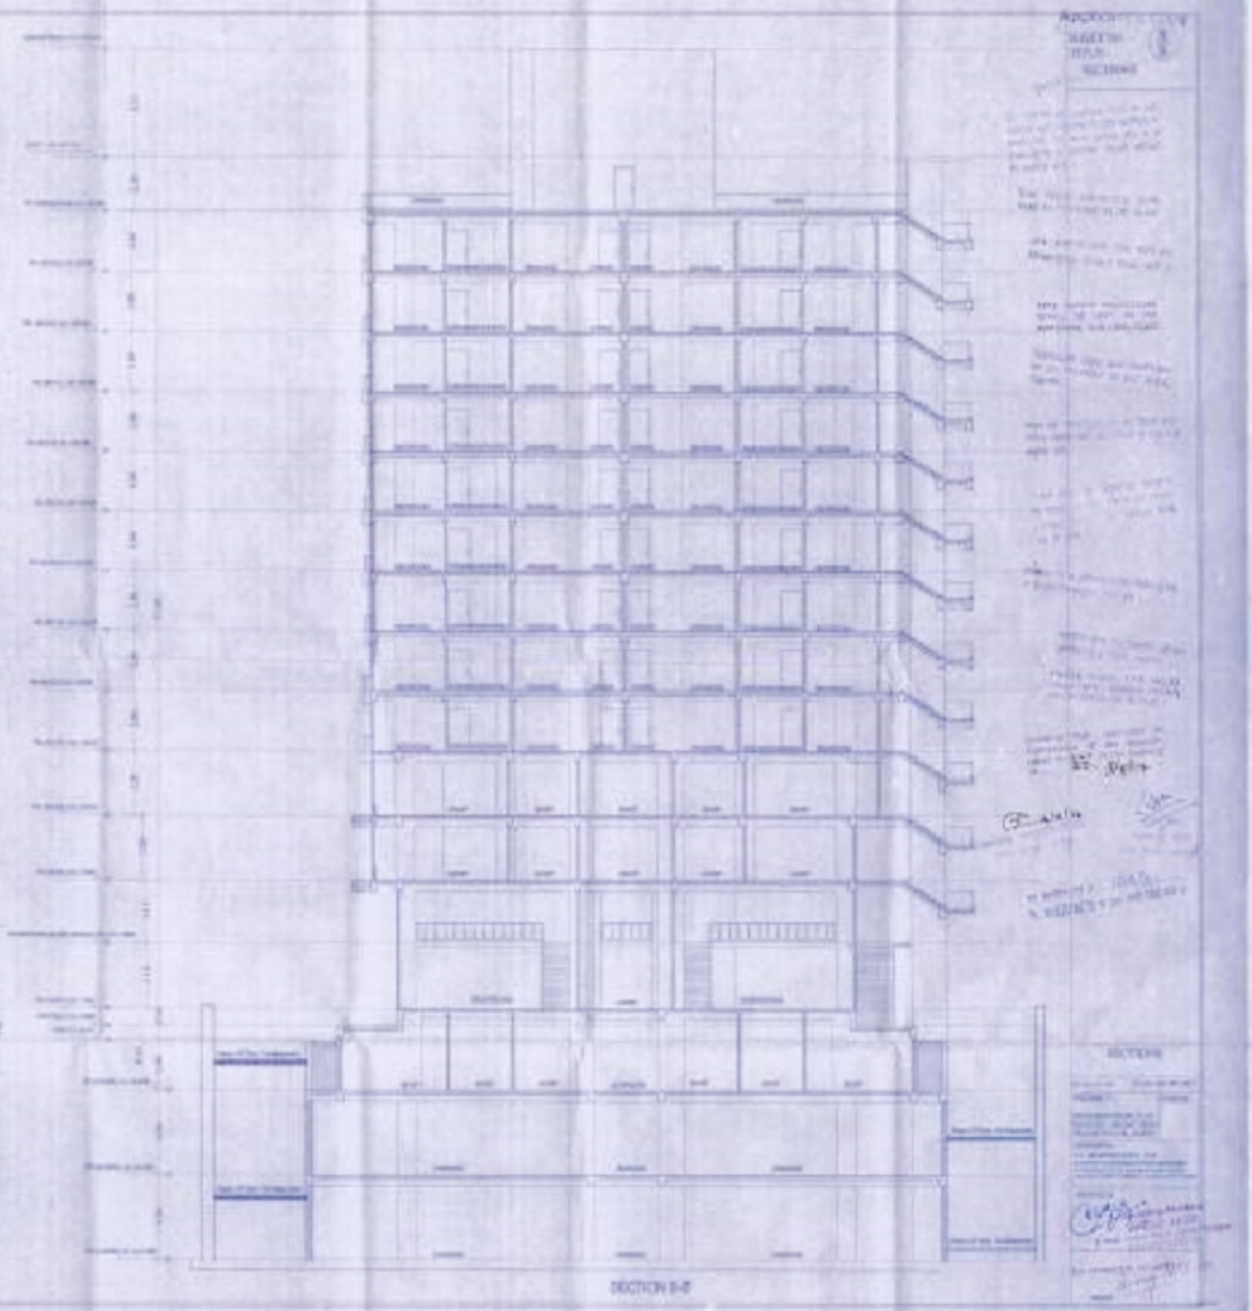
SECTION B-B'