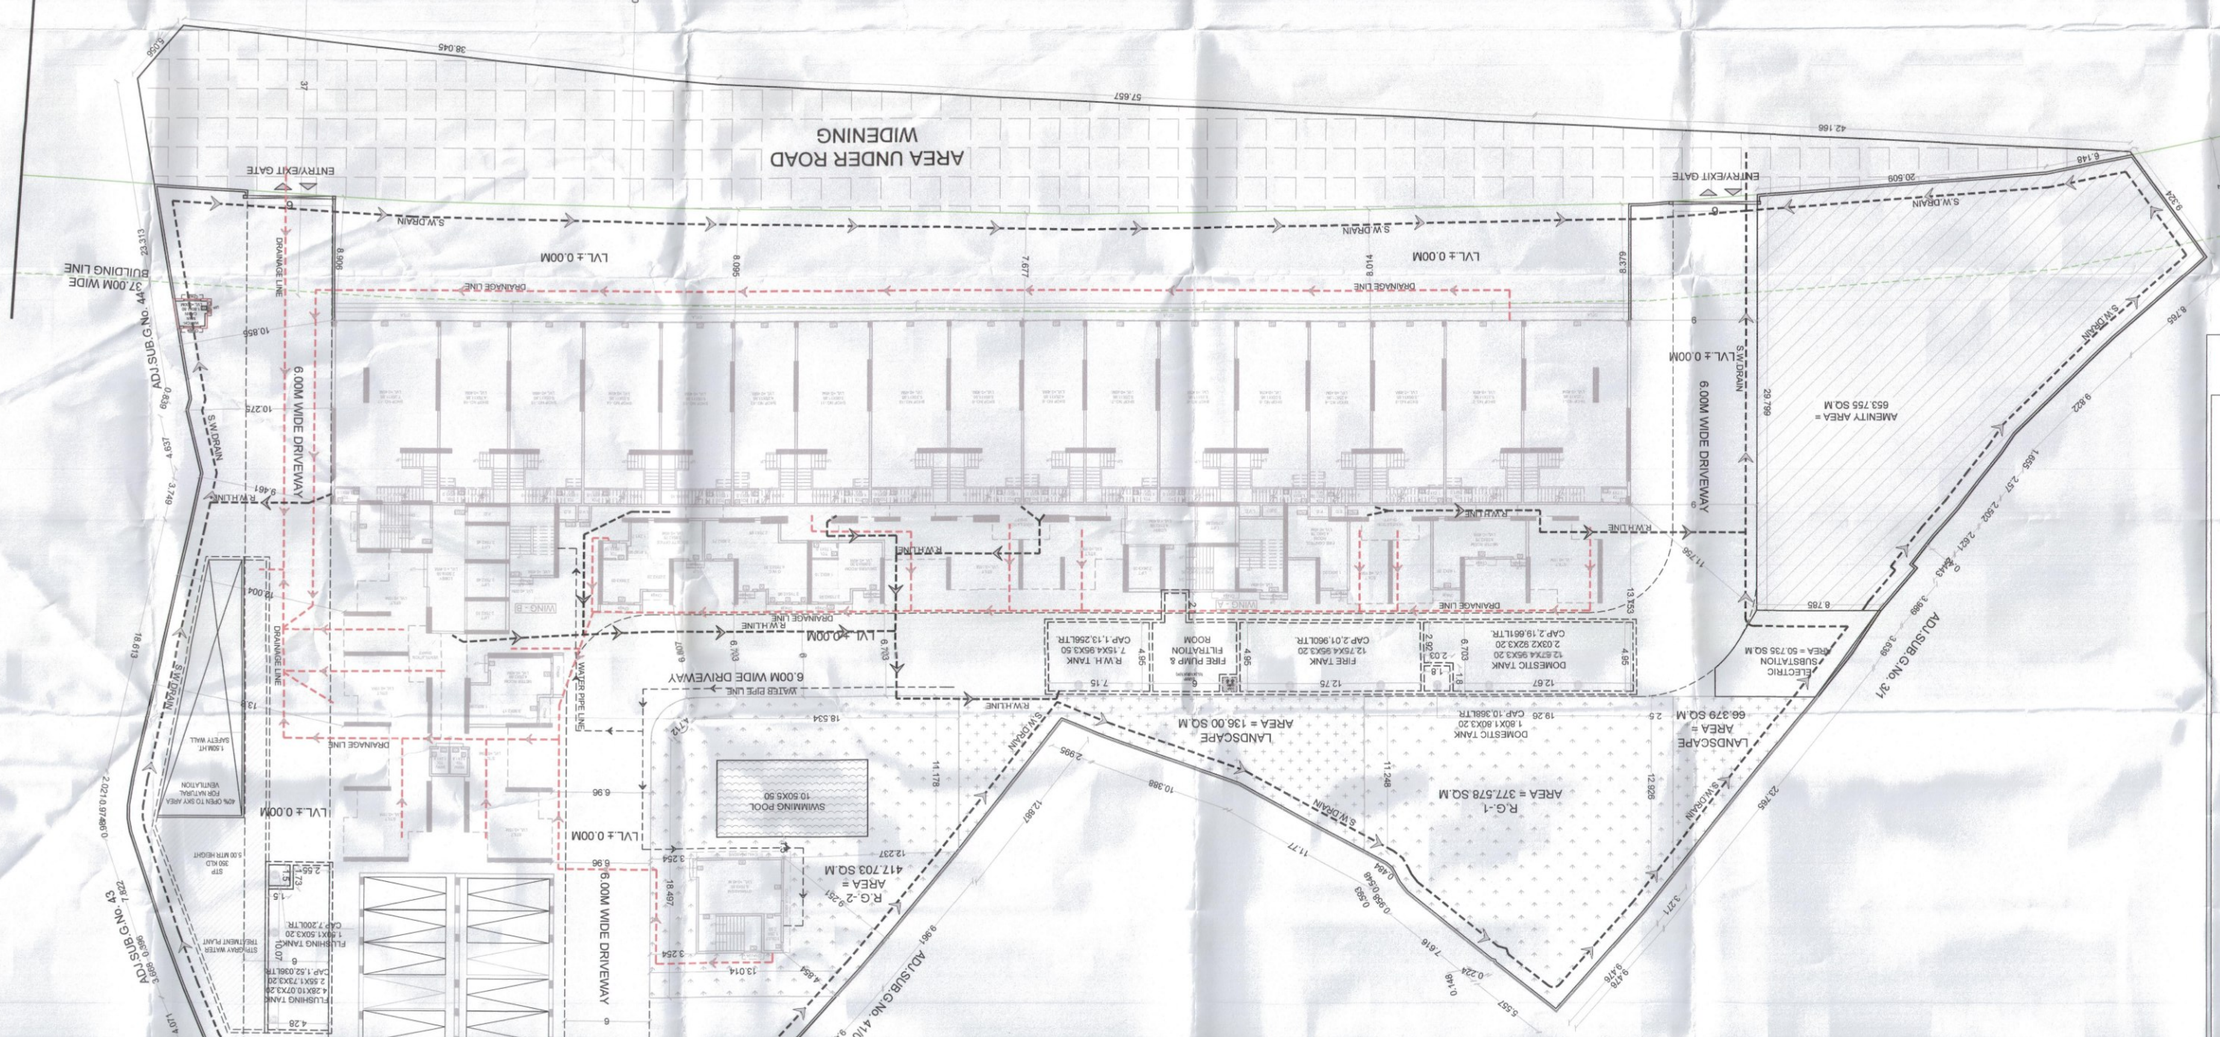
WAY TO PAVVEL
WAY TO KHOPOLI
CENTER LINE OF ROAD
SERVICE PLAN
(SCALE 1 :200)
AREA UNDER ROAD WIDENING
ADJ.SLB G.No. 43
ADJ.SLB G.No. 41/1
ADJ.SLB G.No. 31/
ADJ.SLB G.No. 41/0
6.00M WIDE DRIVEWAY
27.00M WIDE BUILDING LINE
ENTRY/EXIT GATE
S.W DRAIN
LVL.+ 0.00M
AMENITY AREA = 653.755 SQ.M
LANDSCAPE AREA = 66.379 SQ.M
LANDSCAPE AREA = 136.00 SQ.M
R.G-1 AREA = 377.578 SQ.M
R.G-2 AREA = 417.703 SQ.M
SWIMMING POOL 10.50X5.00
DOMESTIC TANK 1.80X1.80X2.20 CAP.10.368LTR
DOMESTIC TANK 12.00X2.50X2.20 CAP.2.16.800LTR
FIRE TANK 12.75X6.00X2.20 CAP.2.01.360LTR
FIRE PUMP & FILTRATION ROOM
R.W.H TANK 7.15X6.00X2.50 CAP.1.12.250LTR
FLUSHING TANK 4.28X10.00X2.20 CAP.1.00.512LTR
FLUSHING TANK 4.28X10.00X2.20 CAP.1.00.512LTR
DOMESTIC TANK 2.80X1.80X3.20 CAP.15.120LTR
DOMESTIC TANK 2.00X2.00X3.20 CAP.12.000LTR
FLUSHING TANK 1.50X1.50X3.20 CAP.7.200