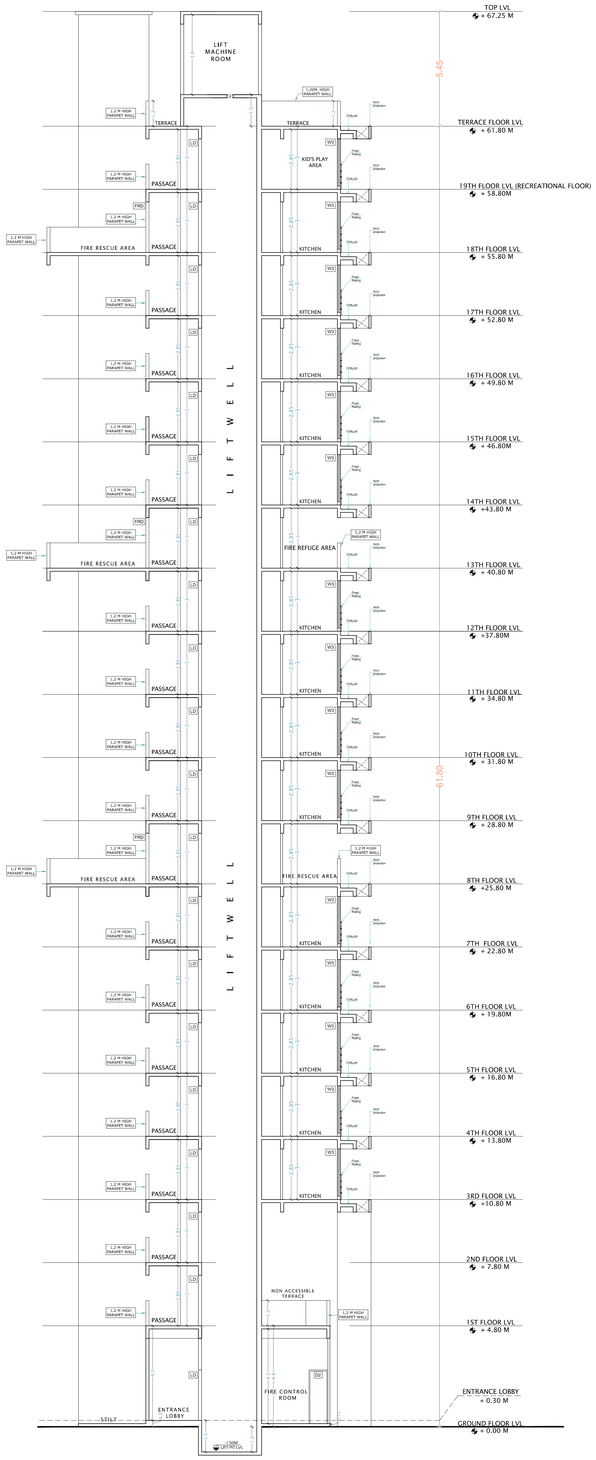

SECTION A-A
SCALE = 1 : 100

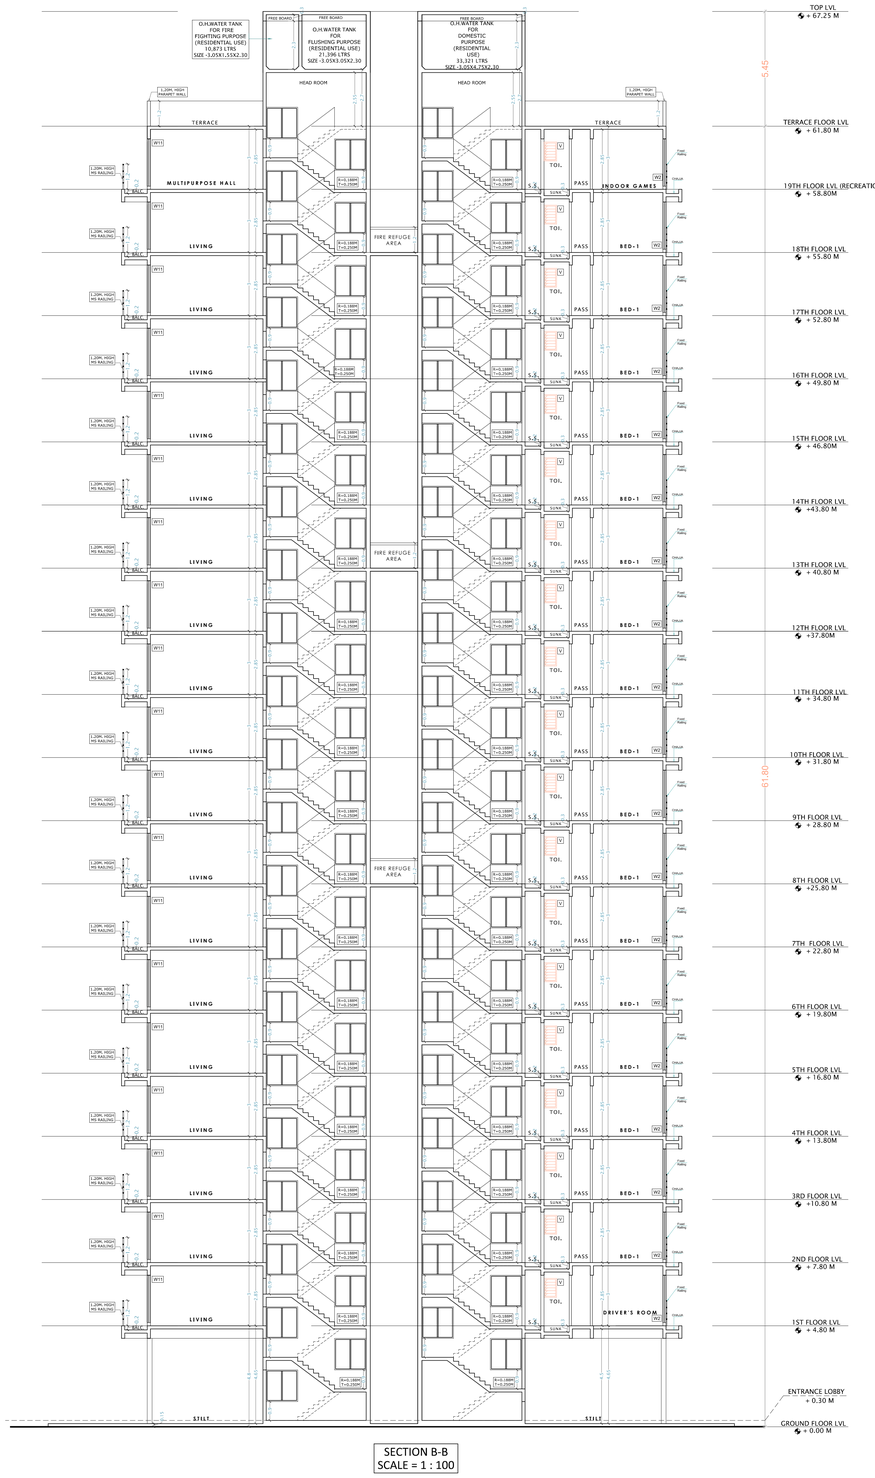

SECTION B-B
SCALE = 1 : 100

SECTION VIEW - OMKAR REGENCY

Signature Not Verified

Digitally signed by SOMNATH SHANTARAM KEKAN
Date: 2024.10.06 13:36:46 IST
Reason: Approved Drawing Part
Designation : Assistant Director of Planning
Location: Navi Mumbai Municipal Corporation
Project Code : 24000000000
Application Number : NMMC/BP/24/00410
Proposal Number : 1462155
Certificate Number : NMMCC/B/2024/APL/00689

Deputy Engineer
Date: 06/10/2024

Junior Engineer
Date: 06/10/2024

Name Of : Owner AARAV REALTORS

Postal Address : Flat No-A/2301, Bhagwati Greens 1,Plot No-6,Kharghar,Raigarh,Maharashtra-410210

Phone No. 9920329888

DESCRIPTION OF PROJECT :

Type of Proposal : Residential
BUILDING ON CTS, NO./SURVEY NO.-9

SITE ADDRESS :
PLOT NO. 1B, SECTOR - 09, NERUL, NAVI MUMBAI

Name Of Architect : ATUL MANUBHAI PATEL

LOGO	ADDRESS OF OFFICE OFFICE : 1201, ONE PLATINUM, PLOT NO. 08, SECTOR 15, CBD BELAPUR, NAVI MUMBAI 400 614.

OWNERS SIGN - Verified by applicant	TECHNICAL PERSON SIGN Signature Not Verified Digitally signed by ATUL MANUBHAI PATEL Date: 2024.10.06 13:34:07 IST Reason: Technical Person Signature Designation : Architect Organisation : Atul Patel Location : Navi Mumbai

	SCALE - 1:100	Date: 01/10/24
	JOB NO - NMMCC-24-66742	CHECK BY - -

SUBMISSION DRAWING