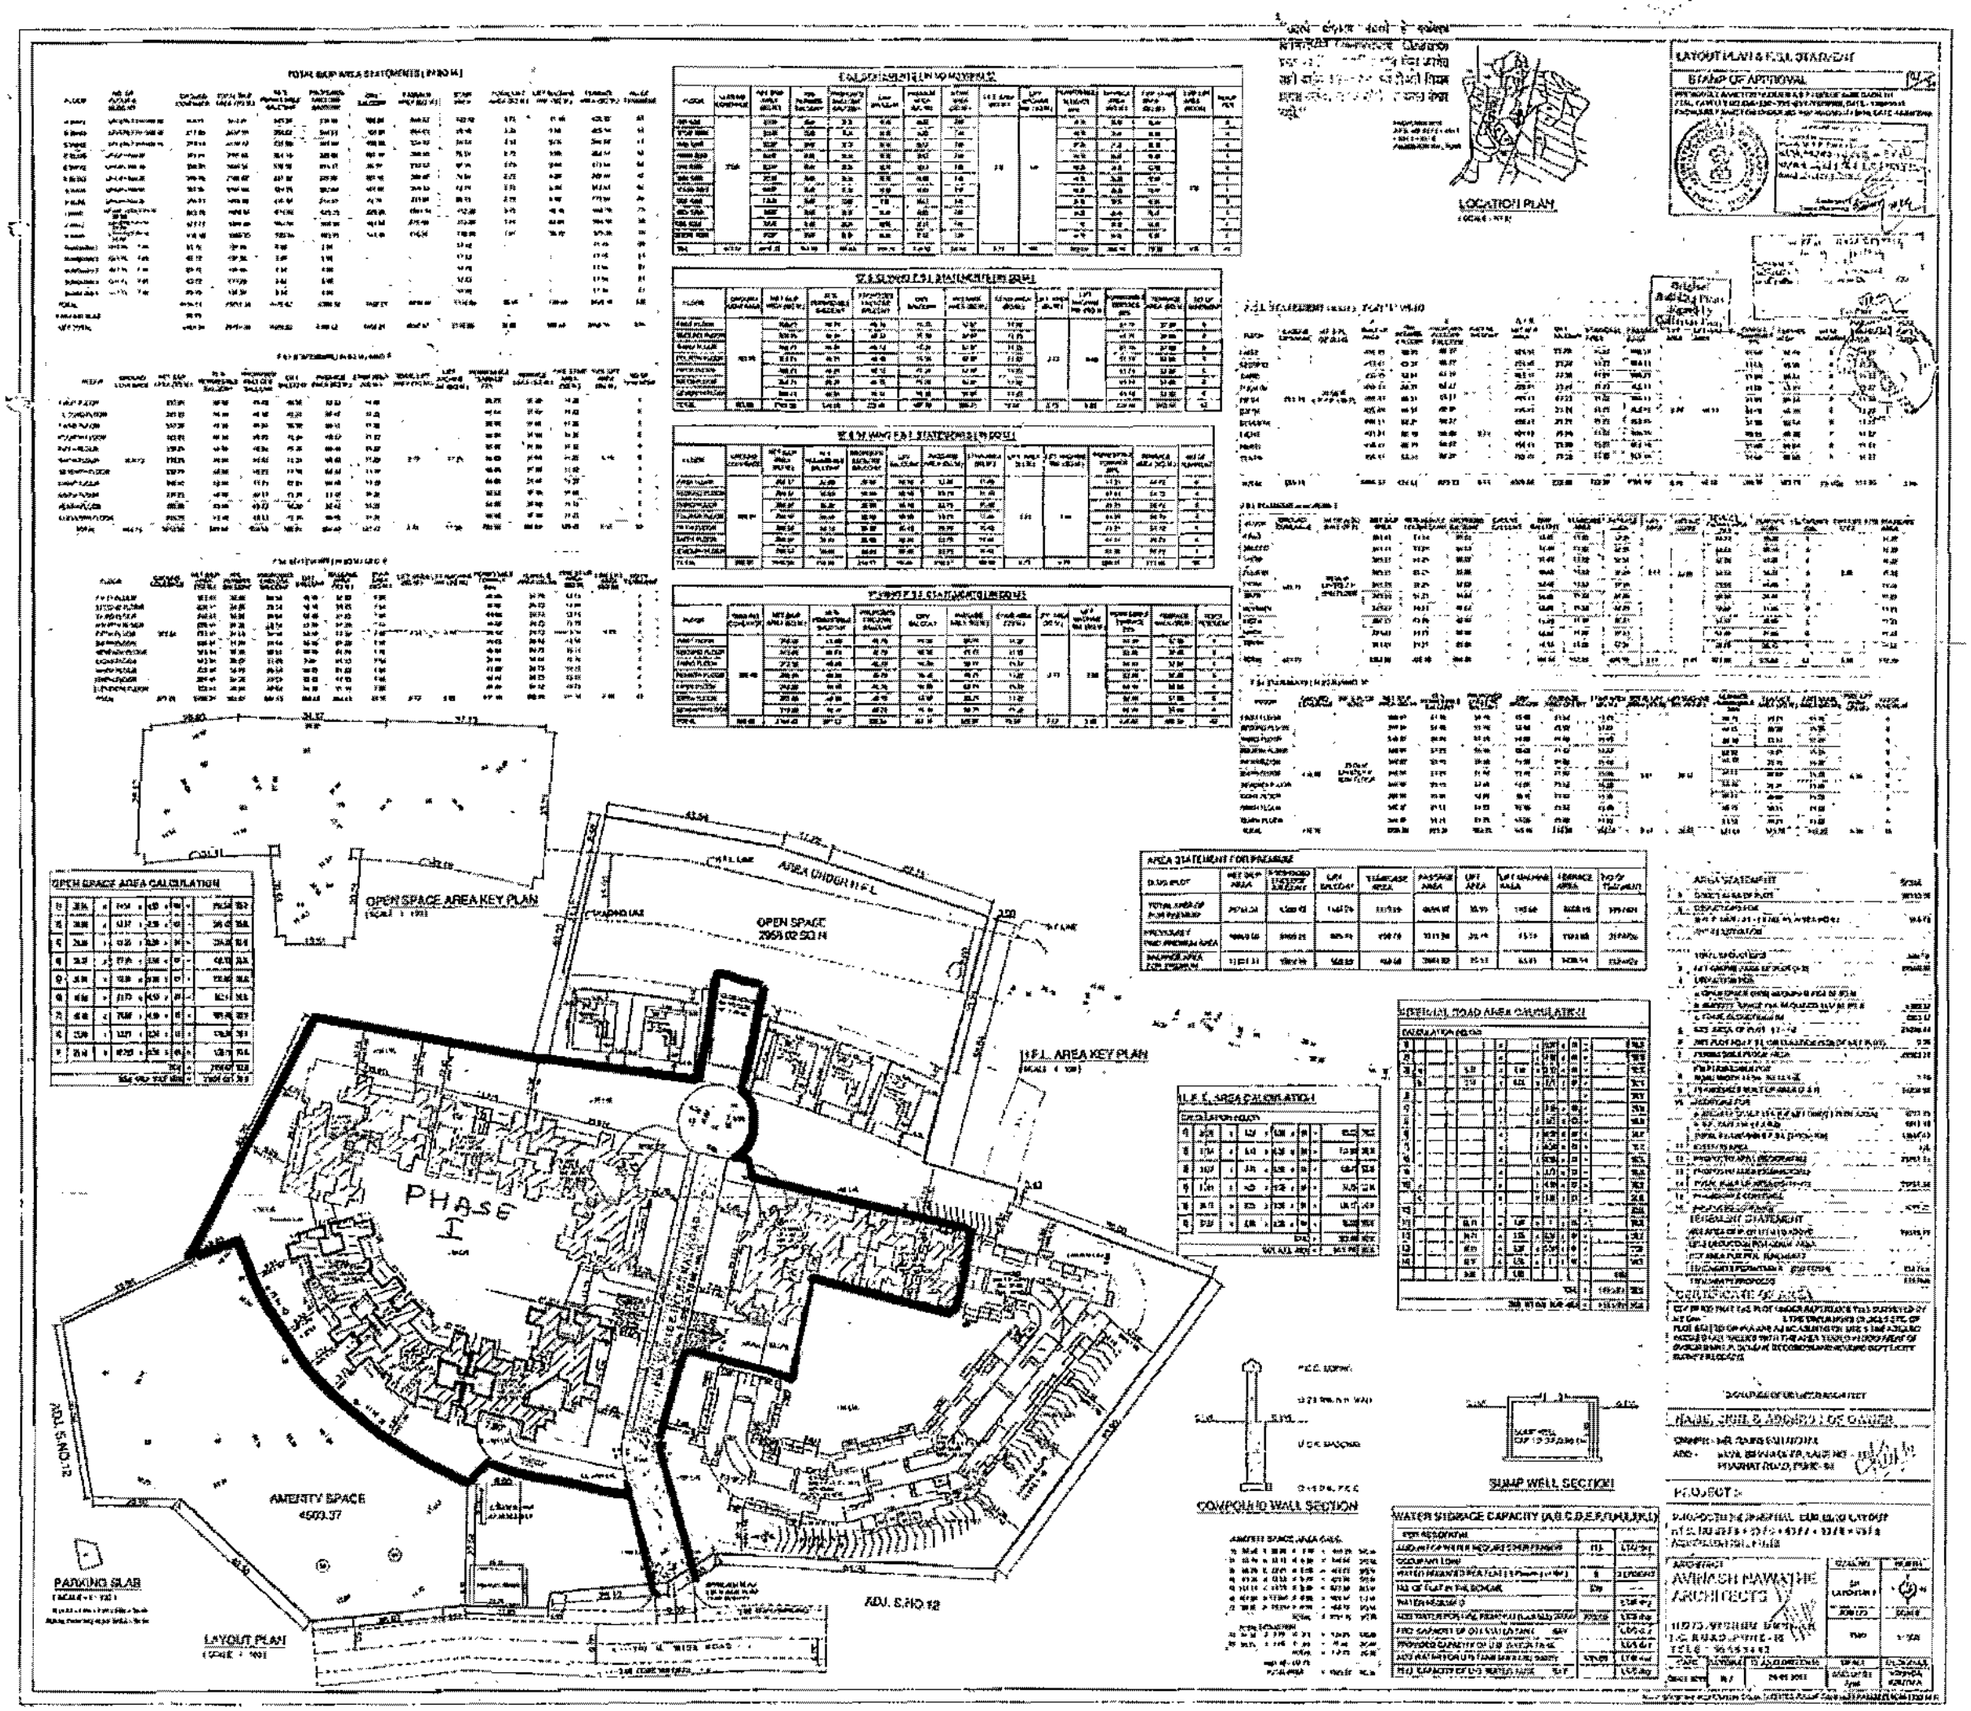
LOCATION PLAN
LAYOUT PLAN & FSI STATEMENT
STAMP OF APPROVAL
OPEN SPACE AREA KEY PLAN
OPEN SPACE
2059.02 SQ.M
AREA UNDER H.F.L
H.F.L. AREA KEY PLAN
PHASE
I
AMENITY SPACE
4569.37
PARKING SLAB
LAYOUT PLAN
ADJ. S.NO.12
COMPOUND WALL SECTION
SUMP WELL SECTION
PROJECT :
ARCHITECT
AMRISH NAWATHE
ARCHITECTS