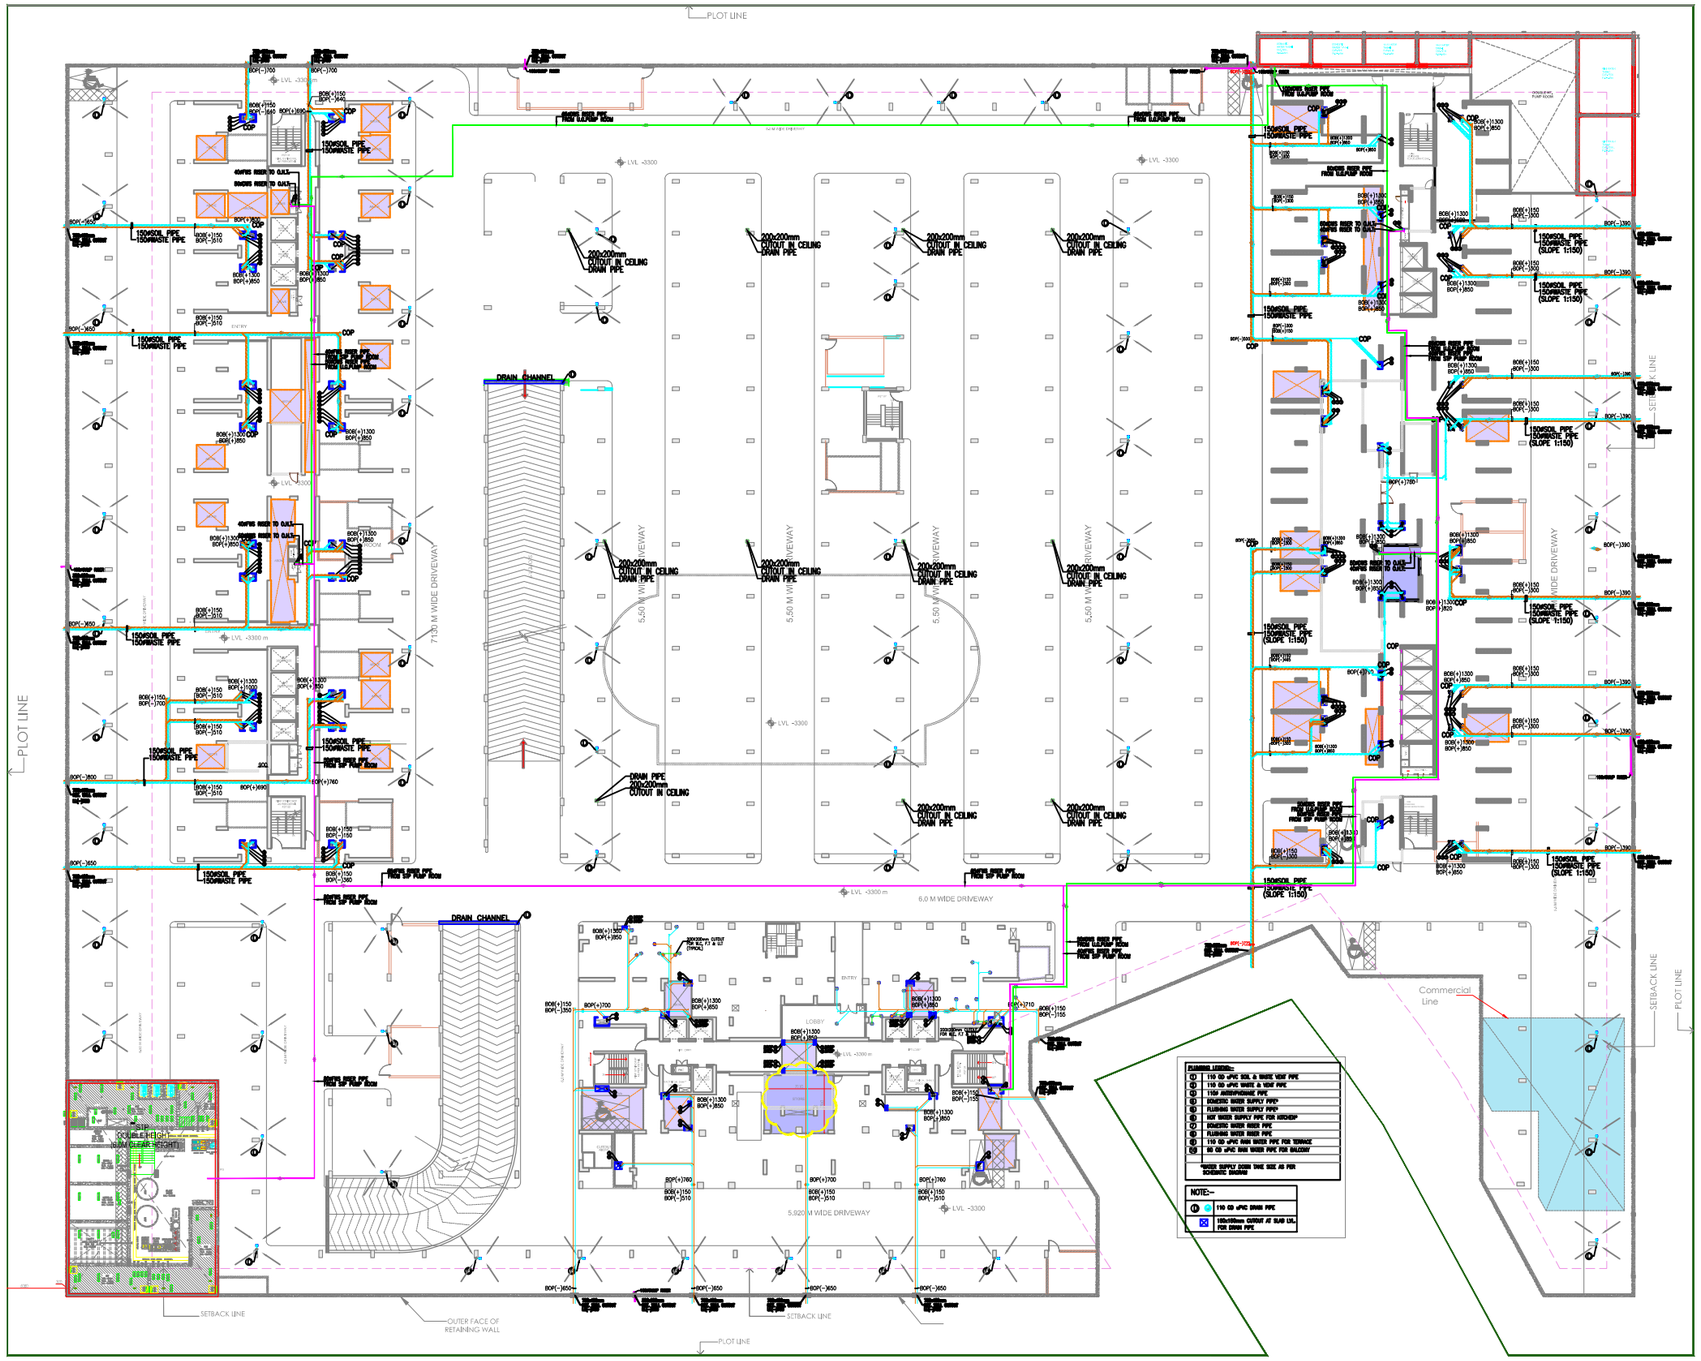

PRINCIPAL ARCHITECT

Architect Hafeez Contractor

29 Bank Street, Bombay 23, Tel:+91 22 22661920
Fax:+91 22 22664737
www. architecthafeezcontractor.com
email: hafeez@hcontractor.com

STRUCTURAL CONSULTANT:

Principal Designers Pvt. Ltd

Consulting Structural Engineers
(An ISO 9001:2008 Company)
Plot. No.- 3202, Sec-1, Vasundhara, Ghaziabad-201012
Ph- 0120-6457606, 9319387903
E-Mail- info@pdplengineers.com
Website - www.pdplengineers.com

MEP CONSULTANT

Sunil Nayyar Consultants Pvt. Ltd.

Head Office : 206- 206A & 305A-305B, 2nd & 3rd Floor,
Time Centre, DLF Golf Course Road,
Sector-54, Gurgaon-122002, Haryana (India)
Tele : +91-124-4803800 (30 Lines)
Fax : +91-124-4803817
E-mail : snogurgaon@snc.co.in
URL : www.snc.co.in

LANDSCAPE CONSULTANT

S. BOSE

21 D CONNAUGHT PLACE, NEW DELHI
23418560, 23418679,
E 47, PANCHSHILA PARK, NEW DELHI.
26498754

GENERAL NOTES:-

- ALL DIMENSIONS ARE UNFINISHED DIMENSIONS UNLESS OTHERWISE SPECIFIED.
- ALL DIMENSIONS ARE IN MM UNLESS OTHERWISE SPECIFIED.
- DO NOT SCALE THE DRGS. ALL WRITTEN DIMENSIONS TO BE FOLLOWED.
- THIS DRAWING SHALL BE READ IN CONJUNCTION WITH DETAILS LARGE SCALE DRAWINGS, STRUCTURAL, PLUMBING, ELECTRICAL AND OTHER RELEVANT DRAWINGS.
- DISCREPANCIES IF ANY SHOULD BE BROUGHT TO THE NOTICE OF THE ARCHITECT BEFORE EXECUTION OF WORK.
- DETAIL DRAWINGS SHALL SUPERSEDE SMALLER SCALE DRAWINGS.
- CONTRACTOR TO CHECK & VERIFY ALL DIMENSIONS BEFORE EXECUTION OF THE WORK.
- ALL LEVELS ARE STRUCTURAL SLAB LVL.

KEY PLAN

DATE	REVISION	DESCRIPTION

REVISION INDEX

CLIENT

HEBE INFRASTRUCTURE PVT LTD

PROJECT :

MAHAGUN MANTRA-II

DRAWING TITLE

UPPER BASEMENT PLAN
PLUMBING LAYOUT WATER SUPPLY

DESIGNED:	DRAWN: R.K	NORTH N
APPROVED:M.MEHRA	CHECKED: A.N	
FILE NAME: AR - 002.DWG		
DISCIPLINE: ARCHITECTURE		DATE 13/12/2016
STATUS G.F.C		SCALE 1:300
PROJECT CODE: HIPL /M2/ 2014	DRAWING NO: PL-MAN2-UB-002	REV. NO.