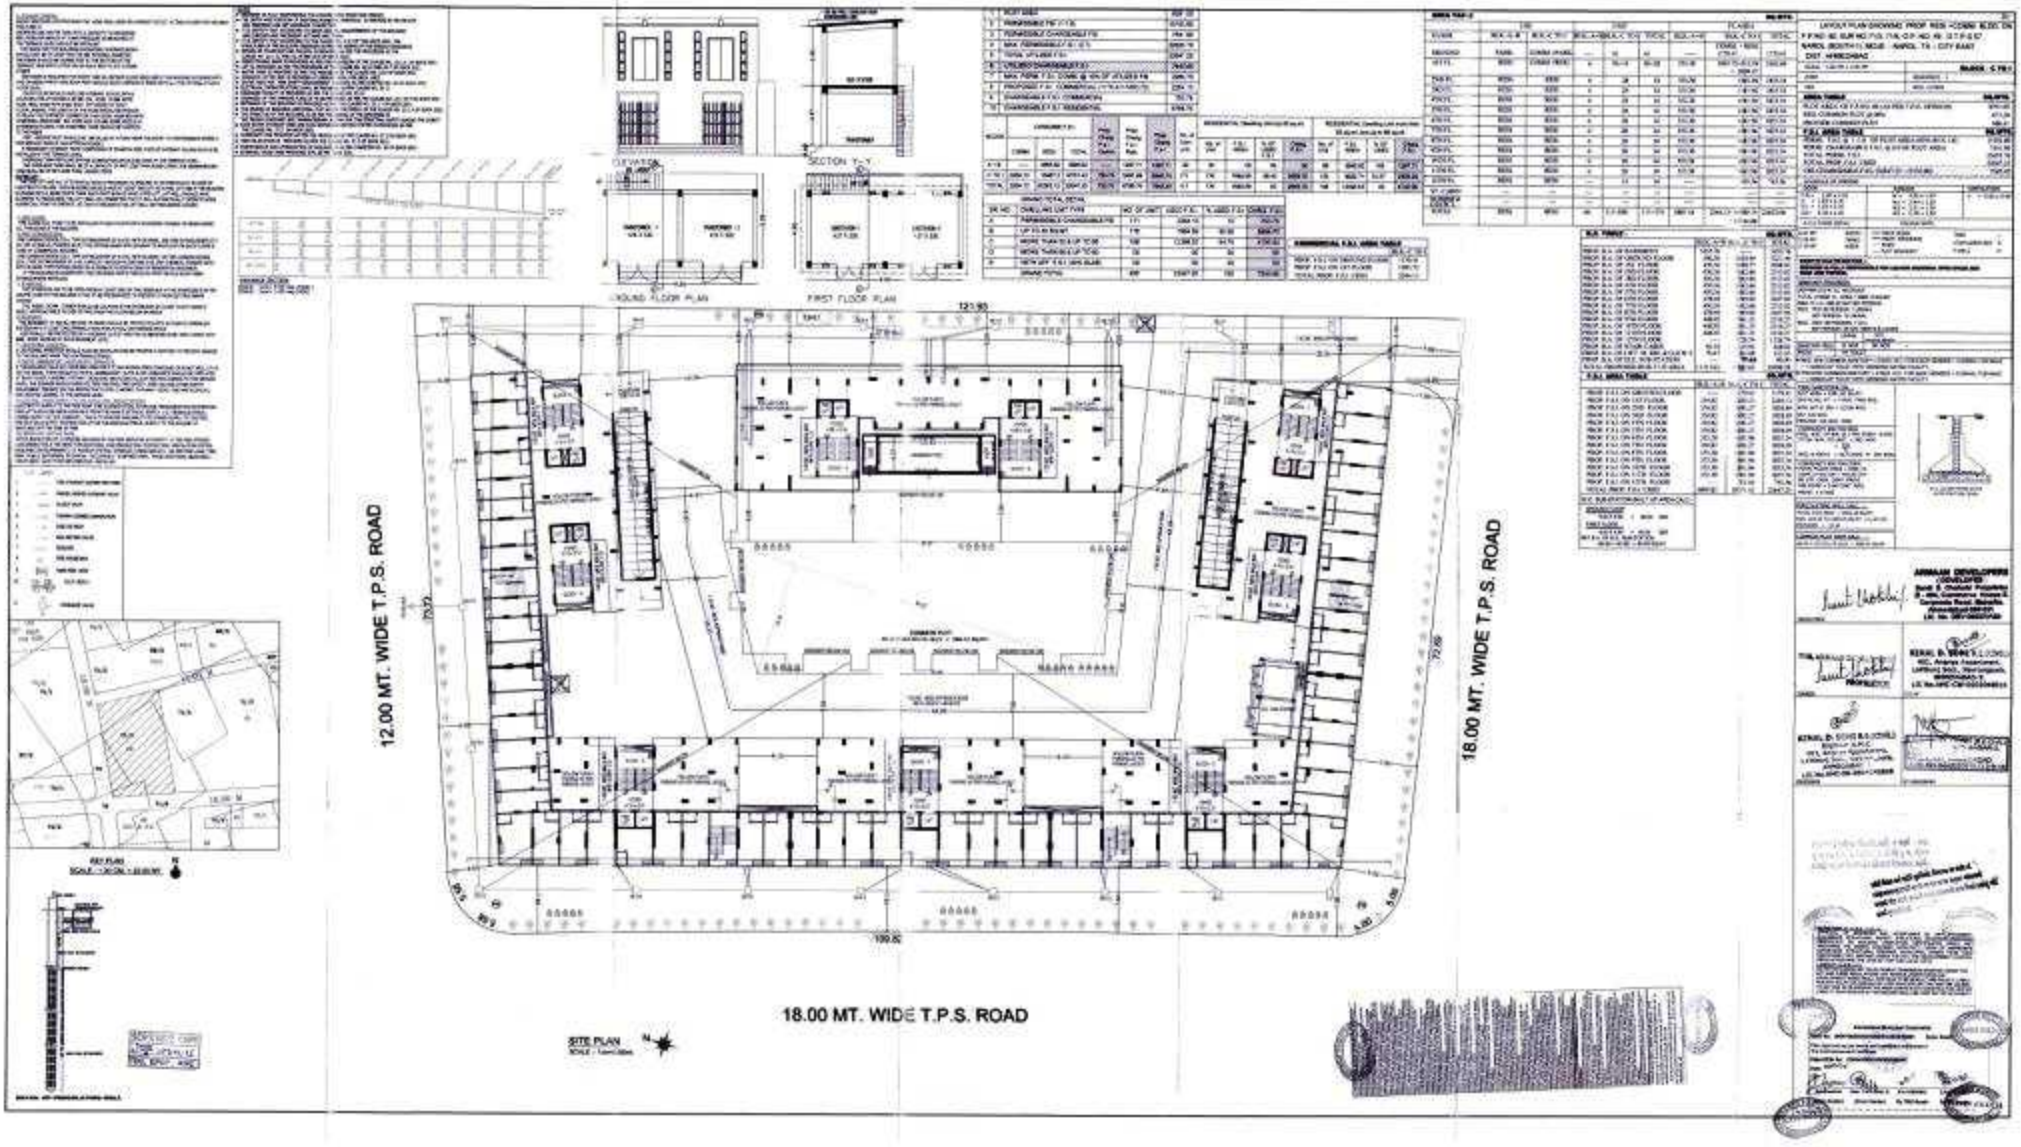
12.00 MT. WIDE T.P.S. ROAD
18.00 MT. WIDE T.P.S. ROAD
18.00 MT. WIDE T.P.S. ROAD
GROUND FLOOR PLAN
FIRST FLOOR PLAN
SECTION Y-Y
SITE PLAN

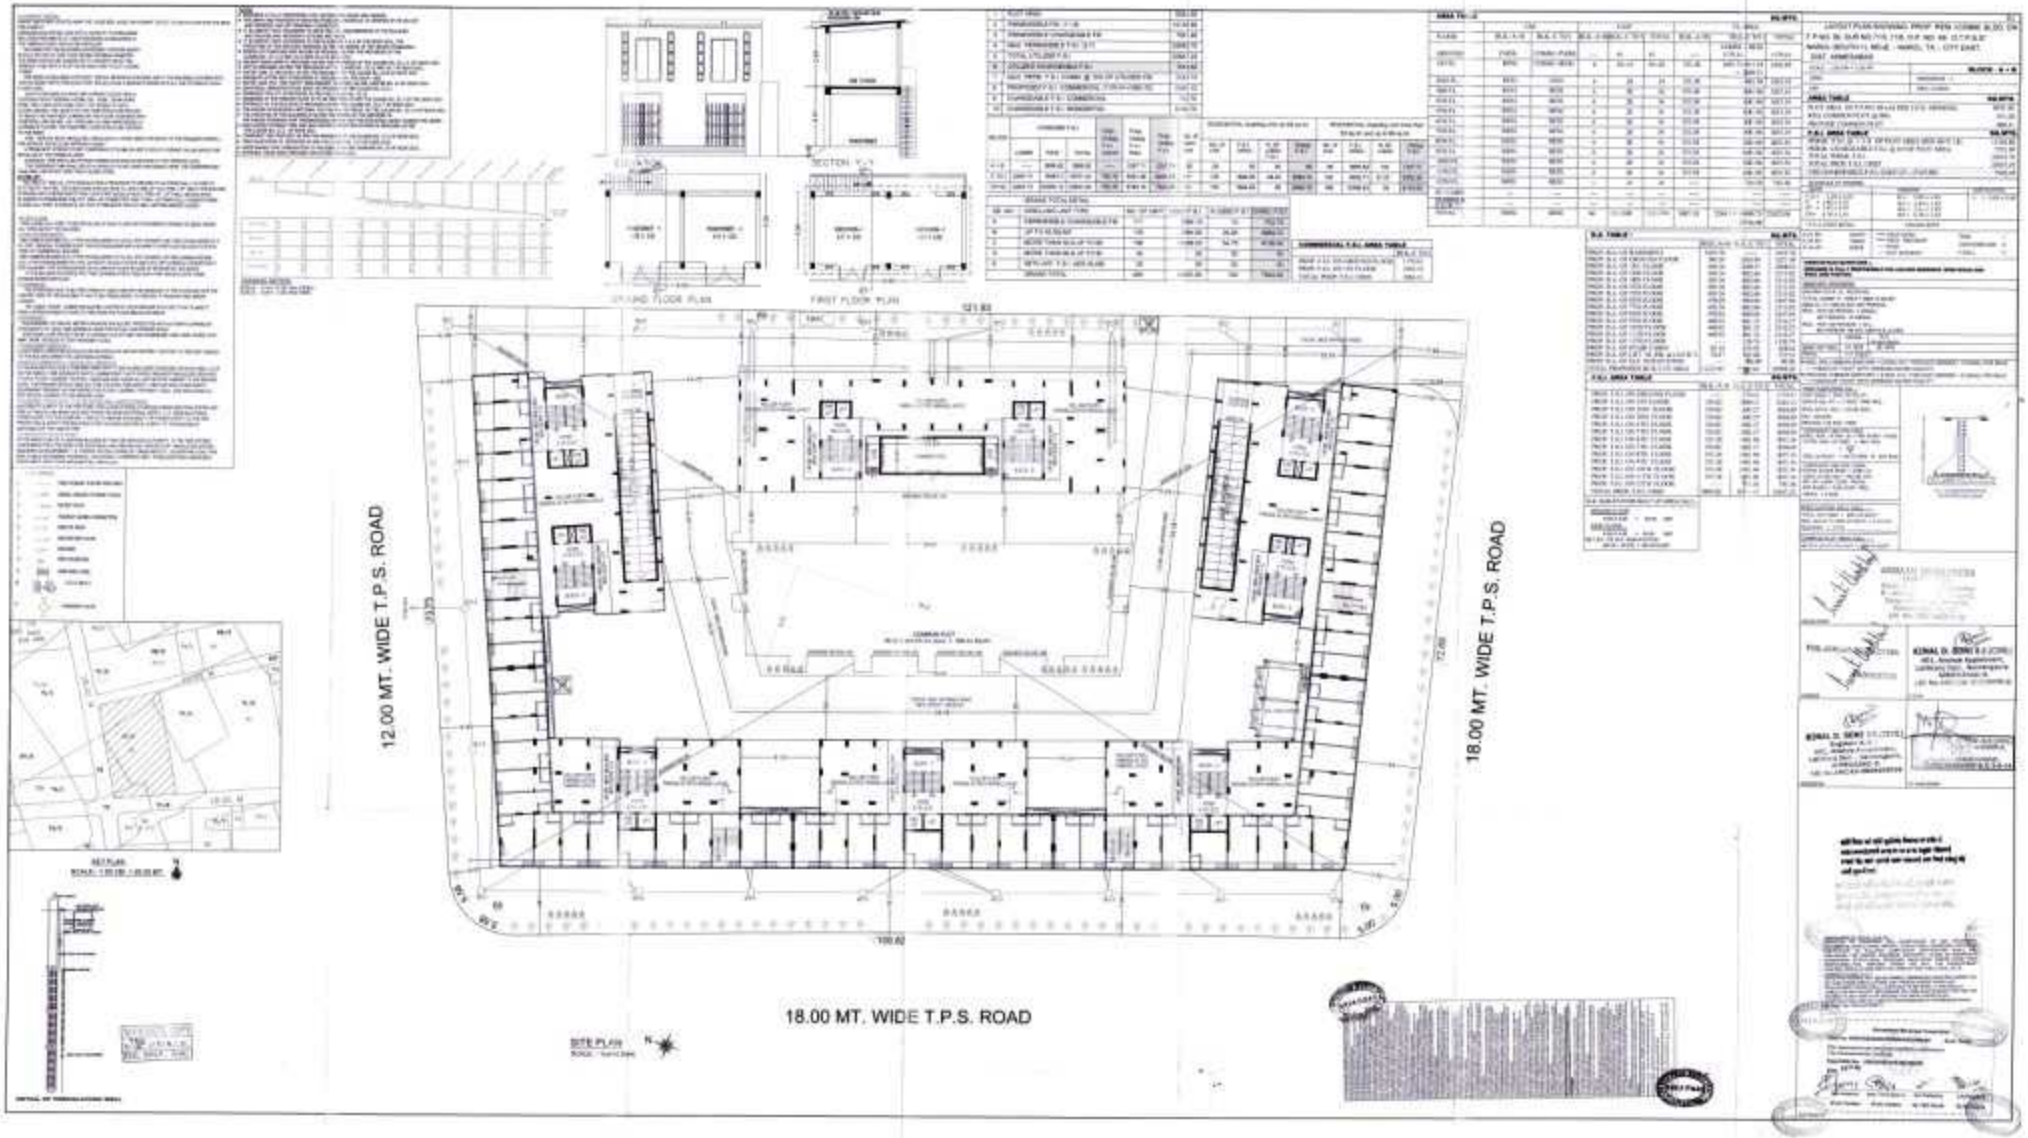
12.00 MT. WIDE T.P.S. ROAD
18.00 MT. WIDE T.P.S. ROAD
18.00 MT. WIDE T.P.S. ROAD
GROUND FLOOR PLAN
FIRST FLOOR PLAN
SITE PLAN