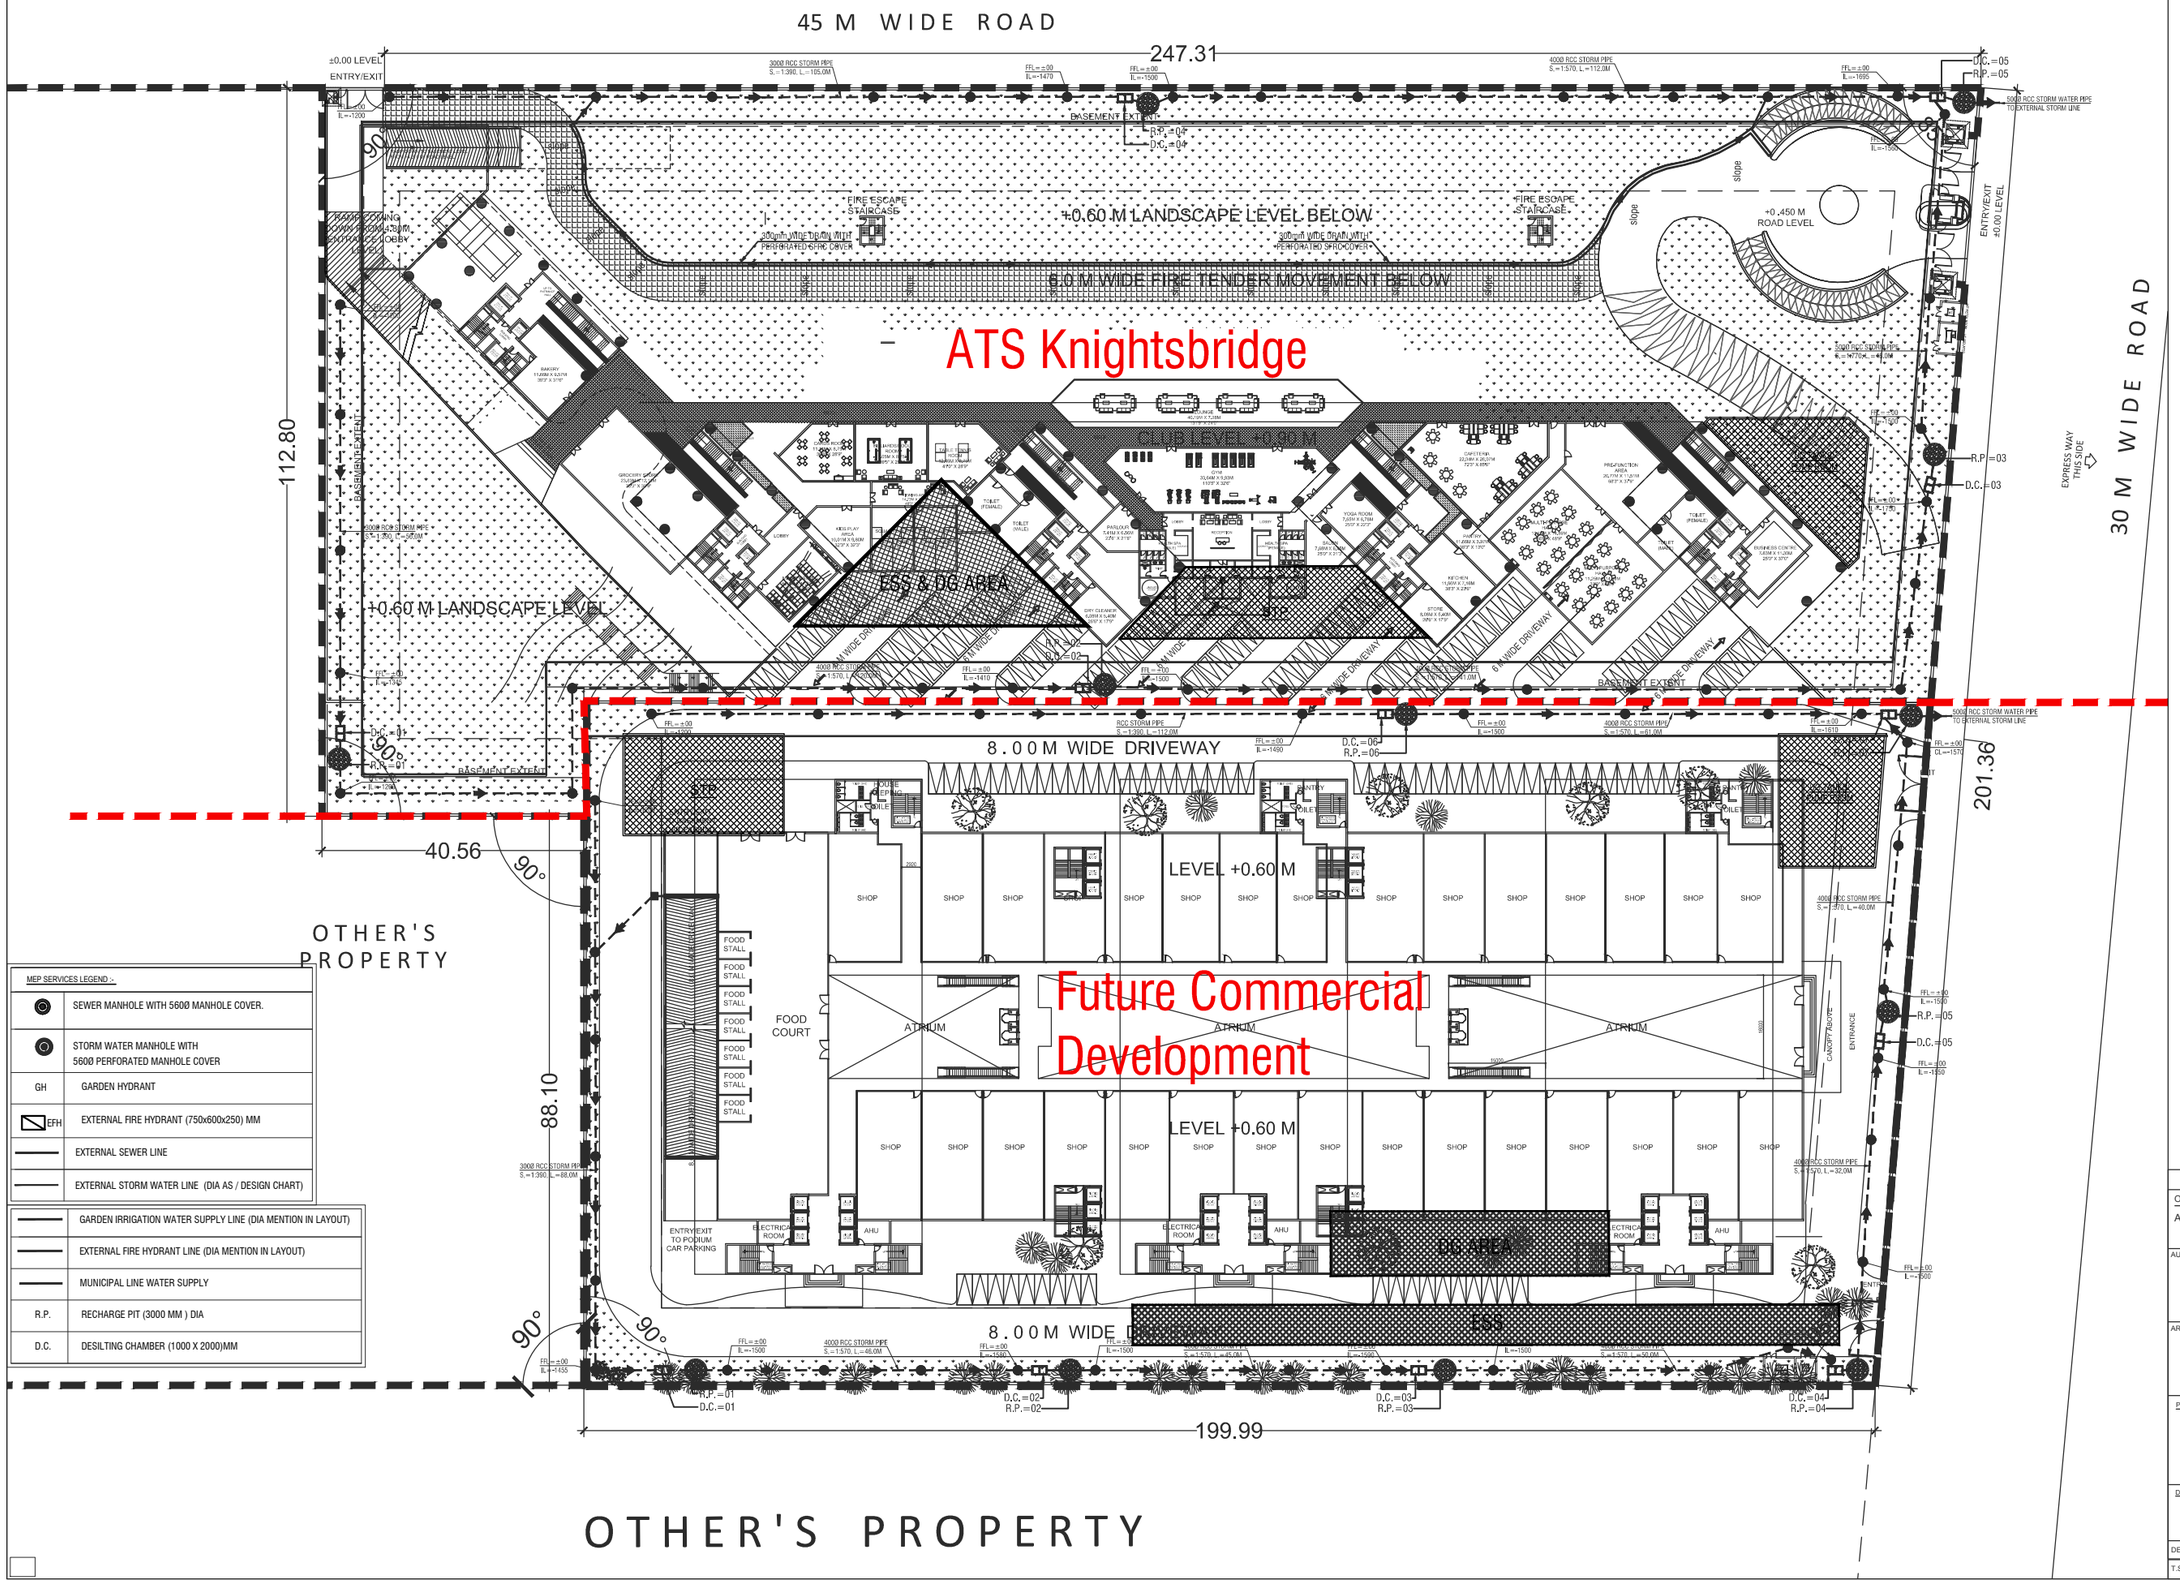

MEP SERVICES LEGEND :-

	SEWER MANHOLE WITH 560Ø MANHOLE COVER.
	STORM WATER MANHOLE WITH 560Ø PERFORATED MANHOLE COVER
GH	GARDEN HYDRANT
EFH	EXTERNAL FIRE HYDRANT (750x600x250) MM
	EXTERNAL SEWER LINE
	EXTERNAL STORM WATER LINE (DIA AS / DESIGN CHART)
	GARDEN IRRIGATION WATER SUPPLY LINE (DIA MENTION IN LAYOUT)
	EXTERNAL FIRE HYDRANT LINE (DIA MENTION IN LAYOUT)
	MUNICIPAL LINE WATER SUPPLY
R.P.	RECHARGE PIT (3000 MM) DIA
D.C.	DESILTING CHAMBER (1000 X 2000)MM

EIA SUBMISSION DRAWING

OWNER :-

ATS Heights Pvt ltd

AUTHORISED SIGNATORY

ARCHITECT's SIGNATURE

PROJECT:-

MIXED USE DEVELOPMENT
PLOT NO: A-01/A , SECTOR - 124,
GAUTAM BUDDHA NAGAR , NOIDA (U.P)

DRAWING TITLE :-

EXTERNAL SITE PLAN
STORM LAYOUT

DEALT BY	SCALE -:	DATE -:	DRG.NO.	NORTH
T.S.	1:400 (A1)	16.12.2015	SD-01a	