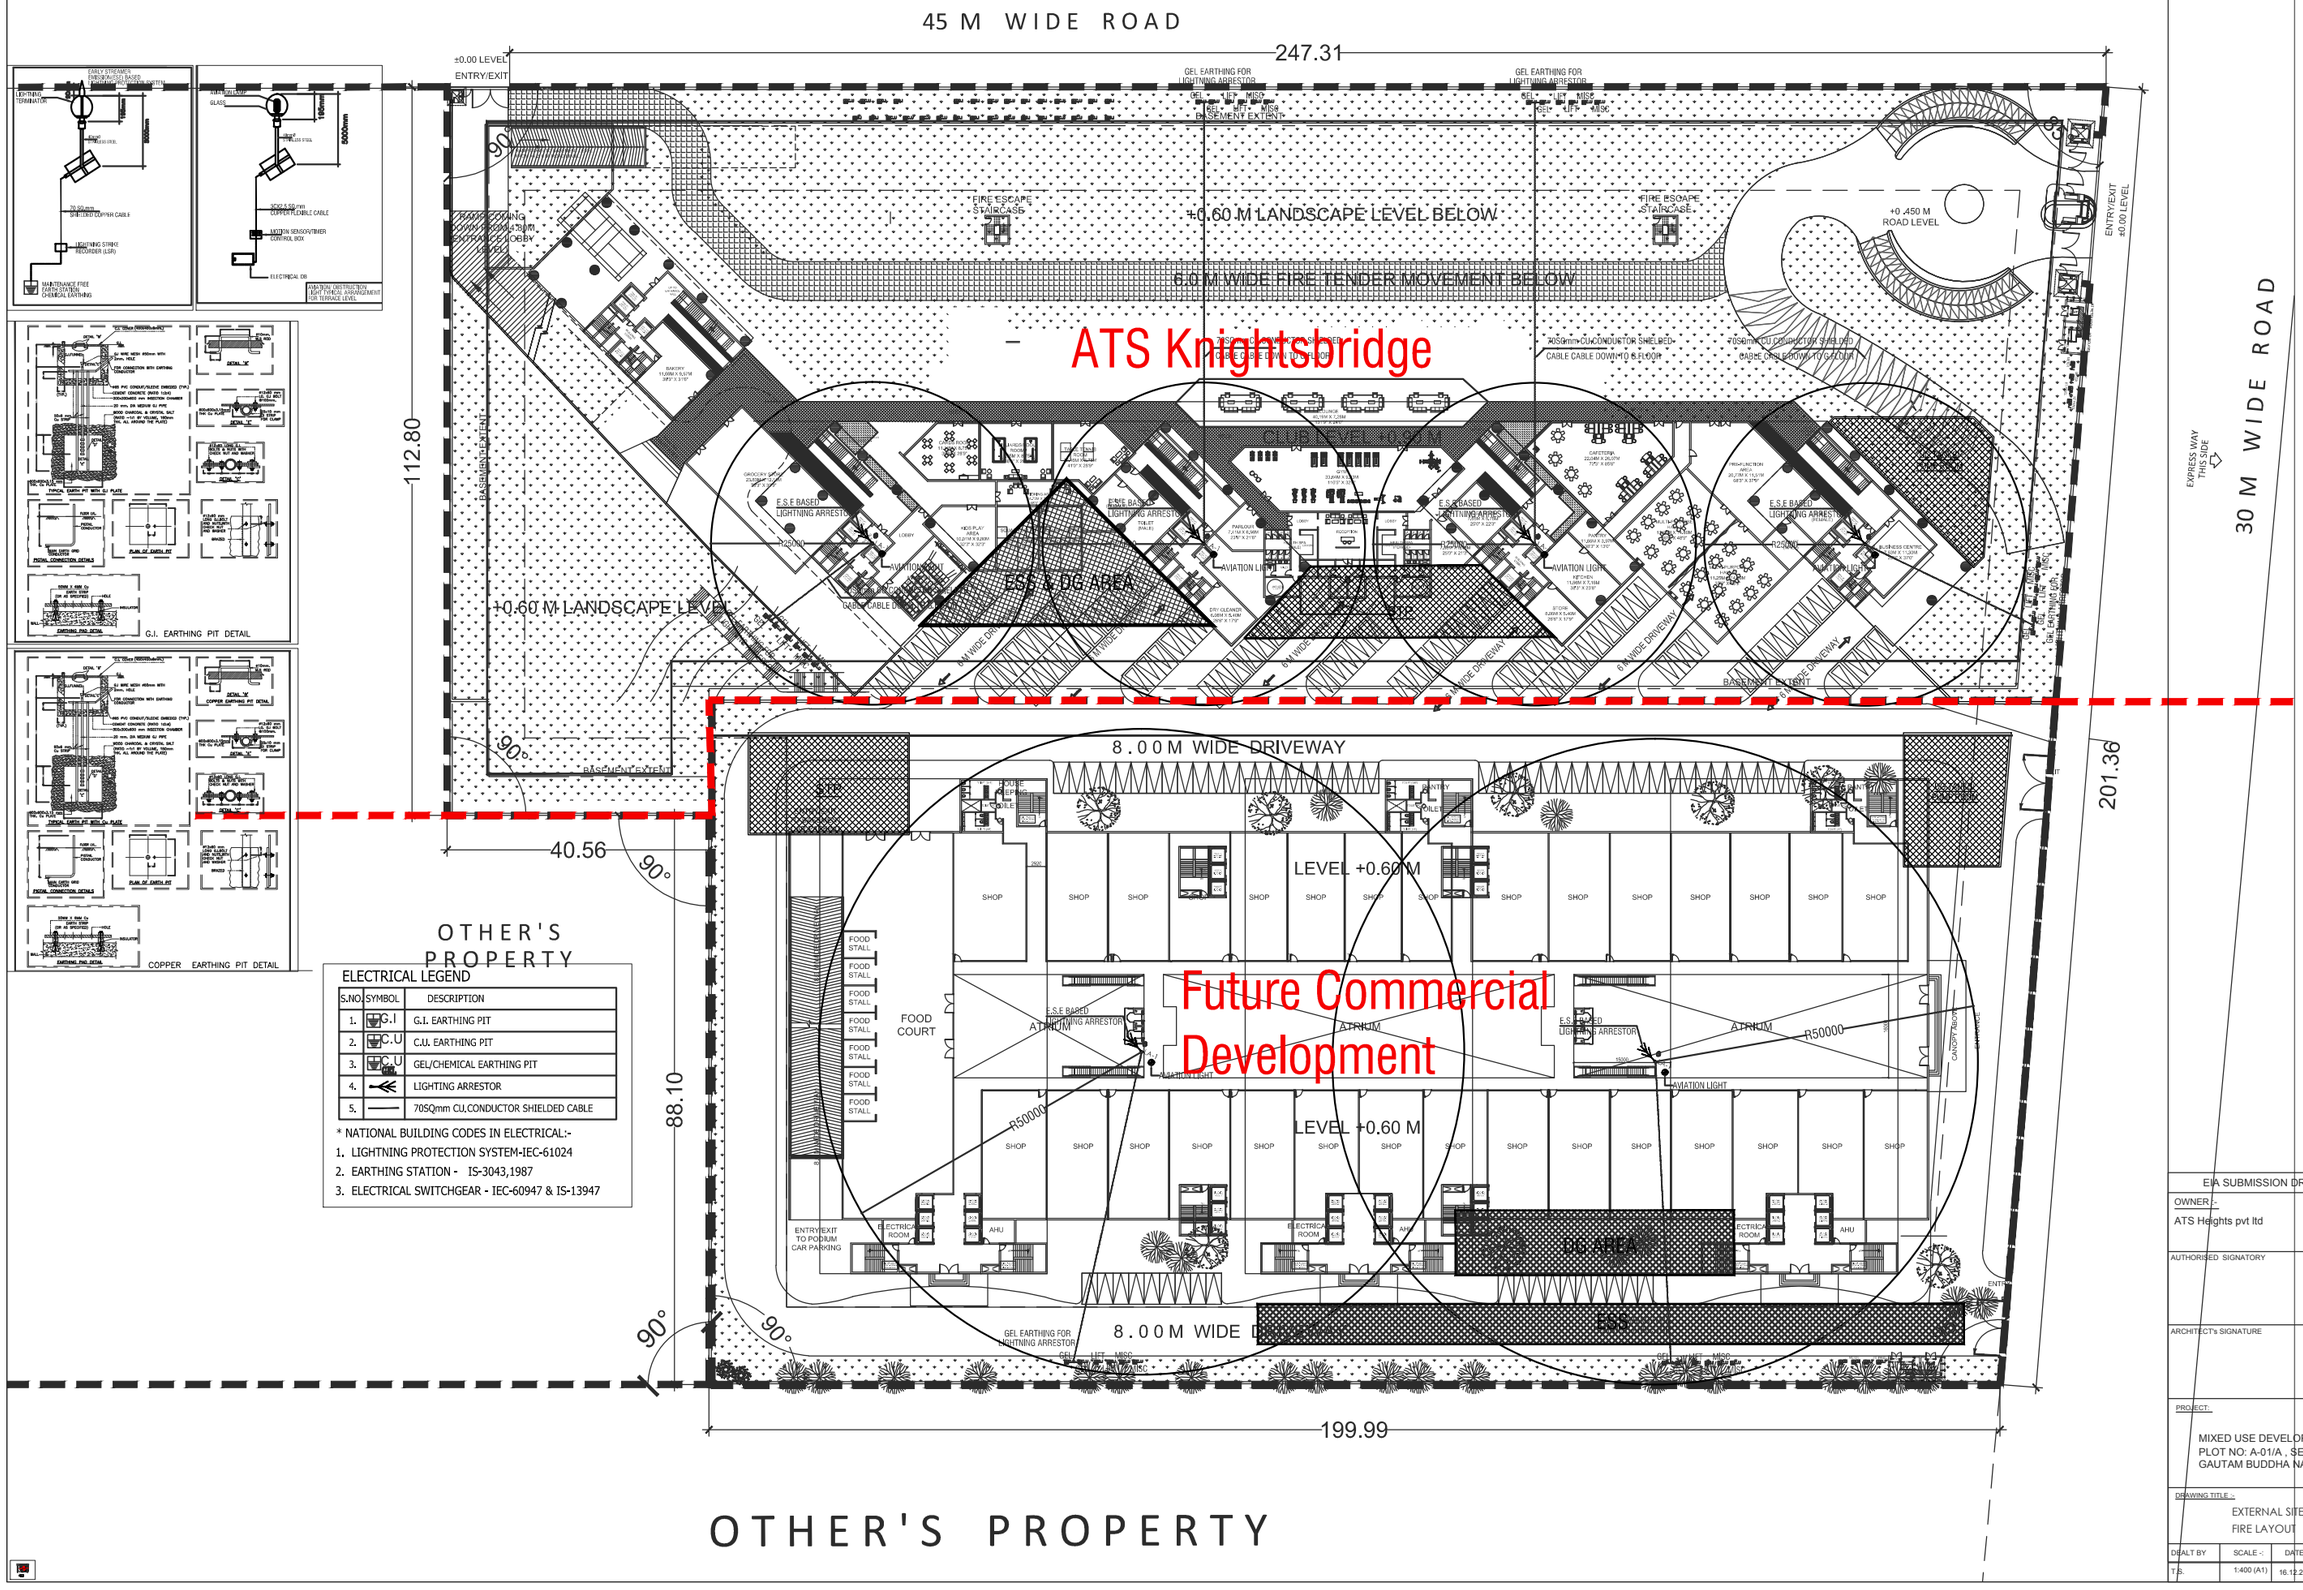
45 M WIDE ROAD
247.31
±0.00 LEVEL
ENTRY/EXIT
GEL EARTHING FOR LIGHTNING ARRESTOR
BASEMENT EXTENT
FIRE ESCAPE STAIRCASE
+0.60 M LANDSCAPE LEVEL BELOW
+0.450 M ROAD LEVEL
6.0 M WIDE FIRE TENDER MOVEMENT BELOW
ATS Knightsbridge
GROUND LEVEL +0.00
ESS & DG AREA
+0.60 M LANDSCAPE LEVEL
E.S.E BASED LIGHTNING ARRESTOR
AVIATION LIGHT
8 M WIDE DRIVEWAY
112.80
90°
40.56
OTHER'S PROPERTY
ELECTRICAL LEGEND
S.NO. SYMBOL DESCRIPTION
1. G.I. G.I. EARTHING PIT
2. C.U C.U. EARTHING PIT
3. GEL/CHEMICAL EARTHING PIT
4. LIGHTING ARRESTOR
5. 70SQmm CU.CONDUCTOR SHIELDED CABLE
* NATIONAL BUILDING CODES IN ELECTRICAL:-
1. LIGHTNING PROTECTION SYSTEM-IEC-61024
2. EARTHING STATION - IS-3043,1987
3. ELECTRICAL SWITCHGEAR - IEC-60947 & IS-13947
G.I. EARTHING PIT DETAIL
COPPER EARTHING PIT DETAIL
8.00M WIDE DRIVEWAY
STP
LEVEL +0.60 M
SHOP
FOOD STALL
FOOD COURT
ATRIUM
Future Commercial Development
R50000
ELECTRICAL ROOM
AHU
ENTRY/EXIT TO PODIUM CAR PARKING
DG AREA
ESS
8.00M WIDE DRIVEWAY
199.99
201.36
30 M WIDE ROAD
EXPRESS WAY THIS SIDE
ENTRY/EXIT ±0.00 LEVEL
OTHER'S PROPERTY
EIA SUBMISSION DRAWING
OWNER :-
ATS Heights pvt ltd
AUTHORISED SIGNATORY
ARCHITECT's SIGNATURE
PROJECT:
MIXED USE DEVELOPMENT
PLOT NO: A-01/A , SECTOR - 124,
GAUTAM BUDDHA NAGAR , NOIDA (U.P)
DRAWING TITLE :-
EXTERNAL SITE PLAN
FIRE LAYOUT
DRALT BY
T.S.
SCALE :-
1:400 (A1)
DATE :-
16.12.2015
DRG.NO.
SD-01a
NORTH