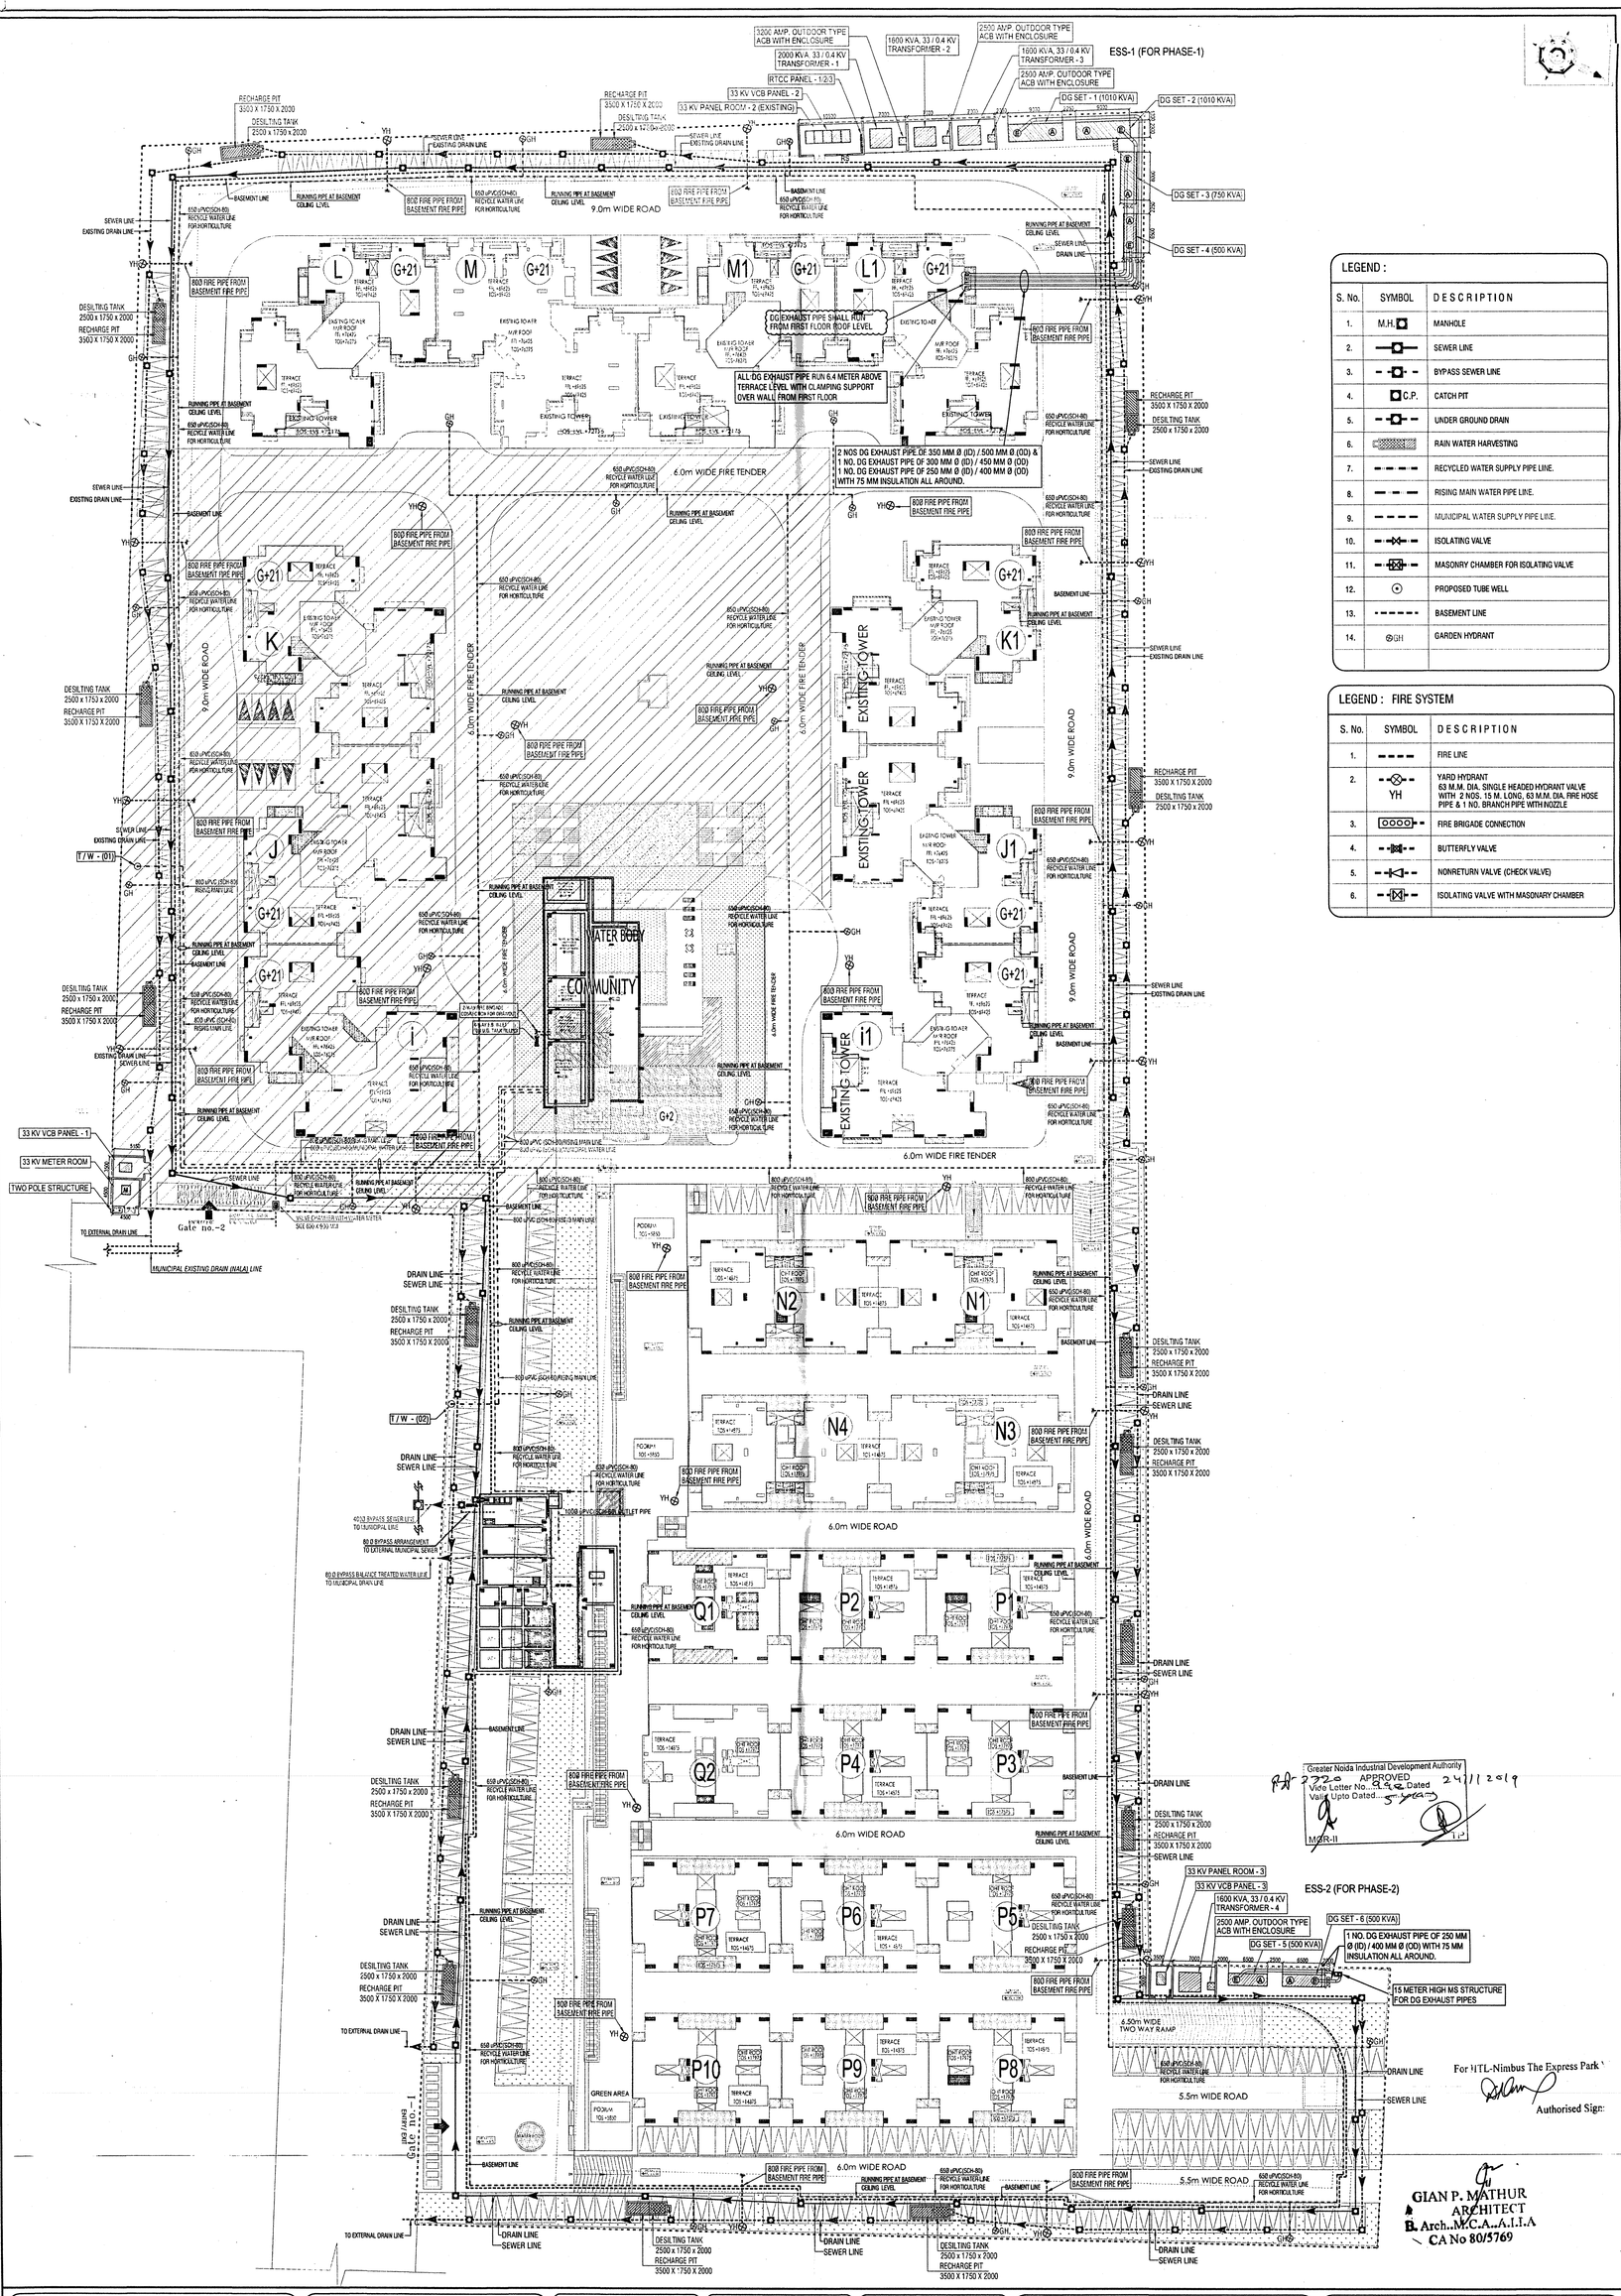

LEGEND :

S. No.	SYMBOL	DESCRIPTION
1.	M.H.	MANHOLE
2.		SEWER LINE
3.		BYPASS SEWER LINE
4.	C.P.	CATCH PIT
5.		UNDER GROUND DRAIN
6.		RAIN WATER HARVESTING
7.		RECYCLED WATER SUPPLY PIPE LINE.
8.		RISING MAIN WATER PIPE LINE.
9.		MUNICIPAL WATER SUPPLY PIPE LINE.
10.		ISOLATING VALVE
11.		MASONRY CHAMBER FOR ISOLATING VALVE
12.		PROPOSED TUBE WELL
13.		BASEMENT LINE
14.	GH	GARDEN HYDRANT

LEGEND : FIRE SYSTEM

S. No.	SYMBOL	DESCRIPTION
1.		FIRE LINE
2.	YH	YARD HYDRANT 63 M.M. DIA. SINGLE HEADED HYDRANT VALVE WITH 2 NOS. 15 M. LONG, 63 M.M. DIA. FIRE HOSE PIPE & 1 NO. BRANCH PIPE WITH NOZZLE
3.		FIRE BRIGADE CONNECTION
4.		BUTTERFLY VALVE
5.		NONRETURN VALVE (CHECK VALVE)
6.		ISOLATING VALVE WITH MASONARY CHAMBER

Project
THE EXPRESS PARK VIEW-II
PLOT NO- GH-03, SECTOR - CHI-V , GREATER NOIDA, (U.P)

Title
SITE PLAN

Subtitle
EXTERNAL COMBINED SERVICES

Drawing released for
- [ ] APPROVAL
- [ ] ADVANCE COPY
- [ ] SUBMISSION
- [ ] CONSTRUCTION

Drg. no. EXP. PARK VIEW-II / EX / S-05
Scale 1 : 500
Date Oct. 2018
Drawn by Kulwant
Designed by R.K.
Checked by Anand Havelia

Architects
GIAN P. MATHUR & ASSOCIATES (P) LTD.
ARCHITECTS, ENGINEERS & PLANNERS
C-55, EAST OF KAILASH, NEW DELHI -110065 PH: 011- 46599599 FAX : 011-46599512
EMAIL- gpma@airtelmail.in

Services Consultant
Consummate Engineering Services (P) Ltd.
cespl
Noida Office : B - 67, Sector - 67, Noida - 201 301
Tel : (0120) 2303500 (23 Lines)
Lko. Office : R 006, Rohtas Plumeria, Gomti Nagar, Lucknow
e mail : mail@cespl.in, website : www.cespl.in