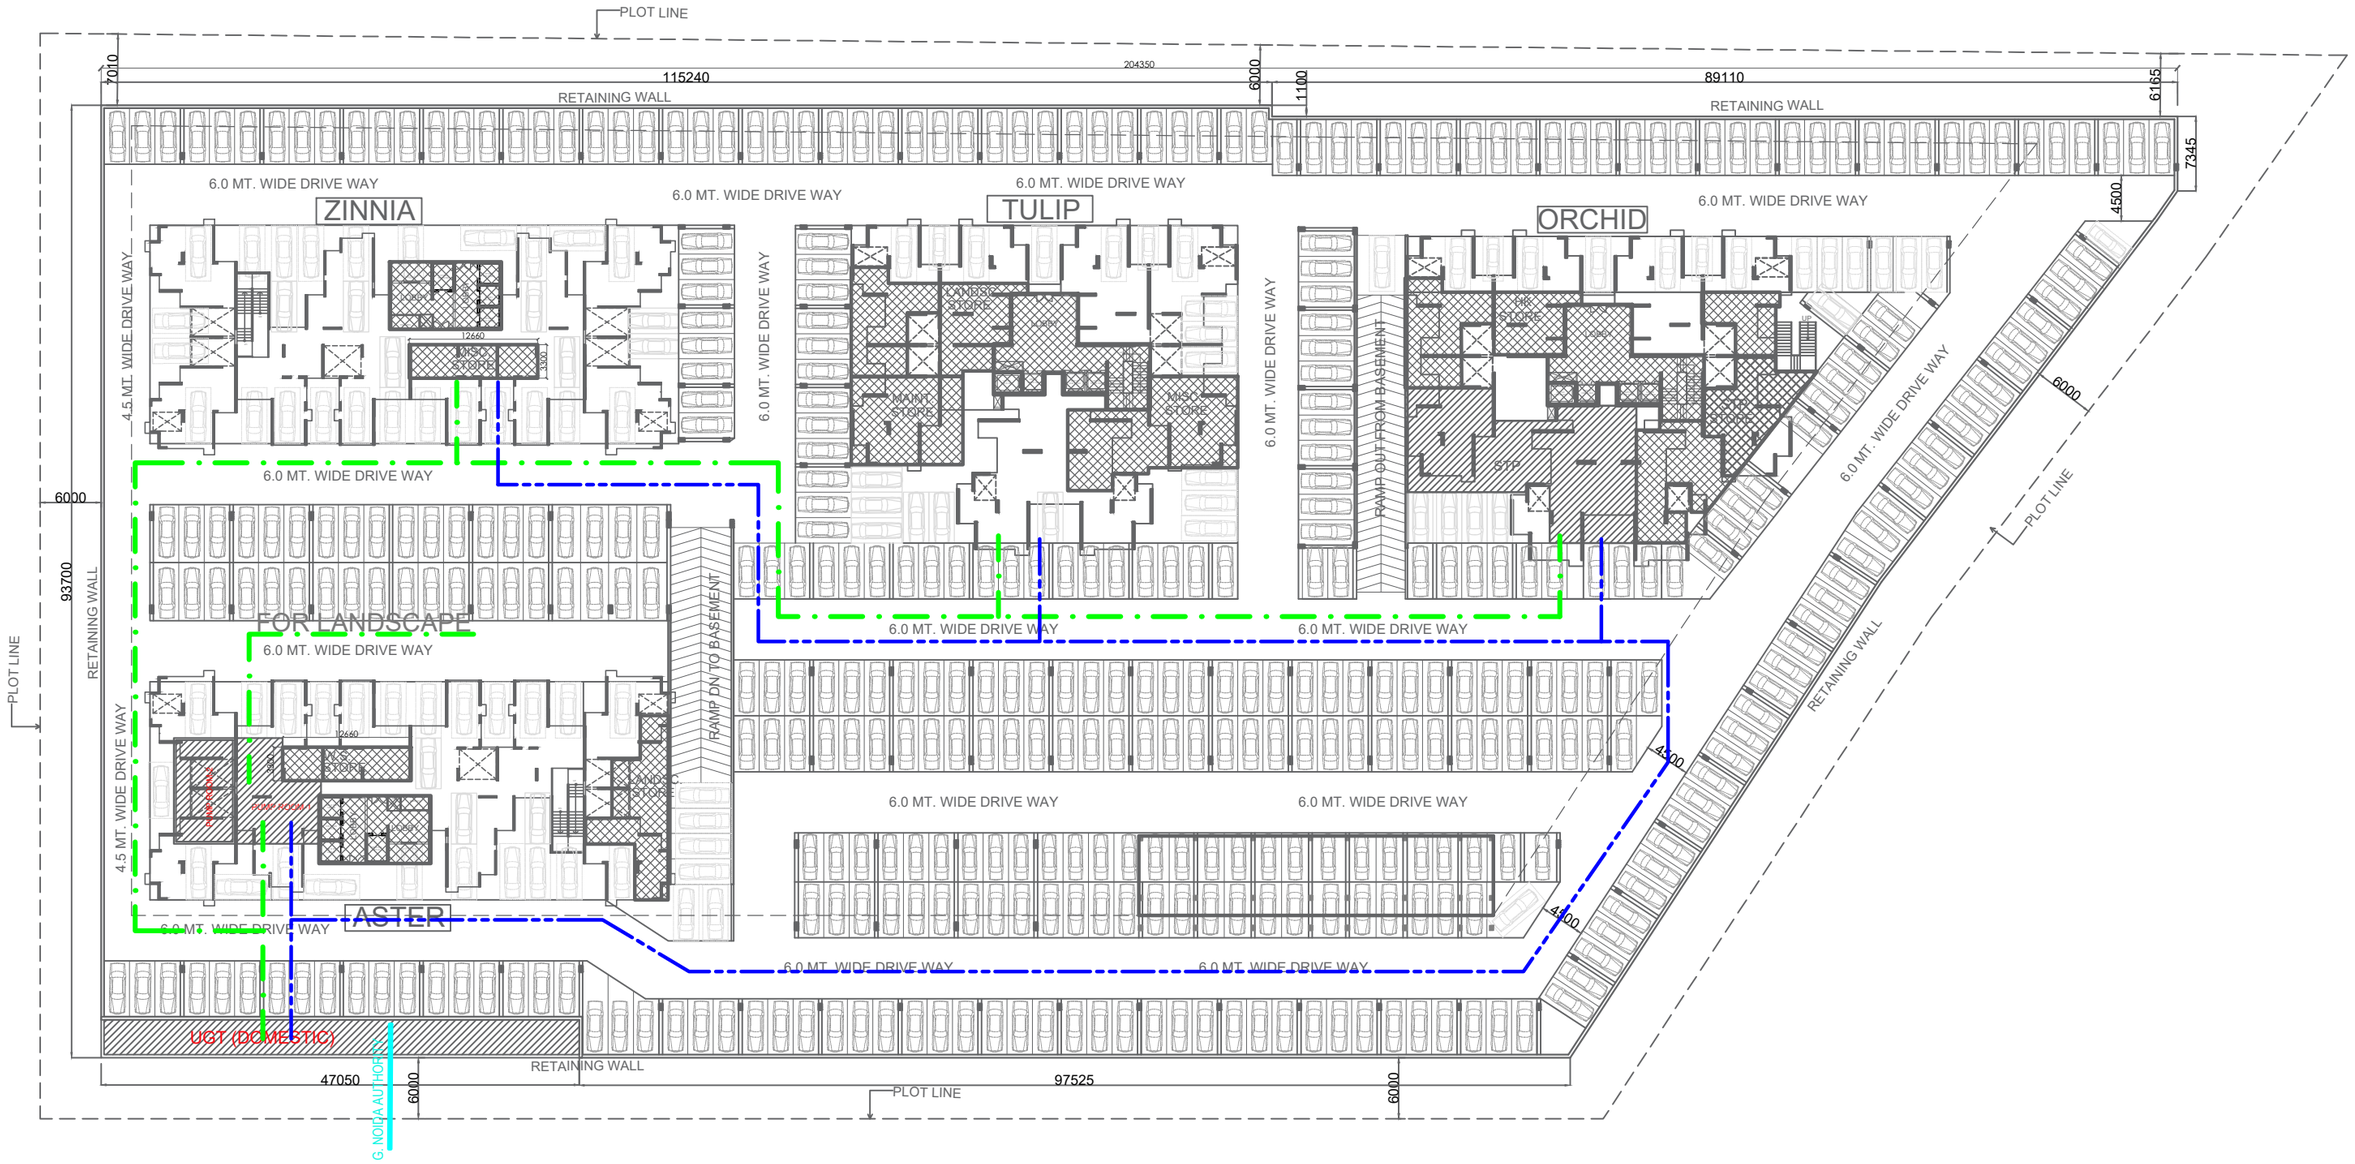

LOWER BASEMENT FL. PLAN

DOMESTIC WATER

RECYCLE WATER

PROJECT : -
PROPOSED GROUP HOUSING PROJECT
"SKA METRO VILLE' "
PLOT NO GH-1B(3), SECTOR - ETA-II
GREATER NOIDA (UP)

CLIENT: -
M/S KAMROOP INFRABUILD PVT. LTD.
CORENTHUM TOWER, A-134, 3RD FLOOR,
SECTOR-62, NOIDA (UP)

SERVICES - SUBMISSION DRAWING

SCALE : -

TITLE : -
WATER SUPPLY - 2

OWNER'S SIGN

ARCHITECT SIGN

S W E N

DRG. NO. : -
ES-03(a)