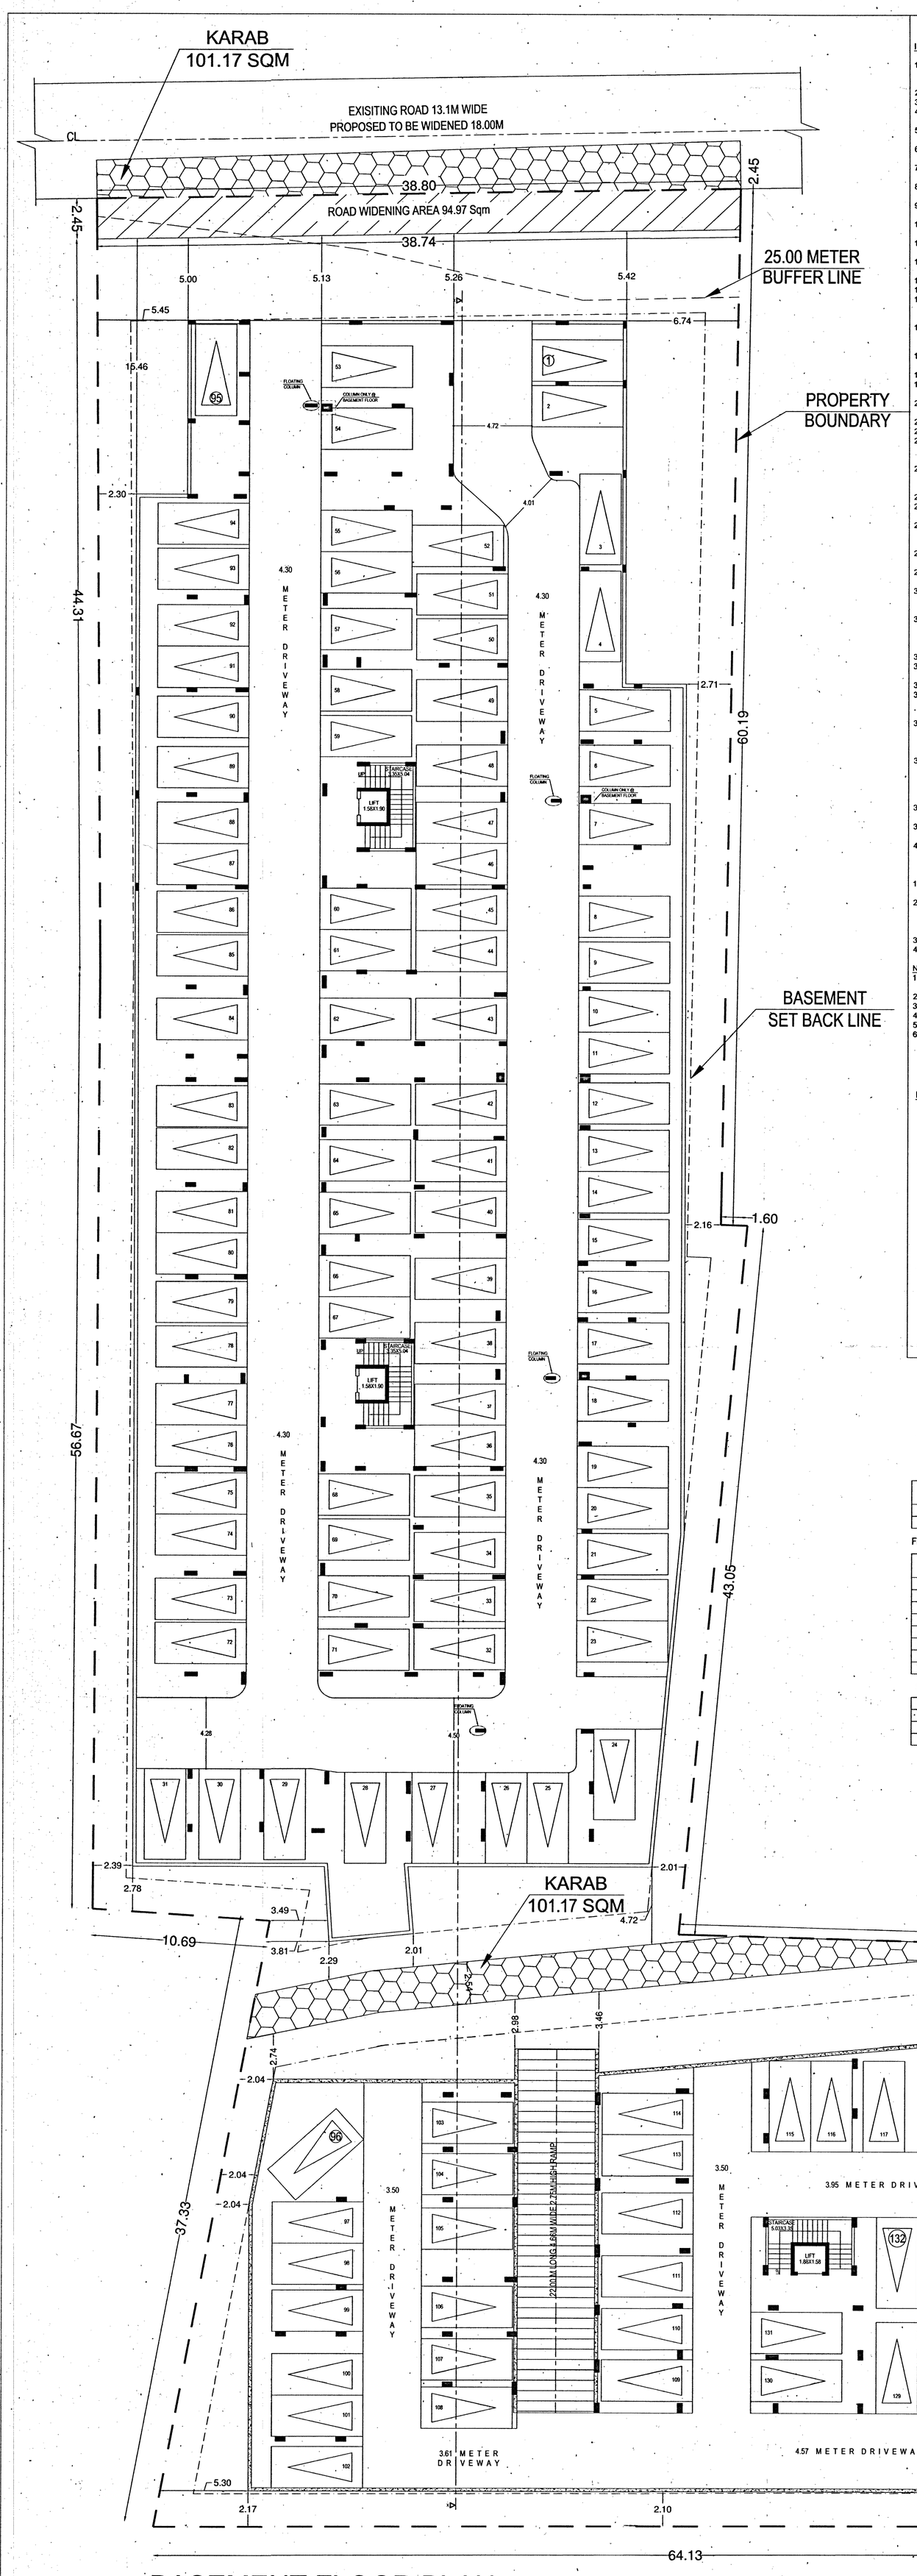

BASEMENT FLOOR PLAN

No's Of Cars = 132 No's

Ad. Com./MDP/0145/16-17
(MODIFIED PLAN SANCTION)

I . Plan is sanctioned subject to the following conditions:

1. Sanction is accorded for proposed residential apartment building at katha no. 2102, sy no.14, 15/1 & 15/2, municipal no.161, panathur village, varthur hobli, ward no.149 - varthur, bangalore east taluk, bangalore. .
   a) Consist of BF+GF+04UF (four upper floors) .
2. Sanction is accorded for Residential use only. The use of the building shall not be deviated to any other use.
3. Basement floor area is reserved for car parking shall not be converted for any other purpose.
4. Development charges towards increasing the capacity of water supply, sanitary and power main has to be paid to BWSSB and BESCOM if any.
5. Necessary ducts for running telephone cables, cubicles at ground level for postal services & space for dumping garbage within the premises shall be provided.
6. The applicant shall construct temporary toilets for the use of construction workers and it should be demolished after the construction.
7. The applicant shall insure all workmen involved in the construction work against any accident/untoward incidents arising during the time of construction.
8. The applicant shall not stock any building materials / debris on footpath or on roads or on drains.The debris shall be removed and transported to near by dumping yard.
9. The applicant / builder is prohibited from selling the setback area / open spaces and the common facility areas, which shall be accessible to all the tenants and occupants.
10. The applicant shall provide a space for locating the distribution transformers & associated equipment as per K.E.R.C (Es & D) code leaving 3.00 mts. from the building within the premises.
11. The applicant shall provide a separate room preferably 4.50 x 3.65 m in the basement for installation of telecom equipment and also to make provisions for telecom services as per Bye-law No. 25.
12. The applicant shall maintain during construction such barricading as considered necessary to prevent dust, debris & other materials endangering the safety of people / structures etc in & around the site.
13. The applicant shall plant at least two trees in the premises.
14. Permission shall be obtained from forest department for cutting trees before the commencement of the work.
15. License and approved plans shall be posted in a conspicuous place of the licensed premises. The building license and the copies of sanctioned plans with specifications shall be mounted on a frame and displayed and they shall be made available during inspections.
16. If any owner / builder contravenes the provisions of Building Bye-laws and rules in force, the Architect/ Engineer / Supervisor will be informed by the Authority in the first instance, warned in the second instance and cancel the registration if the same is repeated for the third time.
17. Technical personnel, applicant or owner as the case may be shall strictly adhere to the duties and responsibilities specified in Schedule IV (Bye-law No. 3.6) under sub section IV-8 (e) to (k).
18. The building shall be constructed under the supervision of a registered structural engineer.
19. On completion of foundation or footings before erection of walls on the foundation and in the case of columnar structure after erecting the columns " COMMENCEMENT CERTIFICATE" shall be obtained.
20. Construction or reconstruction of the building should be completed before the expiry of five years from the date of issue of license & within one month after its completion shall apply for permission to occupy the building.
21. The building should not be occupied without obtaining " OCCUPANCY CERTIFICATE" from the competent authority.
22. Drinking water supplied by BWSSB should not be used for the construction activity of the building.
23. The applicant shall ensure that the Rain Water Harvesting Structures are provided & maintained in good repair for storage of water for non potable purposes or recharge of ground water at all times having a minimum total capacity mentioned in the Bye-law 32(a).
24. The building shall be designed and constructed adopting the norms prescribed in National Building code and in the "Criteria for earthquake resistant design of structures" bearing No.IS 1893 - 2002 published by the Bureau of Indian Standards making the building resistant to earthquake.
25. The applicant should provide solar water heaters as per table 17 of Bye-law No. 29 for the building
26. Facilities for physically handicapped persons prescribed in schedule XI (Bye laws 31) of Building Bye-laws 2003 shall be ensured.
27. The applicant shall provide at least one common toilet in the ground floor for the use of the visitors / servants / drivers and security men and also entrance shall be approached through a ramp for the Physically Handicapped persons together with the stepped entry.
28. The Occupancy Certificate will be considered only after ensuring that the provisions of conditions vide Sl. No. 23, 24, 25 & 26 are provided in the building.
29. The applicant shall ensure that no inconvenience is caused to the neighbours in the vicinity of construction and that the construction activities shall stop before 10.00 PM to avoid hindrance during late hours.
30. Garbage originating from Apartments / Commercial buildings shall be segregated into organic and inorganic waste and should be processed in the Recycling processing unit of required capacity installed at site for its re-use/ disposal (Applicable for Residential units of 50 and above and 5000 Sqm and above built up area for Commercial building).
31. The structures with basement/s shall be designed for structural stability and safety to ensure for soil stabilization during the course of excavation for basement/s with safe design for retaining walls and super structure for the safety of the structure as well as neighbouring property, public roads and footpaths, and besides ensuring safety of workman and general public by erecting safe barricades.
32. Sufficient two wheeler parking shall be provided as per requirement.
33. Traffic Management Plan shall be obtained from Traffic Management Consultant for all high rise structures which shall be got approved from the Competent Authority if necessary.
34. Payment of license fees for sanction of this plan is subject to result of W.P.No.4906/2008 & 2993/2008.
35. If any owner /builder contravenes the provisions of Building Bye-laws and rules in force, the Authority will inform thesame to the registered Architect/Engineers/Supervisor in the first instance, warn in the second instance, and cancel the registration of the professional if the same is repeated in the third instance.
36. The Builder/contracter/Professional responsible for supervision of work shall not materially and structurally deviate the construction from the sanctioned plan, without previous approval of the authority They shall explain to the owners about the risk involved in the contravention of the provisions of the act, rules,Bye-laws, Zoning Regulations,Standing Orders and Policy orders of the BBMP.
37. The Construction or reconstruction of building shall be commenced within a period of two(2) years from date of issue of license. Before the expiry of two years, the owner/Developer shall give intimation to BBMP(santion authority) of the intention to start work in the form prescribed in Schedule-VI. Further ,the owner/Developer shall give intimation on completion of the foundation or footing of walls/columns of the foundation.Otherwise the plan sanction is deemed cancelled.
38. The Owner/Developer should abide to the outcome of final orders of Hon'ble Supreme court / High Court towards reservation of 10% Park and Open spaces in the plot proposed for development.
39. In case of any false information, misrepresentation of facts, or pending court cases, the plan sanction is deemed cancelled.
40. As per commissioner order BWSSB NOC should be submitted before obtaining occupancy cetificat

Special Condition as per Labour Department of Government of Karnataka vide ADDENDUM (Hosadaagi hoodike): LD/95/LET/2013, dated: 01-04-2013

1. Registration of Applicant/ Builder/ Owner/ Contractor and the construction workers working in the construction site with the "Karnataka Building and Other Constructions Workers Welfare Board" should be strictly adhered to.
2. The Applicant / Builder / Owner / Contractor should submit the Registration of establishment and list of construction workers engaged at the time of issue of Commencement Certificate.A copy of the same shall also be submitted to the concerned local Engineer in order to inspect the establishment and ensure the registration of establishment and workers working at construction site or work place.
3. The Applicant / Builder / Owner / Contractor shall also inform the changes if any of the list of workers engaged by him.
4. At any point of time No Applicant/Builder/Owner/Contractor shall engage a construction worker in his site or workplace who is not registered with the "Karnataka Building and other Construction Workers Welfare Board"

Note:

1. Accommodation shall be provided for setting up of schools for imparting education to the children of construction workers in the labour camps / construction sites.
2. List of children of workers shall be furnished by the builder / contractor to the Labour Department which is mandatory.
3. Employment of child labour in the construction activities strictly prohibited.
4. Obtaining NOC from the Labour Department before commencing the construction work is a must.
5. BBMP will not be responsible for any dispute that may arise in respect of property in question.
6. In case if the documents submitted in respect of property in question is found to be false or fabricated, the plan sanctioned stands cancelled automatically and legal action will be initiated.

As per Commissioner Revised Circular No. Addl.DTP.JD(N)/DM3/PR/320/15-16 dt:04-09-2015

II. FEE DETAILS:

The Applicant has paid Rs.863000.00 vide reciept No. RE-ifms331-TP/000299 dated: 04-08-2017 for the following:-

1.	Licence Fees	: Rs. 248784.00
2.	Ground Rent	: Rs: 119654.00
3.	Betterment Charges a) For Building	: Rs. 5318.00
4.	Security Deposit	: Rs. 265897.00
5.	Plan copy charges	: Rs. 68800.00
6.	1% Labour Cess Service Charges	: Rs. 1938.00
7.	Lake improvement charges	: Rs. 151756.00
	TOTAL	Rs. 862147.00
	Rounding off Rs.853.00TOTAL	Rs. 863000.00

The Applicant has paid vide RTGS No:AXSK72160001576 dated: 04/08/2017 Amount Rs.192000.00

8. Labour Cess Rounding off Rs.0.00 TOTAL Rs.192000.00

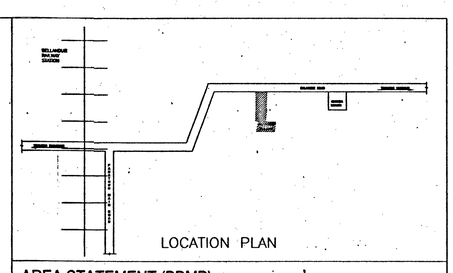

AREA STATEMENT (BBMP)

PROJECT DETAIL:

Application No.:	Ad. Com./MDP/0145/16-17		
Application Type:	General	Zone:	Mahadevapura
Proposal Type:	Proposed Development	Ward:	Ward-149
Nature of Sanction:	Modify	Plot No Value:	MUNICIPAL NO.161
Plot Use:	Residential	City Survey No.:	0.00
Location:	Ring-III	Property No.:	0.00
Land Use Zone:*	Residential (Main)		
Locality/Street:	0.00		

AREA DETAILS		SQ.MT.
AREA OF PLOT (Minimum)	(A)	6070.23
DEDUCTION FOR		
Plot area deducted for Road Widening.		94.97
Total		94.97
NET AREA OF PLOT (Plot Area considered for COVERAGE)	(B)	5975.26
BALANCE AREA OF PLOT (Considered For Perm.FAR)	(C)	6070.23
MAX. PERMISSIBLE COVERAGE AREA	(50%)	2987.63
Proposed Coverage Area	(44.85%)	2679.62
Achieved Net coverage area	(44.85%)	2679.62
BALANCE COVERAGE AREA LEFT	(5.15%)	308.01
PERMISSIBLE FAR (As per Zoning Regulation 2015)	(2.25)	13658.02
ADDITIONAL FAR	-	-
Residential FAR		13145.74
Proposed FAR Area		13182.25
Substructure Area Add in FAR (Layout Lvl)		15.00
ACHIEVED NET FAR AREA	(2.17)	13197.25
BALANCE FAR AREA	(0.08)	460.77
PERMISSIBLE BUILT UP AREA		-
ACHIEVED BUILT UP AREA		18005.97

COLOR INDEX

- PLOT BOUNDARY
- EXISTING STREET
- FUTURE STREET
- PERM. BUILDING LINE
- EXISTING (To be retained)
- EXISTING (To be demolished)

ARCH / ENGG / SUPERVISOR (Regd)	OWNER
NAVEEN.N.M.B.E.(CIVIL) B.C.C./B.L-3.6/ E-3054/07-08. SDM DESIGN ENGINEERS 9th Main, 2nd Block Jayanagar, Bangalore - 560 011.	M/s DISHA DWELLINGS PVT.LTD Represented by its directors Sri. RAJASEKHAR KAMISETTY. Address:- 83/301, Brahmjyoti Mansion, Sriranganatha Layout, Mahadevapura, Bengaluru - 560 048. Passport No. M5834531 Mobile No.97403-03333. Sri. GUNARANJAN JONNAGADDALA Address:- Old No.440, New No.503, Raja Street, Kavaraipettai, Gummidipoondi, Thiruvallur-601 206. Passport No. J8081197 Mobile No. 97401-03333.

OWNER'S NAME: | OWNER'S SIGN

M/s DISHA DWELLING PVT.LTD Represented by its directors
Sri. RAJASEKHAR KAMISETTY & Sri. GUNARANJAN JONNAGADDALA

PROJECT DESCRIPTION::

PROPOSED APARTMENT BUILDING AT KATHA NO. 2102, SY NO.14, 15/1 & 15/2, MUNICIPAL NO.161, PANATHUR VILLAGE, VARTHUR HOBLI, WARD NO.149 - VARTHUR, BANGALORE EAST TALUK, BANGALORE.

ARCHITECT: | ARCHITECT SIGN:

Naveen NM

JOB NO.	DRG.NO.	SCALE	DRAWN BY	CHECKED BY
		1:100		

BUILDING DETAILS

Block Name	Use	Ancillary Use	Structure
RES (A)	Residential	MultiDwelling Units	Bldg upto 15.0 mt. Ht.

Parking Type	Reqd No.	Reqd Area	Prop No.	Prop Area
Car	118	1622.50	132	1815.00
Visitor's Car Parking	12	165.00	0	0.00
Total Car	130	1787.50	132	1815.00
TwoWheeler	12	165.00	0	0.00
Total Area	-	1952.50	-	4340.11

III. NOC DETAILS:

Name of the Statutory Department	Referance No & Date.	Conditions imposed
BWSSB	Acknowledgement copies seeking NOC enclosed Dated:01-02-2017	As per commissioner order BWSSB NOC should be submitted before obtaining occupancy cetificate
KSPCB	PCB/337/CNP/16/H-708 Dated:30-12-2016	All the conditions imposed in the letter issued by the Statutory Body should be adhered to.

TOTAL FAR BUILT UP AREA STATEMENT:

Block Name	Residential FAR Area	Total FAR Area	Total BUArea	Tenement No.	Carpet Area other than Tenement
RES-1 (A)	13145.74	13182.25	17939.03	118.00	269.12
Total	13145.74	13182.25	17939.03	118.00	269.12

FLOORWISE FAR STATEMENT: RES (A)

Name of Floor	Total BUArea	Staircase Deduction	Lift Deduction	Lift M/C Deduction	Void Deduction	Ramp Deduction	Parking Deduction	Residential FAR Area	Total FAR Area	Tenement No.	Carpet Area other than Tenement
Terrace Floor...	87.82	60.54	0.00	27.28	0.00	0.00	0.00	0.00	0.00	0.00	0.00
Fourth Floor...	2659.73	0.00	9.00	0.00	34.49	0.00	0.00	2616.24	2616.24	24.00	0.00
Third Floor...	2659.73	0.00	9.00	0.00	34.49	0.00	0.00	2616.24	2616.24	24.00	0.00
Second Floor...	2659.73	0.00	9.00	0.00	34.49	0.00	0.00	2616.24	2616.24	24.00	0.00
First Floor...	2704.36	0.00	9.00	0.00	34.49	0.00	0.00	2660.87	2660.87	24.00	41.61
Ground Floor...	2679.62	0.00	9.00	0.00	34.49	0.00	0.00	2636.14	2636.14	22.00	227.51
Basement Floor...	4488.05	0.00	9.00	0.00	0.00	102.44	4340.11	0.00	36.51	0.00	0.00
Total	17939.03	60.54	53.98	27.28	172.44	102.44	4340.11	13145.74	13182.25	118.00	269.12

SCHEDULE OF JOINERY:

NAME	LENGTH	HEIGHT	NOS.
W3	0.95	0.95	239
W	1.35	2.00	05
W	1.50	2.00	05
W	1.55	2.00	20
W	1.57	2.00	05

SCHEDULE OF JOINERY:

NAME	LENGTH	HEIGHT	NOS.
W	1.60	2.00	58
W	1.65	2.00	09
W	1.80	2.00	617
W	1.83	2.00	10
W	2.20	2.00	05
W	2.30	2.00	05

SCHEDULE OF JOINERY:

NAME	LENGTH	HEIGHT	NOS.
D2	0.76	2.10	244
D1	0.91	2.10	562
MD	1.06	2.10	118

BALCONY CALCULATION

FLOOR	SIZE	AREA	TOTAL AREA	SECOND FLOOR			
FIRST FLOOR	1.10 X 3.56 X 1	3.77	22.79		1.22 X 3.56 X 1	4.17	29.29
	1.10 X 3.31 X 1	3.64			1.22 X 3.31 X 1	4.04	
	1.10 X 3.71 X 2	8.16			1.22 X 3.71 X 2	9.04	
	1.10 X 3.97 X 1	4.36			1.22 X 3.30 X 1	4.03	
	1.10 X 2.60 X 1	2.86			1.22 X 3.97 X 1	4.84	
FOURTH FLOOR	1.22 X 3.56 X 1	4.17	29.29	THIRD FLOOR	1.22 X 2.60 X 1	3.17	
	1.22 X 3.31 X 1	4.04			1.22 X 3.56 X 1	4.17	29.29
	1.22 X 3.71 X 2	9.04			1.22 X 3.31 X 1	4.04	
	1.22 X 3.30 X 1	4.03			1.22 X 3.71 X 2	9.04	
	1.22 X 3.97 X 1	4.84			1.22 X 3.30 X 1	4.03	
	1.22 X 2.60 X 1	3.17			1.22 X 3.97 X 1	4.84	
					1.22 X 2.60 X 1	3.17	

ಪರಿಷ್ಕೃತ ನಕ್ಷೆ: ನಕಲು ಪ್ರತಿ

ಟಿಪ್ಪಣಿ : ಈ ಹಿಂದಿನ ಸಮಸಂಖ್ಯೆ ಎಲ್.ಪಿ.ಸಂಖ್ಯೆ.0145/2016-17 ದಿನಾಂಕ: 29/11/16 ರಂತೆ ಅನುಮೋದಿಸಲಾಗಿರುವ ನಕ್ಷೆಯು ಅನೂರ್ಜಿತಗೊಂಡಿರುತ್ತದೆ.

ನಕ್ಷೆ ಮಂಜೂರಾತಿಯನ್ನು ಮುಖ್ಯ ಆಯುಕ್ತರ ಆದೇಶದ ದಿನಾಂಕ: 02/08/2017 ಮೇರೆಗೆ ಬಿ.ಎಂ.ಸಿ.ಯೋಜನೆ(ಪಶ್ಚಿಮ)/(ದ) ಎಲ್.ಪಿ. ಸಂಖ್ಯೆ: 0145/2016-17 ದಿನಾಂಕ: 10/8/17 ಕ್ಕೆ ಮಂಜೂರಾತಿಯನ್ನು ವಿಧಿಸಲಾಗಿರುವ ಷರತ್ತಿಗೆ ಒಳಪಟ್ಟು ಅನುಮೋದಿಸಲಾಗಿದೆ. ದಿನಾಂಕ: 10/8/2017 ರಿಂದ: 09/08/2019 ರವರೆಗೆ ಮಾತ್ರ ಮಾನ್ಯತೆ ಪಡೆದಿರುತ್ತದೆ. (ಎರಡು ವರ್ಷಗಳ ಅವಧಿಗೆ ಮಾತ್ರ)

ಜಂಟಿ ನಿರ್ದೇಶಕರು (ನಗರ ಯೋಜನೆ-ಉತ್ತರ) ಬೃಹತ್ ಬೆಂಗಳೂರು ಮಹಾನಗರ ಪಾಲಿಕೆ

TITLE: BASEMENT FLOOR PLAN

SCALE-1:125

Sheet - 02 of 06