PRODUCED BY AN AUTODESK EDUCATIONAL PRODUCT

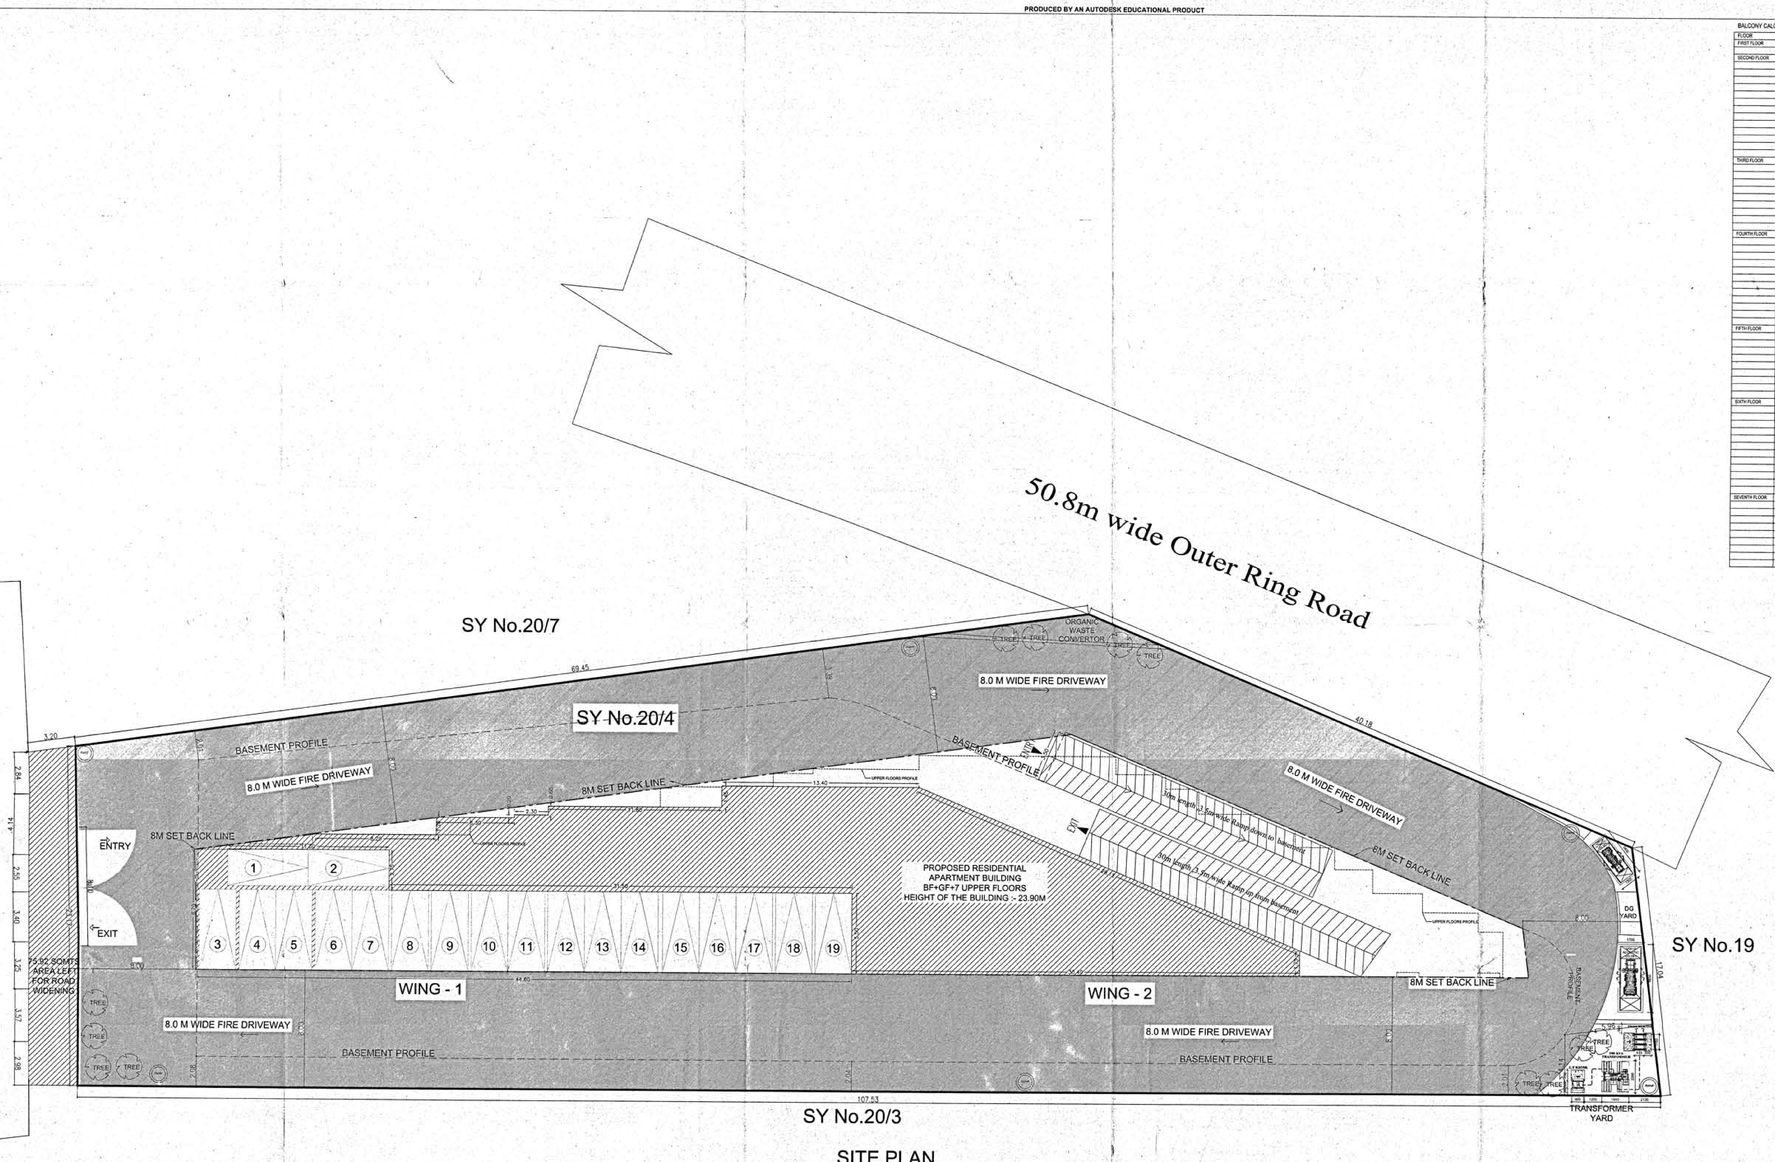

SITE PLAN
SCALE = 1:100

BALCONY CALCULATION

FLOOR	SIZE	AREA	TOTAL AREA
FIRST FLOOR	1.20 X 3.00 X 1	4.20	16.20
	1.21 X 3.40 X 1	4.10	
	1.20 X 3.80 X 1	4.56	
SECOND FLOOR	1.20 X 3.80 X 1	4.56	76.29
	1.20 X 3.00 X 5	21.00	
	1.20 X 3.00 X 1	3.36	
	1.20 X 2.50 X 1	3.00	
	1.20 X 3.70 X 1	4.44	
	1.70 X 2.60 X 1	4.42	
	1.90 X 2.60 X 1	4.94	
	1.20 X 3.00 X 4	16.80	
	1.20 X 3.00 X 1	3.60	
	1.20 X 2.50 X 1	3.00	
	1.20 X 2.70 X 1	3.24	
	1.20 X 2.80 X 1	3.36	
	1.20 X 4.05 X 1	5.46	
	1.35 X 3.00 X 1	7.15	
	1.20 X 1.20 X 1	1.69	
	1.90 X 6.00 X 1	11.42	
	1.40 X 4.20 X 1	5.88	
FOURTH FLOOR	1.20 X 3.40 X 2	8.16	82.87
	1.20 X 3.00 X 5	21.00	
	1.20 X 2.60 X 1	4.80	
	1.70 X 2.60 X 1	4.42	
	1.90 X 3.60 X 1	6.84	
	1.20 X 3.00 X 4	16.80	
	1.20 X 3.00 X 1	3.60	
	1.20 X 2.50 X 1	3.00	
	1.20 X 2.70 X 1	3.24	
	1.20 X 4.05 X 1	5.46	
	1.35 X 3.00 X 1	7.15	
	1.20 X 1.20 X 1	1.69	
	1.90 X 6.00 X 1	11.42	
	1.40 X 4.20 X 1	5.88	
FIFTH FLOOR	1.20 X 3.40 X 2	8.16	88.58
	1.20 X 3.70 X 1	4.44	
	1.20 X 4.00 X 1	4.80	
	1.10 X 3.00 X 1	3.30	
	1.20 X 3.00 X 5	21.00	
	1.20 X 2.50 X 1	3.00	
	1.20 X 3.00 X 1	3.60	
	1.20 X 2.70 X 1	3.24	
	1.20 X 4.05 X 1	5.46	
	1.35 X 3.00 X 1	7.15	
	1.20 X 1.20 X 1	1.69	
	1.90 X 6.00 X 1	11.42	
	1.40 X 4.20 X 1	5.88	
SIXTH FLOOR	1.20 X 3.40 X 2	8.16	75.27
	1.10 X 4.00 X 1	4.39	
	1.20 X 3.00 X 5	21.00	
	1.20 X 3.00 X 1	3.60	
	1.20 X 2.50 X 1	3.00	
	1.20 X 2.70 X 1	3.24	
	1.20 X 4.05 X 1	5.46	
	1.35 X 3.00 X 1	7.15	
	1.20 X 1.20 X 1	1.69	
	1.90 X 6.00 X 1	11.42	
	1.40 X 4.20 X 1	5.88	
SEVENTH FLOOR	1.20 X 3.00 X 1	4.32	69.93
	1.20 X 3.40 X 2	8.16	
	1.20 X 3.70 X 1	4.44	
	1.30 X 4.00 X 1	5.20	
	1.20 X 3.50 X 4	16.80	
	1.20 X 2.50 X 1	3.00	
	2.20 X 5.50 X 1	6.62	
	1.20 X 6.90 X 1	8.28	
	1.90 X 3.50 X 1	6.65	
	1.40 X 4.20 X 1	5.88	

SCHEDULE OF JOINERY:

NAME	LENGTH	HEIGHT	NOS.
D	0.86	2.10	12
V	1.05	0.60	118
MD	1.00	1.80	28
WH	1.50	2.10	114
WA	2.00	1.80	52
W	2.40	1.80	22
WD	2.40	1.80	01
FW	2.40	2.10	114
WS	1.40	2.10	12

SCHEDULE OF JOINERY:

NAME	LENGTH	HEIGHT	NOS.
D2	0.75	2.10	167
D1	0.90	2.10	119
MD	1.10	2.10	50
WD	1.20	2.10	02
SD	1.20	2.10	01
GD	1.25	2.10	01
FW	2.40	2.10	01

BBMP/Addl.Dir/JD NORTH/6337/14-15 (MODIFIED PLAN SANCTION)

I. Plan is sanctioned subject to the following conditions:
1. Sanction is accorded for Modified Residential Apartment Building #234/134/134, Sy No.20/4 OF KADUBEESANAHALLI VILLAGE,VARTHURU HOBLI,MARATHALLI SUB-DIVISION, WARD NO.150, MAHADEVAPURA ZONE, BANGALORE; a) Consist of BF+GF+7UF (Seven upper floors) only.
2. Sanction is accorded for Residential only.The use of the building shall not be deviated to any other use.
3. Basement floor is reserved for car parking shall not be converted for any other purpose.
4. Development charges towards increasing the capacity of water supply, sanitary and power main has to be paid to BWSSB and BESCOM if any.
5. Necessary ducts for running telephone cables, cubicles at ground level for postal services & space for dumping garbage within the premises shall be provided.
6. The applicant shall construct temporary toilets for the use of construction workers and it should be demolished after the construction.
7. The applicant shall INSURE all workmen involved in the construction work against any accident/unforeseen incidents arising during the time of construction.
8. The applicant shall not block any building materials / debris on footpath or on roads or on drains.The debris shall beremoved and transported to near by dumping yard.
9. The applicant / builder is prohibited from selling the setback area / open spaces and the common facility areas, which shall be accessible to all the tenants and occupants.
10.The applicant shall provide a space for locating the distribution transformers & associated equipment as per K.E.R.C (Ds & D) code leaving 3.00 mts from the building within the premises.
11.The applicant shall provide a separate room preferably 4.50 x 3.65 m in the basement for installation of telecom equipment and also to make provisions for telecom services as per Bye-law No. 25.
12.The applicant shall maintain during construction such barricading as considered necessary to prevent dust,debris & other materials endangering the safety of people / structures etc in & around the site.
13.The applicant shall plant at least two trees in the premises.
14.Provisions of Karnataka Fire Fighting Act & Rules should be complied with from the commencement of the work.
15.License and approved plans shall be posted in a conspicuous place of the licensed premises.The building license and the copies of sanctioned plans with specifications shall be mounted on a frame and displayed and they shall be made available during inspections.
16.If any owner / builder contravenes the provisions of Building Bye-laws and rules in force, the Architect/ Engineer / Supervisor will be informed by the Authority in the first instance, warned in the second instance and cancel the registration if the same is repeated for the third time.
17.Technical personnel, applicant or owner as the case may be shall strictly adhere to the duties and responsibilities specified in Schedule IV (Bye-law No. 3.6) under sub section IV-6 (a) to (k).
18.The building shall be constructed under the supervision of a registered structural engineer.
19.On completion of foundation or footings before erection of walls on the foundation and in the case of columnar structure after erecting the columns " COMMENCEMENT CERTIFICATE" shall be obtained.
20.The owner/ occupier of the building should be completed before the expiry of five years from the date of issue of license & within one year thereafter an application should apply for permission to occupy the building.
21.The building should not be occupied/kept/allowed to be occupied/kept without OBTAINING OCCUPANCY CERTIFICATE from competent authority.
22.Drinking water supplied by BWSSB should not be used for the construction activity of the building.
23.The applicant shall ensure that the Rain Water Harvesting Structures are provided & maintained in good repair for storage of water for non potable purposes or recharge of ground water at all times having a minimum total capacity mentioned in the Bye-law 32(a).
24.The building shall be designed and constructed adopting the norms prescribed in National Building code and in the "Criteria for earthquake resistant design of structures" bearing No.IS 1893 - 2002 published by the Bureau of Indian Standards making the building resistant to earthquake.
25.The applicant should provide solar water heaters as per table 17 of Bye-law No. 29 for the building
26.Ramps with adequate width for disabled persons prescribed in schedule XI (Bye laws 31) of Building Bye-laws 2003 shall be ensured.
27.The applicant shall provide at least one common toilet in the ground floor for the use of the visitors / servants/drivers and security men working in the premises shall be approached through a ramp for the Physically Handicapped persons together with the stepped entry.
28.The Occupancy Certificate will be considered only after ensuring that the provisions of conditions vide Sl. No. 23, 24, 25 & 26 are provided in the building.
29.The applicant shall ensure that no inconvenience is caused to the neighbours in the vicinity of construction and that the construction activities shall stop before 10.00 PM to avoid hindrance during late hours.
30.Garbage originating from Apartments / Commercial buildings shall be segregated into organic and inorganic waste and should be processed in the Recycling-processing unit of required capacity installed at site for de -re-use/ disposal (Applicable for Residential units of 50 and above and 5000 Sqm and above built up area for Commercial building).
31.The structures with basements shall be designed for structural stability and safety to ensure for soil stabilization during the course of excavation for basements with safe design for retaining walls and super structure for adjacent site, safety of the adjacent property, public roads and footpaths, and besides ensuring safety of workmen and general public by erecting safe barricades.
32.Sufficient two wheeler parking shall be provided as per requirement.
33.Traffic Management Plan shall be obtained from Traffic Management Consultant for all high rise structures which shall be got approved from the Competent Authority if necessary.
34. The Owner / Association of highrise Building shall obtain clearance certificate from Fire Force Department every Two years with due inspection by the department regarding working condition of Fire Safety Measures installed. The certificate shall be produced to the Corporation and shall get the renewal of the permission issued once in Two years.
35. The Owner / Association of highrise building shall get the building inspected by empanelled agencies of the Fire Force Department to ensure that the equipments installed are in good and workable condition, and an affidavit to that effect shall be submitted to the Corporation and Fire Force Department every year.
36.The Owner / Association of highrise building shall obtain Performance certificate from the Electrical Inspectorate every Two years with due inspection by the Department regarding working condition of the Electrical installations if any, etc., The certificate should be produced to the BBMP and shall get the renewal of the permission issued once in Two years.
37. The Owner / Association of the highrise building shall conduct two mock - drills in the building, one before the onset of summer and another during the summer and ensure complete safety in respect of fire hazards.
38.Payment of license fees for sanction of this plan is subject to result of W.P.No.4906/2008 & 2993/2008.
39.If any owner/ builder contravenes the provisions of Building Bye-laws and rules in force, the authority will inform the same to the registered Architect / Engineer/ Supervisor in the first instance warn in the second instance and cancel the registration of the professional if the same is repeated for the third time.
40. The Builder / Contractor / Professional responsible for supervision of work shall not materially and structurally deviate the construction from the sanctioned plan, without prior approval of the authority. They shall explain to the owners of the building the salient features of the provisions of the Act, Rules, Bye-laws , Zoning Regulations, Standing Orders and Policy Orders of the BBMP.
41.The Construction or reconstruction of building shall be commenced within a period of two (2) years from date of issue of licence. Before the expiry of two years, the Owner / Developer shall give intimation to BBMP (Sanctioning Authority)of the intention to start work in the form prescribed in Schedule VI. Further, the Owner / Developer shall give intimation on completion of the foundation or footing or walls / columns of the foundation. Otherwise the plan sanction deemed cancelled.
42. The Road area of 75.92sqm reserved as per RMP-2015 in the plot, should be relinquished to BBMP before Commencement Certificate.
43. In case of any false information, misrepresentation of facts, or pending court cases, the plan sanction is deemed cancelled.

Special Condition as per Labour Department of Government of Karnataka vide ADDENDUM (Nirmanadagi hoodelugi) LD/35/LET/2013, dated: 01-04-2013

1. Registration of Applicant/ Builder/ Owner/ Contractor and the construction workers working in the construction site with the "Karnataka Building and Other Construction Workers Welfare Board" should be strictly adhered to.
2. The Applicant / Builder / Owner / Contractor shall submit the list of construction workers engaged at the time of issuing the Commencement Certificate.A copy of the same shall also be submitted to the concerned local Engineer in order to inspect the establishment and ensure the registration of establishment and workers working at construction site or work place.
3. The Applicant / Builder / Owner / Contractor shall also inform the changes if any of the list of workers engaged by him.
4. At any point of time No Applicant/Builder/Owner/Contractor shall engage a construction worker in his site or workplace who is not registered with the "Karnataka Building and other Construction Workers Welfare Board".

Note:
1. Accommodation shall be provided for setting up of schools for imparting education to the children of construction workers in the project premises (Applicable for 200 workers).
2. List of children of workers shall be furnished by the builder / contractor to the Labour Department which is mandatory.
3. Employment of child labour in the construction activities strictly prohibited.
4. Obtaining NOC from the Labour Department before commencing the construction work is a must.
5. BBMP will not be responsible for any dispute that may arise in respect of property in question.
6. In case if the documents submitted in respect of property in question is found to be false or fabricated, the plan sanctioned stands cancelled automatically and legal action will be initiated.

As per Commissioner Revised Circular No. ADMINISTRATION/SERVICES/31/2015-16 dated:04-08-2015

II. FEE DETAILS:

The Applicant has paid Rs.9,39,000/- vide Receipt No.BE-dmp331-TR/000035 dated:19-04-2017 for the following:-

1. Scrutiny Fees	- Rs.3,28,665.00
2. Ground Rent	- Rs.1,42,869.00
3. Betterment Charges	
a) For Building	- Rs.6,328.00
4. Lake Cess	- Rs.72,000.00
5. Security Deposit	- Rs.3,16,375.00
6. Plan copy & Compound wall charges	- Rs.68,800.00
7. 1% Labour Cess Service Charges	- Rs.3,931.00
Rounding off Rs.549 SAY Rs.	9,39,000/-

The Applicant has produced :
DD No. 516077 Dated 17-04-2017 Bank: ICICI Bank Limited Amount : Rs.72,000.00
DD No. 418796 Dated 05-04-2017 Bank: HDFC Bank Amount : Rs.8,67,000.00

Labour Cess:
NEFT/RTGS No. HDFCR52017040514026890 Dated:05-04-2017 Amount: Rs.3,89,300.00

FLOORWISE FAR STATEMENT: (GCL (BUILDING)

Name of Floor	Total BuArea	Staircase Deduction	Lift Deduction	Lift M/C Deduction	Vmd Deduction	SubStruc Deduction	Ramp Deduction	Parking Deduction	Residential FAR Area	Total FAR Area	No.	Tenement	Carpet Area other than Tenement
Terrace Floor	362.91	45.94	16.69	13.44	19.45	71.00	0.00	0.00	196.44	196.44	0.00	0.00	0.00
Seventh Floor	962.48	0.00	23.41	0.00	11.99	0.00	0.00	0.00	947.07	947.07	5.00	5.00	194.58
Sixth Floor	966.79	0.00	22.99	0.00	11.71	0.00	0.00	0.00	953.07	953.07	7.00	7.00	0.00
Fifth Floor	981.53	0.00	22.99	0.00	11.99	0.00	0.00	0.00	946.55	946.55	7.00	7.00	0.00
Fourth Floor	969.70	0.00	22.99	0.00	11.99	0.00	0.00	0.00	942.71	942.71	7.00	7.00	0.00
Third Floor	994.67	0.00	22.99	0.00	11.99	0.00	0.00	0.00	949.69	949.69	7.00	7.00	0.00
Second Floor	988.46	0.00	23.73 *	0.00	10.58	0.00	0.00	0.00	955.35	955.35	7.00	7.00	0.00
First Floor	921.51	0.00	23.42	0.00	10.61	0.00	0.00	0.00	887.48	887.48	7.00	7.00	0.00
Ground Floor	712.91	0.00	23.10	0.00	3.45	0.00	0.00	301.89	384.64	384.64	2.00	2.00	70.08
Basement Floor	1930.95	0.00	22.99	0.00	3.15	0.00	110.49	1830.32	102.90	102.90	0.00	0.00	0.00
Total	8797.85	45.94	226.32	13.44	106.71	71.00	110.49	1932.21	7293.92	7293.94	56	56	264.66

ಪರಿಶೃತ ನಕ್ಷೆ : ನಕಲುಮಾಡುತ್ತಿದೆ

ಬಿಬಿಎಂಪಿ/ಆಡಳಿತ ವಿಶೇಷ ಆಯುಕ್ತರು/ಜಂಟಿ ನಿರ್ದೇಶಕರು/ಉತ್ತರ/ಬಿಎಂಪಿ/ಆಡಳಿತ/ಎನ್‌ಆರ್‌ಟಿ/0337/14-15
ದಿನಾಂಕ: 08/03/17
ಸಹಾಯಕ ಕಂದಾಯ ಅಧಿಕಾರಿಯವರ ಕಛೇರಿ

ಸ್ಥಳ ಪರಿಶೀಲನೆ ಮಾಡಿದ ದಿನಾಂಕ: 08/03/17
ಸ್ಥಳ ಪರಿಶೀಲನೆ ಮಾಡಿದವರು: ಸಹಾಯಕ ಕಂದಾಯ ಅಧಿಕಾರಿ
ಕಟ್ಟಡ ಪರವಾನಿಗೆ ಸಂಖ್ಯೆ: BBMP/Addl.Dir/JD NORTH/0337/14-15
ಕಟ್ಟಡದ ಹೆಸರು: MODIFIED RESIDENTIAL APARTMENT BUILDING
ಕಟ್ಟಡ ಪರವಾನಿಗೆ ದಿನಾಂಕ: 11/05/17
ಕಟ್ಟಡ ಪರವಾನಿಗೆ ಪಡೆದವರ ಹೆಸರು: M/s LGCL Urban Homes(India) LLP
ಕಟ್ಟಡ ಪರವಾನಿಗೆ ಪಡೆದ ವಿಳಾಸ: 234/134
(ಸಹಿ ಮತ್ತು ಹುದ್ದೆ)
ಸಹಾಯಕ ಕಂದಾಯ ಅಧಿಕಾರಿ
ಬಿಬಿಎಂಪಿ ಆಡಳಿತ ವಿಶೇಷ ಆಯುಕ್ತರು
ಬಿಬಿಎಂಪಿ ಆಡಳಿತ ವಿಶೇಷ ಆಯುಕ್ತರು
ಉತ್ತರ ವಲಯ
ಬಿಬಿಎಂಪಿ

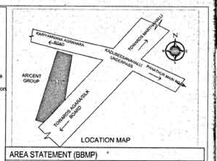

LOCATION MAP

AREA STATEMENT (BBMP)

PROJECT DETAIL:

Application No.:	BBMP/Addl.Dir/JD NORTH/0337/14-15		
Application Type:	General	Zone:	Mahadevapura
Proposal Type:	Proposed Development	Ward:	Ward-150
Nature of Sanction:	Modify	Plot No Value:	-
Plot Use:	Residential	City Survey No.:	-
Location:	Ring-III	Property No.:	-
Land Use Zone:	Residential (Main)		
Locality/Street:			

AREA DETAILS		SQ.MT.
AREA OF PLOT (Minimum)	(A)	2924.69
DEDUCTION FOR		
Plot area deducted for Road Widening		75.92
Total		75.92
NET AREA OF PLOT (Plot Area considered for COVERAGE)	(B)	2848.77
BALANCE AREA OF PLOT (Considered For Perm.FAR)	(C)	2924.69
MAX. PERMISSIBLE COVERAGE AREA	(55%)	1566.83
Proposed Coverage Area	(25.57%)	728.48
Achieved Net coverage area	(25.57%)	728.48
BALANCE COVERAGE AREA LEFT	(29.43%)	838.35
PERMISSIBLE FAR (As per Zoning Regulation 2015)	(3.00)	8774.07
ADDITIONAL FAR		
Residential FAR		7293.92
Proposed FAR Area		7293.92
Subtructure Area Add in FAR (Layout Left)		0.02
ACHIEVED NET FAR AREA	(2.49)	7293.94
BALANCE FAR AREA	(0.51)	1480.13
PERMISSIBLE BUILT UP AREA		-
ACHIEVED BUILT UP AREA		8757.55

ARCH / ENGG / SUPERVISOR (Regd)	OWNER
Girish D BC/CBL-3 /E/C-3672/2012-13	M/s LGCL Urban Homes(India) LLP Represented By Authorised Signatory Mr Girish Purvankara PAN Holder for Sri Krishna Reddy s/o Papaiah Reddy (Khata Holder)

OWNER'S NAME:
M/s LGCL Urban Homes(India) LLP, Represented BY Mr Girish Purvankara

PROJECT DESCRIPTION::
MODIFIED RESIDENTIAL APARTMENT BUILDING #234/134/134, Sy No.20/4 OF KADUBEESANAHALLI VILLAGE,VARTHURU HOBLI,MARATHALLI SUB-DIVISION, WARD NO.150, MAHADEVAPURA ZONE, BANGALORE.

ARCHITECT:
Girish D
BC/CBL-3 /E/C-3672/2012-13

BUILDING DETAILS

Block Name	Use	Ancillary Use	Structure
LGCL (BUILDING)	Residential	Multi(Dwelling Units)	Highrise

Particular Type	Proposed No.	Proposed Area	Achieved No.	Achieved Area
Car	30	687.50	30	756.25
Visitor's Car Parking	3	68.75	0	0.00
Total Car	33	756.25	30	756.25
Two/Three wheeler	5	66.25	0	0.00
Total Area		822.50		1831.84

TOTAL FAR BUILT UP AREA STATEMENT:

Block Name	Residential FAR Area	Total FAR Area	Total BuArea	Tenement No.	Carpet Area other than Tenement
LGCL-1 (BUILDING)	7293.92	7293.92	8757.55	50.00	264.49
Total :	7293.92	7293.92	8757.55	50.00	264.49

III. NOC DETAILS:

Sl No.	Name of the Statutory Department	Reference No & Date.	Conditions imposed
1	Fire Force Department	GBC(1)365/2015 Dated 07-11-2015	All the conditions imposed in the letter issued by the the Statutory Body should be adhered to.
2	Airport Authority of india	AAI/BIAL/TAN/NOC/8430-41 Dated 06-03-2017	
3	BESCOM	NO.EE/MALDIA/EE(D)16-17/ 01-02 Dated: 01-04-2017	
4	BWSSB	BWSSB/SEC/CEE(WQ&E)/EE(WQ)/ OCE/BM-4TA/NOC/12894/ 2015-16, Dated: 23-01-2016	
5	KSPCB	PCB/28/CHR/15/41138 Dated: 23-5-2016	

N

TITLE: SITE PLAN.

SCALE-1:100

Sheet - 01 of 06

PRODUCED BY AN AUTODESK EDUCATIONAL PRODUCT