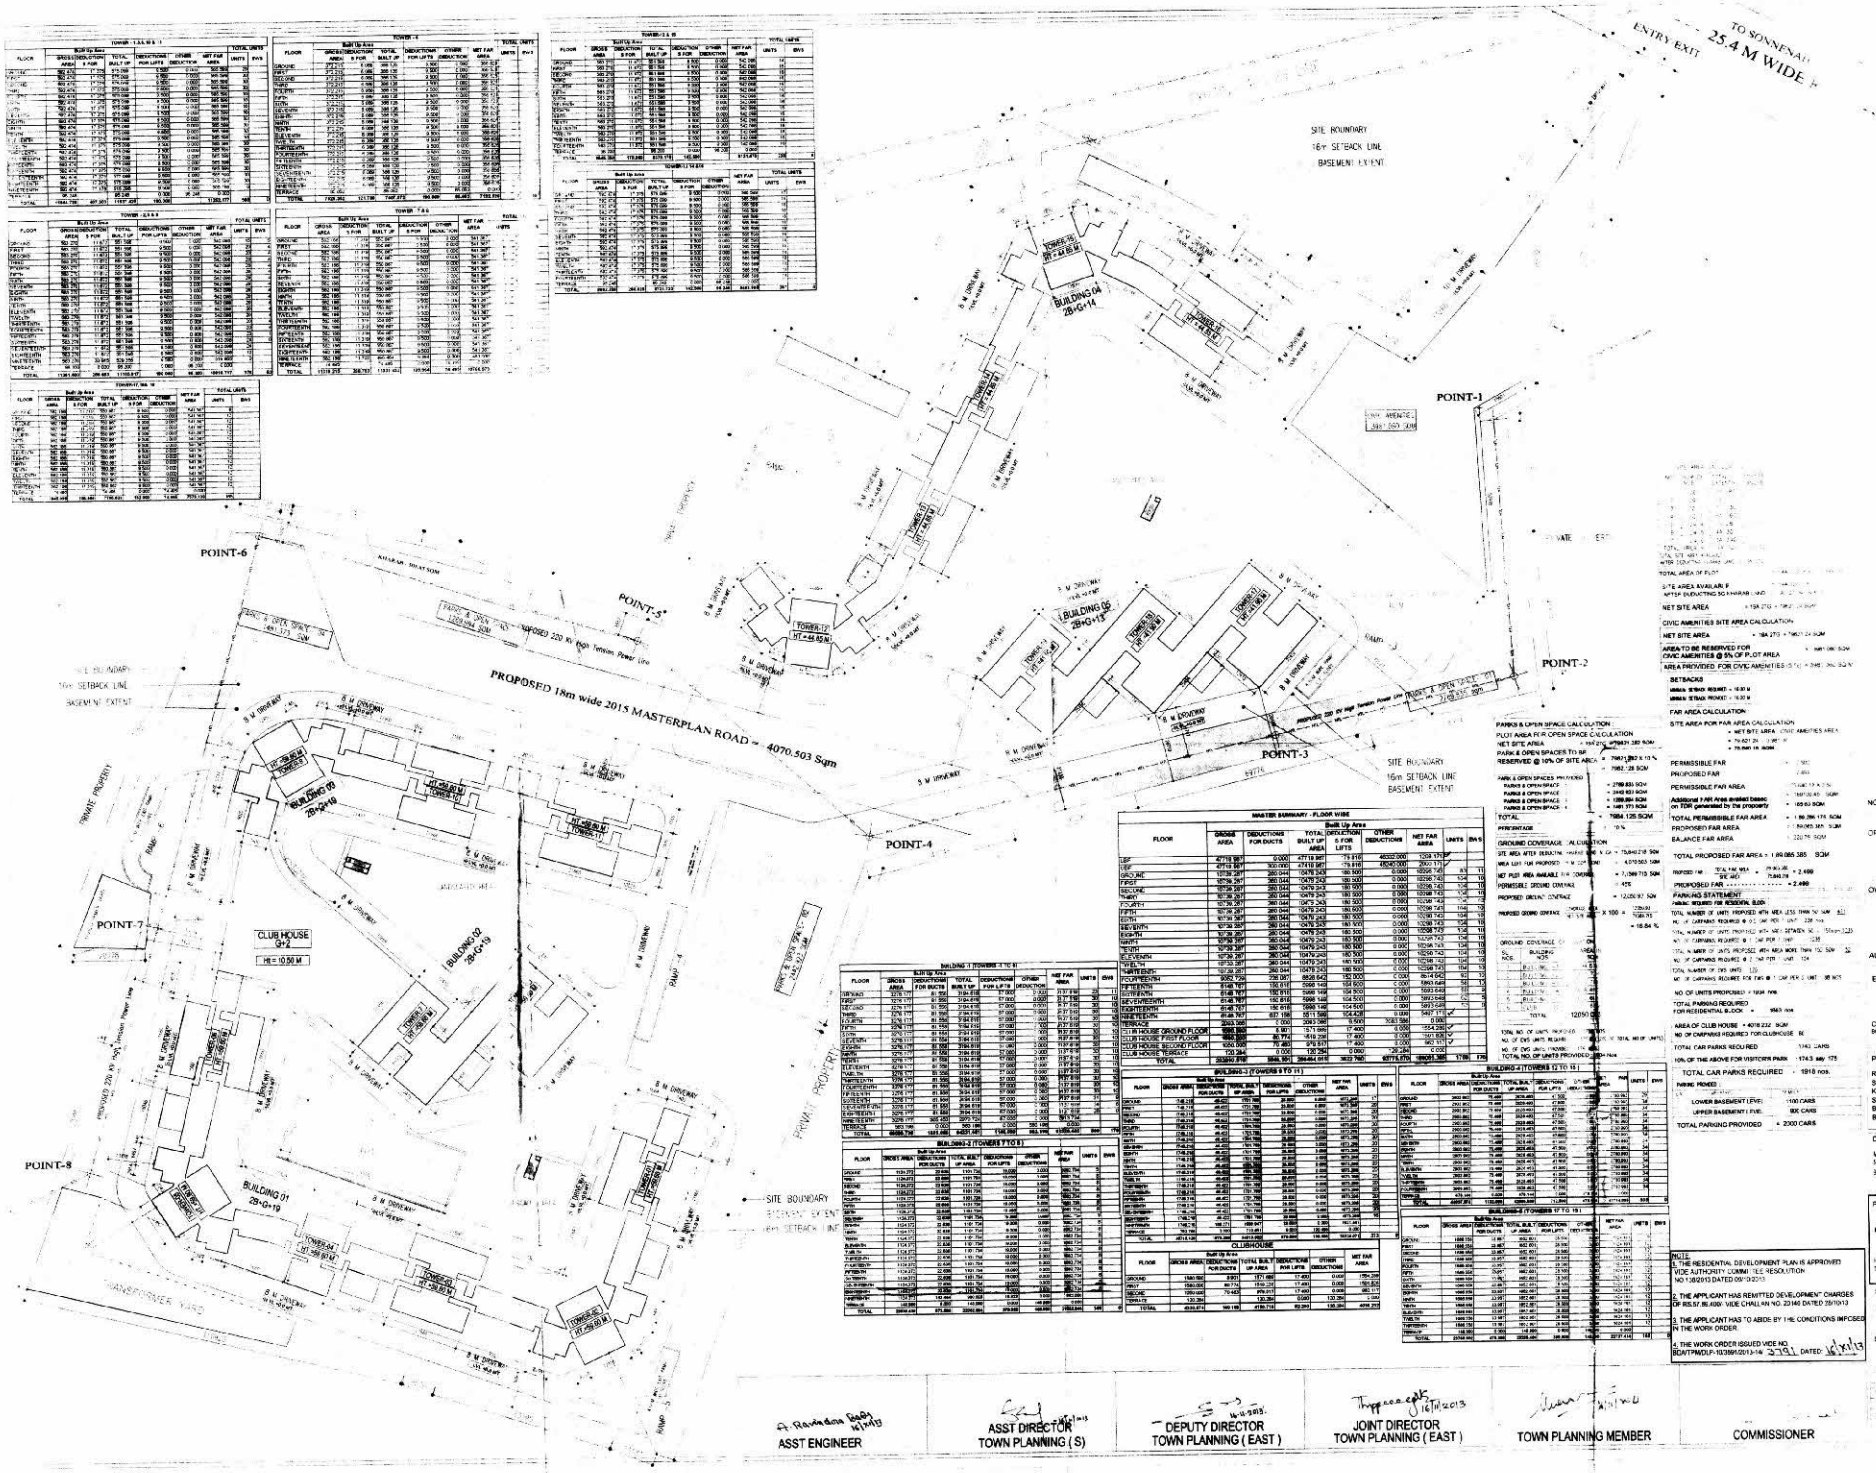
TO SONNENAHALLI
ENTRY EXIT
25.4 M WIDE
SITE BOUNDARY
16m SETBACK LINE
BASEMENT EXTENT
POINT-1
POINT-2
POINT-3
POINT-4
POINT-5
POINT-6
POINT-7
POINT-8
PROPOSED 18m wide 2015 MASTERPLAN ROAD = 4070.503 Sqm
BUILDING 04
28+G+14
BUILDING 05
28+G+14
BUILDING 03
28+G+19
BUILDING 02
28+G+19
BUILDING 01
28+G+19
CLUB HOUSE
G+2
HT = 10.50 M
TOWER-12
HT = 44.40 M
PRIVATE PROPERTY
SITE BOUNDARY
BASEMENT EXTENT
16m SETBACK LINE
LEGEND
SANCTION DRAWING
NOTE
ORIENTATION
OWNER'S SIGNATURE
AUTHORISED SIGNATORY
ENGINEER'S SIGNATURE
CHAITANYA K.K.
LICENSE NO. BWP/STRUCT/G-13
PROJECT TITLE
RESIDENTIAL DEVELOPMENT PLAN ON
SY. No. 24/4,24/5,24/6 KODIGEHALLI VILLAGE
KOLPURAM HOBLI BANSKI CRR EAST TALUK.
SY. No. 28,29,30/1 32/1 KURUDUSONNENAHALLI VILLAGE
BIDARAHALLI HOBLI, BANGALORE EAST TALUK
BANGALORE
DEVELOPERS :
M/S SKYLARK MANSIONS PVT. LTD
32/1, ULSOOR ROAD,
BANGALORE - 560 042.
PROJECT CONSULTANTS
RSP
SIGNATURES
PROJECT DESIGNER
PROJECT CO-ORDINATOR
SUBJECT OF DRAWING
RESIDENTIAL DEVELOPMENT PLAN
1:500
14-11-2013
124-3
SD - 101
ASST ENGINEER
ASST DIRECTOR
TOWN PLANNING (S)
DEPUTY DIRECTOR
TOWN PLANNING (EAST)
JOINT DIRECTOR
TOWN PLANNING (EAST)
TOWN PLANNING MEMBER
COMMISSIONER