DATE & STAMP OF APPROVAL

10/11

BUILDING-C

Approved as amended in.....
subject to conditions mentioned in Annuxure 'A'
of letter No.BP/C.R. No.22/2222 Mouza: Marunji
S. No./G. No./CTS No. 42/1 + 1 S.d.
Dated 23/09/2023

Metropolitan Commissioner and
Chief Executive Officer
Pune Metropolitan Regional Development Authority, Pune.

Pune Metropolitan Regional Development Authority Pune
PMRDA

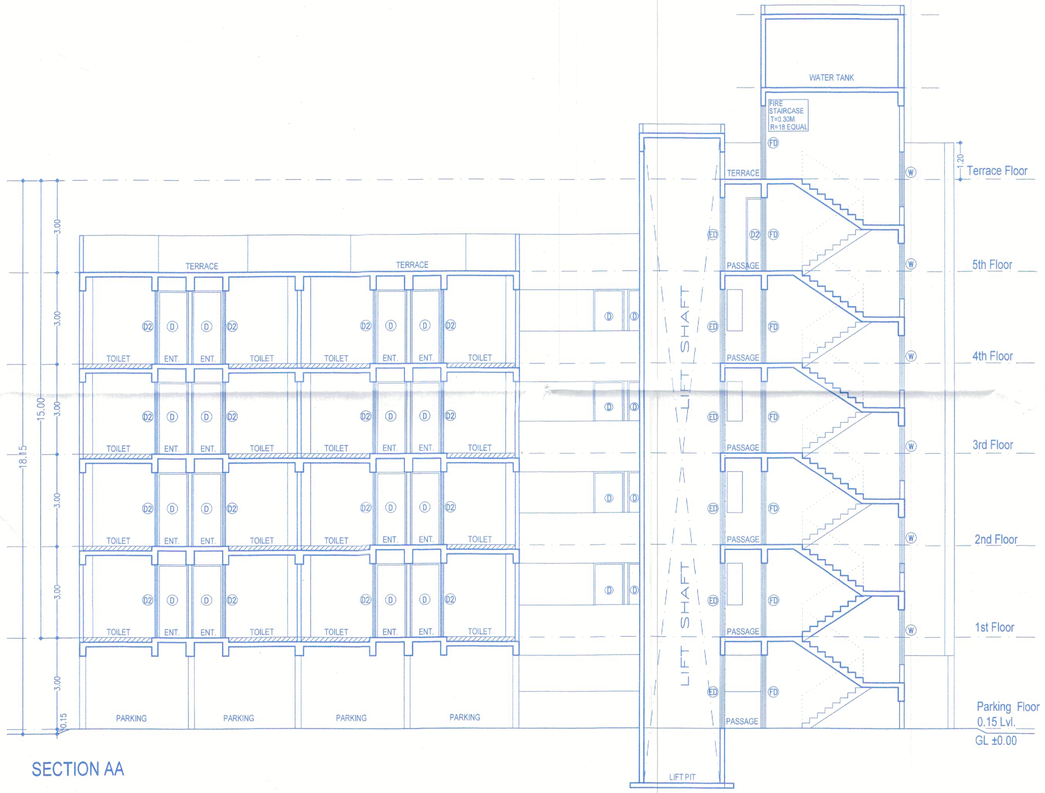

SECTION AA

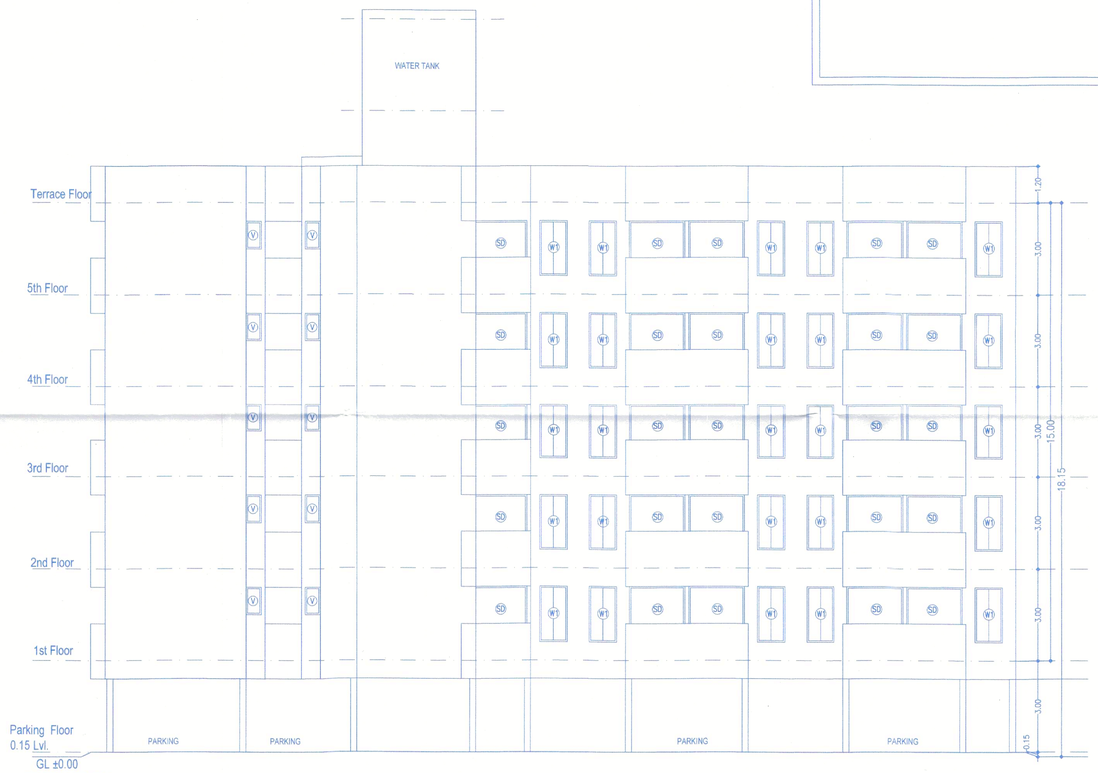

ELEVATION

F | JOB TITLE / SITE ADDRESS

Proposed Layout On Plot - A S.No.42/1(PT)+42/2(PT)+42/4+5, 43/1/1+1/2+1/3+1/4,43/2/1+2/2+2/3 At Marunji, Tal - Mulshi, Pune.

G | OWNER NAME AND SIGNATURE

Owner(s)' Name
M/S R.R VENTURES AND FANTACIA BUILDERS PVT LTD THROUGH MR.RAVINDRA NAUPATLAL SAKLA AND MR.RAMKUMAR AGARWAL

Owner(s)' sign:

H | ARCHITECT

Architect(s)' Name
Vishwas Kulkarni : CA/1984/8465
Hrishikesh Kulkarni : CA/2002/29235

Architect(s)' sign:

NORTH
N

VK:a architecture

5th Floor,Nextgen Avenue,Sr.No.103(p), C.T.S No.2850,S.B.Road,Near ICC Trade Tower,Bahiratwadi, Pune411016.

P +91 20 6626 8888

E mail@vkarch.com
W www.vkarch.com

Drawing Title: SECTION & ELEVATION		Scale: 1:100 at A1-Paper Size
Drawn by: Vikas C.	Checked by: Azhar I.	Date: 08/09/2023
Job no: 1914	Drawing no: 222	Revision: -
Status: FOR P.M.R.D.A. SANCTION		