FLP NO.: 11570/796/LP/VIMRDA/2021/Mortgage
LP NO.: 5882/2021/STP/VIZIANAGARAM/GPS

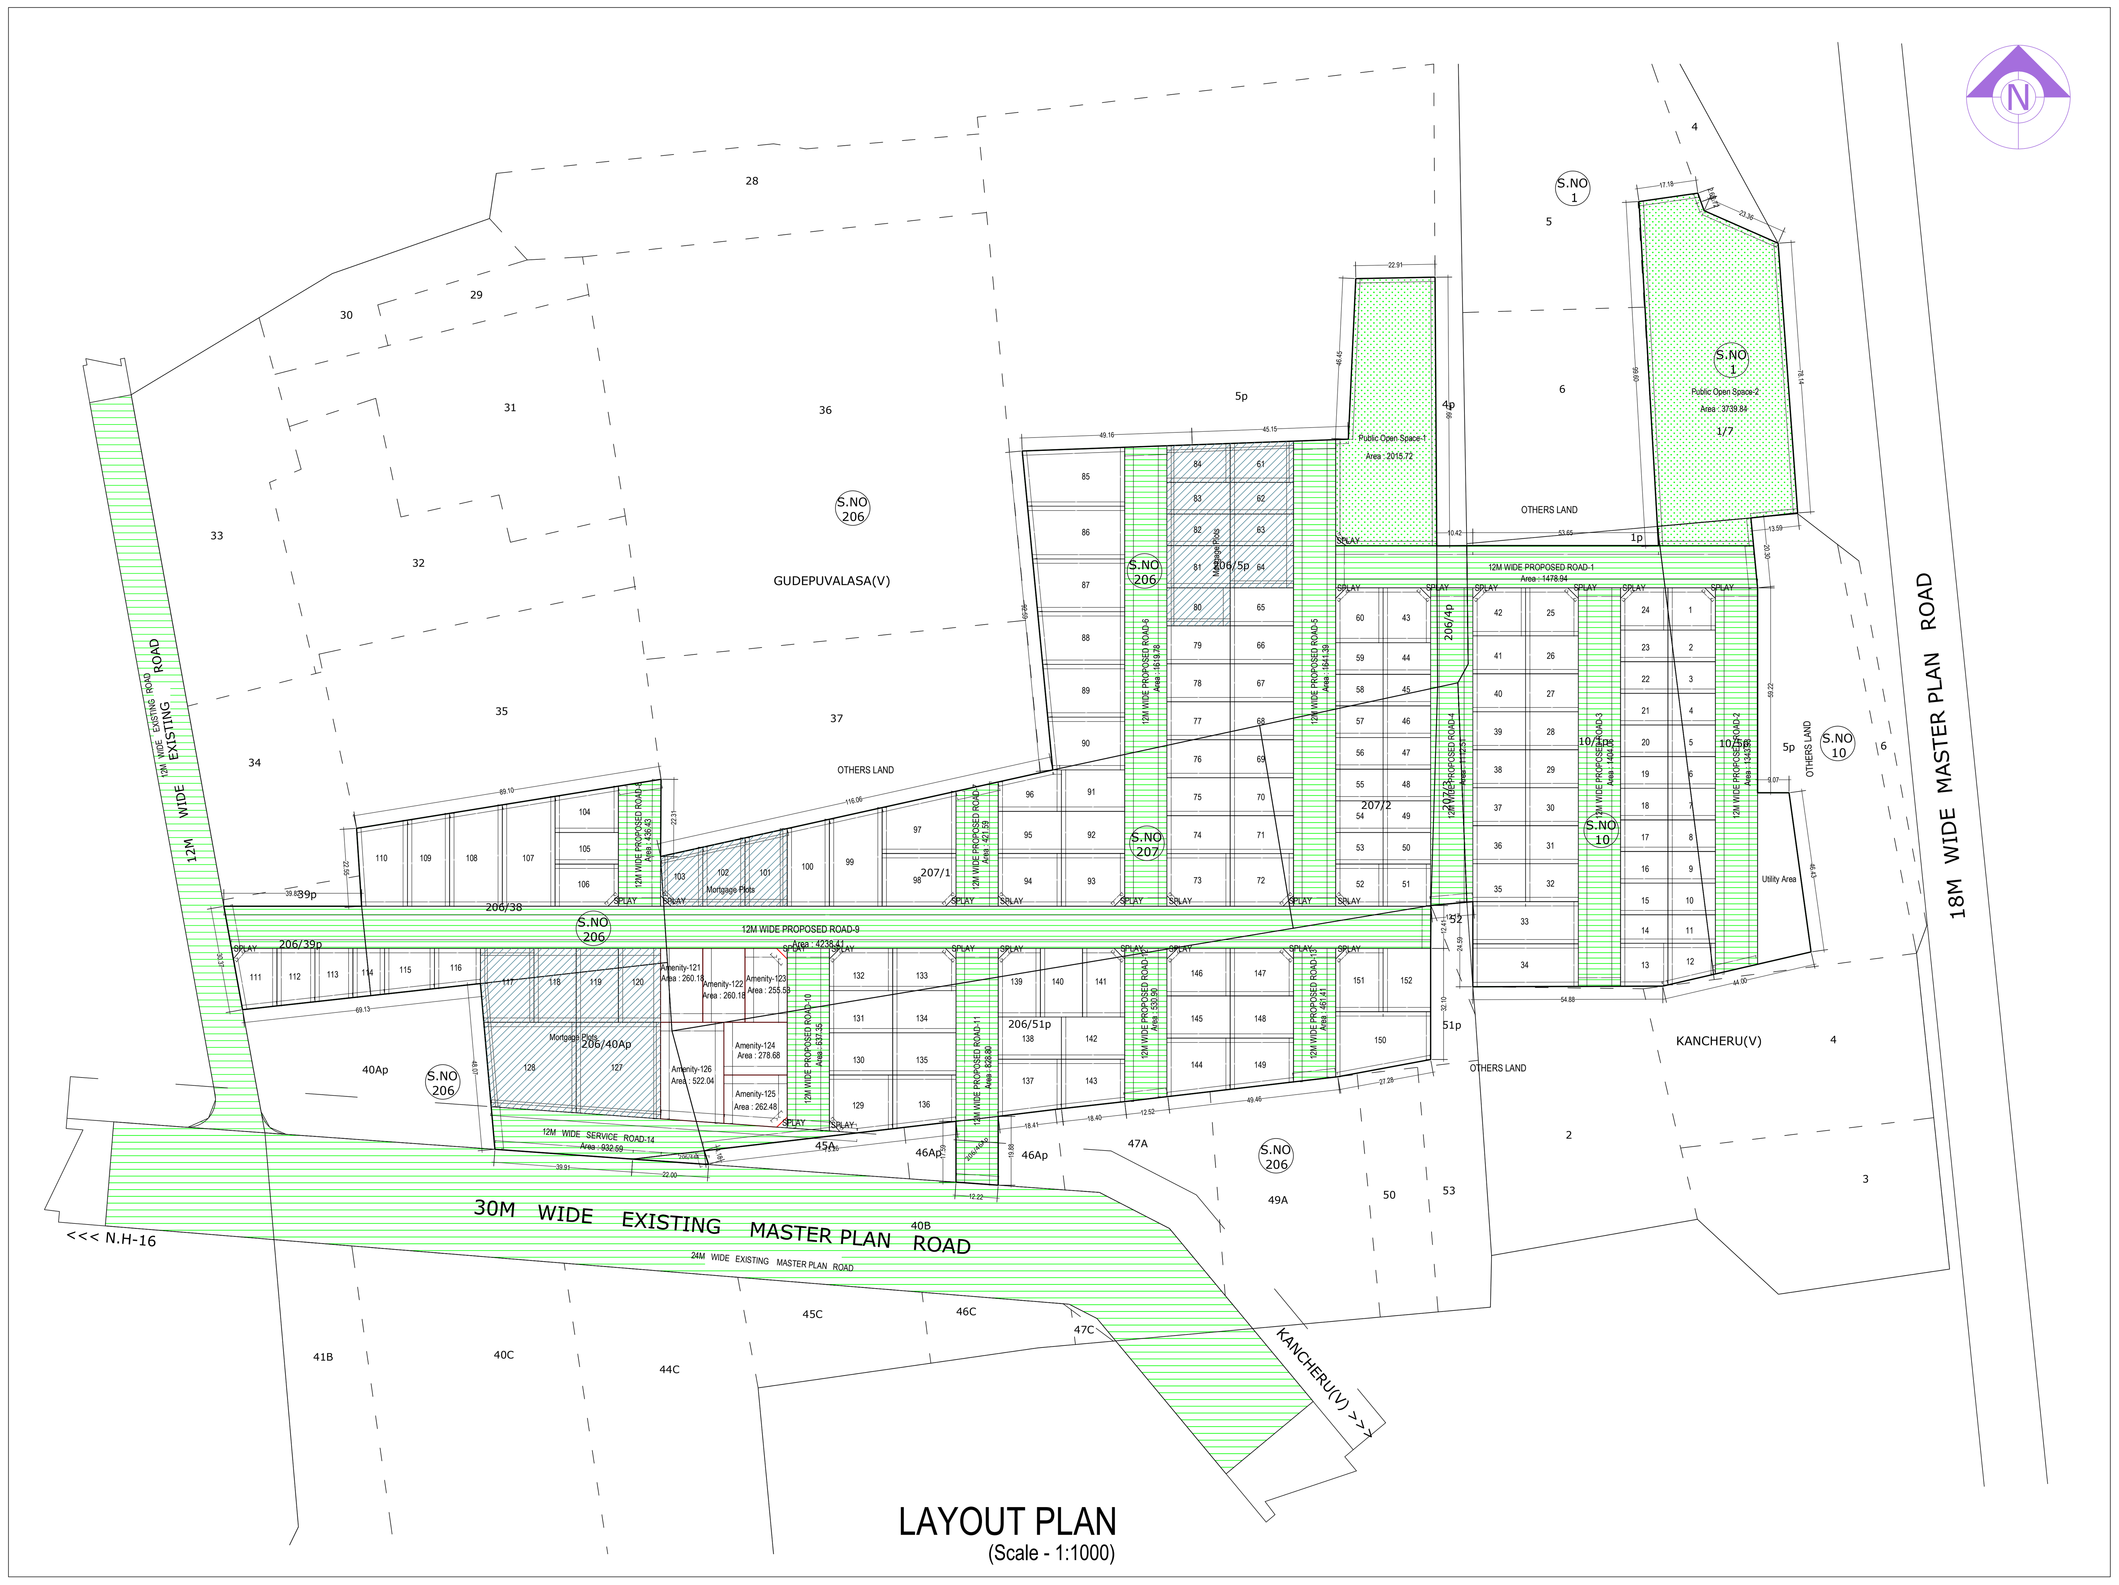

LAYOUT PLAN
(Scale - 1:1000)

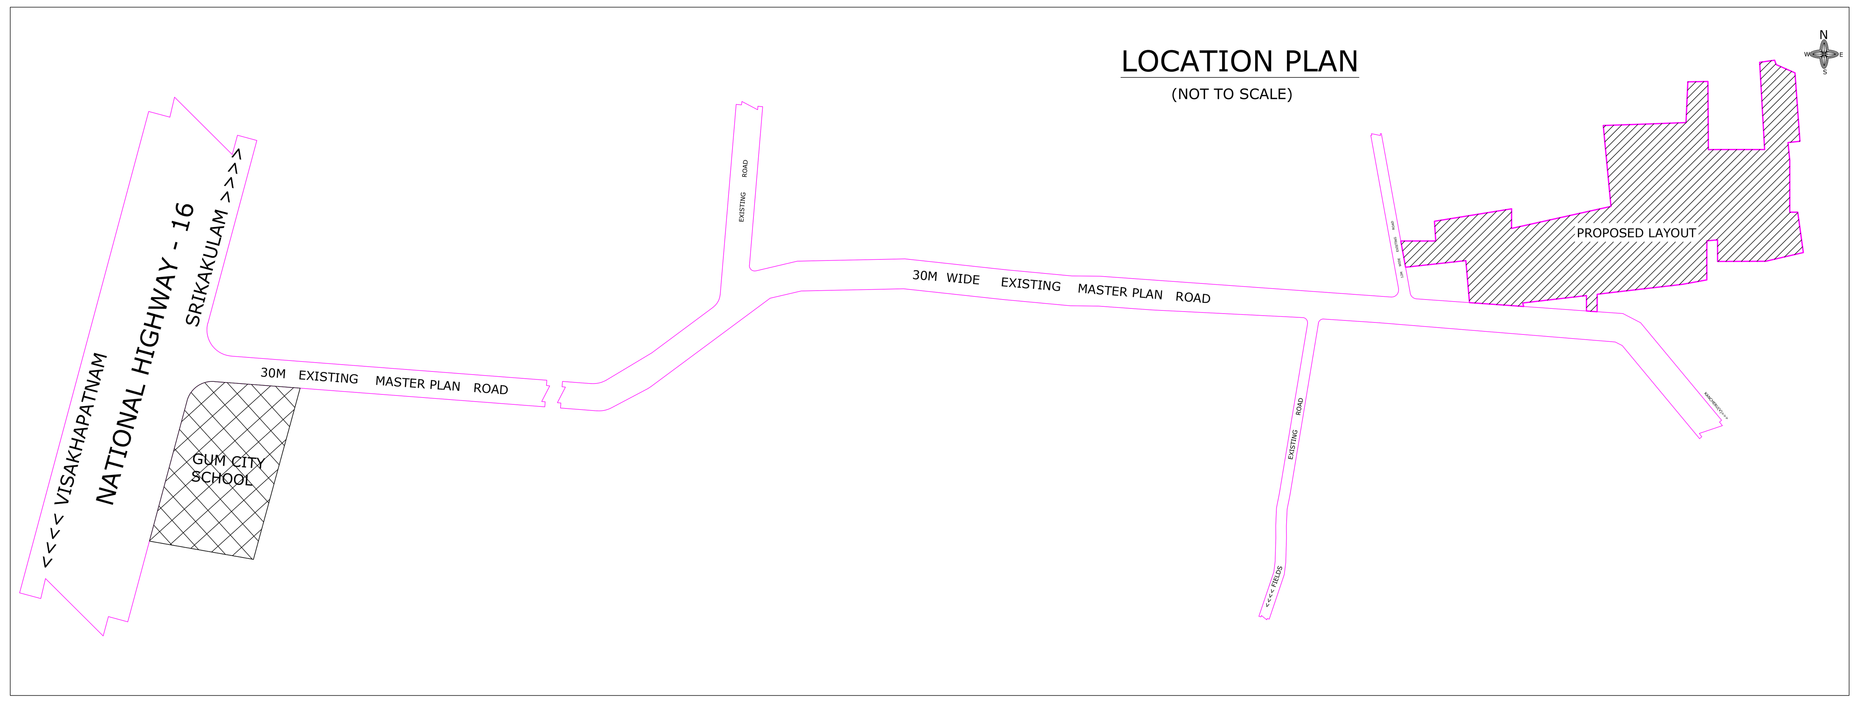

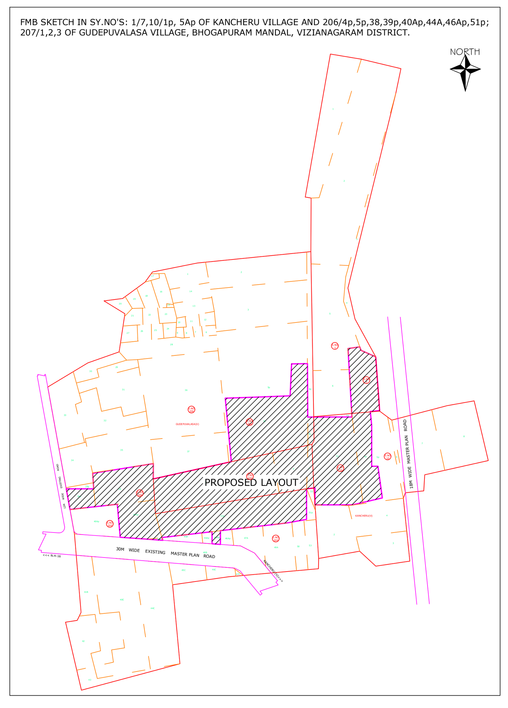

Individual Plot Area

Plot No.	Abutting Road	Plot Area Reqd	Plot Area Prop	Plot Width Reqd	Plot Width Prop	Plot Depth Reqd	Plot Depth Prop	Frontage Reqd	Frontage Prop	Mortgage Area	Survey No	Village	Area Falling in Village	Gram Panchayat	Area Falling in Gram Panchayat
1	12M WIDE PROPOSED ROAD-1	100.00	162.57	8.00	10.87	-	12.19	-	10.87	-	10/5p, 10/1p	Kancheru	162.57	Kancheru	162.57
2	12M WIDE PROPOSED ROAD-2	100.00	125.42	8.00	9.14	-	13.72	-	9.14	-	10/5p, 10/1p	Kancheru	125.42	Kancheru	125.42
3	12M WIDE PROPOSED ROAD-2	100.00	125.42	8.00	9.14	-	13.72	-	9.14	-	10/5p, 10/1p	Kancheru	125.42	Kancheru	125.42
4	12M WIDE PROPOSED ROAD-2	100.00	125.42	8.00	9.14	-	0.00	-	9.14	-	10/5p, 10/1p	Kancheru	125.42	Kancheru	125.42
5	12M WIDE PROPOSED ROAD-2	100.00	125.42	8.00	9.14	-	13.72	-	9.14	-	10/5p, 10/1p	Kancheru	125.42	Kancheru	125.42
6	12M WIDE PROPOSED ROAD-2	100.00	125.42	8.00	9.14	-	0.00	-	9.14	-	10/5p, 10/1p	Kancheru	125.42	Kancheru	125.42
7	12M WIDE PROPOSED ROAD-2	100.00	125.42	8.00	9.14	-	13.72	-	9.14	-	10/5p, 10/1p	Kancheru	125.42	Kancheru	125.42
8	12M WIDE PROPOSED ROAD-2	100.00	125.42	8.00	9.14	-	13.72	-	9.14	-	10/5p, 10/1p	Kancheru	125.42	Kancheru	125.42
9	12M WIDE PROPOSED ROAD-2	100.00	125.42	8.00	9.14	-	13.72	-	9.14	-	10/5p, 10/1p	Kancheru	125.42	Kancheru	125.42
10	12M WIDE PROPOSED ROAD-2	100.00	125.42	8.00	9.14	-	13.72	-	9.14	-	10/5p, 10/1p	Kancheru	125.42	Kancheru	125.42
11	12M WIDE PROPOSED ROAD-2	100.00	112.88	8.00	8.23	-	0.00	-	8.23	-	10/5p, 10/1p	Kancheru	112.88	Kancheru	112.88
12	12M WIDE PROPOSED ROAD-2	100.00	143.41	8.00	8.87	-	13.72	-	8.87	-	10/5p, 10/1p	Kancheru	143.41	Kancheru	143.41
13	12M WIDE PROPOSED ROAD-3	100.00	169.89	8.00	12.43	-	13.72	-	12.43	-	10/1p	Kancheru	169.89	Kancheru	169.89
14	12M WIDE PROPOSED ROAD-3	100.00	112.88	8.00	8.23	-	13.72	-	8.23	-	10/1p	Kancheru	112.88	Kancheru	112.88
15	12M WIDE PROPOSED ROAD-3	100.00	125.42	8.00	9.14	-	13.72	-	9.14	-	10/1p	Kancheru	125.42	Kancheru	125.42
16	12M WIDE PROPOSED ROAD-3	100.00	125.42	8.00	9.14	-	13.72	-	9.14	-	10/1p	Kancheru	125.42	Kancheru	125.42
17	12M WIDE PROPOSED ROAD-3	100.00	125.42	8.00	9.14	-	13.72	-	9.14	-	10/1p	Kancheru	125.42	Kancheru	125.42
18	12M WIDE PROPOSED ROAD-3	100.00	125.42	8.00	9.14	-	13.72	-	9.14	-	10/1p	Kancheru	125.42	Kancheru	125.42
19	12M WIDE PROPOSED ROAD-3	100.00	125.42	8.00	9.14	-	13.72	-	9.14	-	10/1p	Kancheru	125.42	Kancheru	125.42
20	12M WIDE PROPOSED ROAD-3	100.00	125.42	8.00	9.14	-	13.72	-	9.14	-	10/1p	Kancheru	125.42	Kancheru	125.42
21	12M WIDE PROPOSED ROAD-3	100.00	125.42	8.00	9.14	-	13.72	-	9.14	-	10/1p	Kancheru	125.42	Kancheru	125.42
22	12M WIDE PROPOSED ROAD-3	100.00	125.42	8.00	9.14	-	13.72	-	9.14	-	10/1p	Kancheru	125.42	Kancheru	125.42
23	12M WIDE PROPOSED ROAD-3	100.00	125.42	8.00	9.14	-	13.72	-	9.14	-	10/1p	Kancheru	125.42	Kancheru	125.42
24	12M WIDE PROPOSED ROAD-1	100.00	162.57	8.00	10.87	-	12.19	-	10.87	-	10/5p, 10/1p	Kancheru	162.57	Kancheru	162.57
25	12M WIDE PROPOSED ROAD-1	100.00	206.89	8.00	12.19	-	13.88	-	12.19	-	10/1p	Kancheru	206.89	Kancheru	206.89
26	12M WIDE PROPOSED ROAD-3	100.00	167.23	8.00	10.97	-	15.24	-	10.97	-	10/1p	Kancheru	167.23	Kancheru	167.23
27	12M WIDE PROPOSED ROAD-3	100.00	167.23	8.00	10.97	-	15.24	-	10.97	-	10/1p	Kancheru	167.23	Kancheru	167.23
28	12M WIDE PROPOSED ROAD-3	100.00	167.23	8.00	10.97	-	15.24	-	10.97	-	10/1p	Kancheru	167.23	Kancheru	167.23
29	12M WIDE PROPOSED ROAD-3	100.00	167.23	8.00	10.97	-	15.24	-	10.97	-	10/1p	Kancheru	167.23	Kancheru	167.23
30	12M WIDE PROPOSED ROAD-3	100.00	167.23	8.00	10.97	-	15.24	-	10.97	-	10/1p	Kancheru	167.23	Kancheru	167.23
31	12M WIDE PROPOSED ROAD-3	100.00	167.23	8.00	10.97	-	15.24	-	10.97	-	10/1p	Kancheru	167.23	Kancheru	167.23
32	12M WIDE PROPOSED ROAD-3	100.00	167.23	8.00	10.97	-	15.24	-	10.97	-	10/1p	Kancheru	167.23	Kancheru	167.23
33	12M WIDE PROPOSED ROAD-3	100.00	167.23	8.00	10.97	-	15.24	-	10.97	-	10/1p	Kancheru	167.23	Kancheru	167.23
34	12M WIDE PROPOSED ROAD-3	100.00	371.61	8.00	12.19	-	30.48	-	12.19	-	10/1p	Kancheru	371.61	Kancheru	371.61
35	12M WIDE PROPOSED ROAD-3	100.00	376.31	8.00	12.30	-	30.48	-	12.30	-	10/1p	Kancheru	376.31	Kancheru	376.31
36	12M WIDE PROPOSED ROAD-4	100.00	167.23	8.00	10.97	-	15.24	-	10.97	-	10/1p	Kancheru	167.23	Kancheru	167.23
37	12M WIDE PROPOSED ROAD-4	100.00	167.23	8.00	10.97	-	15.24	-	10.97	-	10/1p	Kancheru	167.23	Kancheru	167.23
38	12M WIDE PROPOSED ROAD-4	100.00	167.23	8.00	10.97	-	15.24	-	10.97	-	10/1p	Kancheru	167.23	Kancheru	167.23
39	12M WIDE PROPOSED ROAD-4	100.00	167.23	8.00	10.97	-	0.00	-	10.97	-	10/1p	Kancheru	167.23	Kancheru	167.23
40	12M WIDE PROPOSED ROAD-4	100.00	167.23	8.00	10.97	-	15.24	-	10.97	-	10/1p	Kancheru	167.23	Kancheru	167.23
41	12M WIDE PROPOSED ROAD-4	100.00	167.23	8.00	10.97	-	15.24	-	10.97	-	10/1p	Kancheru	167.23	Kancheru	167.23
42	12M WIDE PROPOSED ROAD-1	100.00	206.89	8.00	12.19	-	13.88	-	12.19	-	10/1p	Kancheru	206.89	Kancheru	206.89
43	12M WIDE PROPOSED ROAD-1	100.00	212.76	8.00	12.80	-	13.72	-	10.67	-	206/5p	Gudepuvalasa	212.76	Gudepuvalasa	212.76
44	12M WIDE PROPOSED ROAD-4	100.00	125.36	8.00	9.14	-	13.72	-	9.14	-	206/5p	Gudepuvalasa	125.36	Gudepuvalasa	125.36
45	12M WIDE PROPOSED ROAD-4	100.00	125.36	8.00	9.14	-	13.72	-	9.14	-	206/5p, 206/6p	Gudepuvalasa	125.36	Gudepuvalasa	125.36
46	12M WIDE PROPOSED ROAD-4	100.00	125.36	8.00	9.14	-	13.72	-	9.14	-	2012	Gudepuvalasa	125.36	Gudepuvalasa	125.36
47	12M WIDE PROPOSED ROAD-4	100.00	125.36	8.00	9.14	-	13.72	-	9.14	-	2012	Gudepuvalasa	125.36	Gudepuvalasa	125.36
48	12M WIDE PROPOSED ROAD-4	100.00	125.36	8.00	9.14	-	13.72	-	9.14	-	2012	Gudepuvalasa	125.36	Gudepuvalasa	125.36
49	12M WIDE PROPOSED ROAD-4	100.00	125.36	8.00	9.14	-	13.72	-	9.14	-	2012	Gudepuvalasa	125.36	Gudepuvalasa	125.36
50	12M WIDE PROPOSED ROAD-4	100.00	125.36	8.00	9.14	-	13.72	-	9.14	-	2012	Gudepuvalasa	125.36	Gudepuvalasa	125.36
51	12M WIDE PROPOSED ROAD-4	100.00	125.36	8.00	9.14	-	13.72	-	9.14	-	2012	Gudepuvalasa	125.36	Gudepuvalasa	125.36
52	12M WIDE PROPOSED ROAD-5	100.00	162.57	8.00	10.87	-	12.19	-	9.14	-	2012	Gudepuvalasa	162.57	Gudepuvalasa	162.57
53	12M WIDE PROPOSED ROAD-5	100.00	125.36	8.00	9.14	-	13.72	-	9.14	-	2012	Gudepuvalasa	125.36	Gudepuvalasa	125.36
54	12M WIDE PROPOSED ROAD-5	100.00	125.36	8.00	9.14	-	13.72	-	9.14	-	2012	Gudepuvalasa	125.36	Gudepuvalasa	125.36
55	12M WIDE PROPOSED ROAD-5	100.00	125.36	8.00	9.14	-	13.72	-	9.14	-	2012	Gudepuvalasa	125.36	Gudepuvalasa	125.36
56	12M WIDE PROPOSED ROAD-5	100.00	125.36	8.00	9.14	-	13.72	-	9.14	-	2012	Gudepuvalasa	125.36	Gudepuvalasa	125.36
57	12M WIDE PROPOSED ROAD-5	100.00	125.36	8.00	9.14	-	13.72	-	9.14	-	2012, 206/5p	Gudepuvalasa	125.36	Gudepuvalasa	125.36
58	12M WIDE PROPOSED ROAD-5	100.00	125.36	8.00	9.14	-	13.72	-	9.14	-	2012, 206/5p	Gudepuvalasa	125.36	Gudepuvalasa	125.36
59	12M WIDE PROPOSED ROAD-5	100.00	125.36	8.00	9.14	-	13.72	-	9.14	-	206/5p	Gudepuvalasa	125.36	Gudepuvalasa	125.36
60	12M WIDE PROPOSED ROAD-1	100.00	212.76	8.00	12.80	-	13.72	-	10.67	-	206/5p	Gudepuvalasa	212.76	Gudepuvalasa	212.76
61	12M WIDE PROPOSED ROAD-5	100.00	211.70	8.00	11.91	-	18.29	-	11.91	211.70	206/5p	Gudepuvalasa	211.70	Gudepuvalasa	211.70
62	12M WIDE PROPOSED ROAD-5	100.00	167.15	8.00	9.14	-	18.29	-	9.14	167.15	206/5p	Gudepuvalasa	167.15	Gudepuvalasa	167.15
63	12M WIDE PROPOSED ROAD-5	100.00	167.15	8.00	9.14	-	18.29	-	9.14	167.15	206/5p	Gudepuvalasa	167.15	Gudepuvalasa	167.15
64	12M WIDE PROPOSED ROAD-5	100.00	222.97	8.00	12.19	-	18.29	-	12.19	222.97	206/5p	Gudepuvalasa	222.97	Gudepuvalasa	222.97
65	12M WIDE PROPOSED ROAD-5	100.00	200.67	8.00	10.97	-	18.29	-	10.97	-	206/5p	Gudepuvalasa	200.67	Gudepuvalasa	200.67
66	12M WIDE PROPOSED ROAD-5	100.00	200.67	8.00	10.97	-	18.29	-	10.97	-	206/5p	Gudepuvalasa	200.67	Gudepuvalasa	200.67
67	12M WIDE PROPOSED ROAD-5	100.00	200.67	8.00	10.97	-	18.29	-	10.97	-	206/5p	Gudepuvalasa	200.67	Gudepuvalasa	200.67
68	12M WIDE PROPOSED ROAD-5	100.00	200.67	8.00	10.97	-	18.29	-	10.97	-	206/5p	Gudepuvalasa	200.67	Gudepuvalasa	200.67
69	12M WIDE PROPOSED ROAD-5	100.00	200.67	8.00	10.97	-	0.00	-	10.97	-	2011, 2012	Gudepuvalasa	200.67	Gudepuvalasa	200.67
70	12M WIDE PROPOSED ROAD-5	100.00	200.67	8.00	10.97	-	18.29	-	10.97	-	2011, 2012	Gudepuvalasa	200.67	Gudepuvalasa	200.67
71	12M WIDE PROPOSED ROAD-5	100.00	200.67	8.00	10.97	-	18.29	-	10.97	-	2011, 2012	Gudepuvalasa	200.67	Gudepuvalasa	200.67
72	12M WIDE PROPOSED ROAD-6	100.00	273.57	8.00	15.24	-	15.21	-	12.16	-	2011, 2012	Gudepuvalasa	273.57	Gudepuvalasa	273.57
73	12M WIDE PROPOSED ROAD-6	100.00	273.57	8.00	15.24	-	15.21	-	12.16	-	2011	Gudepuvalasa	273.57	Gudepuvalasa	273.57
74	12M WIDE PROPOSED ROAD-6	100.00	200.67	8.00	10.97	-	18.29	-	10.97	-	2011	Gudepuvalasa	200.67	Gudepuvalasa	200.67
75	12M WIDE PROPOSED ROAD-6	100.00	200.67	8.00	10.97	-	18.29	-	10.97	-	2011	Gudepuvalasa	200.67	Gudepuvalasa	200.67
76	12M WIDE PROPOSED ROAD-6	100.00	200.67	8.00	10.97	-	18.29	-	10.97	-	2011, 206/5p	Gudepuvalasa	200.67	Gudepuvalasa	200.67
77	12M WIDE PROPOSED ROAD-6	100.00	200.67	8.00	10.97	-	18.29	-	10.97	-	2011, 206/5p	Gudepuvalasa	200.67	Gudepuvalasa	200.67
78	12M WIDE PROPOSED ROAD-6	100.00	200.67	8.00	10.97	-	18.29	-	10.97	-	206/5p	Gudepuvalasa	200.67	Gudepuvalasa	200.67
79	12M WIDE PROPOSED ROAD-6	100.00	200.67	8.00	10.97	-	18.29	-	10.97	-	206/5p	Gudepuvalasa	200.67	Gudepuvalasa	200.67
80	12M WIDE PROPOSED ROAD-6	100.00	200.67	8.00	10.97	-	0.00	-	10.97	200.67	206/5p	Gudepuvalasa	200.67	Gudepuvalasa	200.67
81	12M WIDE PROPOSED ROAD-6	100.00	222.97	8.00	12.19	-	18.29	-	12.19	222.97	206/5p	Gudepuvalasa	222.97	Gudepuvalasa	222.97
82	12M WIDE PROPOSED ROAD-6	100.00	167.15	8.00	9.14	-	18.29	-	9.14	167.15	206/5p	Gudepuvalasa	167.15	Gudepuvalasa	167.15
83	12M WIDE PROPOSED ROAD-6	100.00	167.15	8.00	9.14	-	18.29	-	9.14	167.15	206/5p	Gudepuvalasa	167.15	Gudepuvalasa	167.15
84	12M WIDE PROPOSED ROAD-6	100.00	199.49	8.00	10.58	-	18.29	-	10.58	199.49	206/5p	Gudepuvalasa	199.49	Gudepuvalasa	199.49
85	12M WIDE PROPOSED ROAD-6	100.00	476.31	8.00	17.02	-	28.90	-	17.02	-	206/5p	Gudepuvalasa	476.31	Gudepuvalasa	476.31
86	12M WIDE PROPOSED ROAD-6	100.00	416.94	8.00	15.24	-	27.36	-	15.24	-	206/5p	Gudepuvalasa	416.94	Gudepuvalasa	416.94
87	12M WIDE PROPOSED ROAD-6	100.00	394.68	8.00	15.24	-	0.00	-	15.24	-	206/5p	Gudepuvalasa	394.68	Gudepuvalasa	394.68
88	12M WIDE PROPOSED ROAD-6	100.00	372.42	8.00	15.24	-	24.44	-	15.24	-	206/5p	Gudepuvalasa	372.42	Gudepuvalasa	372.42
89	12M WIDE PROPOSED ROAD-6	100.00	350.16	8.00	15.24	-	22.98	-	15.24	-	206/5p	Gudepuvalasa	350.16	Gudepuvalasa	350.16
90	12M WIDE PROPOSED ROAD-6	100.00	327.90	8.00	15.24	-	21.52	-	15.24	-	2011, 206/5p	Gudepuvalasa	327.90	Gudepuvalasa	327.90
91	12M WIDE PROPOSED ROAD-6	100.00	219.16	8.00	11.98	-	18.29	-	11.98	-	2011	Gudepuvalasa	219.16	Gudepuvalasa	219.16
92	12M WIDE PROPOSED ROAD-6	100.00	222.99	8.00	12.19	-	18.29	-	12.19	-	2011	Gudepuvalasa	222.99	Gudepuvalasa	222.99
93	12M WIDE PROPOSED ROAD-6	100.00	274.09	8.00	15.24	-	15.24	-	12.19	-	2011	Gudepuvalasa	274.09	Gudepuvalasa	274.09
94	12M WIDE PROPOSED ROAD-7	100.00	274.00	8.00	15.23	-	15.24	-	12.19	-	2011	Gudepuvalasa	274.00	Gudepuvalasa	274.00
95	12M WIDE PROPOSED ROAD-7	100.00	191.55	8.00	8.49	-	18.28	-	8.49	-	2011	Gudepuvalasa	191.55	Gudepuvalasa	191.55
96	12M WIDE PROPOSED ROAD-7	100.00	333.60	8.00	17.99	-	21.34	-	17.99	-	2011	Gudepuvalasa	333.60	Gudepuvalasa	333.60
97	12M WIDE PROPOSED ROAD-7	100.00	320.51	8.00	18.29	-	15.24	-	12.19	-	2011	Gudepuvalasa	320.51	Gudepuvalasa	320.51
98	12M WIDE PROPOSED ROAD-8	100.00	408.96	8.00	15.24	-	26.83	-	15.24	-	2011	Gudepuvalasa	408.96	Gudepuvalasa	408.96
99	12M WIDE PROPOSED ROAD-8	100.00	296.22	8.00	12.19	-	23.80	-	12.19	-	2011	Gudepuvalasa	296.22	Gudepuvalasa	296.22

TLP NO:11570/096/LP/VIMRDA/2021	SHEET NO.: 1	DATE: 01-04-2022

Project Title : PROPOSED LAYOUT IN Sy.No's 1/7,10/1p, 5Ap OF KANCHERU VILLAGE AND 206/4p,5p,38,39p,40Ap,44A,46Ap,51p; 207/1,2,3 OF GUDEPUVALASA VILLAGE, BHOGAPURAM MANDAL, VIZIANAGARAM DISTRICT. BELONGS TO : ABHI BUILDERS & DEVELOPERS.

AREA STATEMENT	VERSION NO.: 1.101.110
	VERSION DATE: 05/07/2022
PROJECT DETAIL:	
Region: VIGANAPATNAM REGION	Plot Use: Residential
Authority: VIGANAPATNAM METROPOLITAN REGION DEVELOPMENT AUTHORITY	Land Use Zone: NA
TLP No.: TR/206/LP/VIMRDA/2021	Main Abutting Road Width: 24
Application Type: General/Proposal	If Plot is abutting to Highway: No
Project Type: Layout Layout	Plot No.: NA
Nature of Development: New	Survey No.: 206/4,5p,38,39,40A,44A,46A,51;207/1,2;207/3;206/4-1,7;5-A,1
Sub Location: NA	North: -
Village Name: Gudepuvalasa	South: -
Mandal: SRO	East: -
Ward: Gudepuvalasa	West: -
AREA DETAILS:	SQ.MT.
AREA OF PLOT (Minimum)	(A) 56706.64
NET AREA OF PLOT	56706.64
Deduction for Balance Plot Area	
Existing Road Area	0.01
Amenity Area	1839.08
Total	1839.09
BALANCE AREA OF PLOT	54867.55

LTP NAME AND SIGNATURE	STRUCTURAL ENG NAME AND SIGNATURE	BUILDER NAME AND SIGNATURE
Hanumanthu Lakshmi Narayana		M/S ABHI BUILDERS & DEVELOPERS
104		REGIS/TSDEVS/0007/2021

AREA STATEMENT

Sy. No.	Proposed Extent	Sq.Mts.
206-5	11230.43	
206-51	4330.29	
206-51	4034.99	
206-46A	222.59	
206-38	4532.64	
206-39	1254.57	
206-40A	2974.55	
206-44A	40.47	
207-1	4775.46	
207-1	4734.99	
207-2	2144.91	
207-2	687.99	
207-3	607.05	
206-4	242.82	
1--7	3763.71	
10-5-A	3156.66	
10--1	7972.59	
TOTAL	**56706.69**	

General Conditions

No.	General Conditions
1	LTP is responsible for any misrepresentation in above aspects
2	Sizes shall be maintained as per GO:breif No.275, MA & UD dt. 18-07-2017 in all the road corners.

Individual Plot Area

Plot No.	Abutting Road	Plot Area Reqd	Plot Area Prop	Plot Width Reqd	Plot Width Prop	Plot Depth Reqd	Plot Depth Prop	Frontage Reqd	Frontage Prop	Mortgage Area	Survey No	Village	Area Falling in Village	Gram Panchayat	Area Falling in Gram Panchayat
101	12M WIDE PROPOSED ROAD-9	100.00	257.38	8.00	12.19	-	21.11	-	12.19	257.38	207/1	Gudepuvalasa	257.38	Gudepuvalasa	257.38
102	12M WIDE PROPOSED ROAD-9	100.00	224.54	8.00	12.19	-	18.42	-	12.19	224.54	207/1	Gudepuvalasa	224.54	Gudepuvalasa	224.54
103	12M WIDE PROPOSED ROAD-8	100.00	187.05	8.00	11.33	-	12.19	-	11.33	187.05	206/38, 207/1	Gudepuvalasa	187.05	Gudepuvalasa	187.05
104	12M WIDE PROPOSED ROAD-8	100.00	217.61	8.00	13.37	-	18.29	-	13.37	-	206/38	Gudepuvalasa	217.61	Gudepuvalasa	217.61
105	12M WIDE PROPOSED ROAD-8	100.00	167.17	8.00	9.14	-	18.29	-	9.14	-	206/38	Gudepuvalasa	167.17	Gudepuvalasa	167.17
106	12M WIDE PROPOSED ROAD-8	100.00	218.30	8.00	15.24	-	12.19	-	9.14	-	206/38	Gudepuvalasa	218.30	Gudepuvalasa	218.30
107	12M WIDE PROPOSED ROAD-9	100.00	465.19	8.00	15.24	-	30.52	-	15.24	-	206/38	Gudepuvalasa	465.19	Gudepuvalasa	465.19
108	12M WIDE PROPOSED ROAD-9	100.00	427.73	8.00	15.24	-	28.07	-	15.24	-	206/38	Gudepuvalasa	427.73	Gudepuvalasa	427.73
109	12M WIDE PROPOSED ROAD-9	100.00	315.17	8.00	12.19	-	25.85	-	12.19	-	206/38	Gudepuvalasa	315.17	Gudepuvalasa	315.17
110	12M WIDE PROPOSED ROAD-9	100.00	331.61	8.00	13.24	-	23.80	-	13.24	-	206/38	Gudepuvalasa	331.61	Gudepuvalasa	331.61
111	12M WIDE PROPOSED ROAD-9	100.00	193.95	8.00	14.50	-	0.00	-	10.08	-	206/39p	Gudepuvalasa	193.95	Gudepuvalasa	193.95
112	12M WIDE PROPOSED ROAD-9	100.00	175.54	8.00	10.97	-	16.00	-	10.97	-	206/39p	Gudepuvalasa	175.54	Gudepuvalasa	175.54
113	12M WIDE PROPOSED ROAD-9	100.00	162.33	8.00	10.97	-	14.79	-	10.97	-	206/39p	Gudepuvalasa	162.33	Gudepuvalasa	162.33
114	12M WIDE PROPOSED ROAD-9	100.00	125.19	8.00	9.14	-	13.69	-	9.14	-	206/38, 206/39p	Gudepuvalasa	125.19	Gudepuvalasa	125.19
115	12M WIDE PROPOSED ROAD-9	100.00	178.75	8.00	14.42	-	12.40	-	14.42	-	206/38	Gudepuvalasa	178.75	Gudepuvalasa	178.75
116	12M WIDE PROPOSED ROAD-9	100.00	144.64	8.00	13.31	-	10.88	-	13.31	-	206/38	Gudepuvalasa	144.64	Gudepuvalasa	144.64
117	12M WIDE PROPOSED ROAD-9	100.00	325.09	8.00	15.48	-	21.34	-	15.48	325.09	206/40Ap, 206/38	Gudepuvalasa	325.09	Gudepuvalasa	325.09
118	12M WIDE PROPOSED ROAD-9	100.00	260.18	8.00	12.19	-	21.34	-	12.19	260.18	206/40Ap, 206/38	Gudepuvalasa	260.18	Gudepuvalasa	260.18
119	12M WIDE PROPOSED ROAD-9	100.00	260.18	8.00	12.19	-	21.34	-	12.19	260.18	206/40Ap, 206/38	Gudepuvalasa	260.18	Gudepuvalasa	260.18
120	12M WIDE PROPOSED ROAD-9	100.00	260.18	8.00	12.19	-	21.34	-	12.19	260.18	206/40Ap, 206/38	Gudepuvalasa	260.18	Gudepuvalasa	260.18
121	12M WIDE SERVICE ROAD-14	100.00	658.84	8.00	24.45	-	27.09	-	24.45	658.84	206/40Ap	Gudepuvalasa	658.84	Gudepuvalasa	658.84
122	12M WIDE SERVICE ROAD-14	100.00	647.09	8.00	24.64	-	25.34	-	24.64	647.09	206/40Ap	Gudepuvalasa	647.09	Gudepuvalasa	647.09
123	12M WIDE PROPOSED ROAD-10	100.00	292.56	8.00	13.08	-	18.29	-	13.08	-	206/5p	Gudepuvalasa	292.56	Gudepuvalasa	292.56
124	12M WIDE PROPOSED ROAD-10	100.00	222.97	8.00	12.19	-	18.29	-	12.19	-	206/5p	Gudepuvalasa	222.97	Gudepuvalasa	222.97
125	12M WIDE PROPOSED ROAD-10	100.00	222.97	8.00	12.19	-	18.29	-	12.19	-	2011, 206/5p	Gudepuvalasa	222.97	Gudepuvalasa	222.97
126	12M WIDE PROPOSED ROAD-9	100.00	218.32	8.00	15.24	-	12.19	-	15.24	-	2011	Gudepuvalasa	218.32	Gudepuvalasa	218.32
127	12M WIDE PROPOSED ROAD-11	100.00	218.32	8.00	15.24	-	12.19	-	9.14	-	2011, 206/5p	Gudepuvalasa