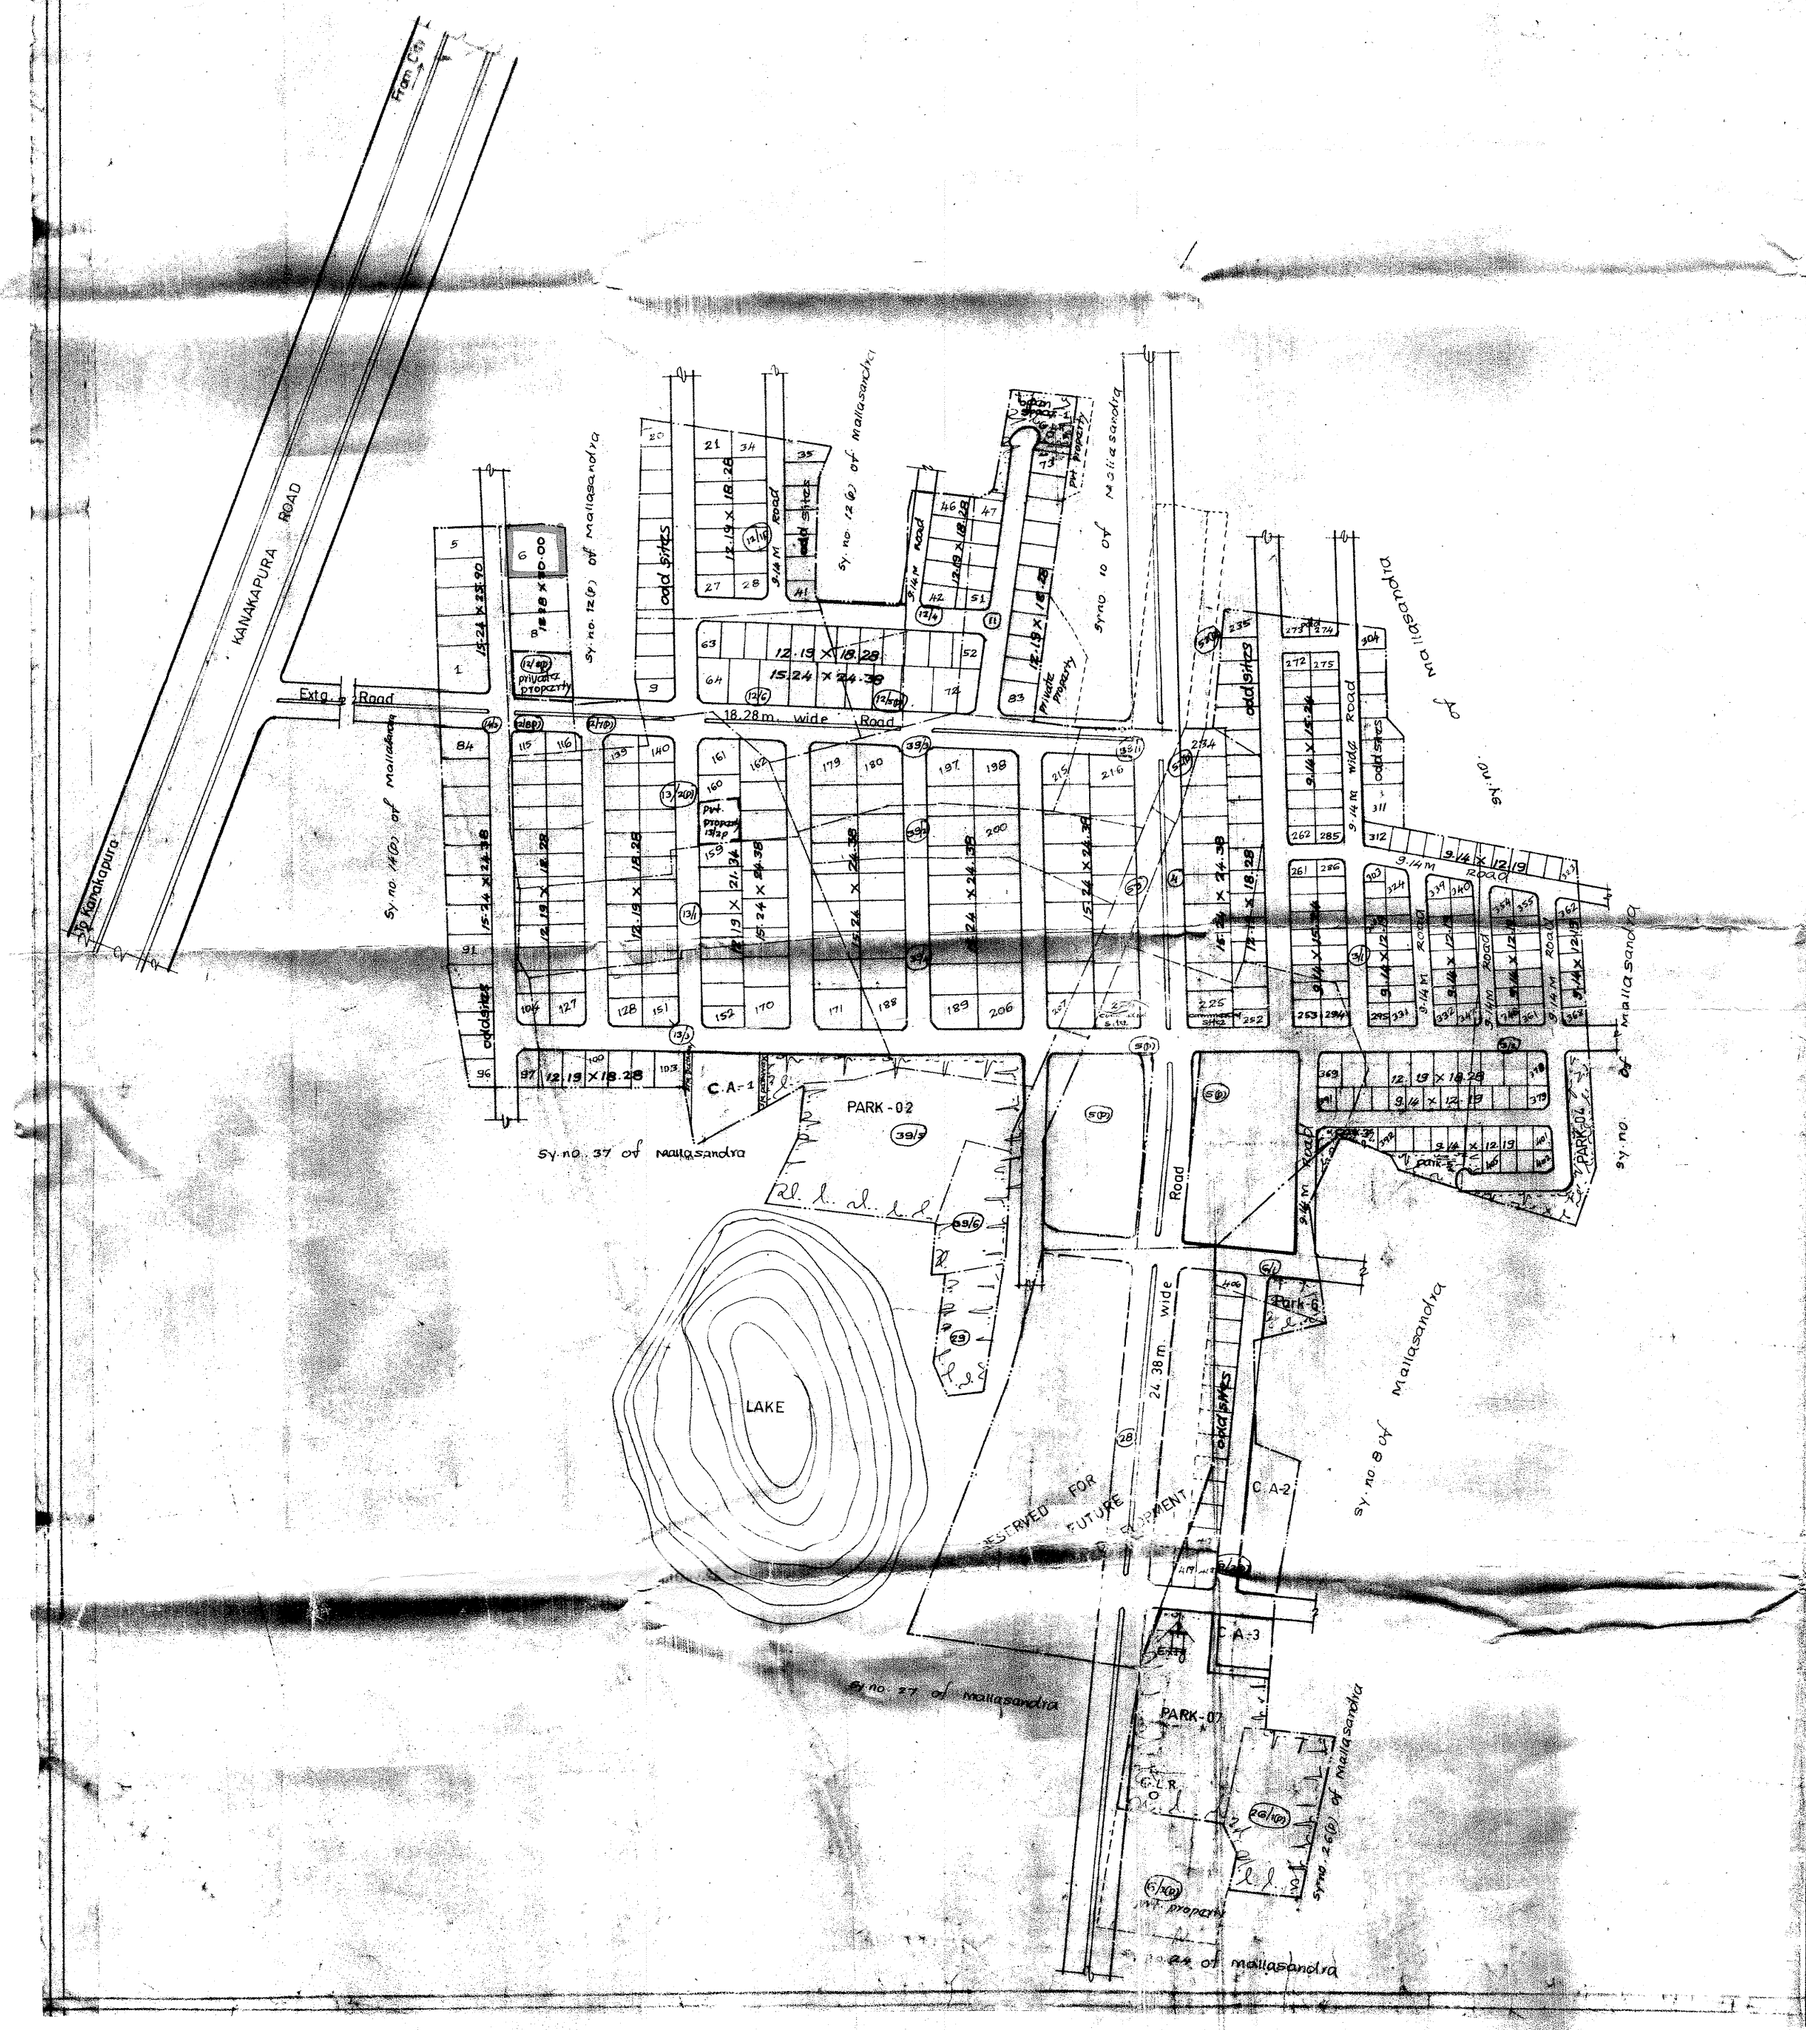

Sanction Area		
Residential	[illegible]	[illegible]
Park & open space	[illegible]	[illegible]
Civic Amenity	[illegible]	[illegible]
Roads	[illegible]	[illegible]
Total	[illegible]	[illegible]

Site Analysis

Dimensions	nos
9.14 × 12.19	[illegible]
9.14 × 15.24	[illegible]
12.19 × 18.28	113
12.19 × 21.34	08
15.24 × 24.38	[illegible]
15.24 × 25.90	[illegible]
18.28 × 30.00	03
Odd sites	101
Total	419

Note: All roads are 12.19 M wide except wherever mentioned.

Layout plan approved by Authority Committee, vide RES. NO. 256/2003, Dated: 30-12-2003

Work order approved by commissioner vide no. TSD-A.T.P.M/PL-57/2000/737/2004-05 Dated: 23:06:2004

No. of park = 07

No. of C.A. = 03

SCALE = 1 : 1600

EXTENT 44 A - 05½ G

BANGALORE DEVELOPMENT AUTHORITY
Town Planning Section
T. Chowdaiah Road, K.P. West, Bangalore-560 020

Residential layout plan in sy. nos. 11, 12/1,4 to 8, 13/1,2,3, 14/3 of Talaghattapura village, sy. nos. 3/1,2, 4, 5(p), 6/1(p), 6/2(p), 26/1(p), 29, 39/1 to 6, 52(p), 53 of Mallasandra village, Uttarahalli hobli, Bangalore south, in f/o sri LAKSHMAN.
(JUDICIAL LAYOUT II STAGE - "SHIVANAGAR")

Drg. No. | Date: 23-06-2004

Draughtsman	Assistant Director (planning)	Deputy Director (west)
Head Draughtsman		

TOWN PLANNER MEMBER | COMMISSIONER

Copy
ಇದನ್ನು ಸರಿಯಾಗಿದೆ
ಸಂಬಂಧಮೂರ್ತಿ .ವಿ.ಎಂ
ಸ.ಕಾ.ಅಧಿಕಾರಿಯವರು, ಬೆಂಗಳೂರು

52