PRODUCED BY AN AUTODESK EDUCATIONAL PRODUCT

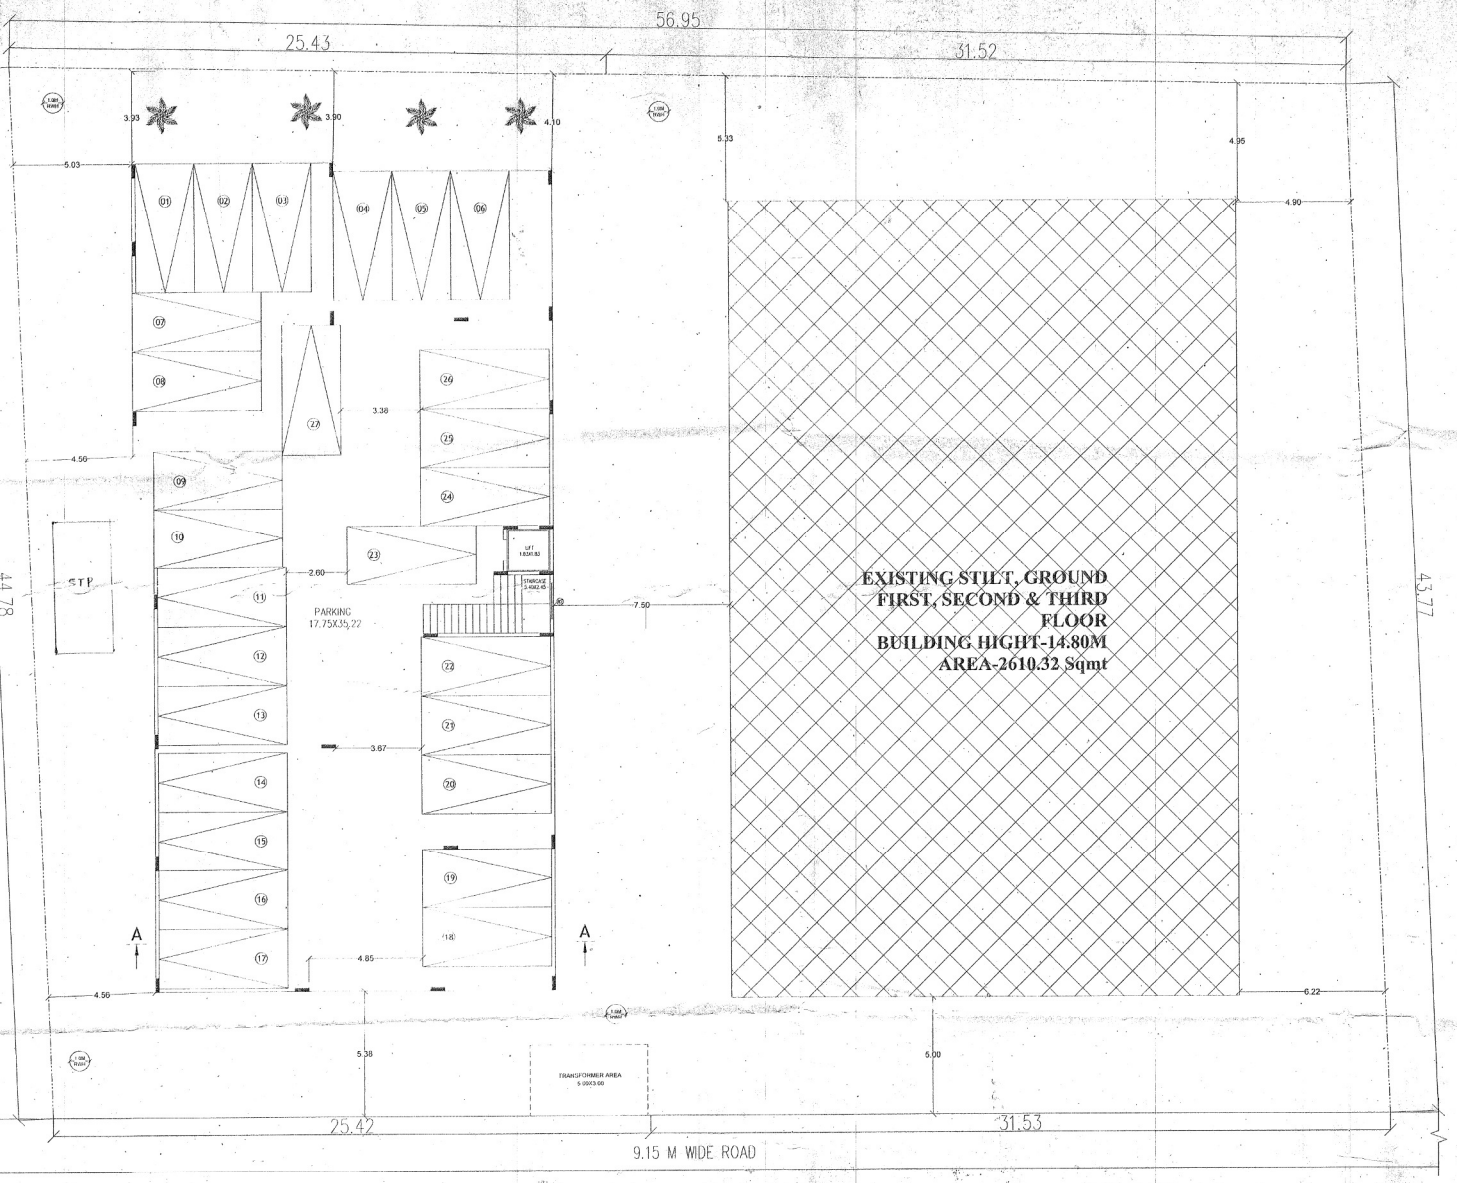


## STILT FLOOR PLAN

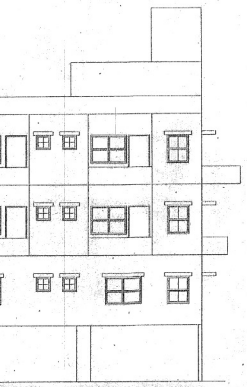

## ELEVATION

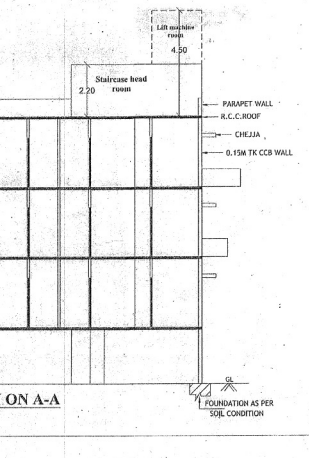


## SECTION ON A-A

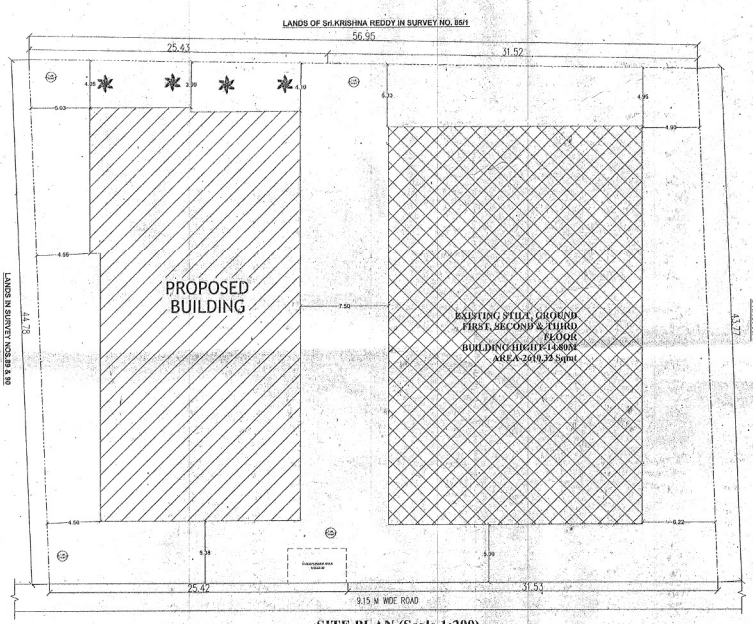


## SITE PLAN (Scale 1:200)

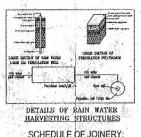

DETAILS OF RAIN WATER HARVESTING STRUCTURES

SCHEDULE OF JOINERY:

| NAME | LENGTH | HEIGHT | NOS. |
|---|---|---|---|
| D2 | 0.75 | 2.10 | 48 |
| D1 | 0.91 | 2.10 | 78 |
| D | 1.05 | 2.10 | 24 |
| D1W2 | 1.52 | 2.10 | 04 |

SCHEDULE OF JOINERY:

| NAME. | LENGTH | HEIGHT | NOS. |
|---|---|---|---|
| W6 | 0.39 | 1.20 | 03 |
| W5 | 0.53 | 1.20 | 06 |
| W4 | 0.60 | 1.20 | 45 |
| W3 | 0.92 | 1.20 | 45 |
| W2 | 1.52 | 1.20 | 60 |
| W1 | 1.82 | 1.20 | 15 |

FLOORWISE FAR STATEMENT: A1 (RESIDENTIAL APARTMENT BUILDING)

| Name of Floor | Total BUAreа | Staircase Deduction | Lift Deduction | Lift M/C Deduction | Void Deduction | Parking Deduction | Residential FAR Area | Total FAR Area | Tenement No. |
|---|---|---|---|---|---|---|---|---|---|
| Terrace Floor... | 15.34 | 12.00 | 0.00 | 3.34 | 0.00 | 0.00 | 0.00 | 0.00 | 0.00 |
| Second Floor... | 690.93 | 0.00 | 3.34 | 0.00 | 37.90 | 0.00 | 659.69 | 659.69 | 8.00 |
| First Floor... | 636.41 | 0.00 | 3.34 | 0.00 | 37.90 | 0.00 | 595.17 | 595.17 | 8.00 |
| Ground Floor... | 607.36 | 0.00 | 3.34 | 0.00 | 37.90 | 0.00 | 566.12 | 566.12 | 8.00 |
| Stilt Floor... | 607.36 | 0.00 | 3.34 | 0.00 | 0.00 | 594.46 | 0.00 | 9.55 | 0.00 |
| Total | 2517.39 | 12.00 | 13.36 | 3.34 | 113.70 | 594.46 | 1770.97 | 1780.53 | 24.00 |

BALCONY CALCULATION

| FLOOR | SIZE | AREA | TOTAL AREA | | | | | |
|---|---|---|---|---|---|---|---|---|
| FIRST FLOOR | 1.10 X 3.76 X 1 | 4.13 | 29.05 | SECOND FLOOR | 1.65 X 3.76 X 1 | 6.20 | 43.58 | |
| | 1.10 X 2.70 X 1 | 2.97 | | | 1.65 X 2.70 X 1 | 4.46 | | |
| | 1.10 X 2.81 X 1 | 3.09 | | | 1.65 X 2.81 X 1 | 4.63 | | |
| | 1.10 X 3.85 X 1 | 4.23 | | | 1.65 X 3.85 X 1 | 6.35 | | |
| | 1.10 X 5.52 X 1 | 6.07 | | | 1.65 X 5.52 X 1 | 9.10 | | |
| | 1.10 X 4.63 X 1 | 5.09 | | | 1.65 X 4.63 X 1 | 7.64 | | |
| | 1.10 X 3.15 X 1 | 3.47 | | | 1.65 X 3.15 X 1 | 5.20 | | |

Office of the Joint Commissioner
(Mahadevapura Zone)
Bruhat Bangalore Mahanagara Palike
L. P. No. ಬೊಮ್ಮನಹಳ್ಳಿ/ಕೂಡ್ಲು/183/16-17
Dated 27.01.2017
27.01.2017 Years
sanctioned per plan / as a converted in Green

D.K. Reddy 30/1/17
Assistant Director of Town Planning
B.B.M.P. Mahadevapura Zone,
Bangalore.

30/1/17
ಸಹಾಯಕ ಅಭಿಯಂತರರು
ನಗರ ಯೋಜನೆ
ಮಹಾದೇವಪುರ ವಲಯ

PRODUCED BY AN AUTODESK EDUCATIONAL PRODUCT