1/3

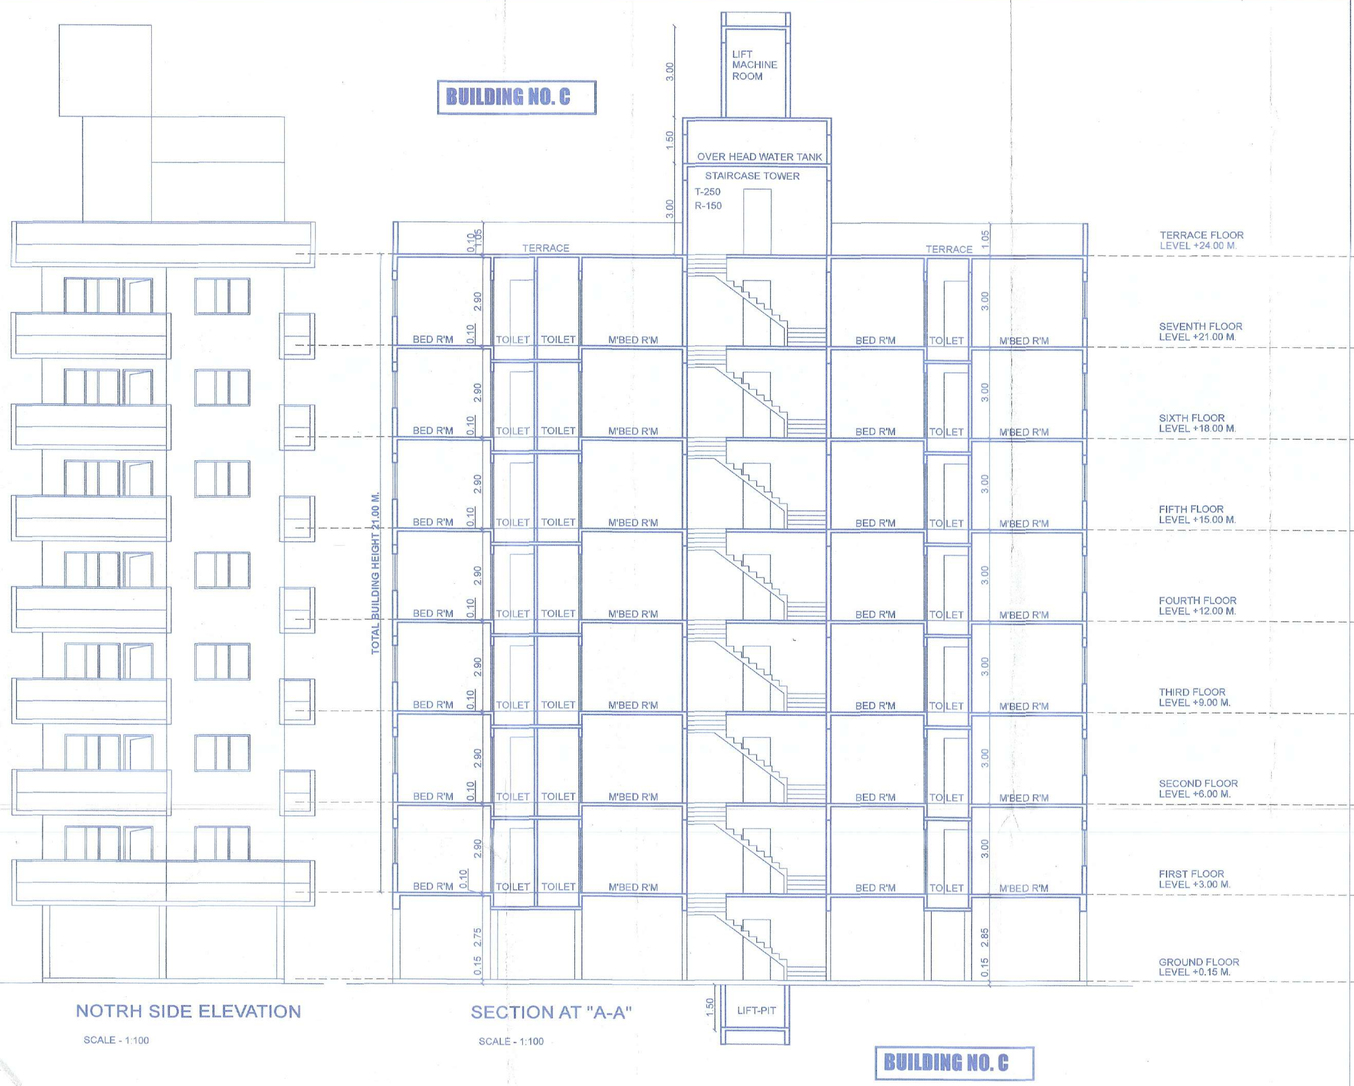

NOTRH SIDE ELEVATION

SCALE - 1:100

SECTION AT "A-A"

SCALE - 1:100

BUILDING NO. C

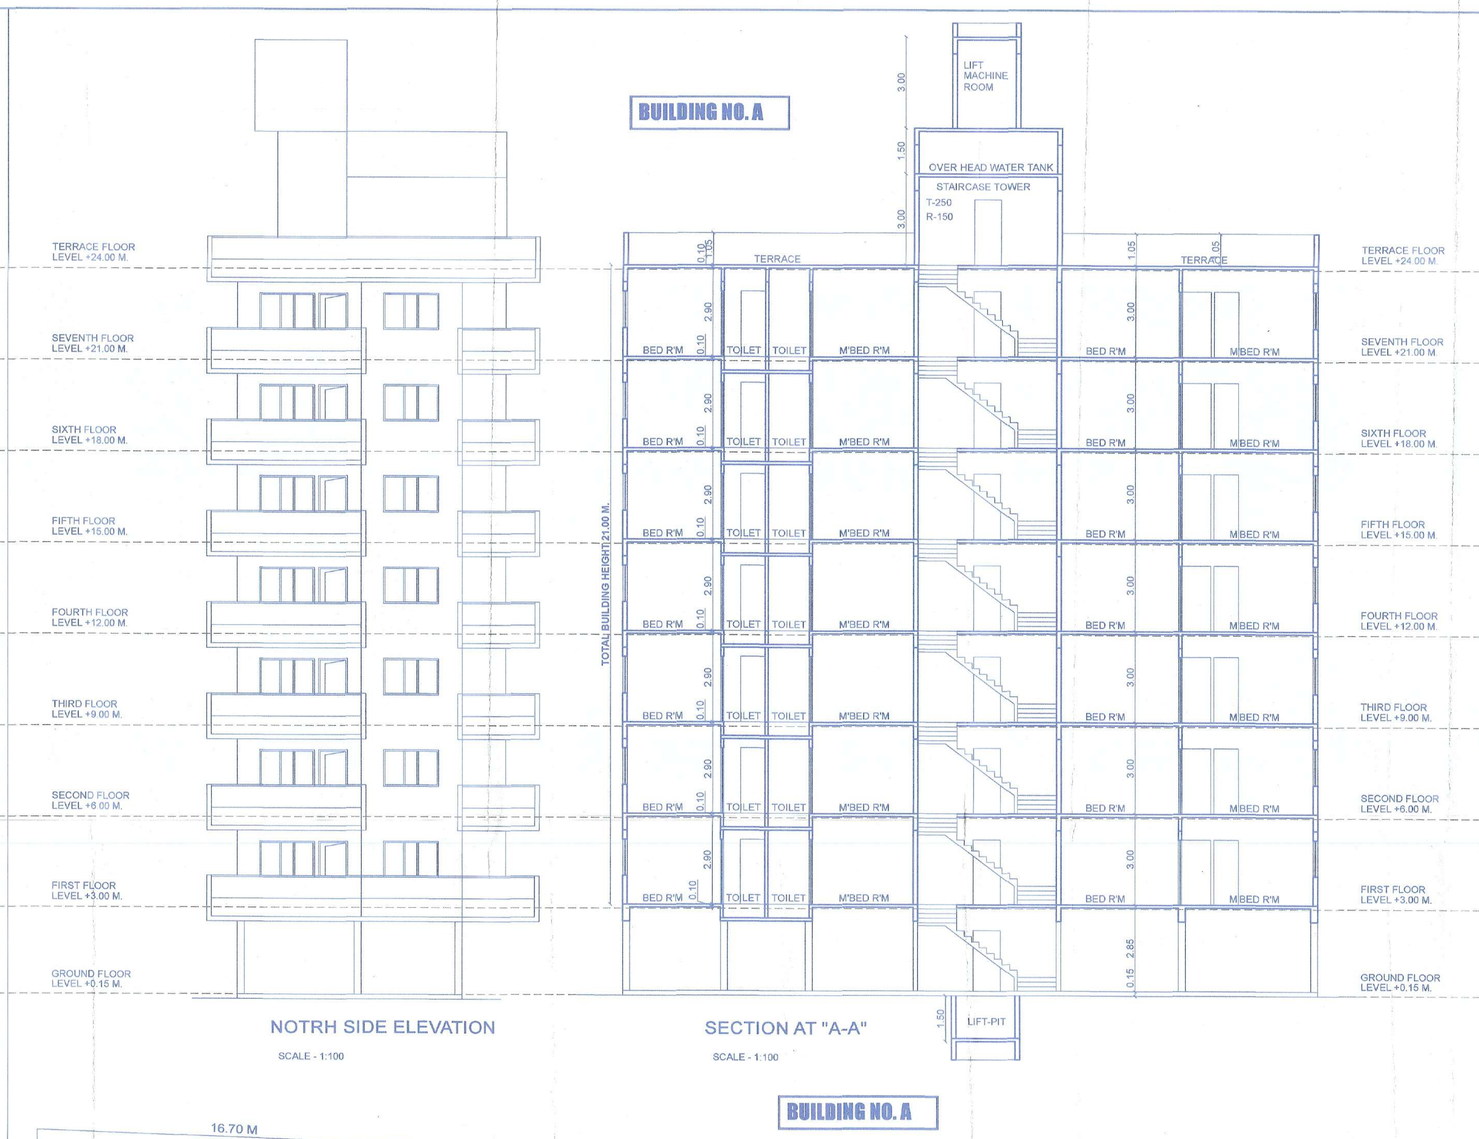

NOTRH SIDE ELEVATION

SCALE - 1:100

SECTION AT "A-A"

SCALE - 1:100

BUILDING NO. A

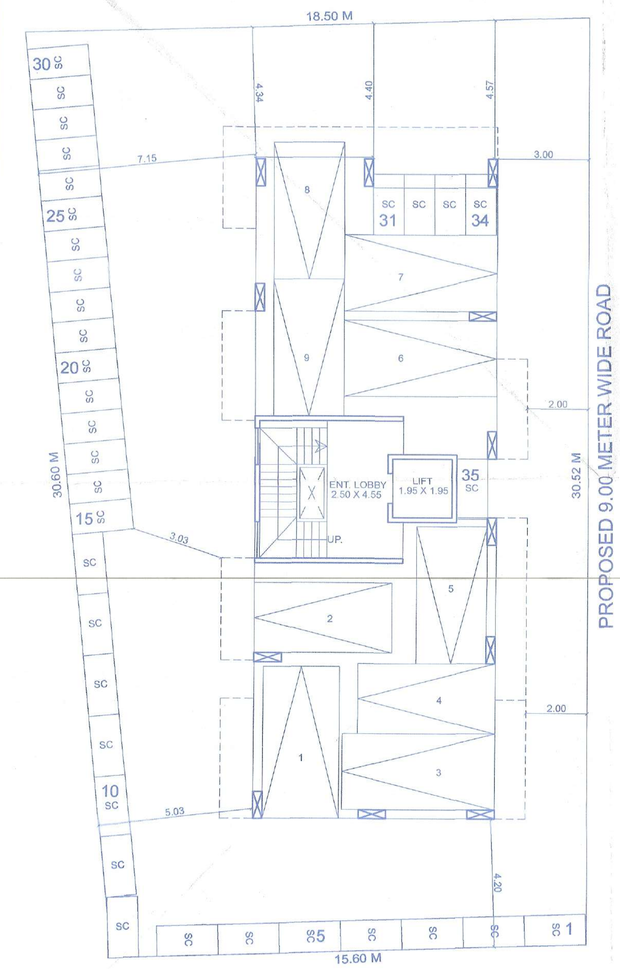

GROUND FLOOR PLAN

SCALE - 1:100

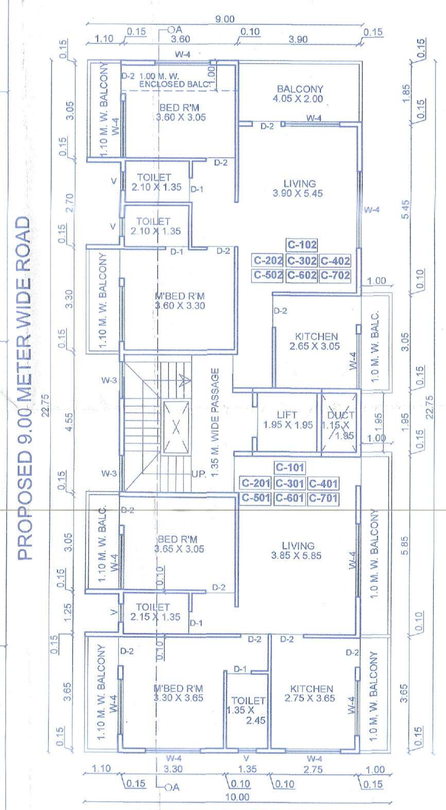

TYPICAL FLOOR PLAN

FOR, FIRST TO SEVENTH FLOOR

SCALE - 1:100

BUILDING NO. C

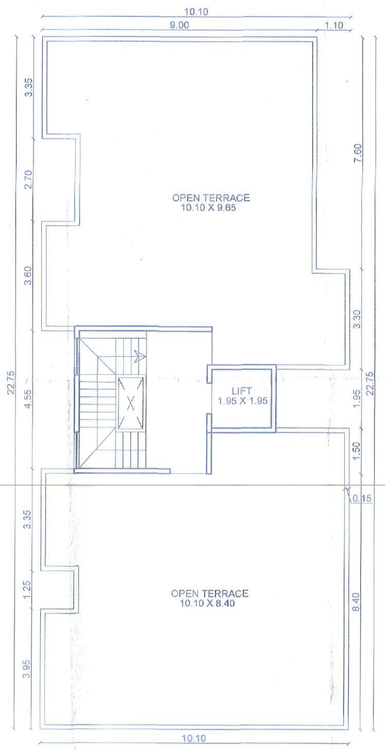

TERRACE FLOOR PLAN

SCALE - 1:100

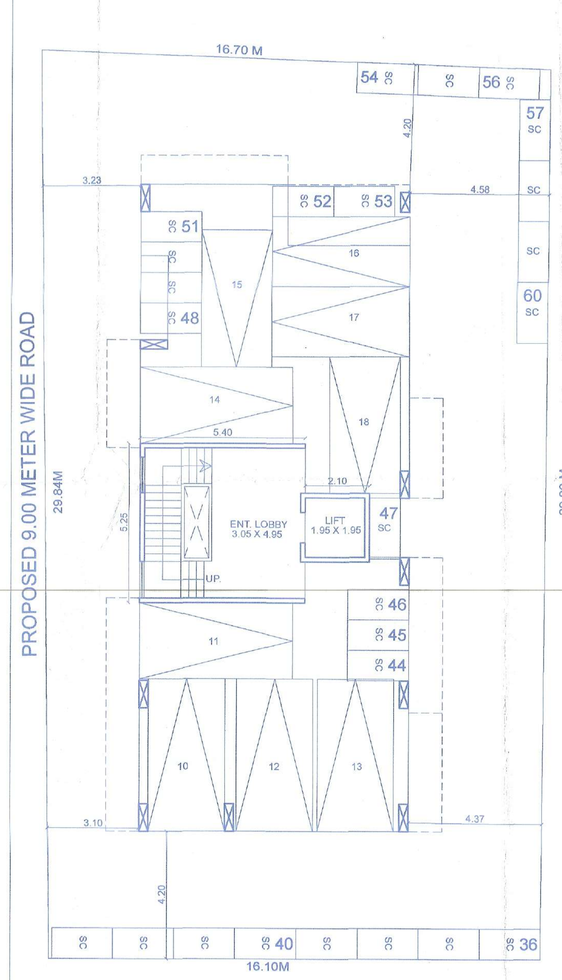

GROUND FLOOR PLAN

SCALE - 1:100

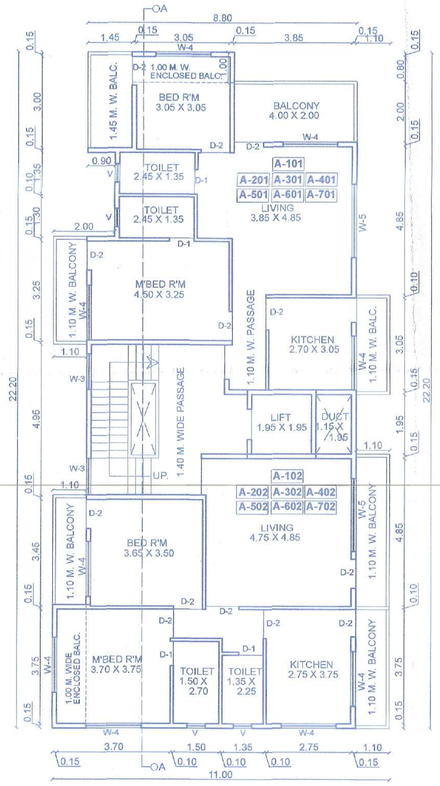

TYPICAL FLOOR PLAN

FOR, FIRST TO SEVENTH FLOOR

SCALE - 1:100

BUILDING NO. A

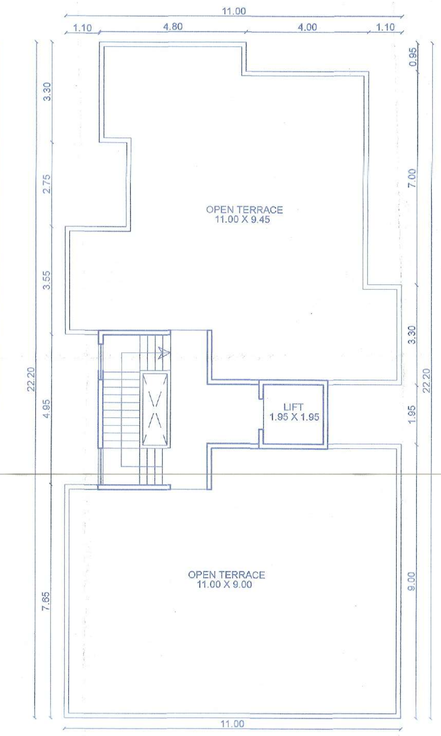

TERRACE FLOOR PLAN

SCALE - 1:100

PROPOSED RESIDENTIAL BUILDING SITUATED IN S.NO.27/1A/7, AT WADALA SHIWAR , NASIK, TAL. & DIST. - NASIK . FOR , M/S. SHREE DATTALAXMI BUILDERS AND DEVELOPERS PARTNERSHIP FIRM, THROUGH PARTNER, SHRI. VIJAY BHASKARRAO BHATAMBAREKAR

STAMP OF APPROVAL

SHEET NO. 1 / 3

APPROVED

The Plans amended in .....
As per the conditions Mentioned in the accompaining commencement Certificate No. A4/542/2022 dated 31/03/2022

Executive Engineer
TOWN PLANING
Nashik Municipal Corporation
Nashik

NOTE :-
* PLOT BOUNDARY SHOWN IN THICK RED
* PROPOSED WORK SHOWN IN PINK
* DRAINAGE LINE SHOWN IN DOTTED YELLOW
* OPEN SPACE SHOWN GREEN
* EXTERNAL WALL 0.23 M THICK
* INTERNAL WALL 0.15 M THICK
* FANNING SHOWN IN ORANGE
* ROAD WIDENING SHOWN IN BROWN HATCHED .
* WATER BODIES SHOWN IN SKY BLUE .

OWNERS' SIGNATURES

M/S. SHREE DATTALAXMI BUILDERS AND DEVELOPERS , PARTNERSHIP FIRM.
SHRI. VIJAY BHASKARRAO BHATAMBAREKAR

FOR THE DESIGNERS' COLLECTIVE

Ar. SANJAY G. MHALAS
(REG NO. CA / 87 / 10988)

STRUCTURAL ENGINEER
Er. DEEPAK KULKARNI
(REGISTERED STRUCTURAL ENGINEER (REGO. NO.)

THATTE + MHALAS + DESHPANDE

tdc
the DESIGNERS' collective
architects & interior designers
1,paranjape park, behind woodland showroom,
patil lane no. 2B, off college road, Nasik - 422005
ph. : (+91 253) 2575566, 2580163
e-mail . sanjay.mhalas@gmail.com

Drawing No.	Scale	Drawn by	Checked by	Registration No. of Architect
NIL	AS SHOWN	CHET@N	S. G. MHALAS	CA/87/10988