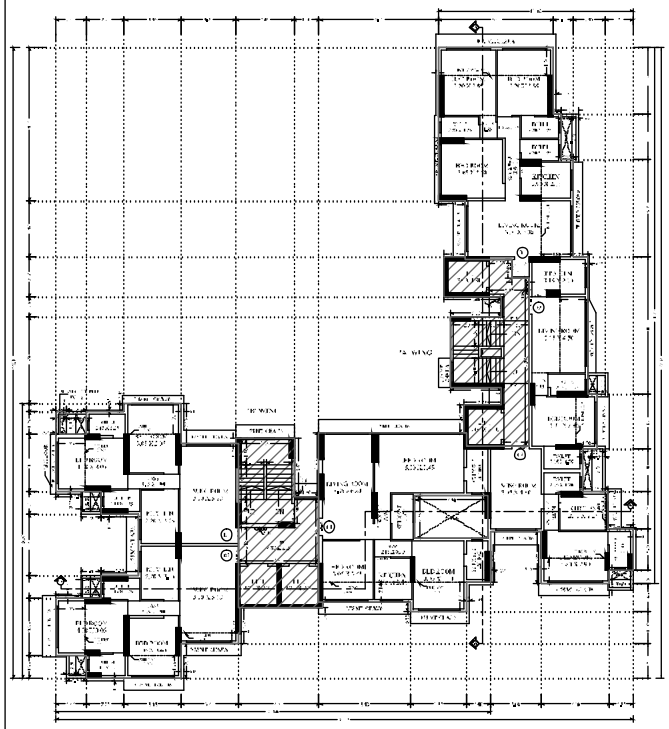

1ST TO 3RD FLOOR PLAN
SCALE 1:100

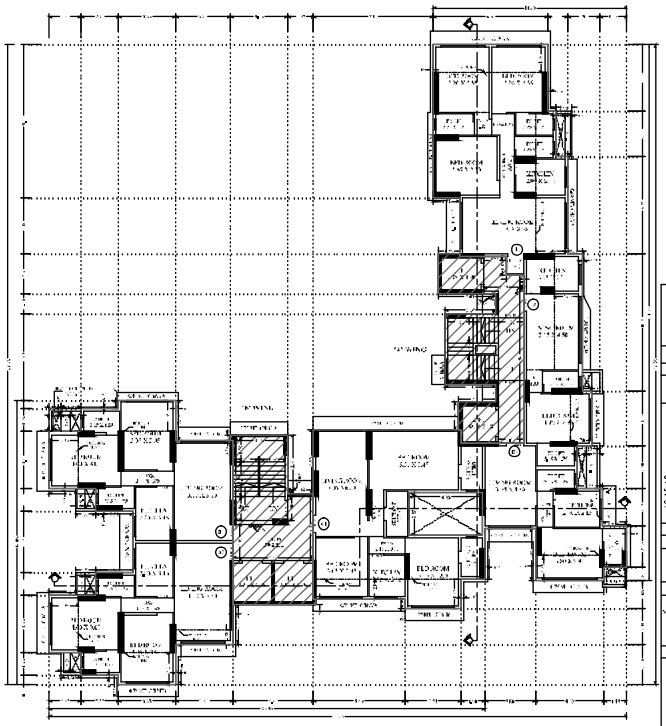

4TH FLOOR PLAN
SCALE 1:100

PROFORMA - B

TYPE OF SHEET

Sarfosi Siddesh Shinde

Sachin Meridge

ASHISH VIJAY WANDE

DESCRIPTION OF PROPERTY

NAME & SIGN. OF OWNER

Mr. BRAHMDEV R. SHUKLA BRIEF FORM OF MS TOURICIONS PVT. LTD. CO. OAIRWA-TEM

BRAHMDEV V SHUKLA

NORTH	DATE	SCALE	DRAWN BY	CHECKED BY

NAME, ADDRESS & SIGNATURE OF L.S.

ABHIJIT J. UDANI

LICENSE NO. C-2915
20, ARCHITECT, MAGSUND, GARGWA ROAD, MUMBAI-400 097

Abhijit Jitendra Udani