APPROVED SUBJECT TO THE CONDITIONS MENTIONED IN This Office Letter

No. CIDCO/BP-17102/TPO(NM & K)/2019/1062

Dtd 06 Jun 2023

Signature

PROFORMA - II

DRAWING FOR RESIDENTIAL BUILDING ON S. KHARGHAR, NAVI MUMBAI.

SHEET NO. 5/5

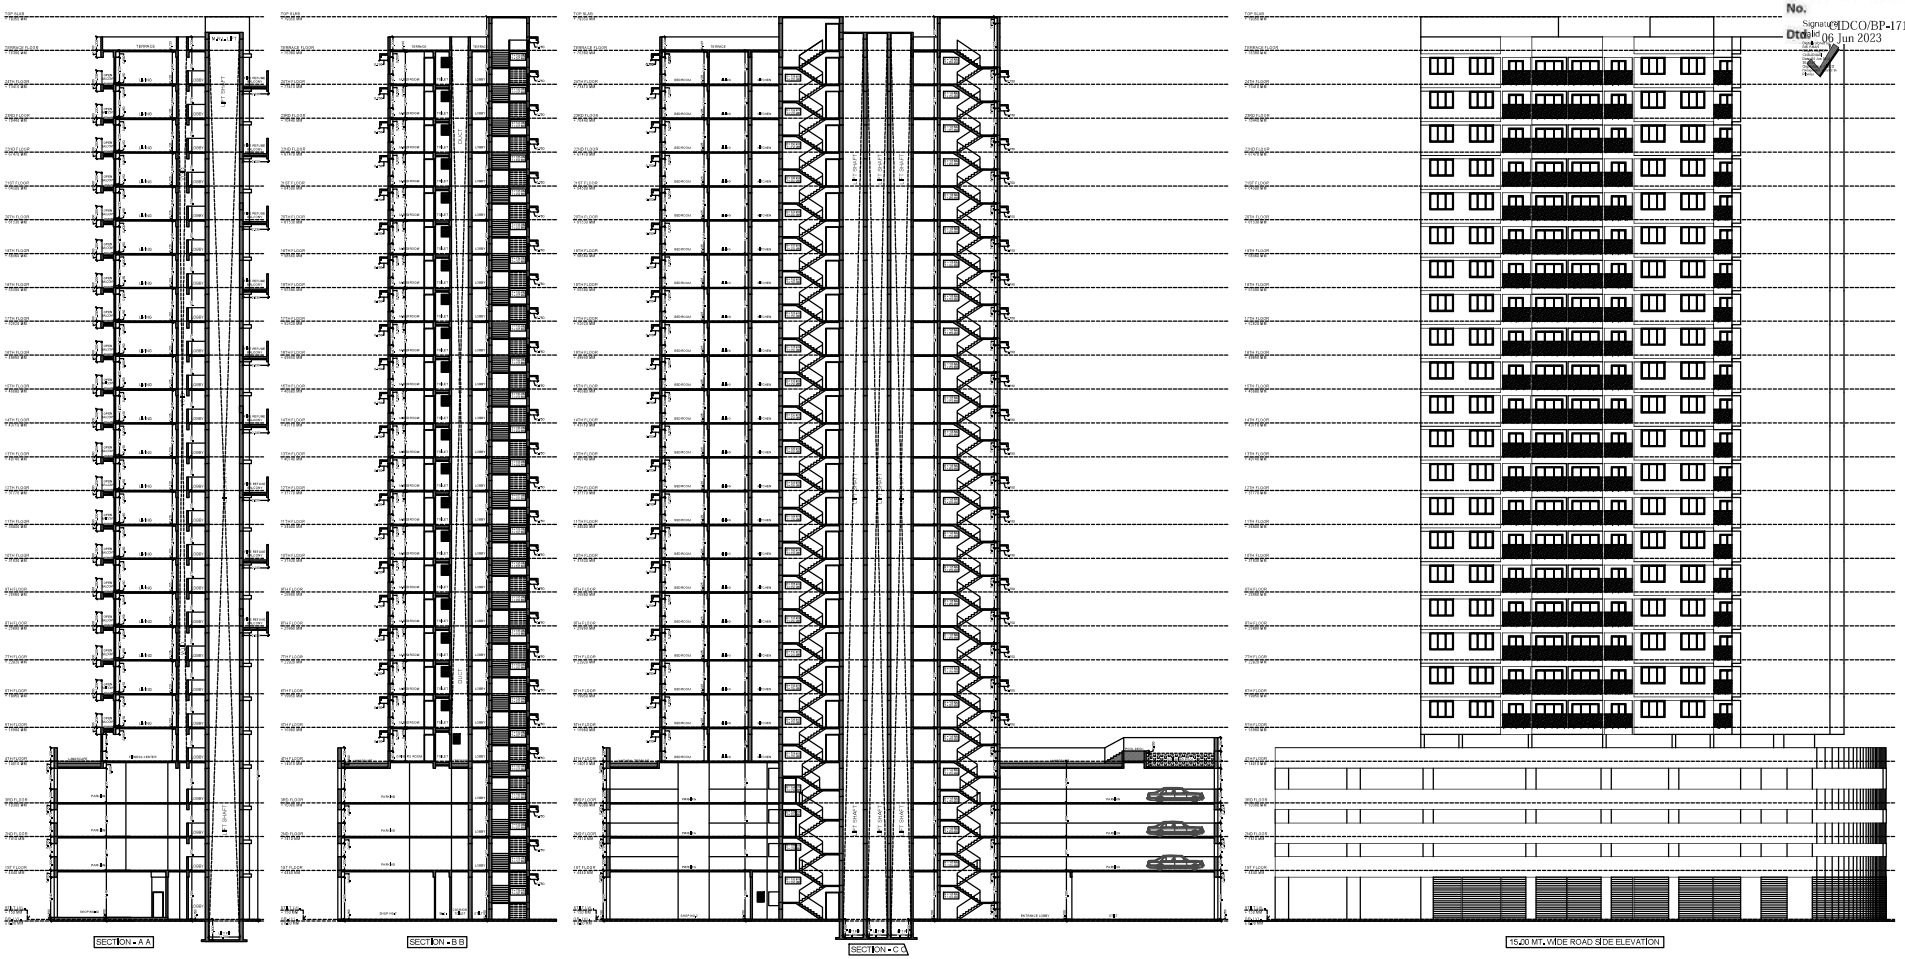

STAMP OF APPROVAL OF PLAN :

NAME, ADDRESS & SIGN OF OWNER

M/s. NATHDWARA DEVELOPERS PVT. LTD.
Wing, Office No. 01, Anaya Center, Sector-7,
I-Sec, Navi Mumbai-400702

(OWNER (S) NAME, ADDRESS AND SIGNATURE)

NAME OF DEVELOPER

M/s. NATHDWARA DEVELOPERS PVT. LTD.

NAME, ADDRESS & SIGN OF ARCHITECT

stapl
soyuz talib architects
14051/406, KESAR SOLITAIRE, PLOT NO.-6, SECTOR-19, SANPADA, NAVI MUMBAI.

An Soyuz Talib (Reg. No. CA/94/17096)

SCALE	1:200
DATE	01/06/2023
DRAWN BY	ANWAR
CHECKED BY	PRADEEP
	NORTH