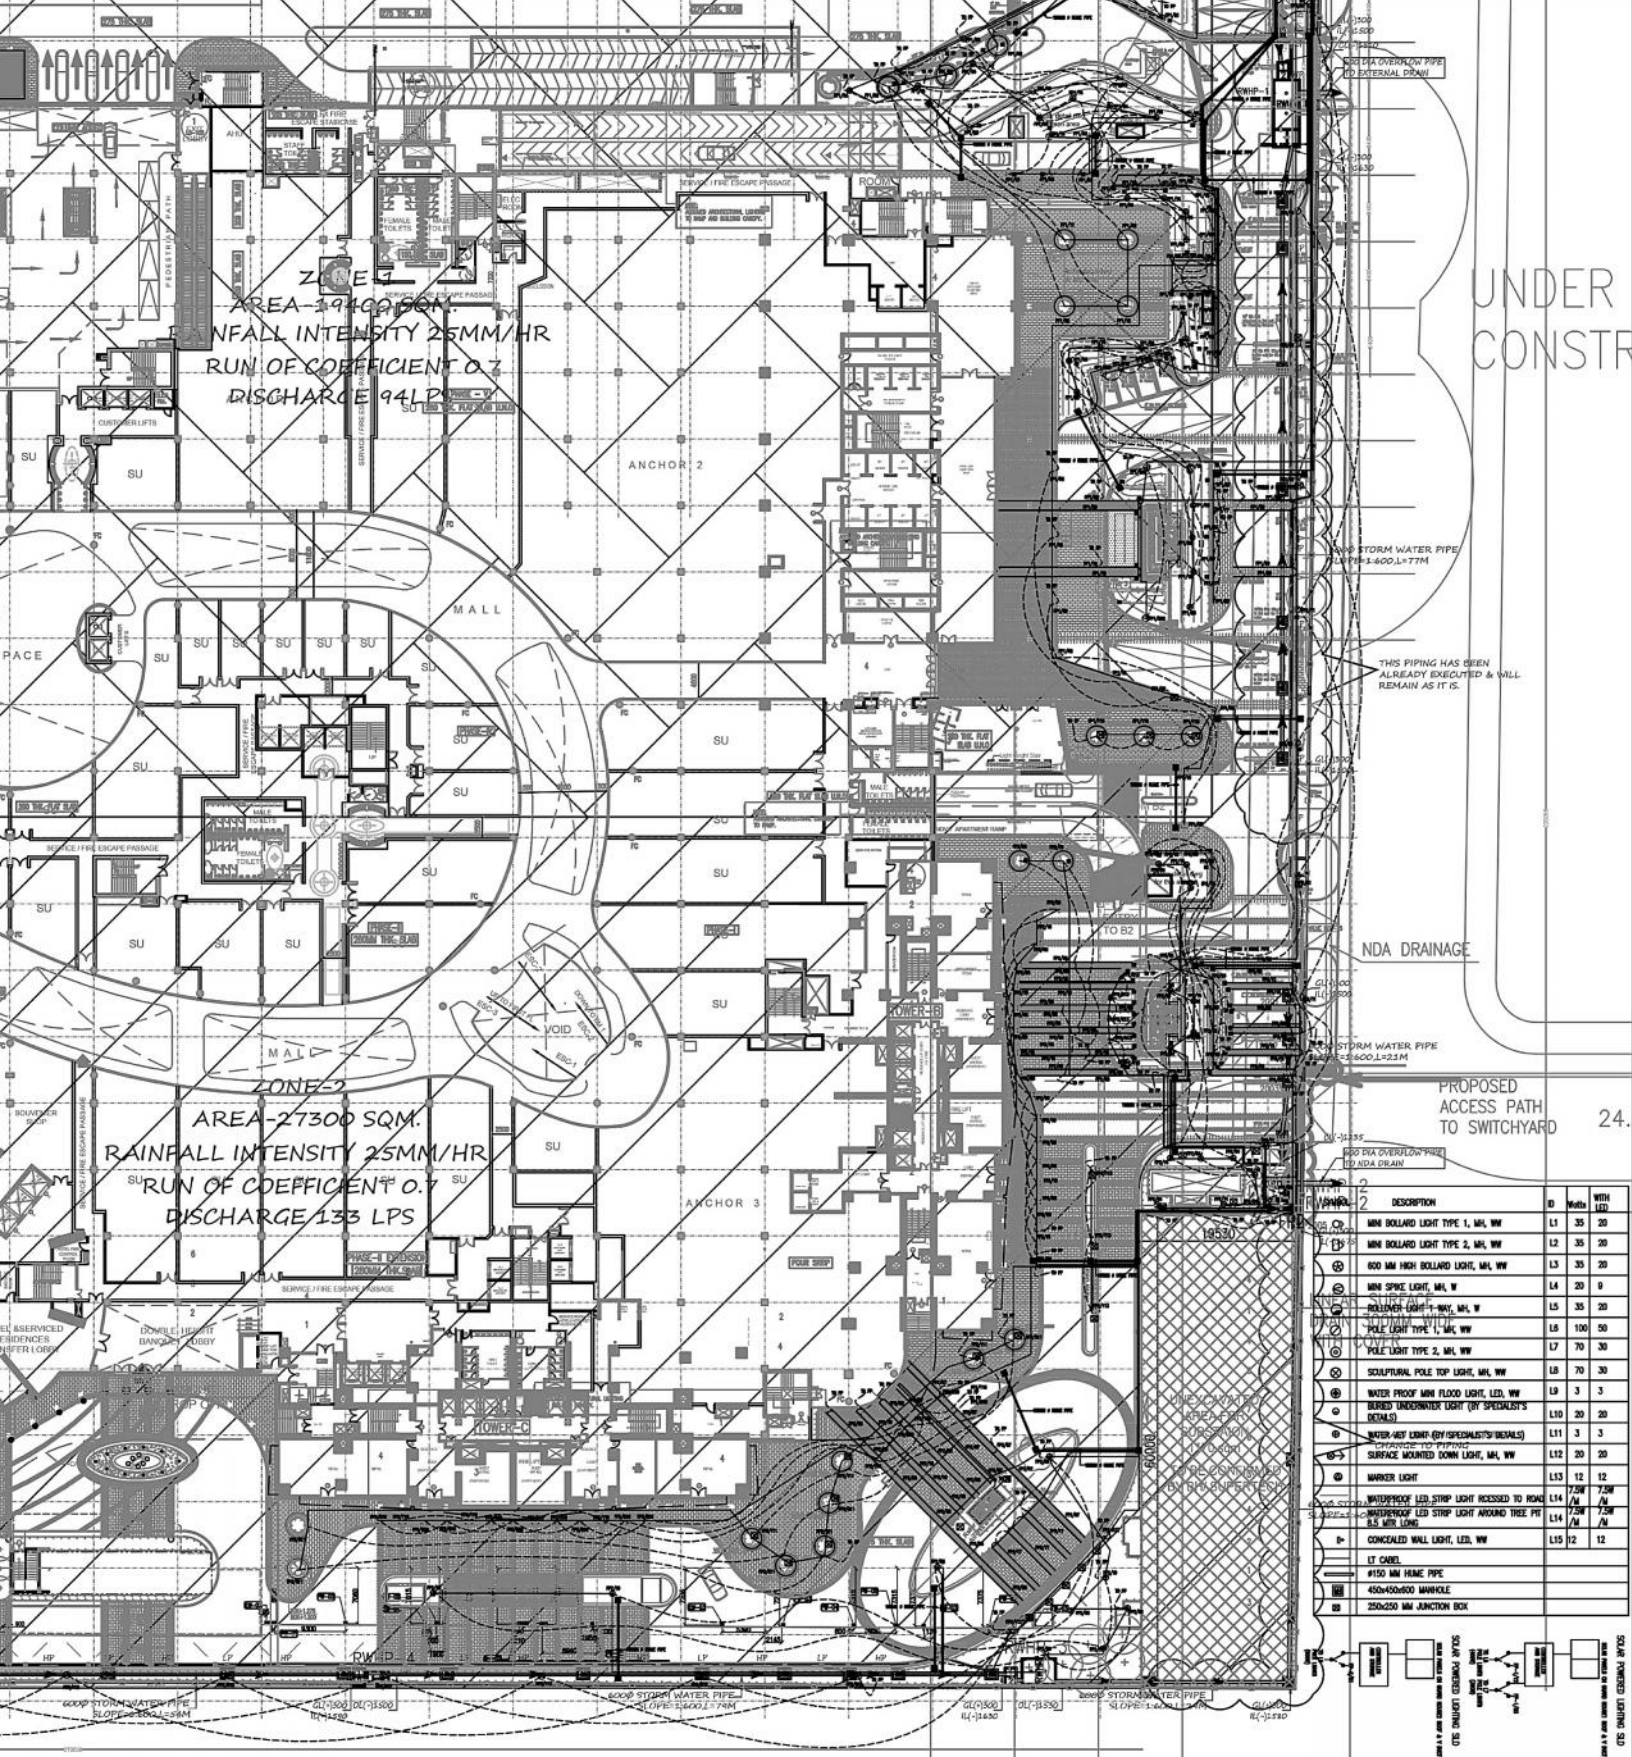

	DESCRIPTION	ID	Watts	WITH LED
	MINI BOLLARD LIGHT TYPE 1, MH, WW	L1	35	20
	MINI BOLLARD LIGHT TYPE 2, MH, WW	L2	35	20
	600 MM HIGH BOLLARD LIGHT, MH, WW	L3	35	20
	MINI SPIKE LIGHT, MH, W	L4	20	9
	BOLLINER LIGHT 1 WAY, MH, W	L5	35	20
	POLE LIGHT TYPE 1, MH, WW	L6	100	50
	POLE LIGHT TYPE 2, MH, WW	L7	70	30
	SCULPTURAL POLE TOP LIGHT, MH, WW	L8	70	30
	WATER PROOF MINI FLOOD LIGHT, LED, WW	L9	3	3
	BURIED UNDERWATER LIGHT (BY SPECIALIST'S DETAILS)	L10	20	20
	WATER-JET LIGHT (BY SPECIALIST'S DETAILS)	L11	3	3
	SURFACE MOUNTED DOWN LIGHT, MH, WW	L12	20	20
	MARKER LIGHT	L13	12	12
	WATERPROOF LED STRIP LIGHT RECESSED TO ROAD	L14	7.5W /M	7.5W /M
	WATERPROOF LED STRIP LIGHT AROUND TREE PIT 3.5 MTR. LONG	L14	7.5W /M	7.5W /M
	CONCEALED WALL LIGHT, LED, WW	L15	12	12
	LT CABEL			
	ø150 MM HUME PIPE			
	450x450x600 MANHOLE			
	250x250 MM JUNCTION BOX			

FLOOR PLAN

) OPENING SCHEDULE

QTY.	DESCRIPTION
03	PLANTER DRAIN PIPE CUTOUT

LEGEND :

IL	INVERT LEVEL
CL	CONNECTION LEVEL

DARFT GOOD FOR CONSTRUCTION

REV No. | Revision Description

Project: Supernova, Sector 94, Noida, India

Client: SUPERTECH Ltd.

Architect: BENOY

STRUCTURAL/MEP Consultant (Principal): Buro Happold Engineers India Pvt. Ltd.

Landscape Architects & Environmental Planners: EXECUTIVE LANDSCAPE ARCHITECT: LANDSCAPE ARCHITECTURE PLANNING

MEP Consultant (Local): Proion Consultants

Drawn by: NAVEEN | Checked by: R.M. | Revised by:

Project No: STNOISN

Sheet Title: LIGHTING & DRAINAGE LAYOUT PLAN PHASE-3,6 & 8

Scales @A0 1 : 250

Sheet Number: PC-SC-SP-EL-10